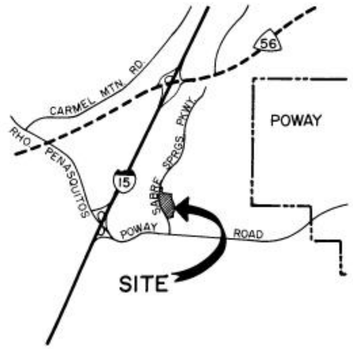

VICINITY MAP

MORNING CREEK ELEMENTARY SCHOOL

OPEN SPACE

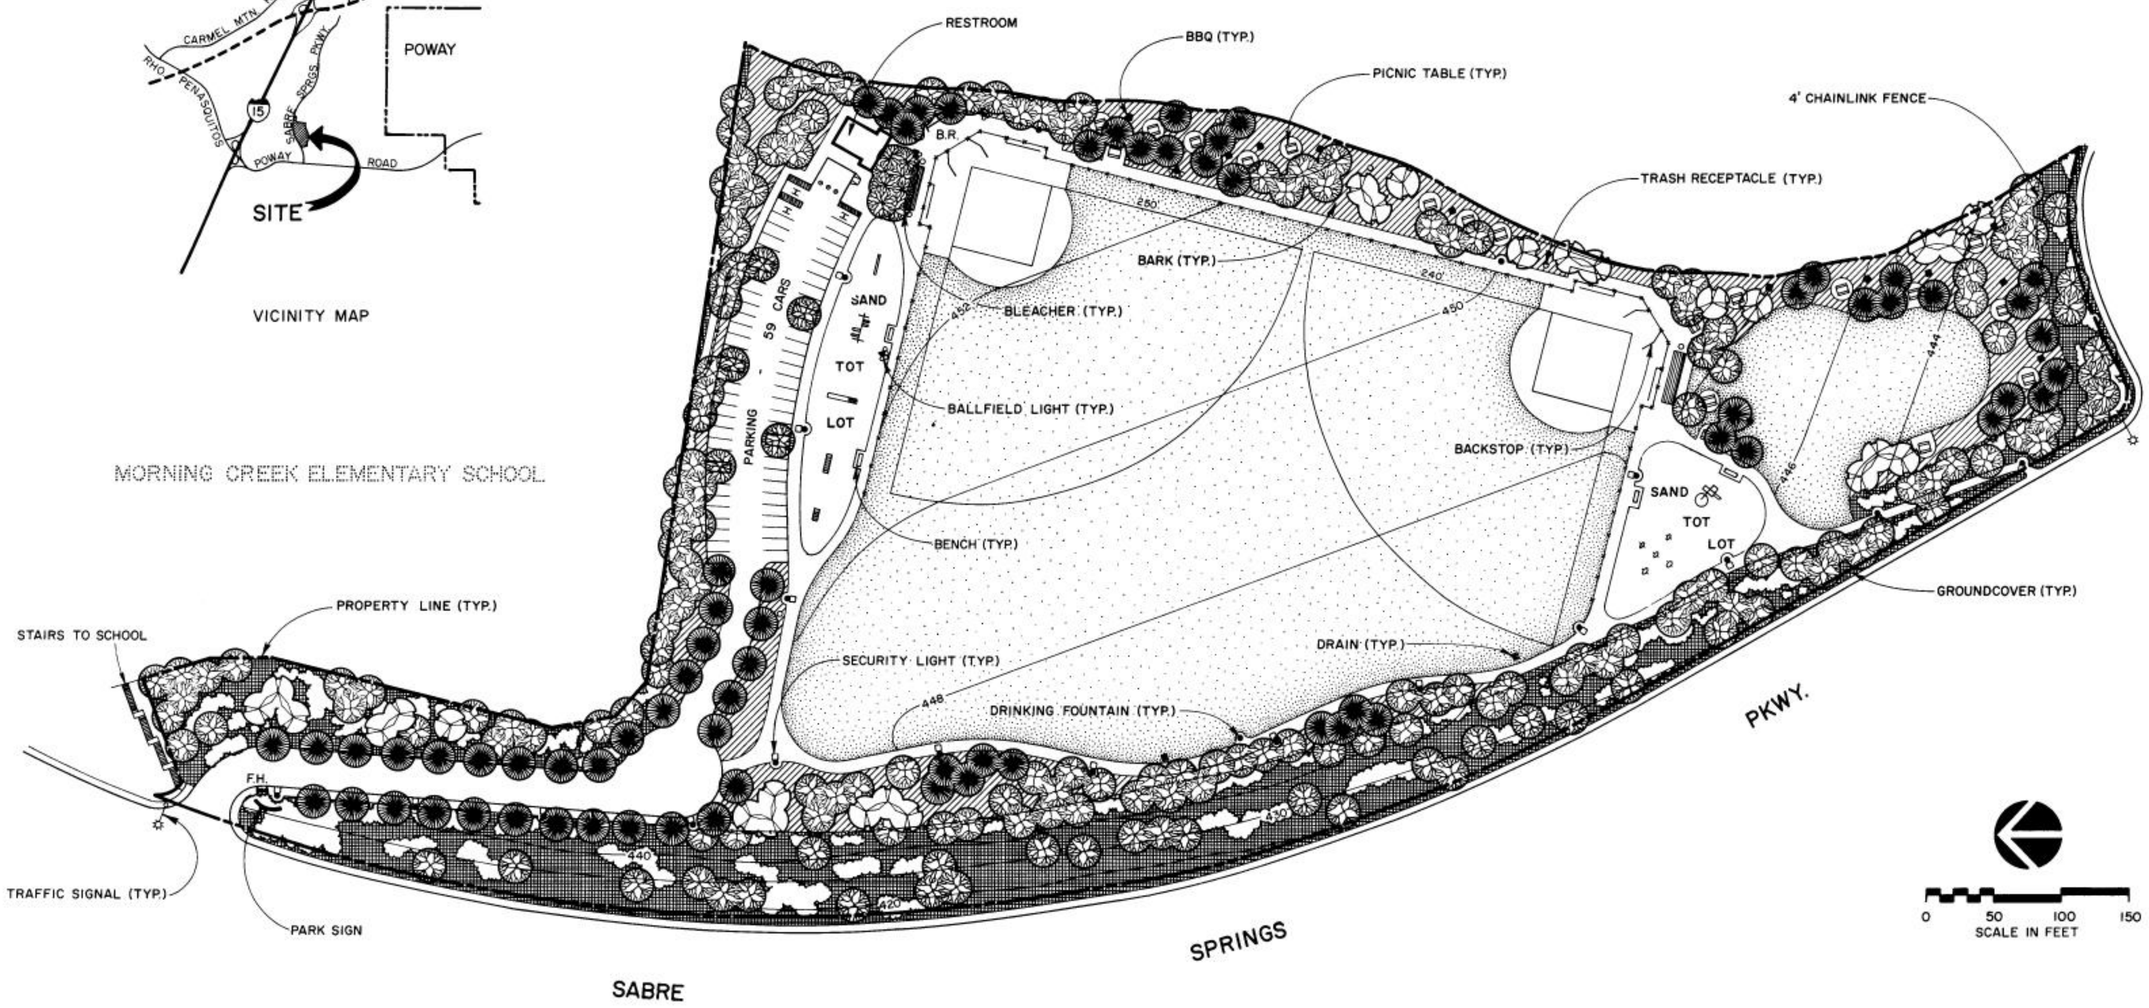

DATA LOG FOR:

DATE	ACTION	REFERENCE DOCUMENTS		
5-2-90	SITE ACQUIRED	RESO. NO. 273905	COST $ 1,130,000	ACRES 11.23
	SITE DEDICATED	ORD. NO.		ACRES 11.23
1988	GDP CONSULTANT HIRED	RESO. NO. BY PARDEE	NAME KAWASAKI THEILACKER & ASSOC.	
	P & R BOARD APPROVAL	PF & R APPROVAL		
	IMPROVEMENTS	CIP NO.	JO NO. 870713	DRWG. NO. 24166-D
		CIP NO.	JO NO.	DRWG. NO.
		CIP NO.	JO NO.	DRWG. NO.
		CIP NO.	JO NO.	DRWG. NO.
		CIP NO.	JO NO.	DRWG. NO.
		CIP NO.	JO NO.	DRWG. NO.

IMPROVEMENTS SUMMARY (DATA FROM AS-BUILT DRAWINGS)

ITEM	QUANTITY	ITEM	QUANTITY	ITEM	QUANTITY	ITEM	QUANTITY
TOTAL SITE	11.23 AC.	PLAY AREA	19,650 SF.	PAVED WALKS	39,745 SF.	SECURITY LTS.	17 STDS.
IMPROVED AREA	11.62 AC.	MULTI PURPOSE CT.	SF.	PARK ROADS	16,725 SF.	BALL FIELD LTS.	4 STDS.
TURF	4.86 AC.	TENNIS CTS.	SF.	PARKING LOT	17,650 SF.	TENNIS CT. LTS.	STDS.
SHRUB BED	.33 AC.	RESTROOM	984 SF.	" " STALLS STD.	56	MULTI PURPOSE CT.	STDS.
GROUNDCOVER	2.03 AC.	REC. BLDG.	SF.	" " STALLS HDCP	3	BLEACHERS	2 EA.
BARK	1.77 AC.	POOL BLDG.	SF.	COURT GAME AREA	SF.	BACKSTOPS	2 EA.
DIRT INFIELDS	.46 AC.	" " DECK	SF.	BENCHES	4 EA.	TENNIS CTS.	EA.
PICNIC TABLES	19 EA.	" " WATER	SF.	LAWN EDGING	2,505 L.F.	BARBEQUES	11 EA.
DRINKING FOUNTAINS	3 EA.	BICYCLE RACKS	1 EA.				
						REVISION T.R. 10/25/91	

CITY OF SAN DIEGO — PARK and RECREATION DEPARTMENT

THE GENERAL DEVELOPMENT PLAN

SABRE SPRINGS PARK

COUNCIL DIST. NO. 5 — COMM. PLAN AREA SABRE SPRINGS - 32 — P.S.D. NO. 113

LAMBERT COORDINATES 286-1739 — THOMAS BROS. PG. 36 C-4