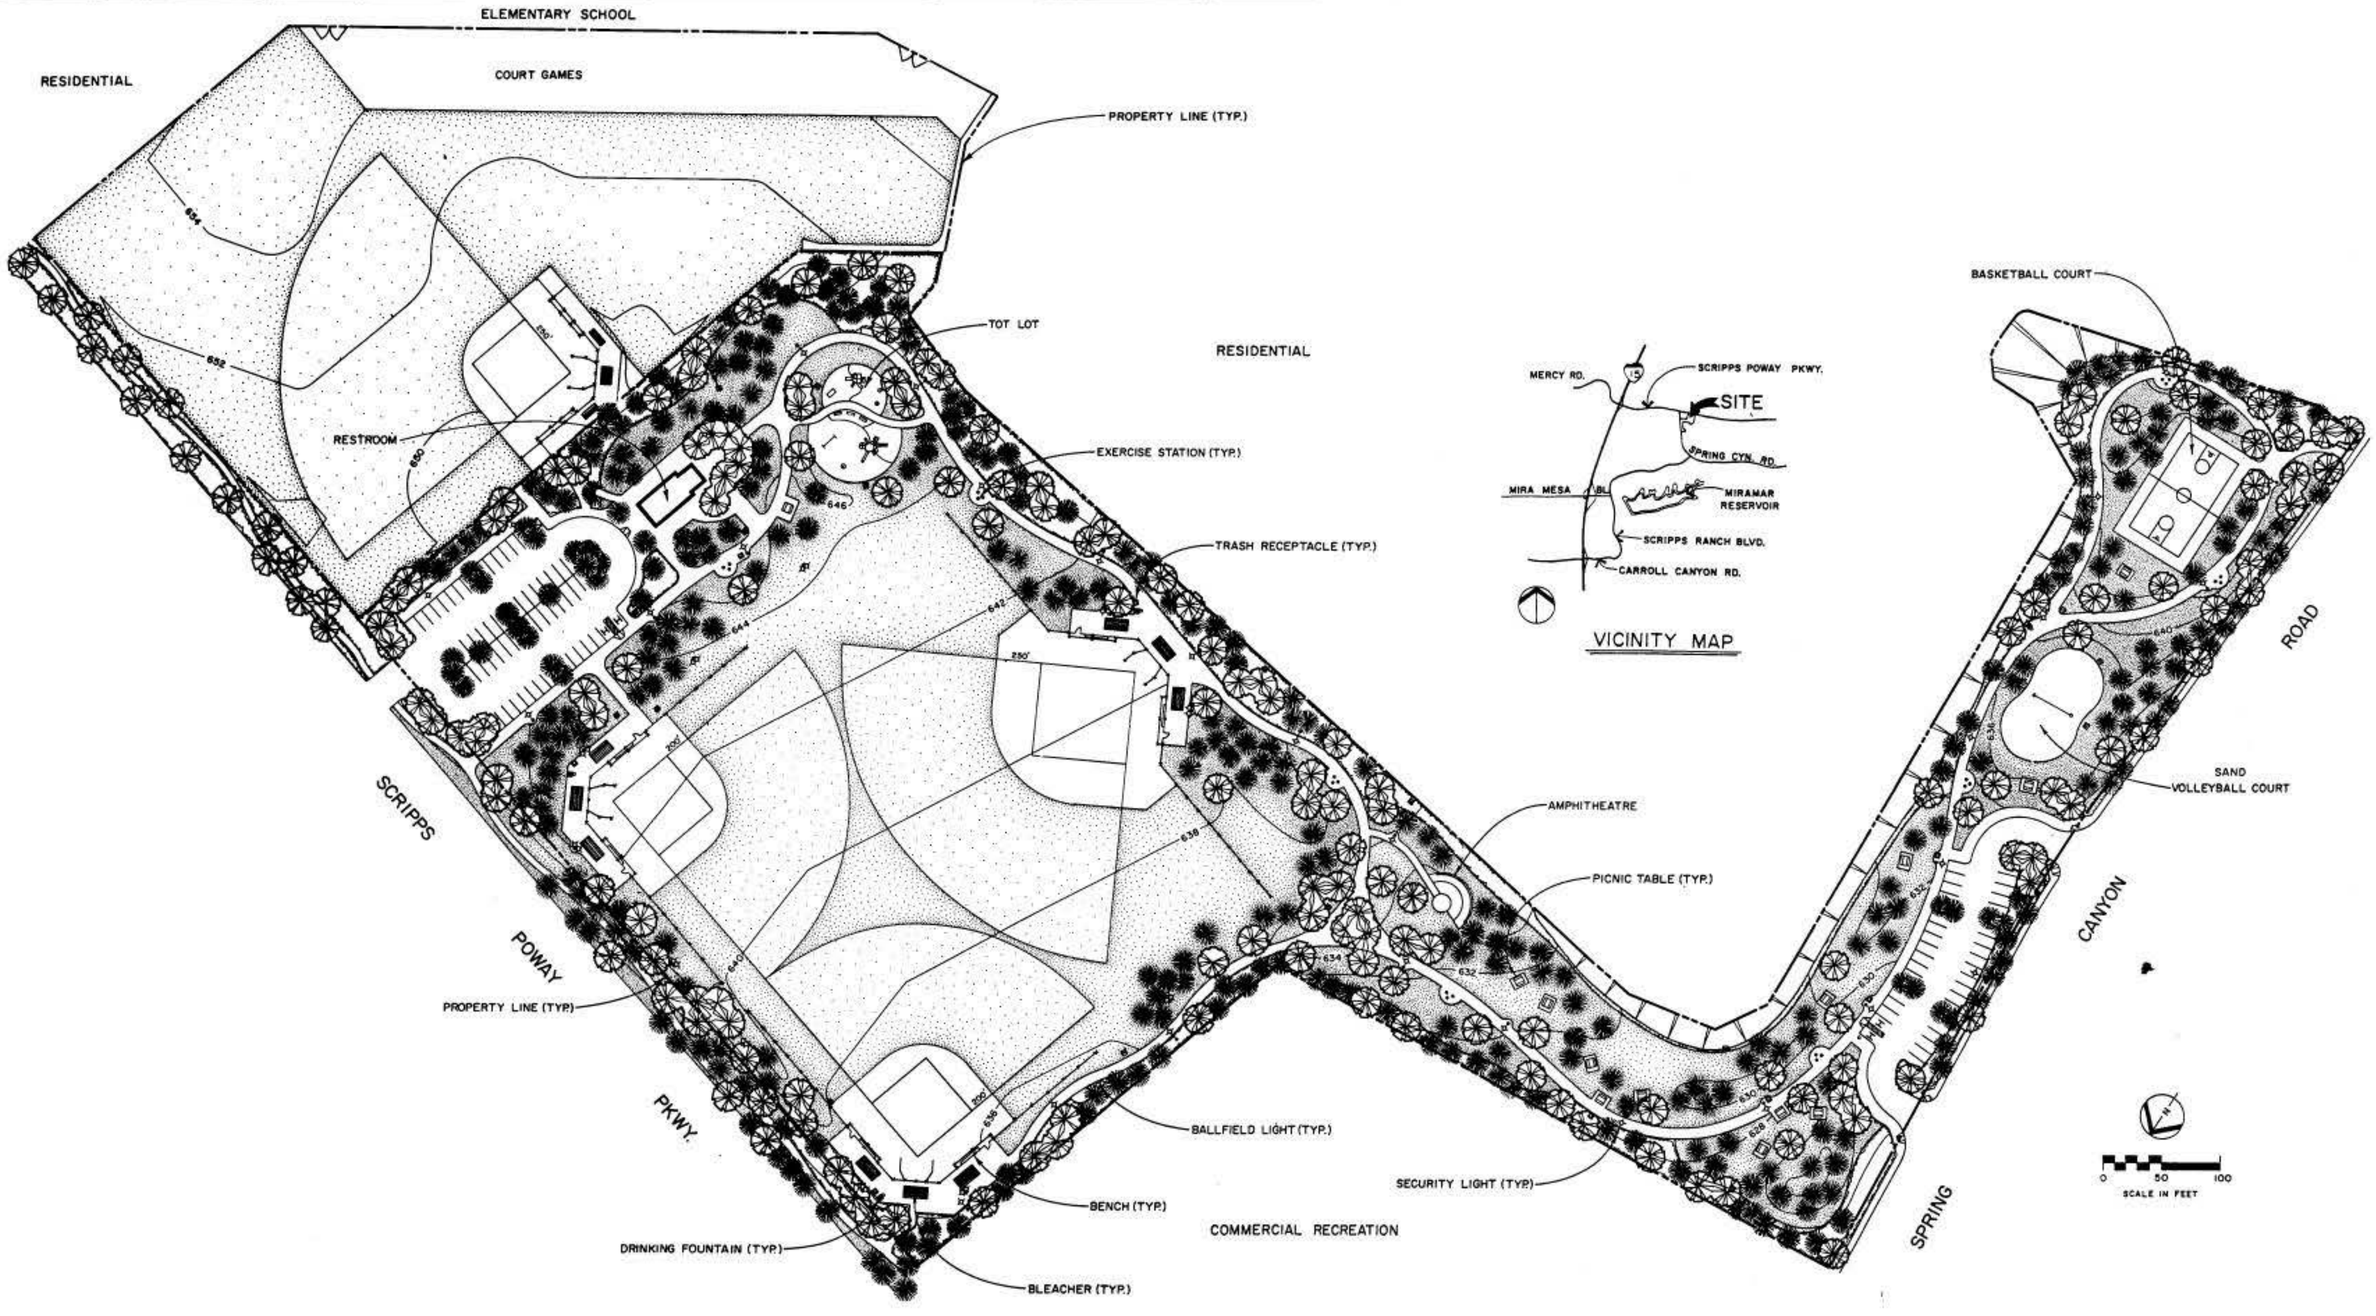

DATA LOG FOR:

DATE	ACTION	REFERENCE DOCUMENTS		
	SITE ACQUIRED	RESO. NO.	COST $	ACRES: 19.46
	SITE DEDICATED	ORD. NO.		ACRES: 19.46
	GDP CONSULTANT HIRED	RESO. NO. BY MC MILLAN	NAME ONA	
7-90	P&R BOARD APPROVAL	PF&R APPROVAL		
	INITIAL DEVELOPMENT	CIP NO.	JO NO. 119615	DRWG. NO. 26806-D
	DINGEMAN FIELD	CIP NO.	JO NO. 446104	DRWG. NO. 25481-D
		CIP NO.	JO NO.	DRWG. NO.
		CIP NO.	JO NO.	DRWG. NO.
		CIP NO.	JO NO.	DRWG. NO.
		CIP NO.	JO NO.	DRWG. NO.

IMPROVEMENTS SUMMARY (DATA FROM AS-BUILT DRAWINGS)

ITEM	QUANTITY	ITEM	QUANTITY	ITEM	QUANTITY	ITEM	QUANTITY
TOTAL SITE	19.46 AC	PLAY AREA	5,600 SF	PAVED WALKS	71,025 SF	SECURITY LTS	28 STDS
IMPROVED AREA	20.47 AC	MULTI PURPOSE CT	8,050 SF	PARK ROADS	SF	BALL FIELD LTS	11 STDS
TURF	12.40 AC	TENNIS CTS	SF	PARKING LOT	40,800 SF	TENNIS CT LTS	STDS
SHRUB BED	2.57 AC	RESTROOM	1,515 SF	" " STALLS STD	89	MULTI PURPOSE CT.	STDS
NATURAL	AC	REC. BLDG.	SF	" " STALLS HDCP	4		
OTHER LANDSCAPING	AC	POOL BLDG.	SF	COURT GAME AREA	36,720 SF	BACKSTOPS	3 EA
DIRT INFIELDS	1.30 AC	" " DECK	SF	VOLLEYBALL CT.	6,000 SF	TENNIS CTS.	EA
		" " WATER	SF	LAWN EDGING	10,465 L.F.		

REVISION T.R. 8/2/96

CITY OF SAN DIEGO PARK and RECREATION DEPARTMENT

THE GENERAL DEVELOPMENT PLAN

SPRING CANYON

NEIGHBORHOOD PARK

COUNCIL DIST. NO. 5 COMM. PLAN AREA MIRAMAR RANCH NORTH P.S.D. NO. 230

LAMBERT COORDINATES 278-1739 THOMAS BROS. PG. 1189, H-7