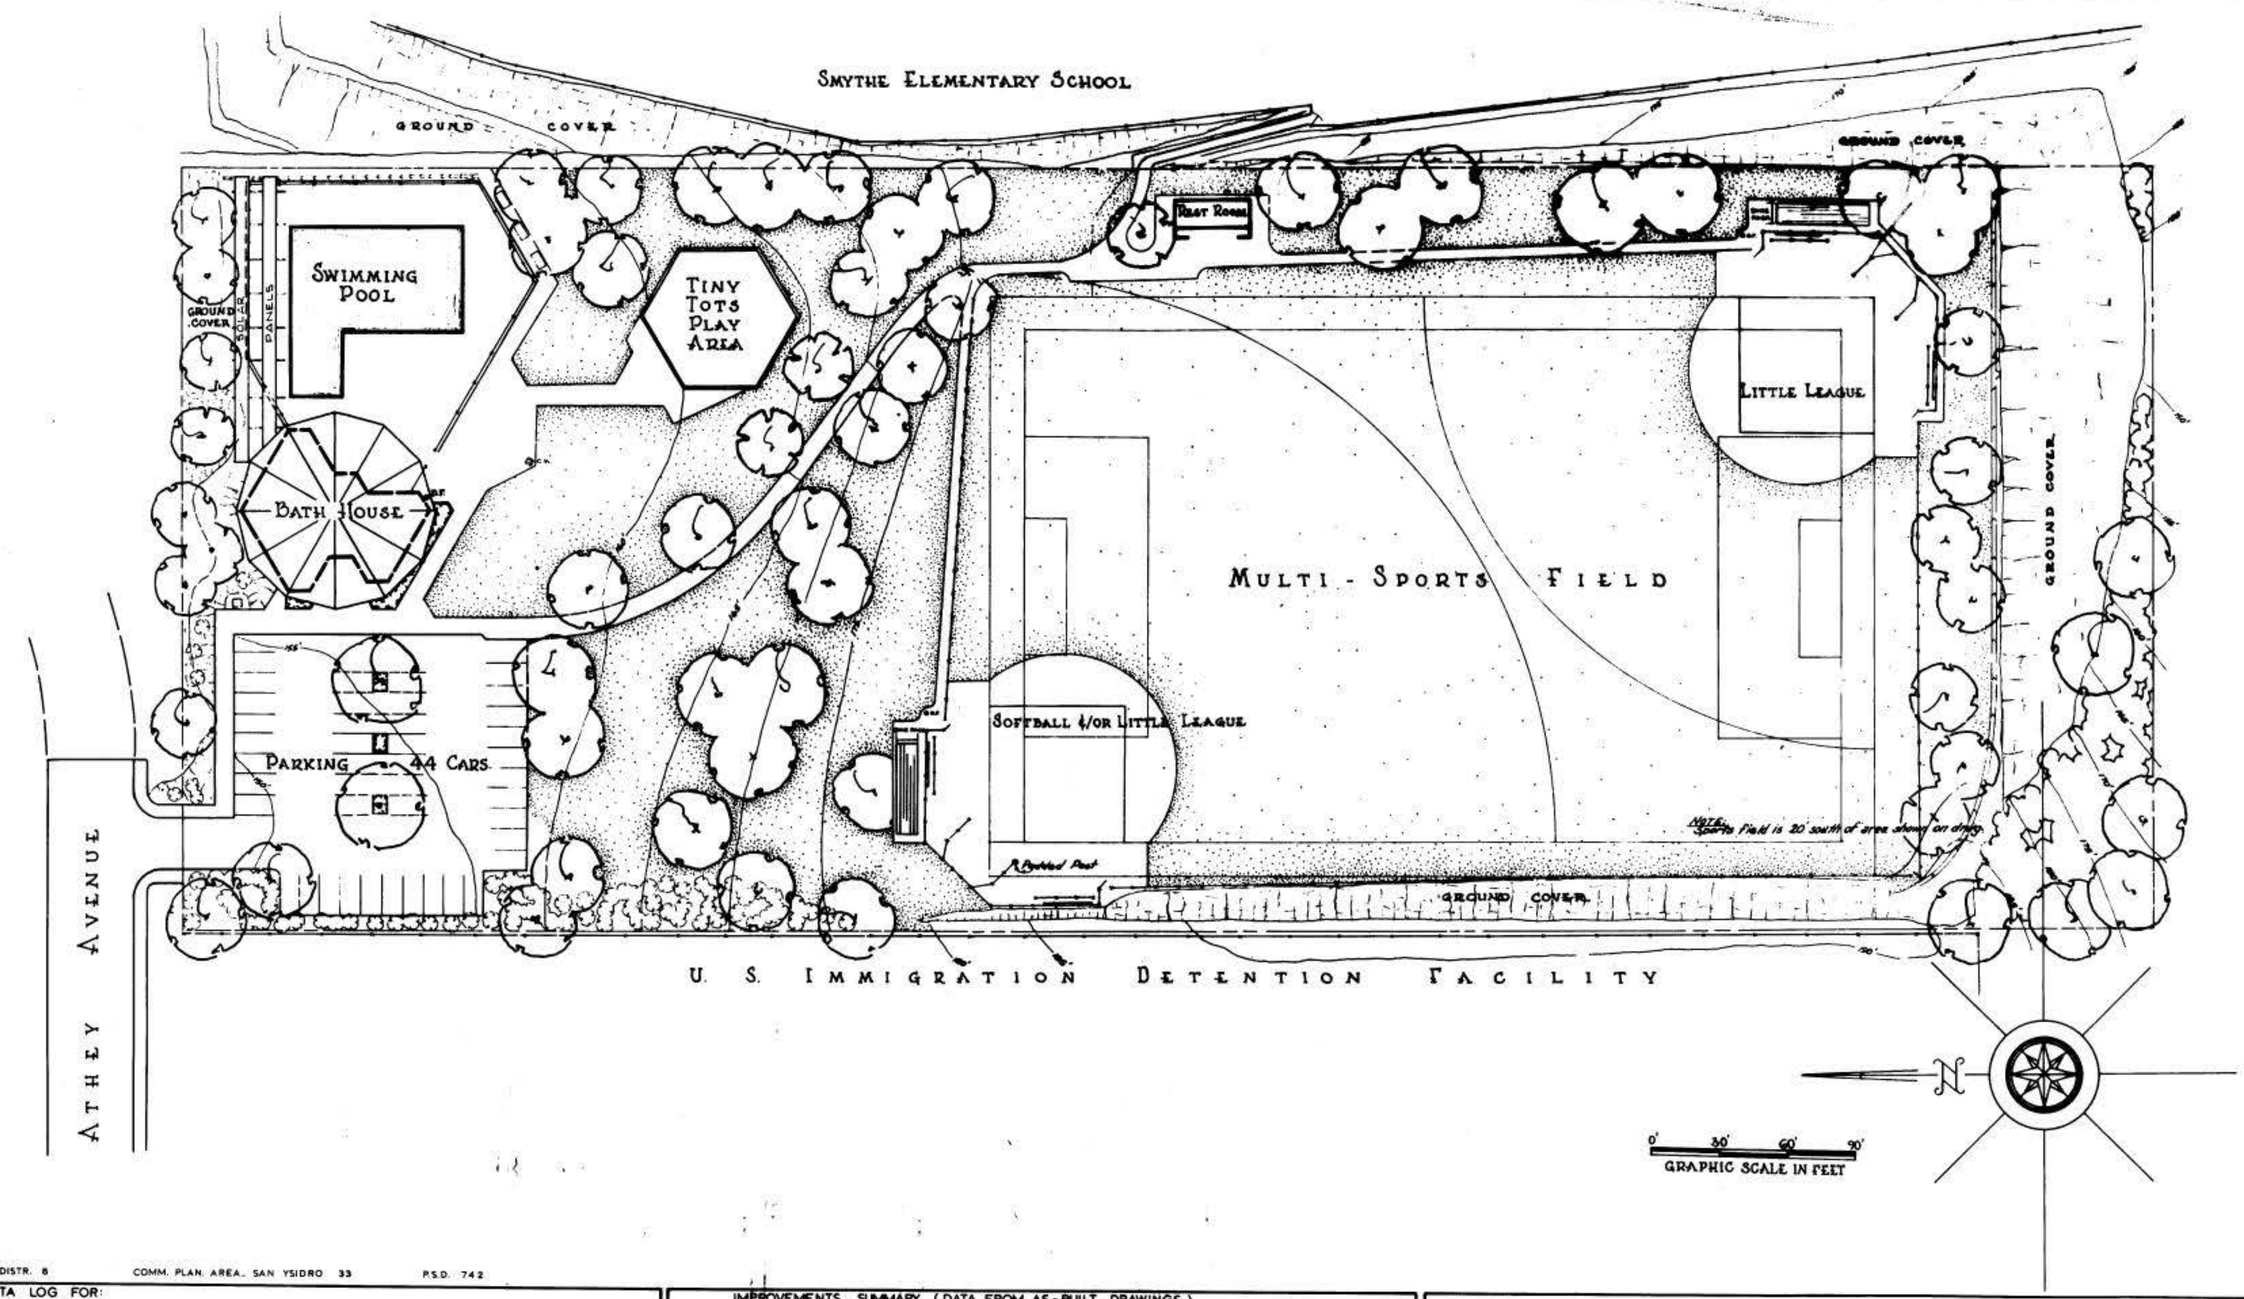

COUNCIL DISTR. 8 COMM. PLAN. AREA SAN YSIDRO 33 P.S.D. 742

DATA LOG FOR:

DATE	ACTION	REFERENCE DOCUMENTS		
1969	SITE ACQUIRED	RESO. NO. R-198334.5	COST $ 45,000	ACRES 6.67
1982	SITE DEDICATED	ORD. NO. O-15723		ACRES: 6.67
1969	GDP CONSULTANT HIRED	RESO. NO.	NAME STAFF (C.M.A.)	
	P&R. BOARD APPROVAL	PF & R. APPROVAL	DATE	
8-24-71	INITIAL DEVELOPMENT	CIP NO.	JO. NO. 17963	DRWG. NO. 14333-D
7-13-73	IRRIGATION	CIP NO. 23-324	JO. NO. 117137	DRWG. NO. 15296-D
8-15-74	ADD. IMPRMTS	CIP NO. 20-005	JO. NO. 117191	DRWG. NO. 16085-D
5-13-75	ADD. IMPRMTS	CIP NO. 23-326	JO. NO. 117270	DRWG. NO. 16419-D
3-20-78	LIGHTING	CIP NO. 23-627	JO. NO. 117547	DRWG. NO. 17349-D
		CIP NO.	JO. NO.	DRWG. NO.

IMPROVEMENTS SUMMARY (DATA FROM AS-BUILT DRAWINGS)

ITEM	QUANITY	ITEM	QUANITY	ITEM	QUANITY	ITEM	QUANITY
TOTAL SITE	6.67 AC.	PLAY AREA	2,754 SF.	PAVED WALKS	10,781 SF.	SECURITY LTS	7 STDS.
IMPROVED AREA	6.67 AC.	MULTI PURPOSE CT.	SF.	PARK ROADS	SF.	BALL FIELD LTS	STDS.
TURF	3.91 AC.	TENNIS CTS	SF.	PARKING LOT	15,404 SF.	TENNIS CT. LTS	STDS.
SHRUB BED	.45 AC.	RESTROOM	445 SF.	" " STALLS STD.	42	MULTI PURPOSE CT.	STDS.
NATURAL	AC.	REC. BLDG.	SF.	" " STALLS HDCP.	2		
OTHER LANDSCAPING	1.11 AC.	POOL BLDG.	4302 SF.	COURT GAME AREA	SF.	BACKSTOPS	2 EA.
DIRT INFIELDS	23 AC.	" " DECK	7,813 SF.			TENNIS CTS.	EA.
		" " WATER	3,995 SF.	LAWN EDGING	2,600 LF.		
		SOLAR PANELS	2,500 SF.				
						REVISION	

CITY OF SAN DIEGO PARK and RECREATION DEPARTMENT

THE GENERAL DEVELOPMENT PLAN

VISTA TERRACE PARK

301 - ATHEY AVE.

LAMBERT COORDINATES 146-1753 THOMAS BROS. PG. 72-A6

H-435