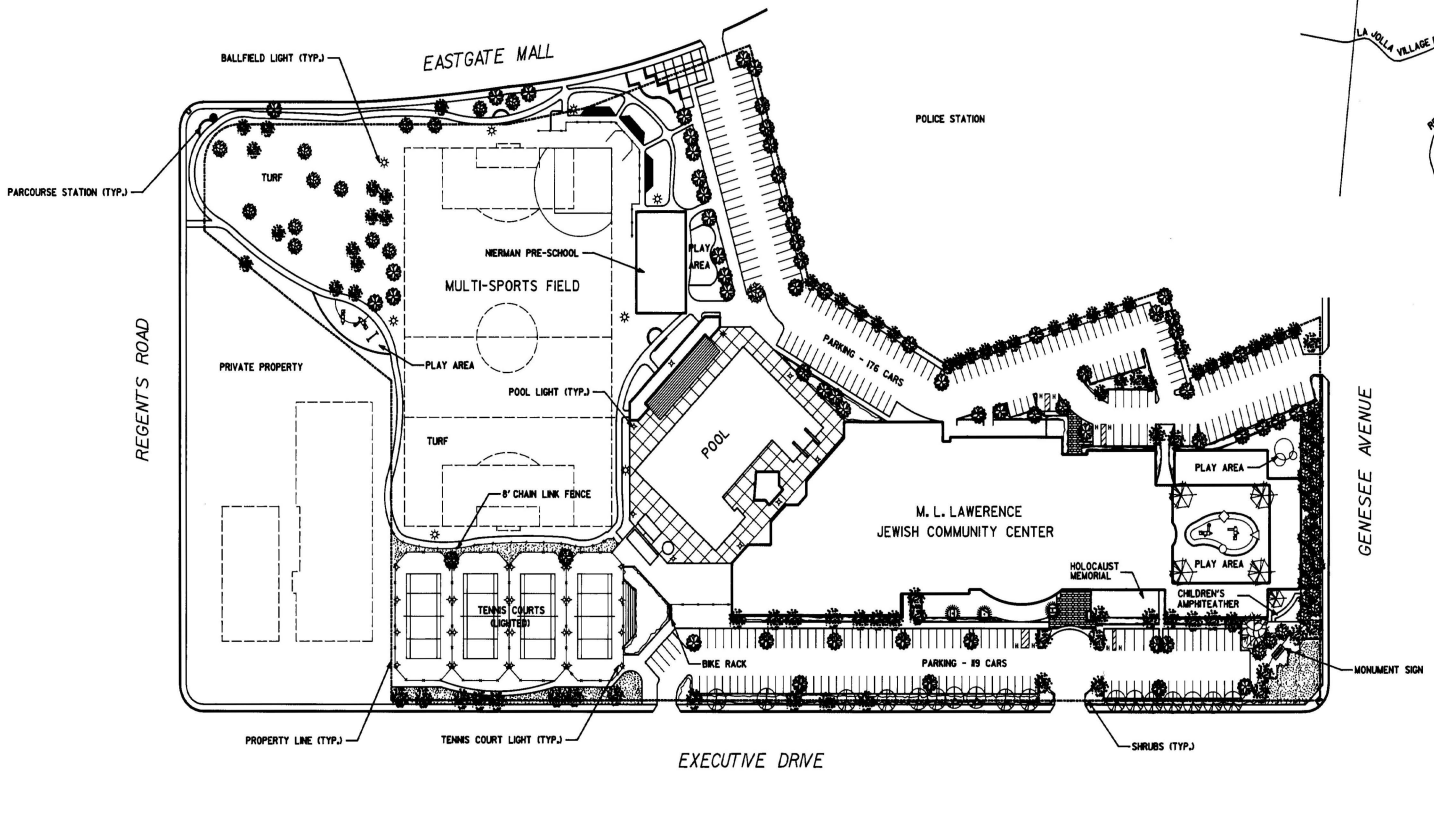

NO SCALE

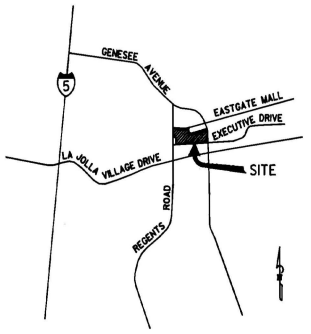

VICINITY MAP

DATE	ACTION	REFERENCE DOCUMENTS		
1874	SITE ACQUIRED	RESO. NO. PUEBLO AQUIST.	COST	ACRES
4-5-82	SITE DEDICATED	ORD. NO. 15691		ACRES 10.49
	CONSULT. HIRED	RESO. NO.	NAME	
	PARK & REC. BD.	PF&R APPROVAL		
			JO. NO.	DRWG. NO.
			JO. NO.	DRWG. NO.
			JO. NO.	DRWG. NO.
			JO. NO.	DRWG. NO.
			JO. NO.	DRWG. NO.
			JO. NO.	DRWG. NO.
			JO. NO.	DRWG. NO.

ITEM	QTY.	ITEM	QTY.	ITEM	QTY.	ITEM	QTY
TOTAL SITE	10.49 AC.	PLAY AREA	S.F.	PAVED WALKS	S.F.	SECURITY LTS	
IMPRVD AREA	AC.	MULTI-PUR. CT	S.F.	PARK ROADS	S.F.	BALLFIELD LTS	8
TURF	AC.	TENNIS CT	S.F.	PARKING LOT	S.F.	TENNIS CT. LTS	20
NATURAL	AC.	RESTROOM	S.F.	PKNG. STALLS STD.	287	MULTI-PUR CT LTS	
BARK	AC.	REC. BLDG.	S.F.	PKNG. STALLS HDCP	8	POOL LTS	9
GRND COVER	AC.	POOL BLDG.	S.F.	COURT GAME	S.F.	BACKSTOPS	1
DIRT	AC.	POOL DECK	S.F.	LAWN EDGING	L.F.	TENNIS CTS.	4
		POOL WATER	S.F.			BIKE RACKS	2
						REVISION E.F. 4/17/98	

CITY OF SAN DIEGO PARK & RECREATION DEPT.

GENERAL DEVELOPMENT PLAN

WEISS, MANDELL-EASTGATE PARK

4275 Eastgate Mall

COUNCIL DIST. NO. 1 COMM. PLAN AREA 41 PSD NO. 482

LAMBERT COORDINATES 258-1703 THOMAS BROS. PG.1228.C2

/usr/brj/mandell.dgn May. 6, 1998 15:02:47