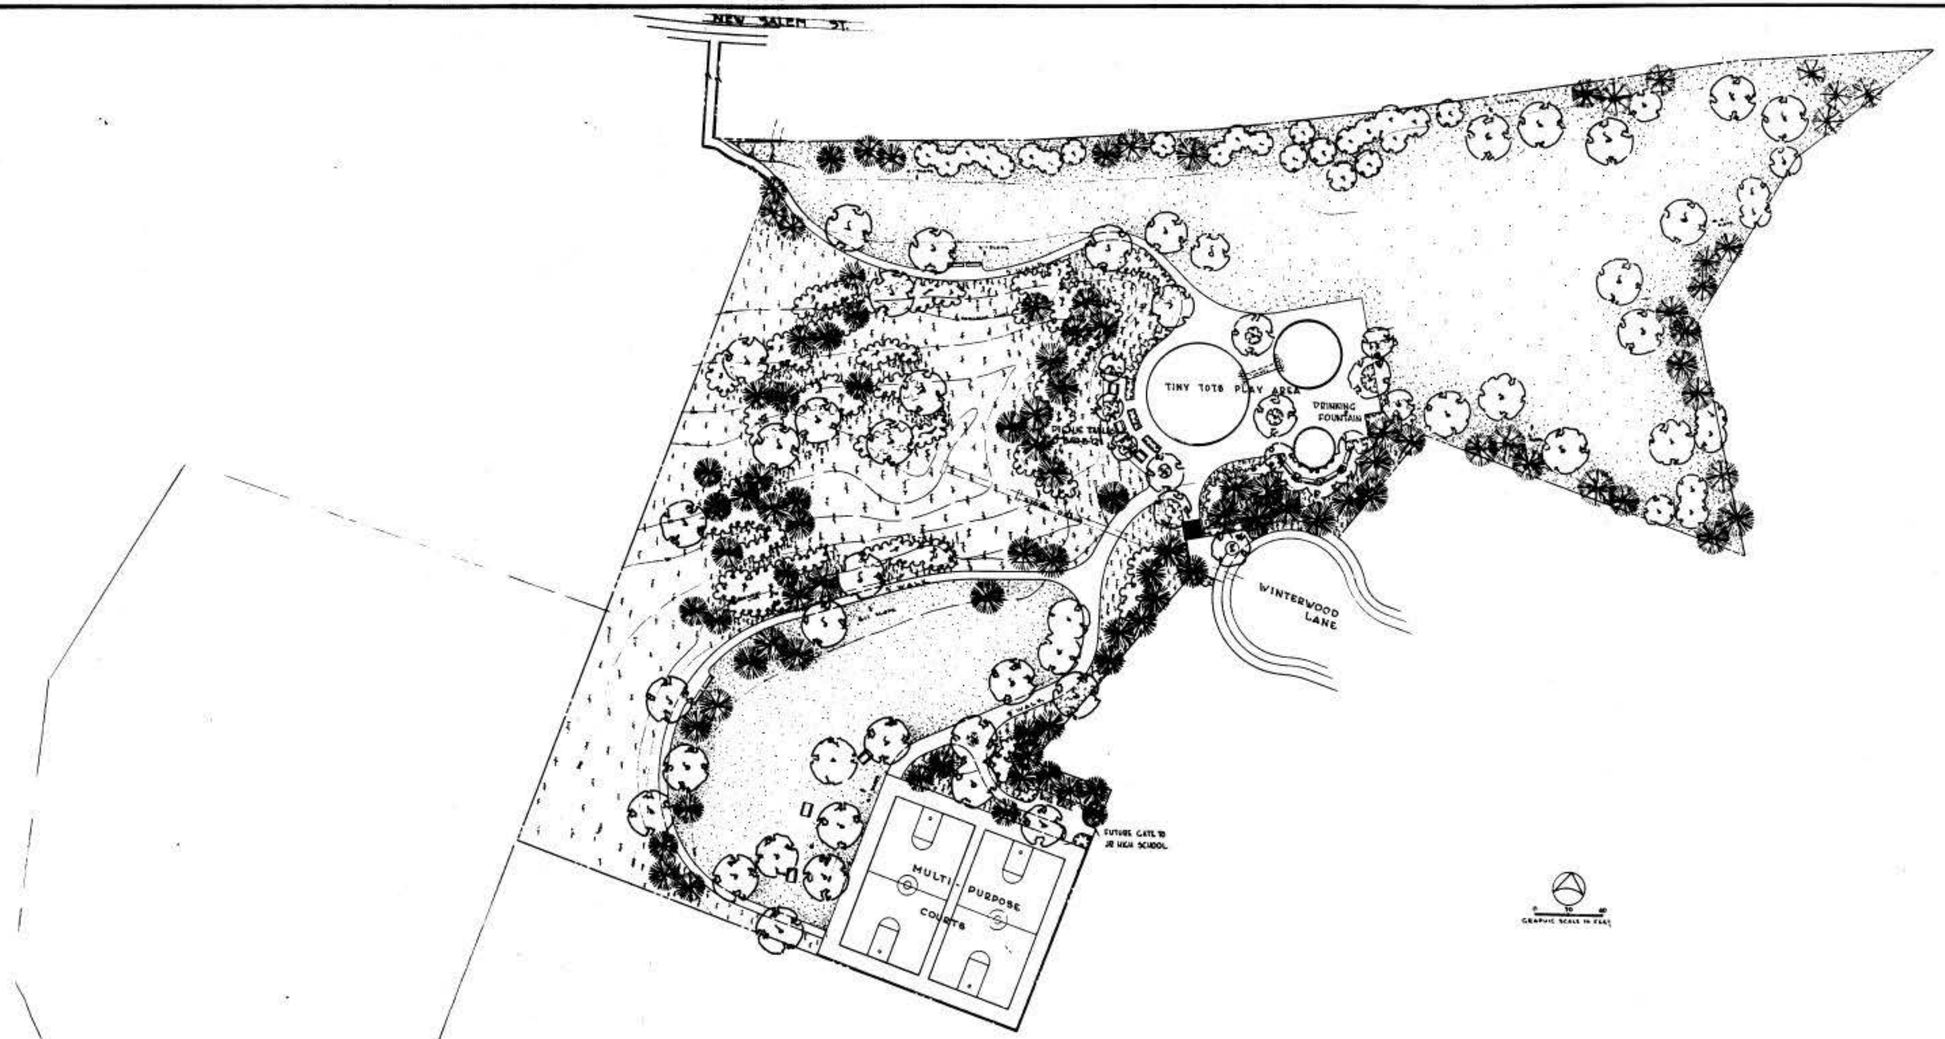

COUNCIL DISTR. 5 COMM. PLAN. AREA...MIRA MESA...15 P.S.D. 210

DATA LOG FOR:

DATE	ACTION	REFERENCE DOCUMENTS			
6-28-76	SITE ACQUIRED	RESO. NO.	COST $		ACRES: 13.41
6-15-77	SITE DEDICATED	ORD. NO. O-12089			ACRES: 5.0
	GDP CONSULTANT HIRED	RESO. NO. (PARDEE)	NAME GALPER, BALDON, PRESBURGER,		
	P&R. BOARD APPROVAL	PF&R. APPROVAL	DATE		
11-12-74	INITIAL DEVELOPMENT	CIP NO. 30-108.1	JO. NO. 117251	DRWG. NO. 16293-D	
2-26-75		CIP NO.	JO. NO. 117251	DRWG. NO. 16388-D	
		CIP NO.	JO. NO.	DRWG. NO.	
		CIP NO.	JO. NO.	DRWG. NO.	
		CIP NO.	JO. NO.	DRWG. NO.	
		CIP NO.	JO. NO.	DRWG. NO.	

IMPROVEMENTS SUMMARY (DATA FROM AS-BUILT DRAWINGS)

ITEM	QUANITY	ITEM	QUANITY	ITEM	QUANITY	ITEM	QUANITY
TOTAL SITE	13.41 AC.	PLAY AREA	4,608 SF.	PAVED WALKS	25,172 SF	SECURITY LTS	3 STDS
IMPROVED AREA	5.68 AC.	MULTI PURPOSE CT	14,364 SF	PARK ROADS	SF	BALL FIELD LTS	STDS
TURF	2.87 AC.	TENNIS CTS	SF	PARKING LOT	SF	TENNIS CT. LTS	STDS
SHRUB BED	.29 AC.	RESTROOM	SF	" " STALLS STD.		MULTI PURPOSE CT.	3 STDS
NATURAL	6.14 AC.	REC. BLDG.	SF	" " STALLS HDCP.			
OTHER LANDSCAPING	1.56 AC.	POOL BLDG	SF	COURT GAME AREA	SF	BACKSTOPS	EA.
DIRT INFIELDS	AC.	" " DECK	SF			TENNIS CTS.	EA.
		" " WATER	SF	LAWN EDGING 2,730	L.F.		

CITY OF SAN DIEGO PARK and RECREATION DEPARTMENT

THE GENERAL DEVELOPMENT PLAN

WINTERWOOD LANE PARK

PARK AND RECREATION CENTER

7540 - WINTERWOOD LANE

PSD 256

REVISION

LAMBERT COORDINATES 273-1721 THOMAS BROS. PG. 39-D2