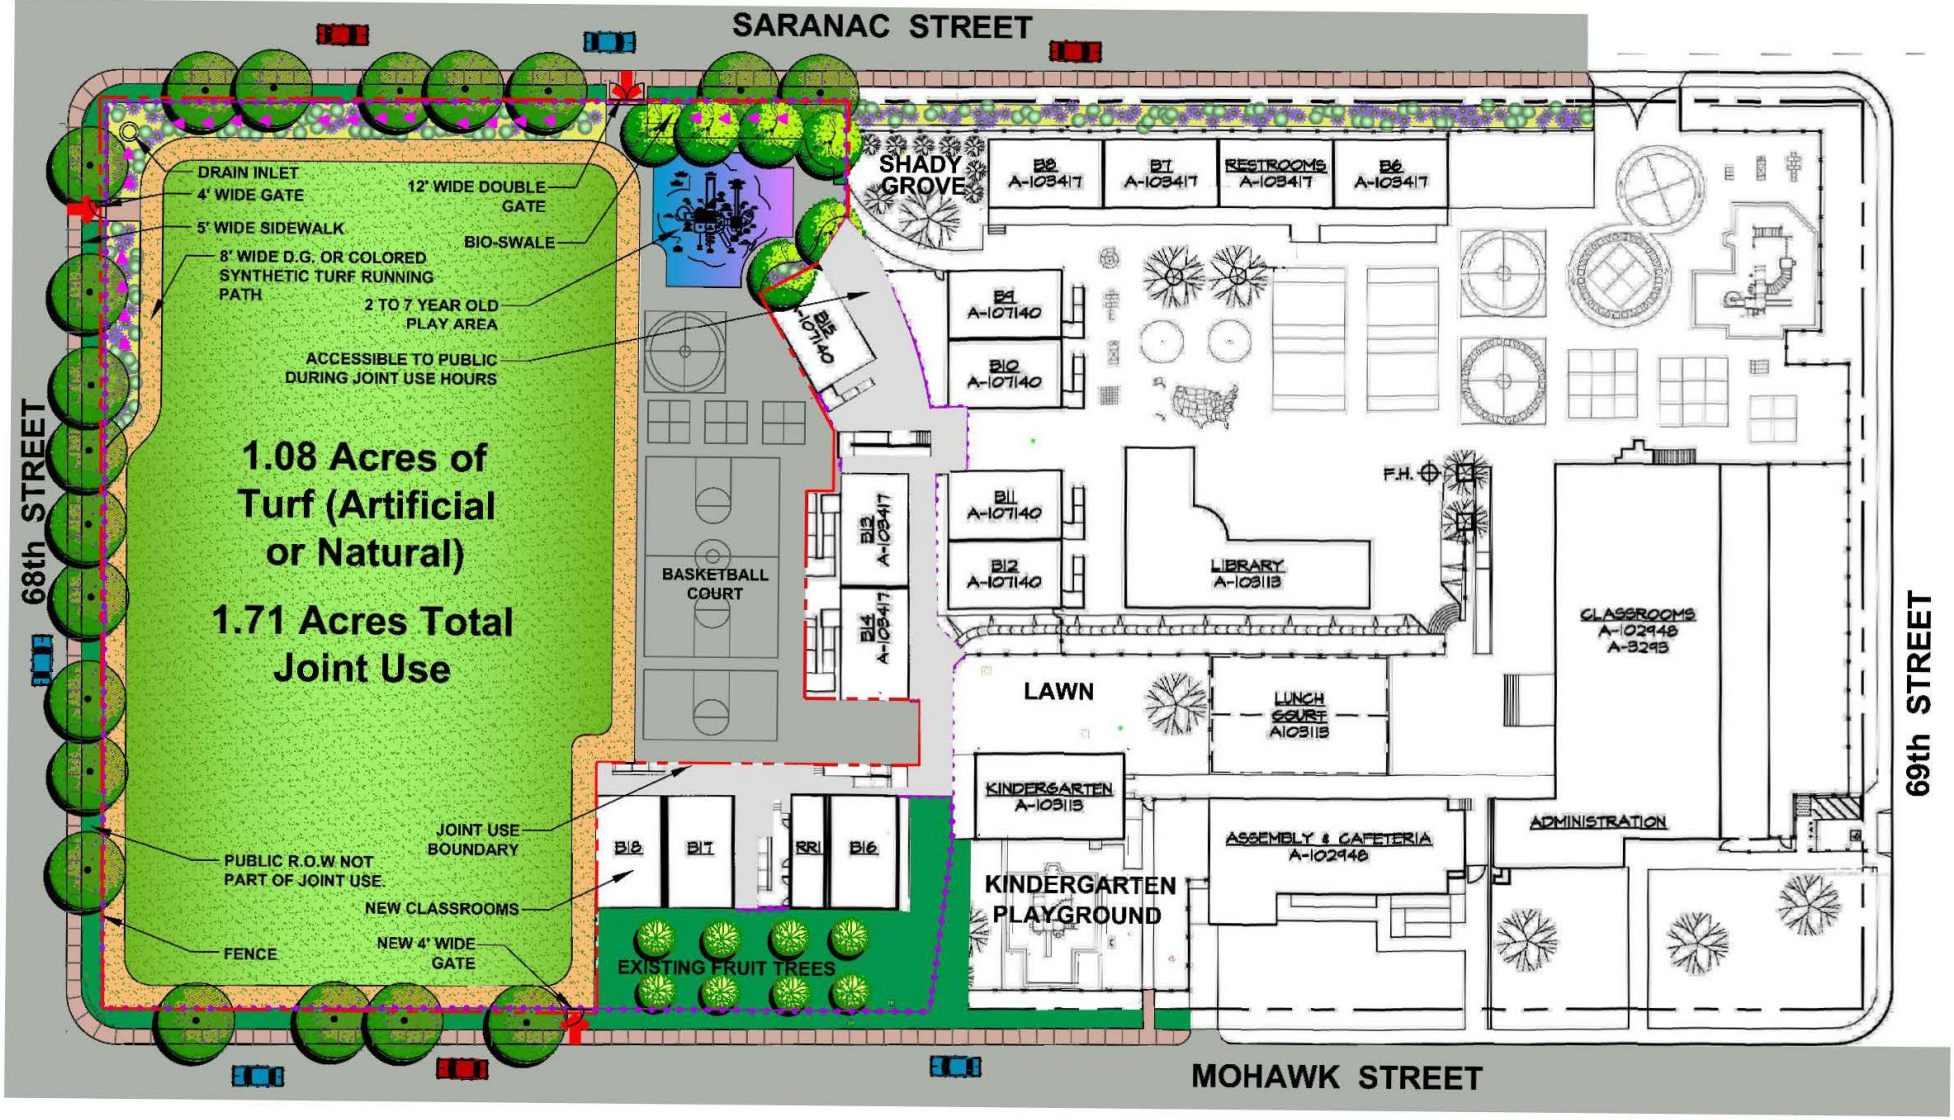

CONCEPT PLAN (WITH BIO-SWALE)

HARRIET TUBMAN CHARTER SCHOOL JOINT USE IMPROVEMENTS

0 20 40 60 80 100

SCALE 1" 20'

MAY 15, 2013

Estrada Land Planning
Urban Design Landscape Architecture Computer Imaging
619.238.0143
225 Broadway, Suite 1150
San Diego, California 92101-6161
619.236.0578 Fax
ELP ©EstradaLandPlan.com