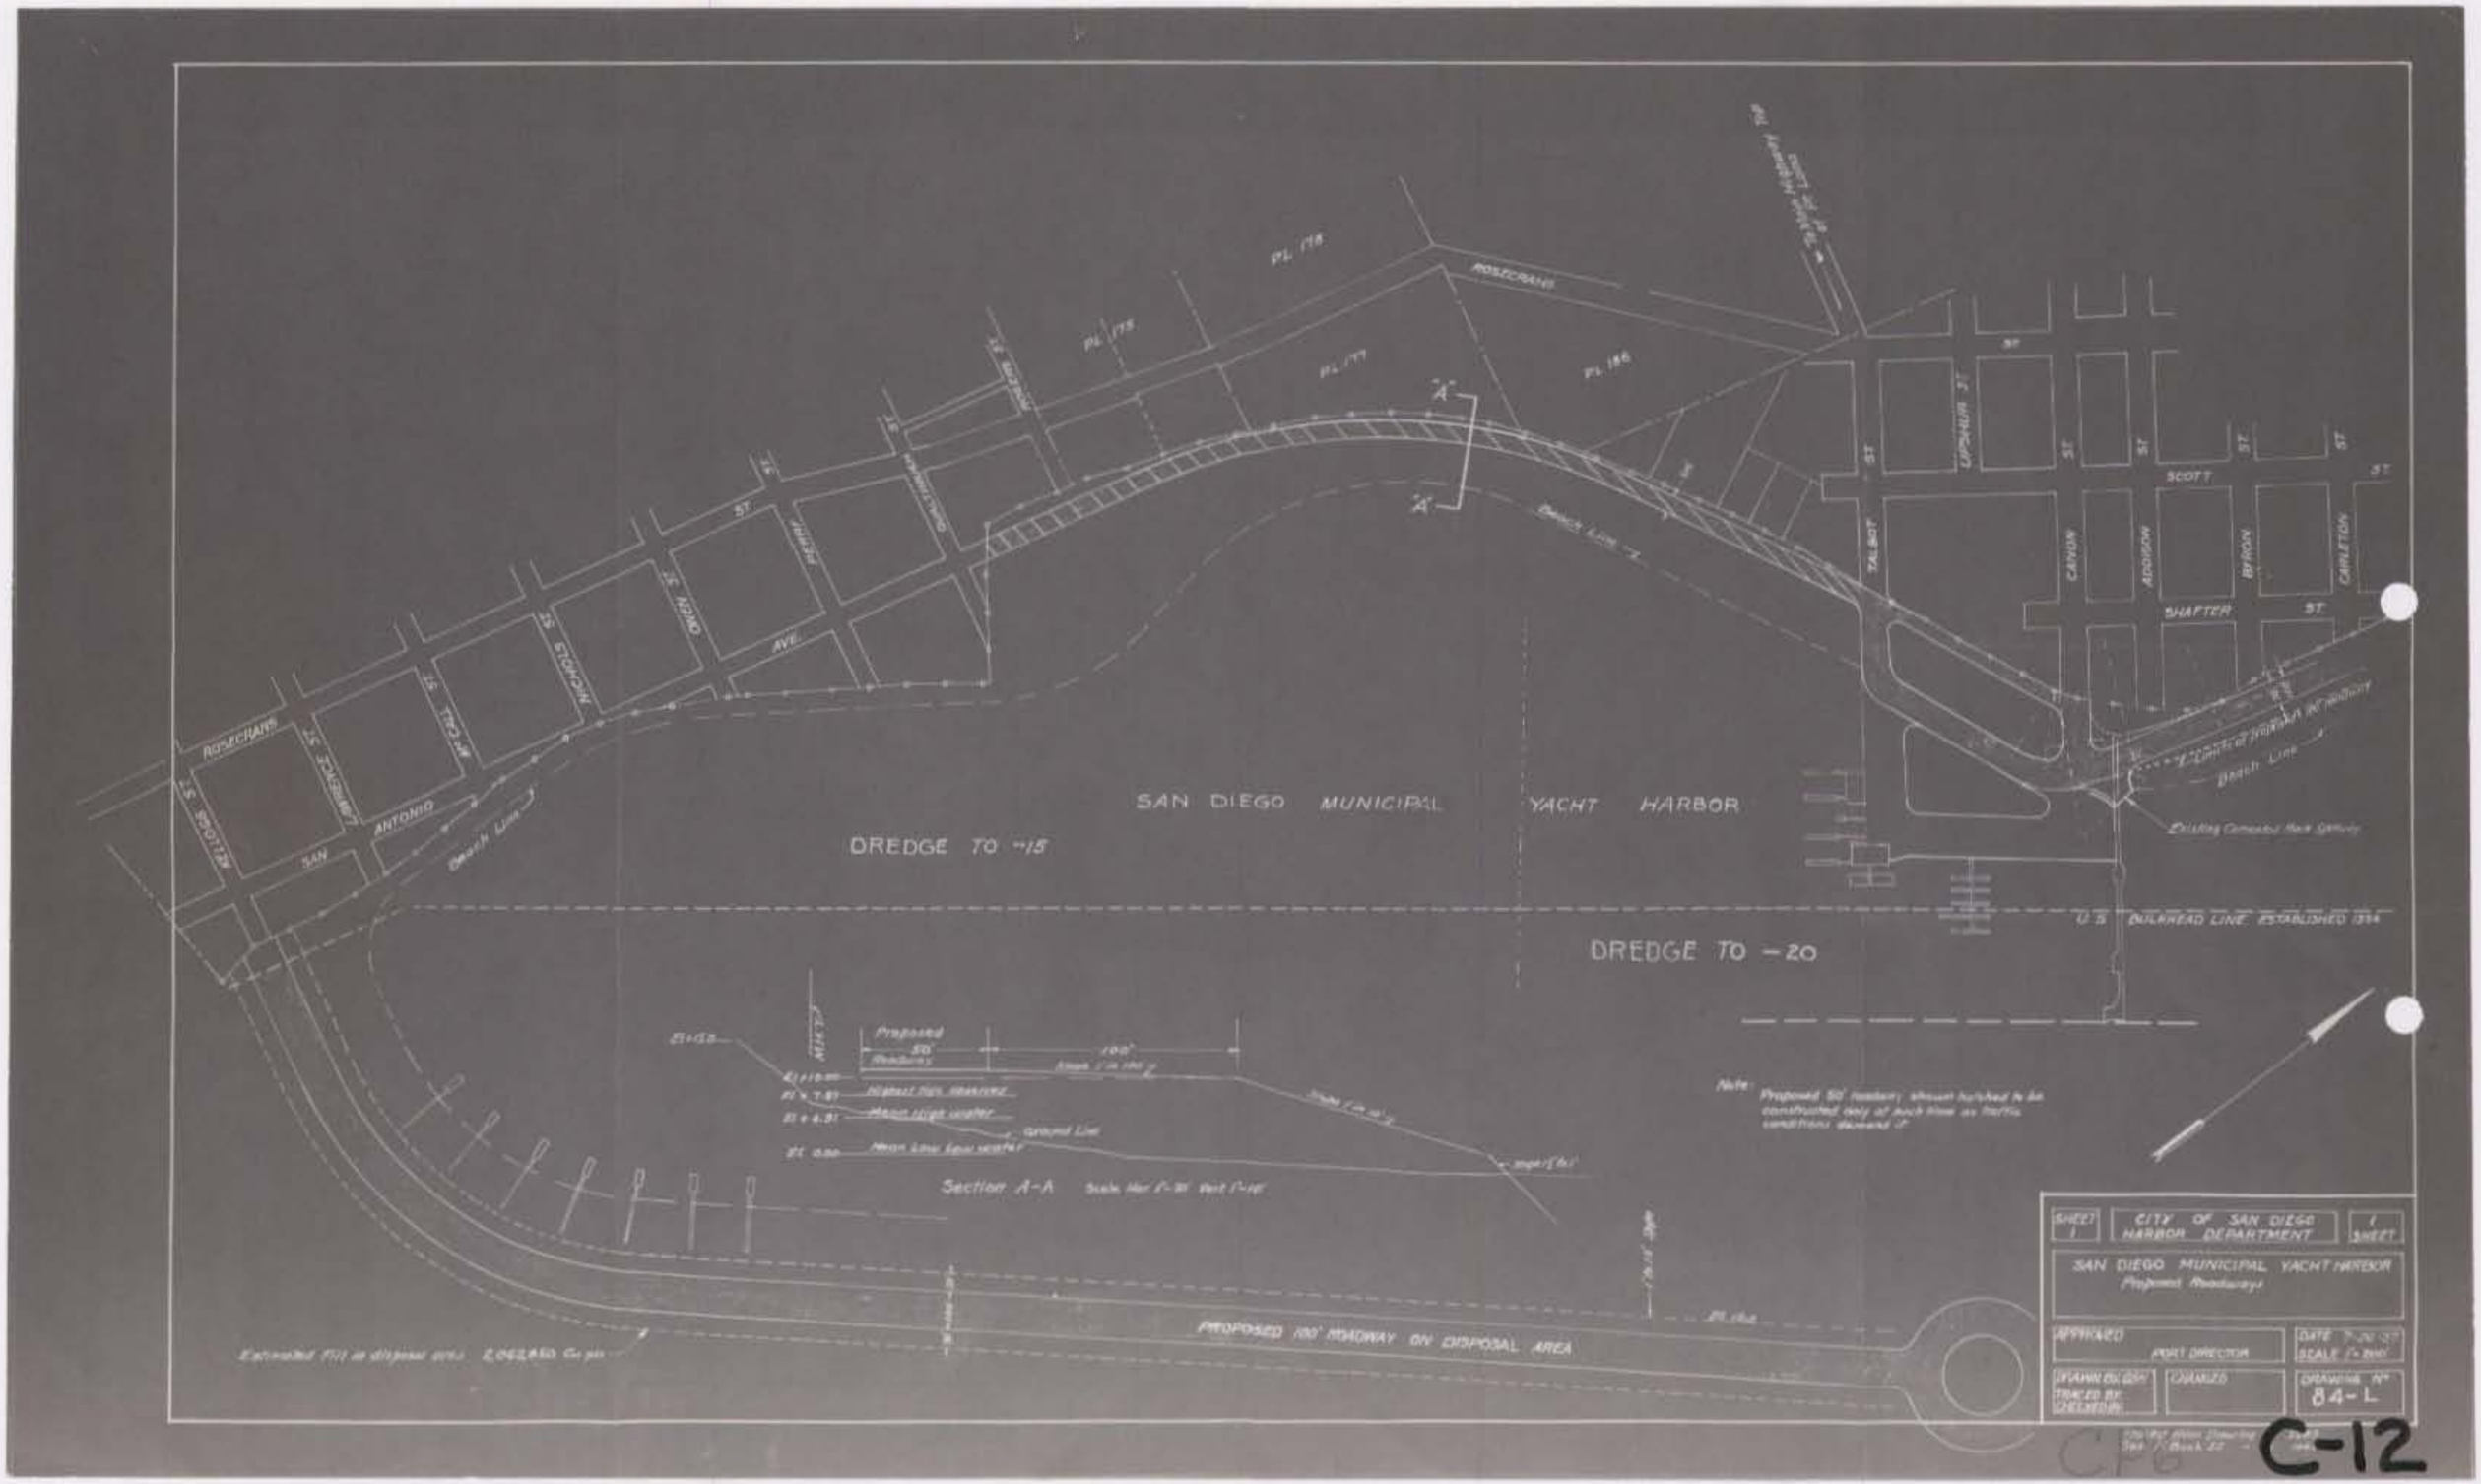
SAN DIEGO MUNICIPAL YACHT HARBOR
DREDGE TO -15
DREDGE TO -20
U.S. BULKHEAD LINE ESTABLISHED 1934
ROSECRANS
SAN ANTONIO
NICHOLS ST.
OWEN ST.
PERRY ST.
AVE.
TALBOT ST.
LIPSHUR ST.
CANON ST.
ADDISON ST.
BYRON ST.
CARLETON ST.
SCOTT ST.
SHAFTER ST.
Beach Line
Proposed 50' Roadway
100'
Highest tide observed
Mean High water
Ground Line
Mean Low Low water
Section A-A
PROPOSED 100' ROADWAY ON DISPOSAL AREA
Note: Proposed 50' roadway shown hatched to be constructed only at each time as traffic conditions demand it.
SHEET 1
CITY OF SAN DIEGO HARBOR DEPARTMENT
1 SHEET
SAN DIEGO MUNICIPAL YACHT HARBOR
Proposed Roadways
APPROVED
PORT DIRECTOR
DRAWING No
84-L
C-12