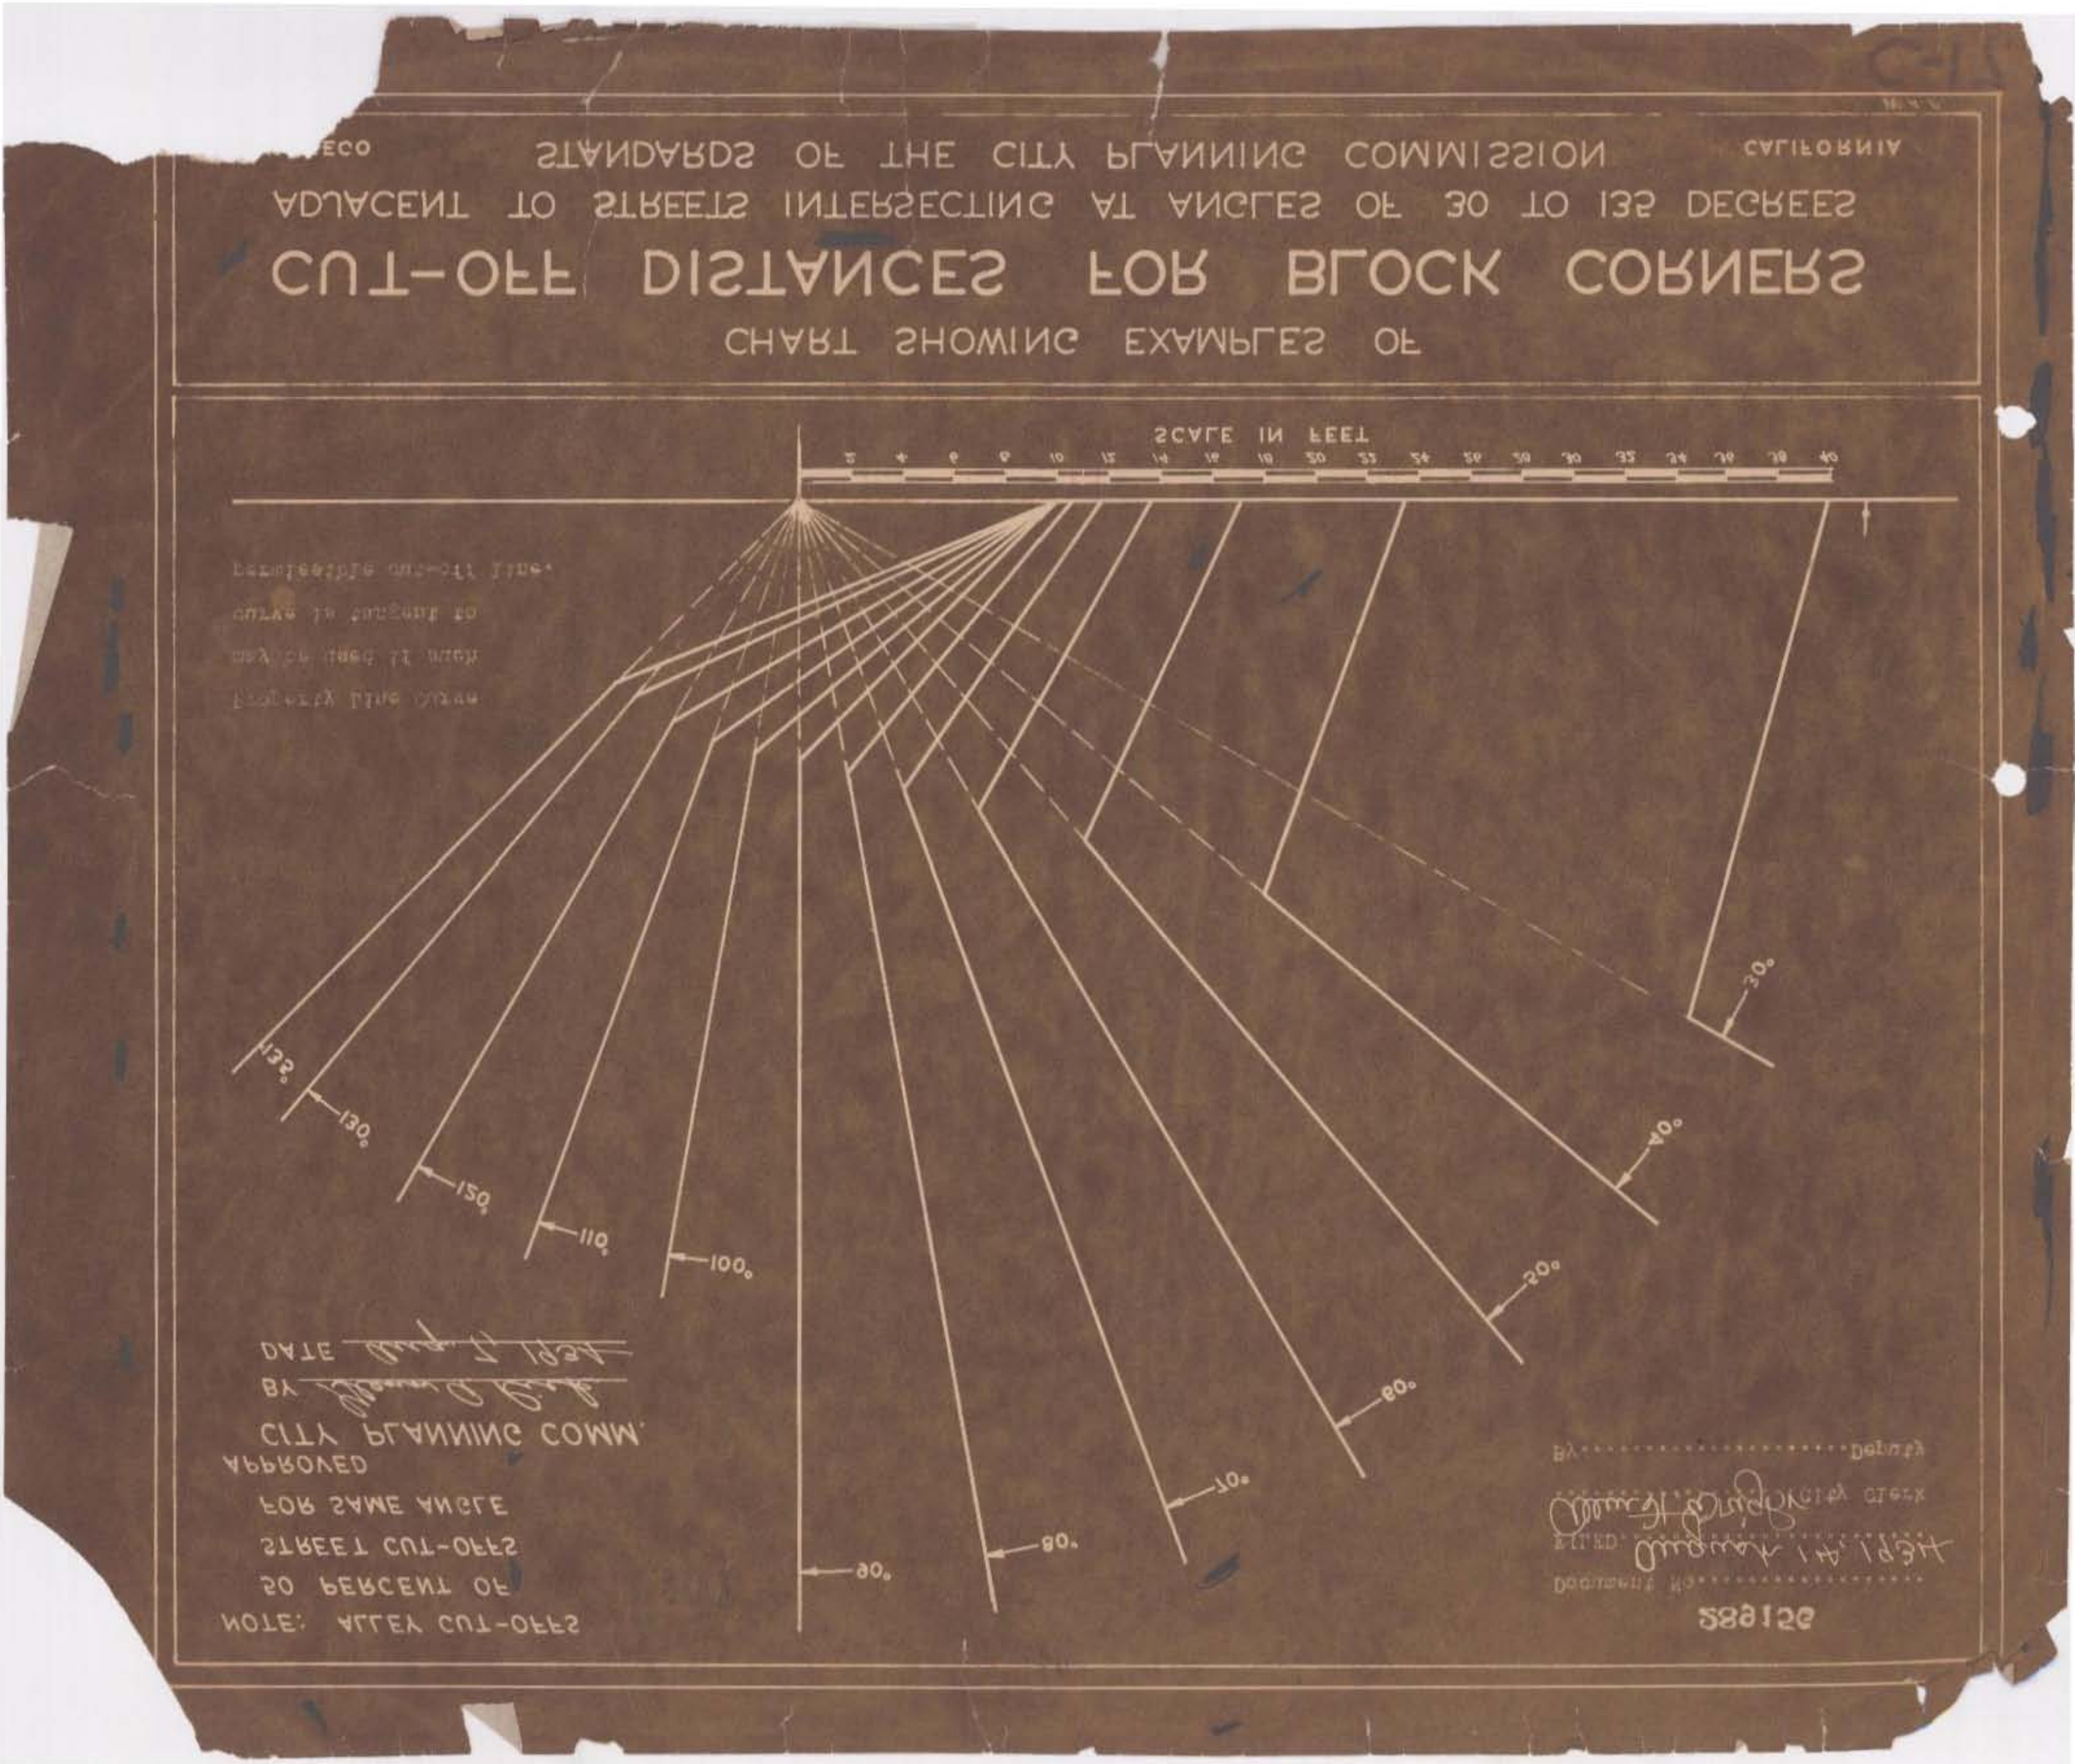
CHART SHOWING EXAMPLES OF
CUT-OFF DISTANCES FOR BLOCK CORNERS
ADJACENT TO STREETS INTERSECTING AT ANGLES OF 30 TO 135 DEGREES
STANDARDS OF THE CITY PLANNING COMMISSION
CALIFORNIA
SCALE IN FEET
5 4 3 2 1 0 1 2 3 4 5 6 7 8 9 10 11 12 13 14 15 16 17 18 19 20 21 22 23 24 25 26 27 28 29 30 31 32 33 34 35 36 37 38 39 40
30°
40°
50°
60°
70°
80°
90°
100°
110°
120°
130°
135°
NOTE: ALLEY CUT-OFFS
50 PERCENT OF
STREET CUT-OFFS
FOR SAME ANGLE
APPROVED
CITY PLANNING COMM.
BY
DATE
BY
Deputy
City Clerk
FILED
Document No.
58612