CP-13

MAKE 6½" 1 KOTALITH NEG & 2 DULL PRINTS

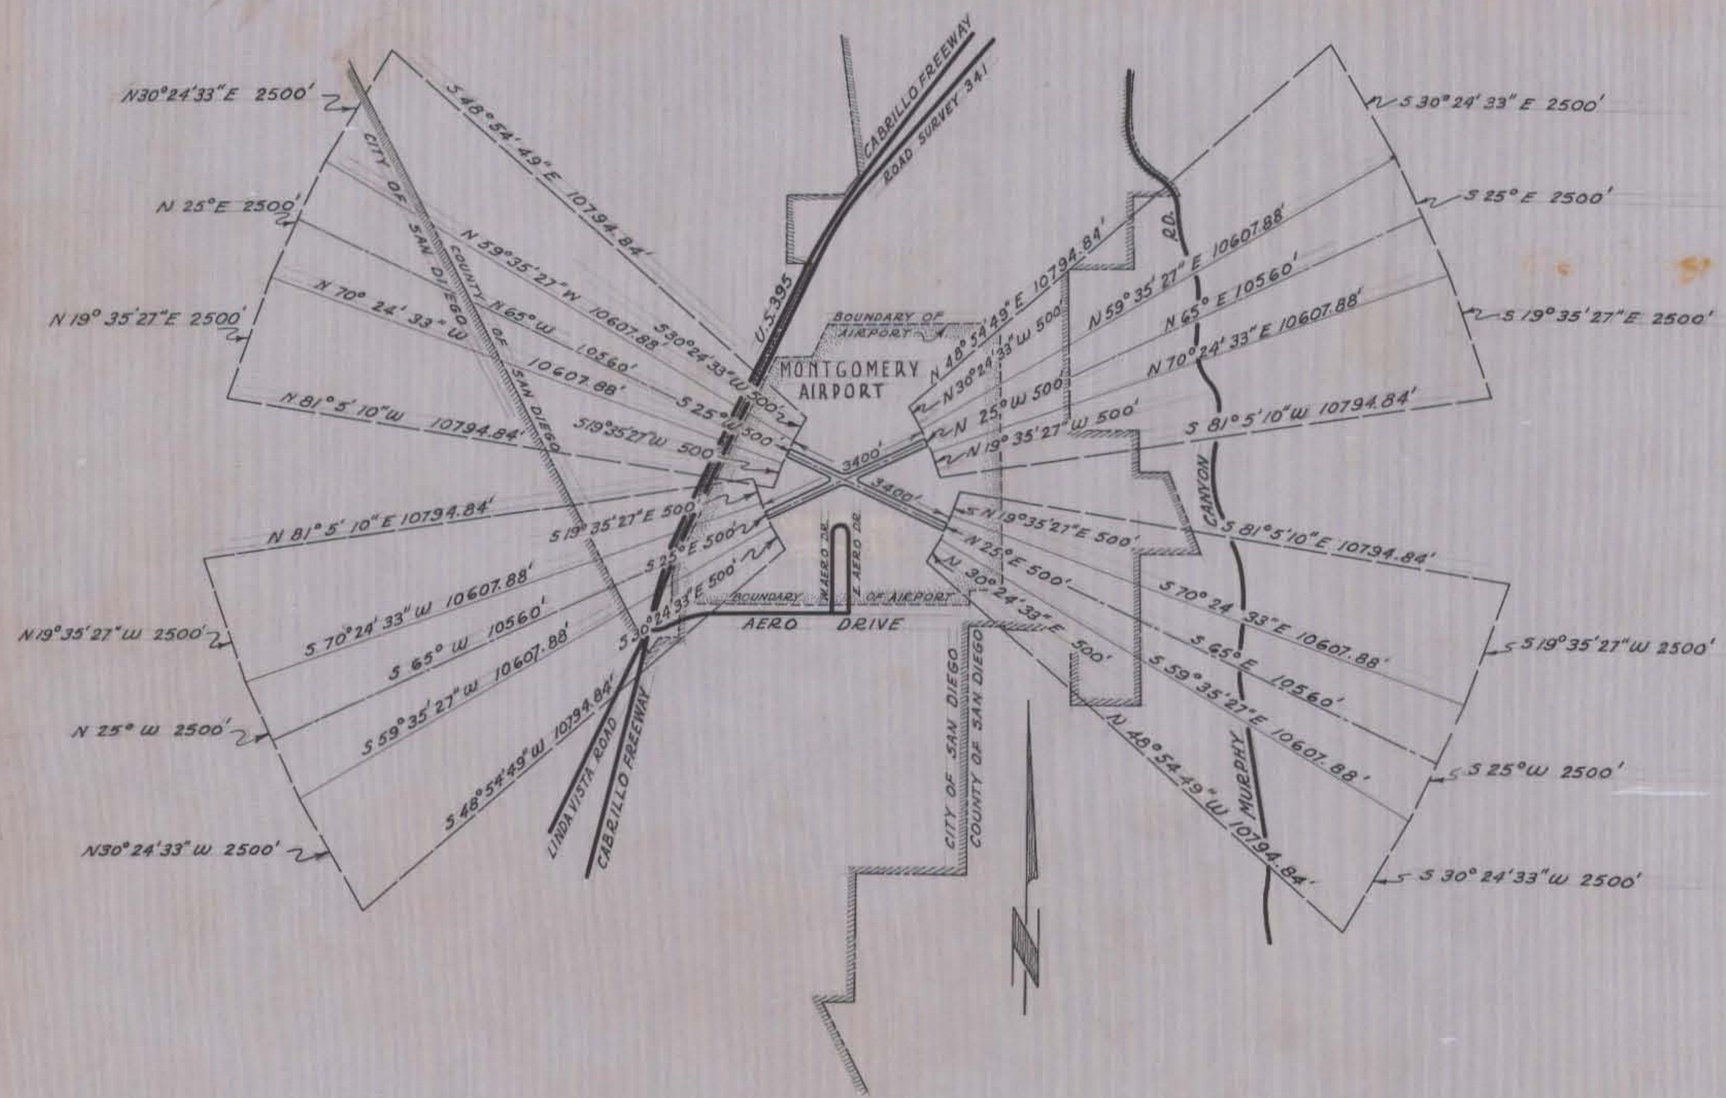

CITY PLANNING COMMISSION
SAN DIEGO CALIFORNIA

MONTGOMERY AIRPORT
APPROACH AND TURNING ZONES

SCALE 1" = 2000' DATE 2-9-53 DRAWN L. MILNE CHECKED	APPROVED: Glenn A. Rick CITY PLANNING DIRECTOR Mona N. Andrews SECRETARY OF COMMISSION	DRAWING NO. C-87

4 cal (9½)

CP-13