DISTRICT 3 SIDEWALK STUDY - PHASE III

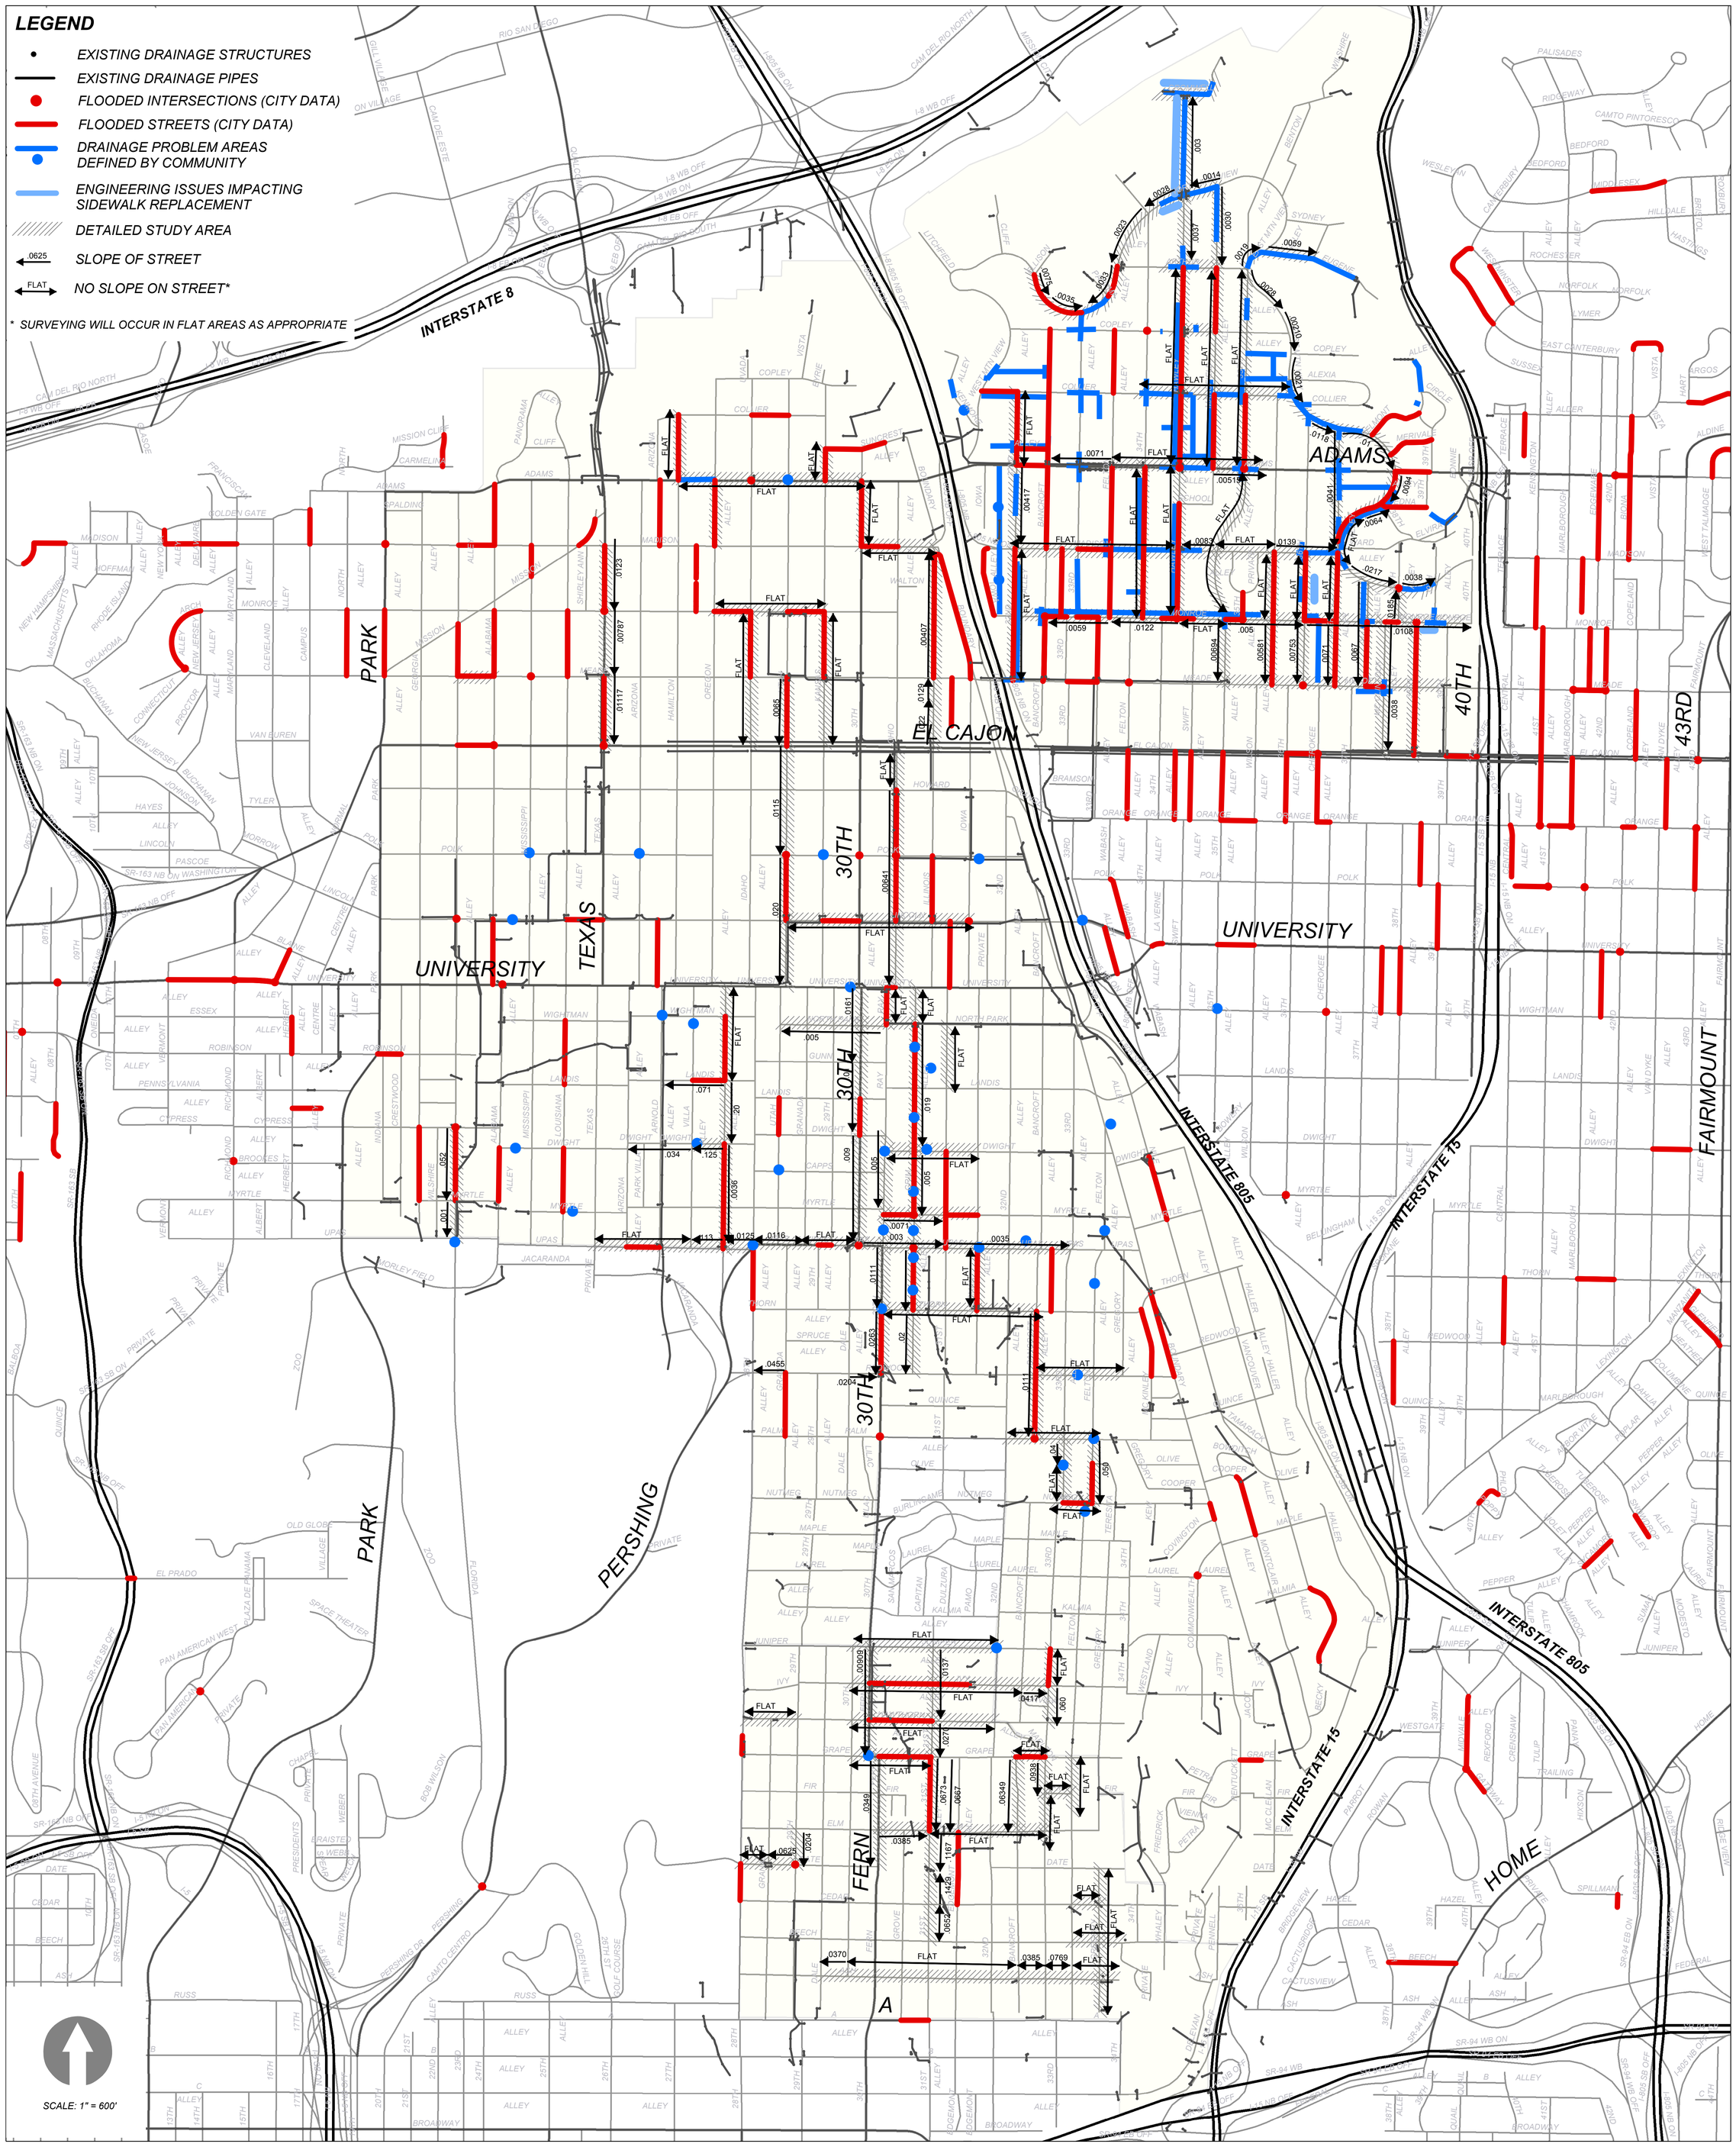

KIMLEY-HORN AND ASSOCIATES
JOB NO. 095240029
NOVEMBER 18, 2004

FIGURE 12

LONGITUDINAL SLOPES