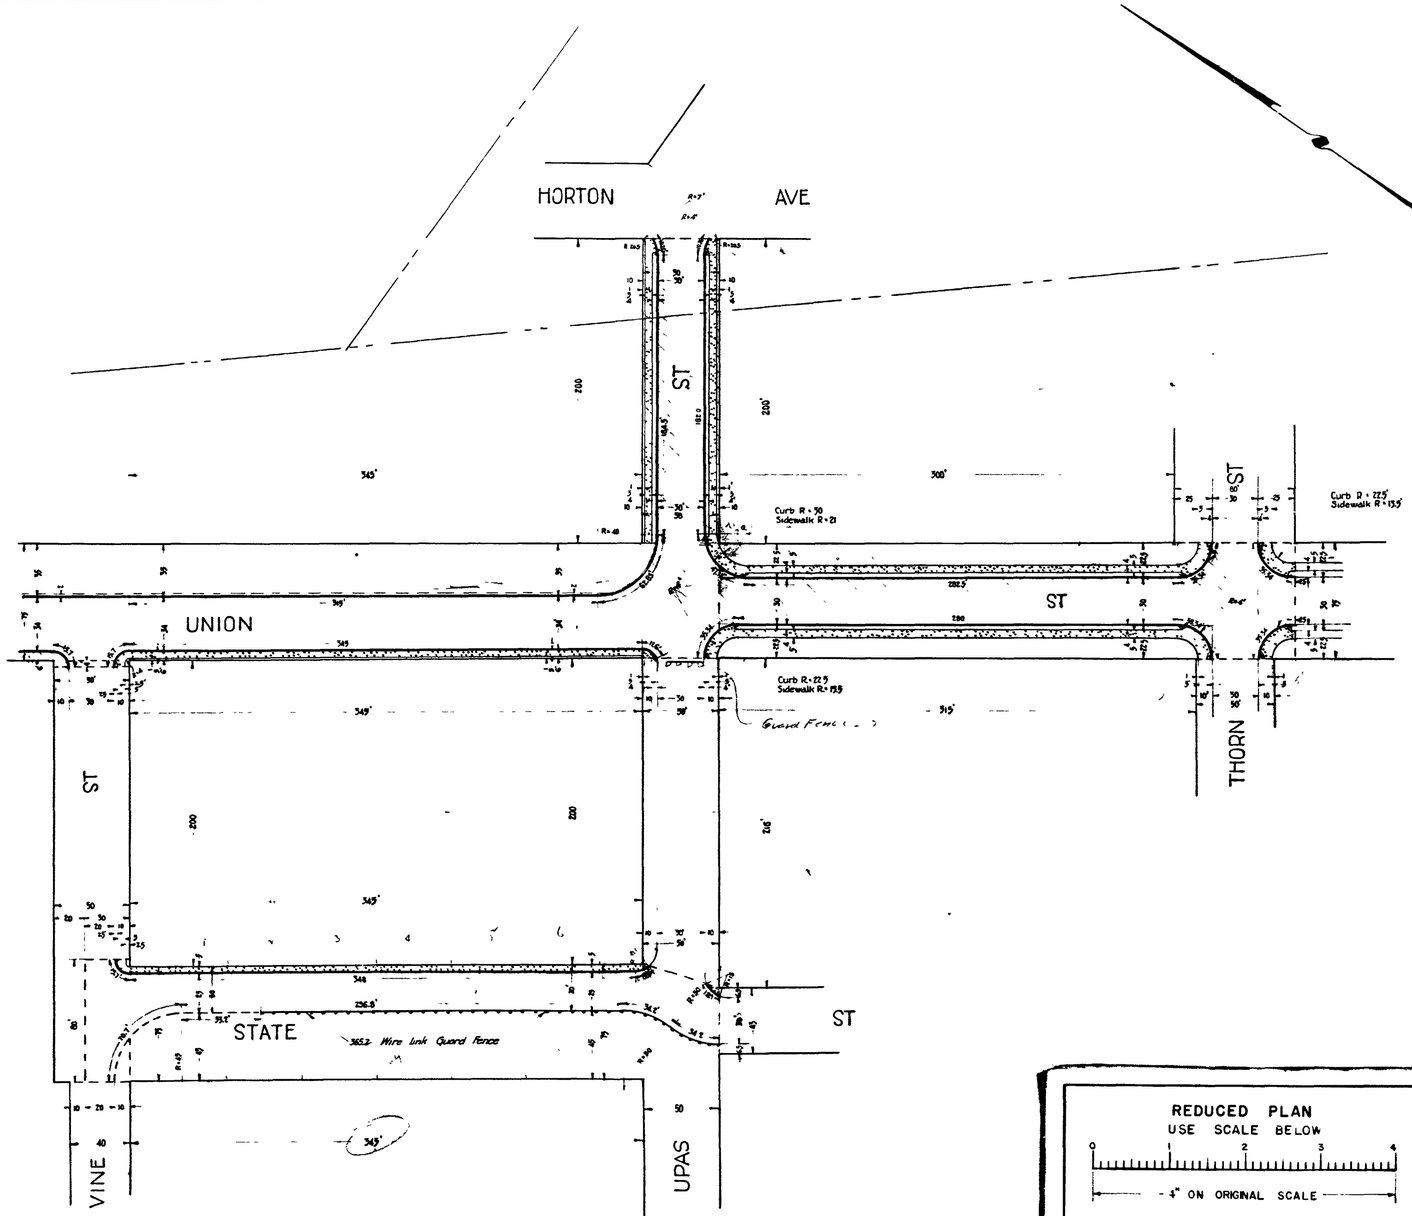

REDUCED PLAN
USE SCALE BELOW
0 1 2 3 4
4" ON ORIGINAL SCALE

SHEET 3	CITY OF SAN DIEGO OPERATING DEPARTMENT	7 SHEETS

UNION ST - UPAS ST
STATE ST - GLENWOOD DRIVE
INDIA ST - VINE ST
WALNUT AVE - PUBLIC RIGHT of WAY

APPROVED — CITY ENGINEER — MGR OF OPERATIONS
DATE 5 25 28
SCALE 1" = 50'
DRAWN BY CHASE
TRACED BY REYNOLDS
CHECKED BY
FIELD BOOKS
CHANGED DATE
DRAWING NUMBER 2564-L

For Sheet 1 see 2563-L

MICROFILMED
MAY 20 1963