Project Features - Figure A

UNIVERSITY AVENUE MOBILITY PLAN PROJECT

Project Features - Figure B

UNIVERSITY AVENUE MOBILITY PLAN PROJECT

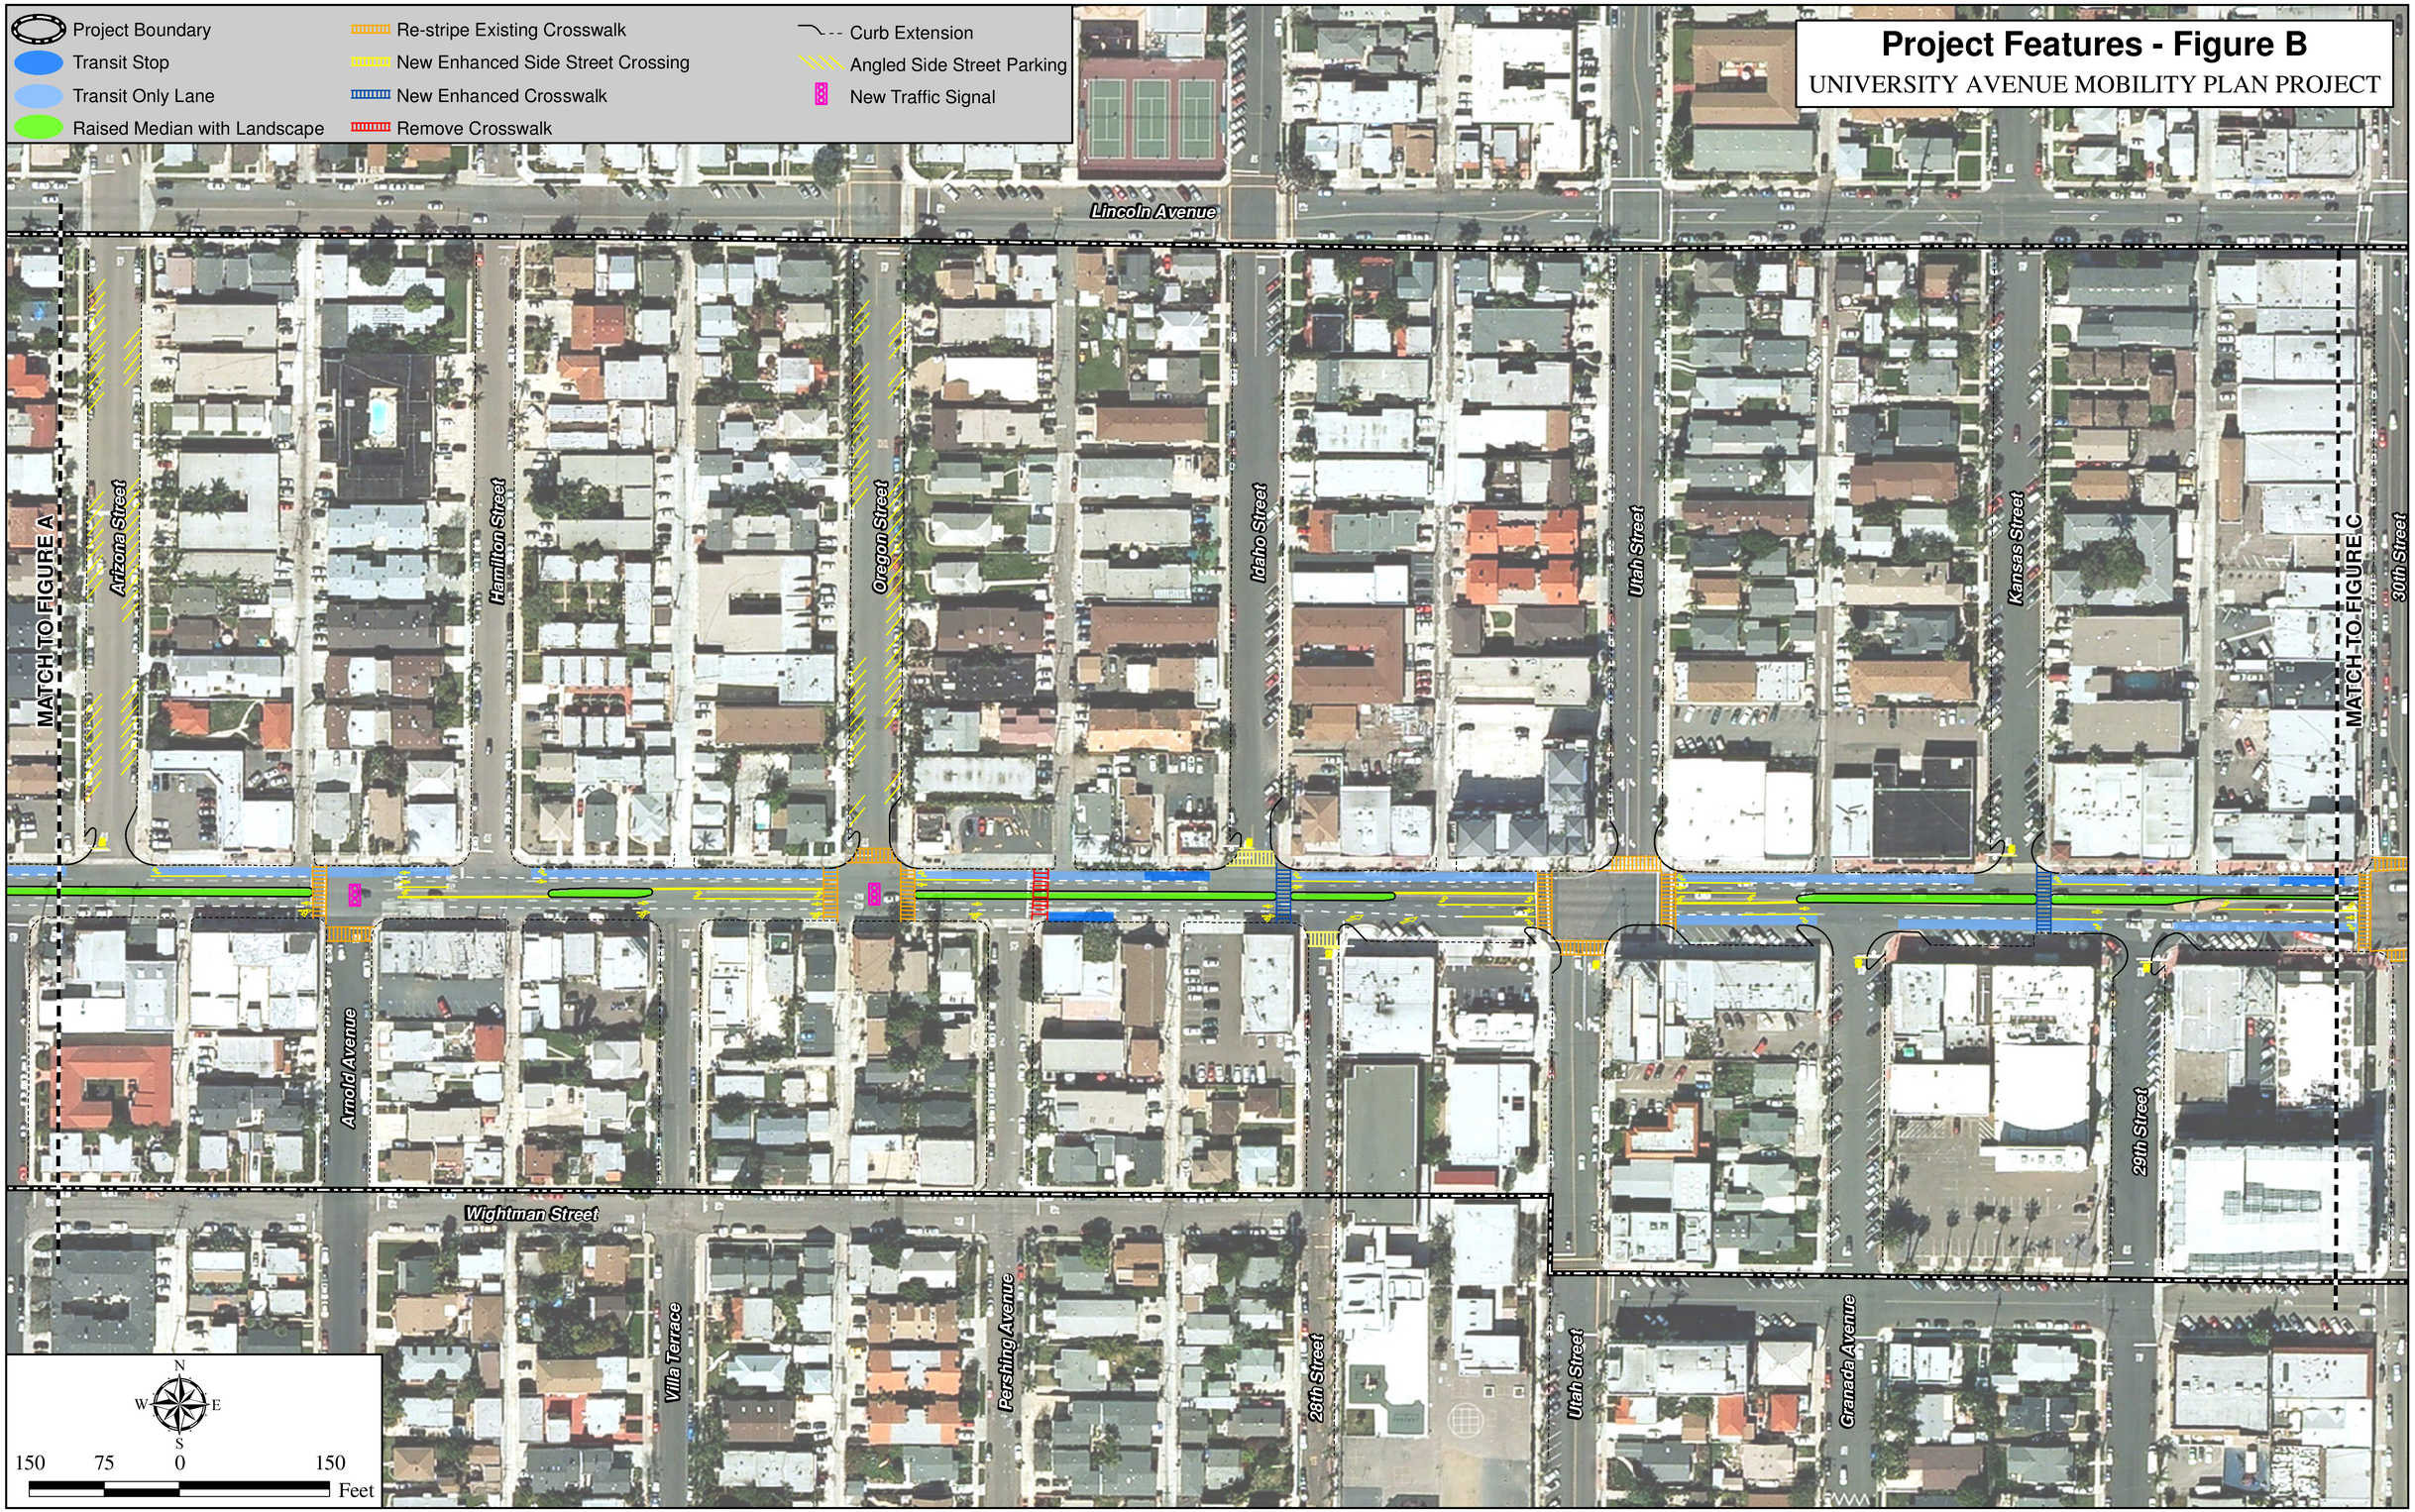

Project Features - Figure C
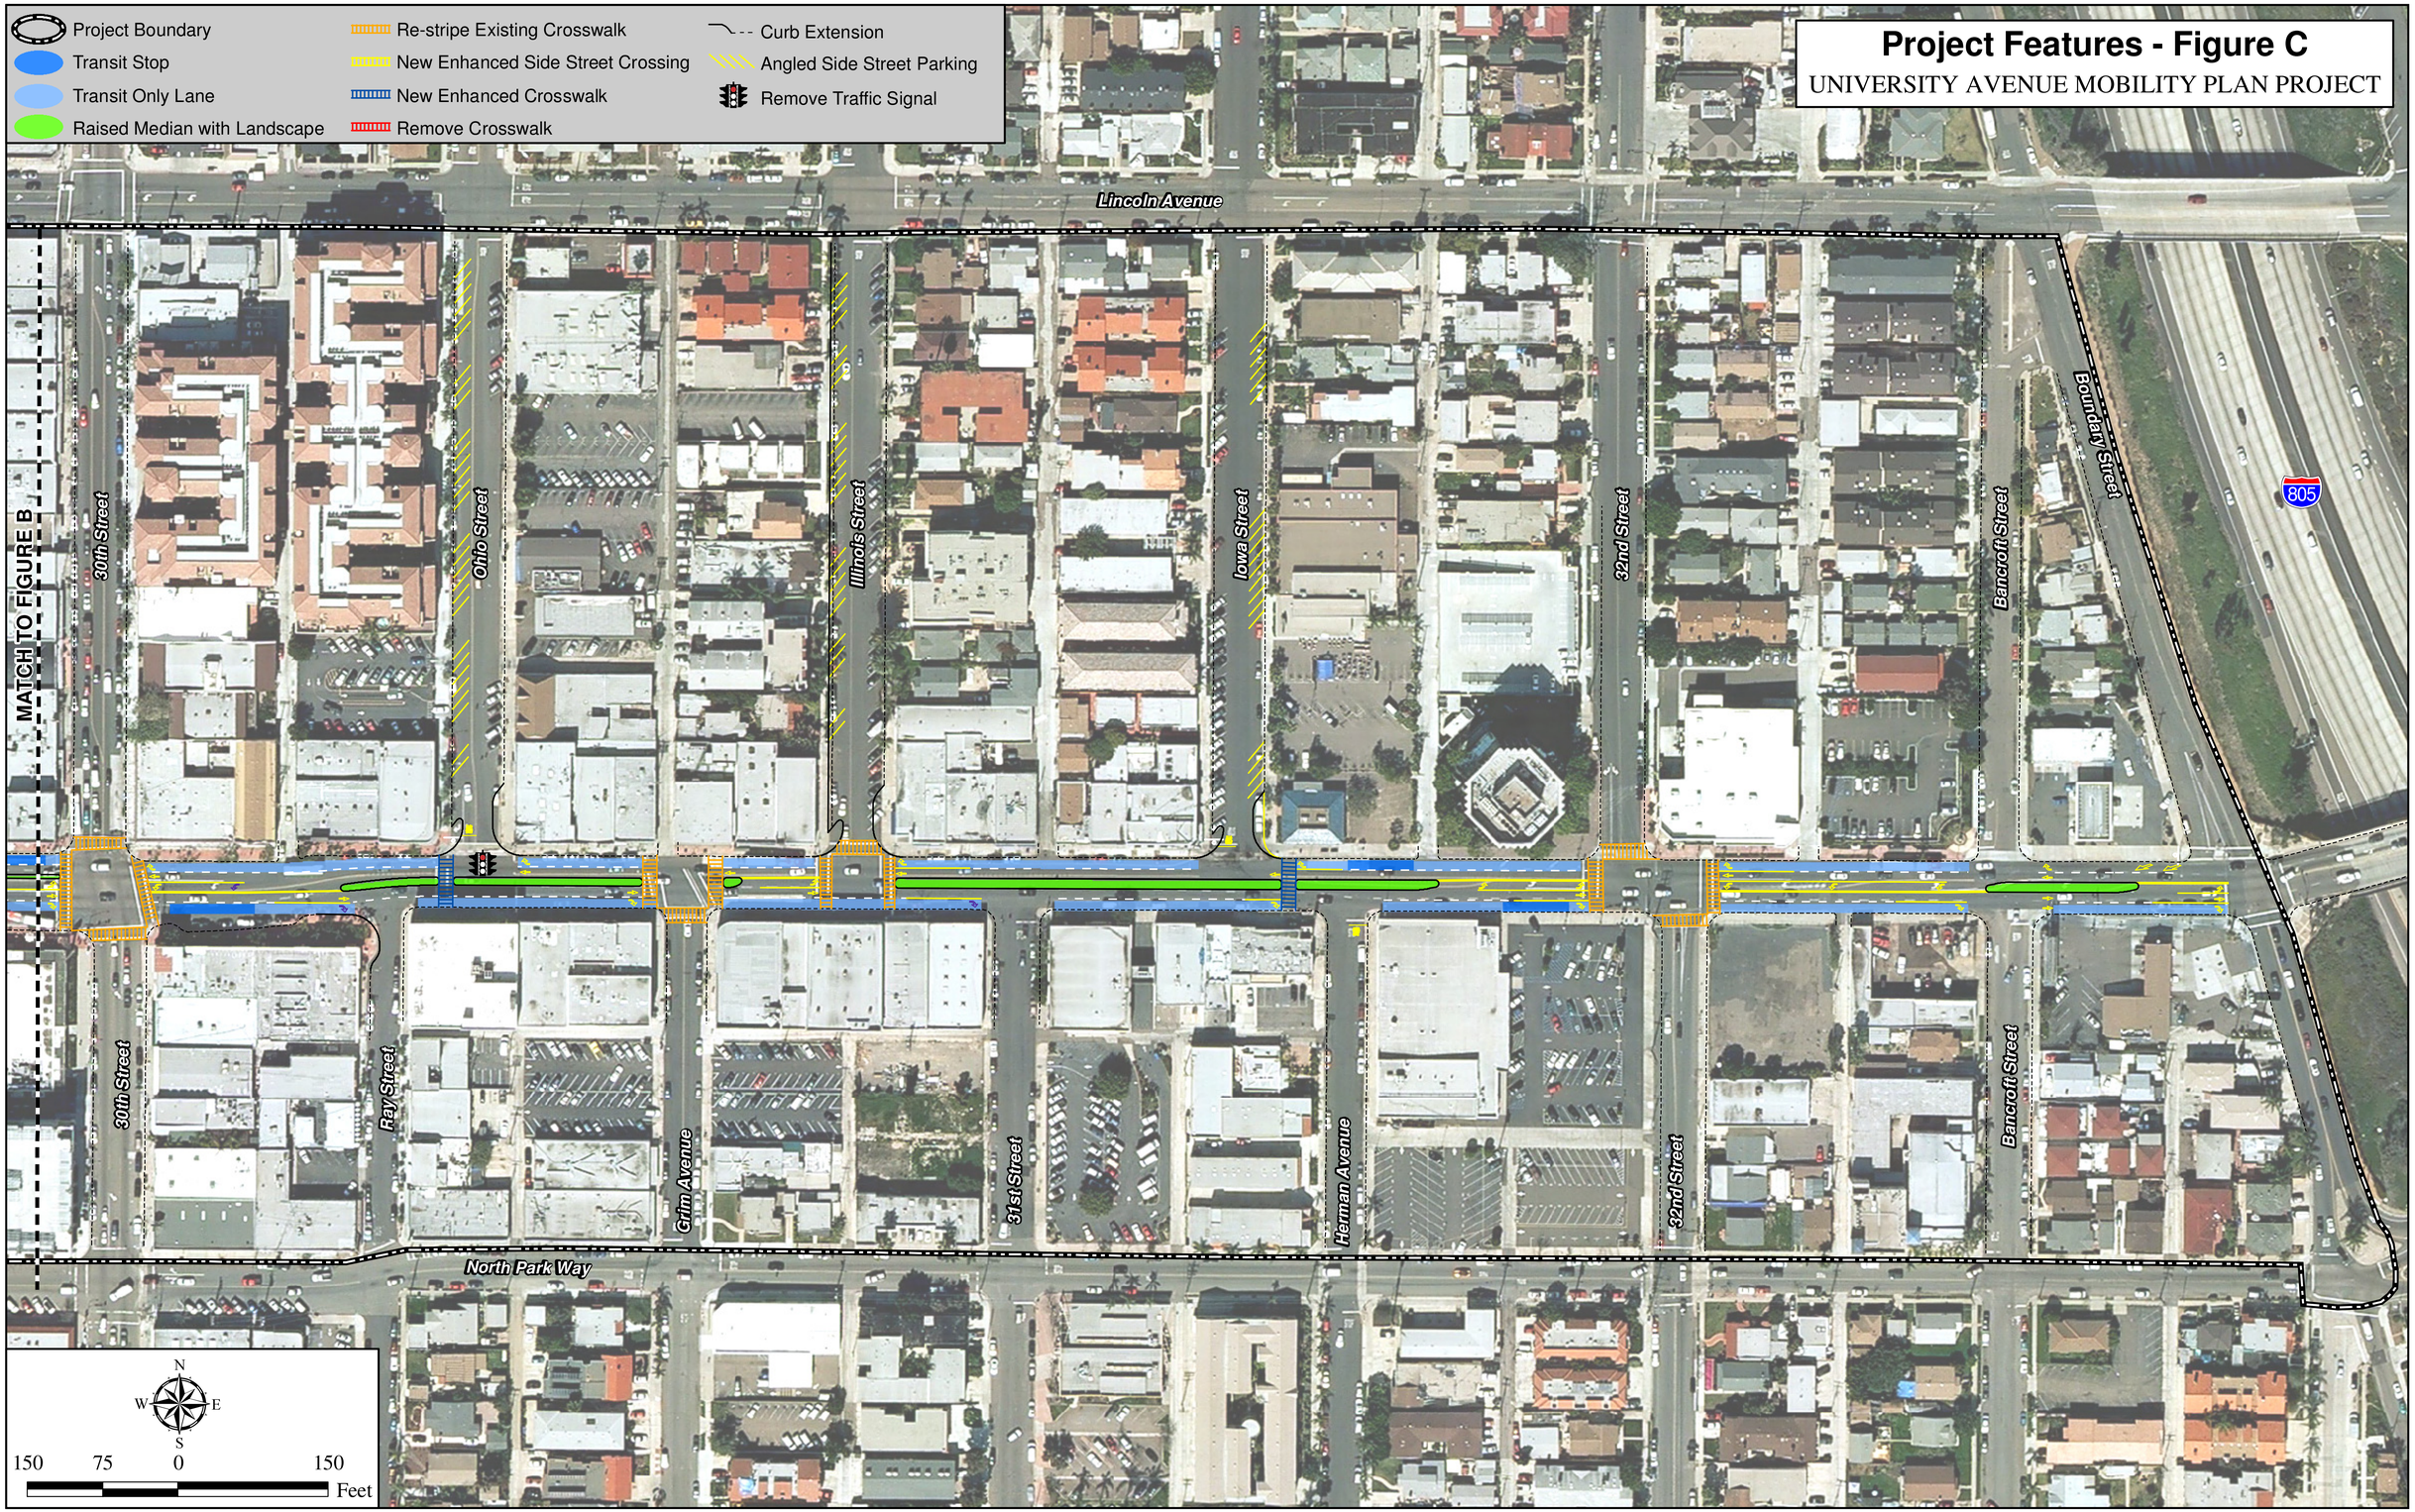
UNIVERSITY AVENUE MOBILITY PLAN PROJECT