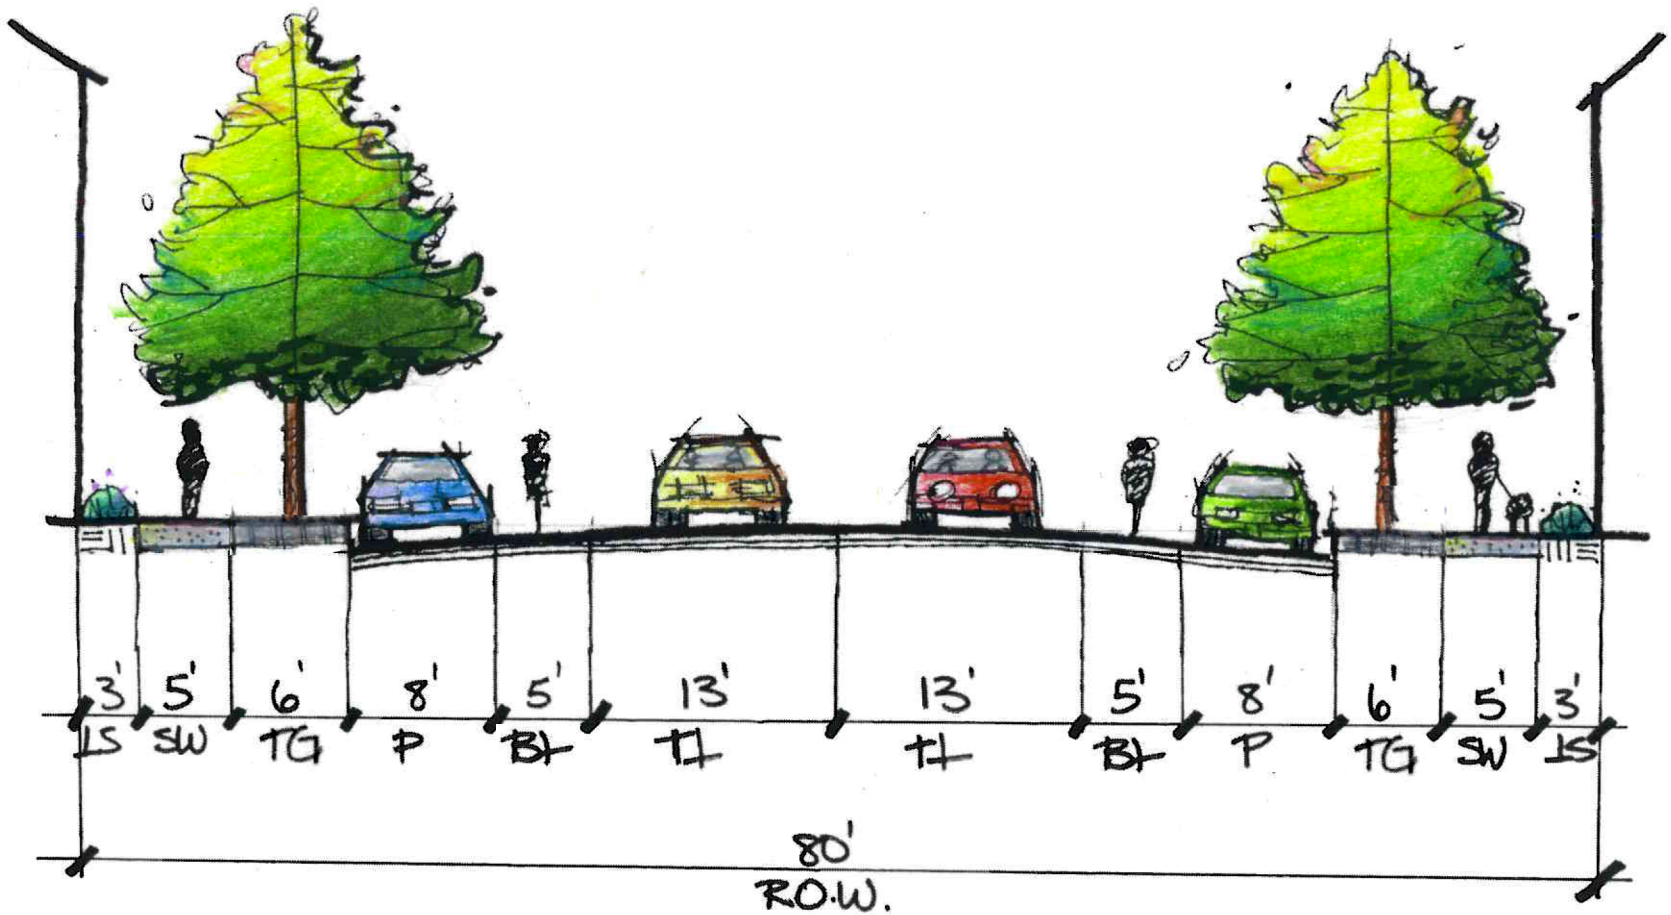

ABBREVIATIONS:

LS=LANDSCAPING
SW=SIDEWALK
P=PARKING
TL=TRAVEL LANE
R.O.W.=RIGHT OF WAY
TG=TREE GRATE