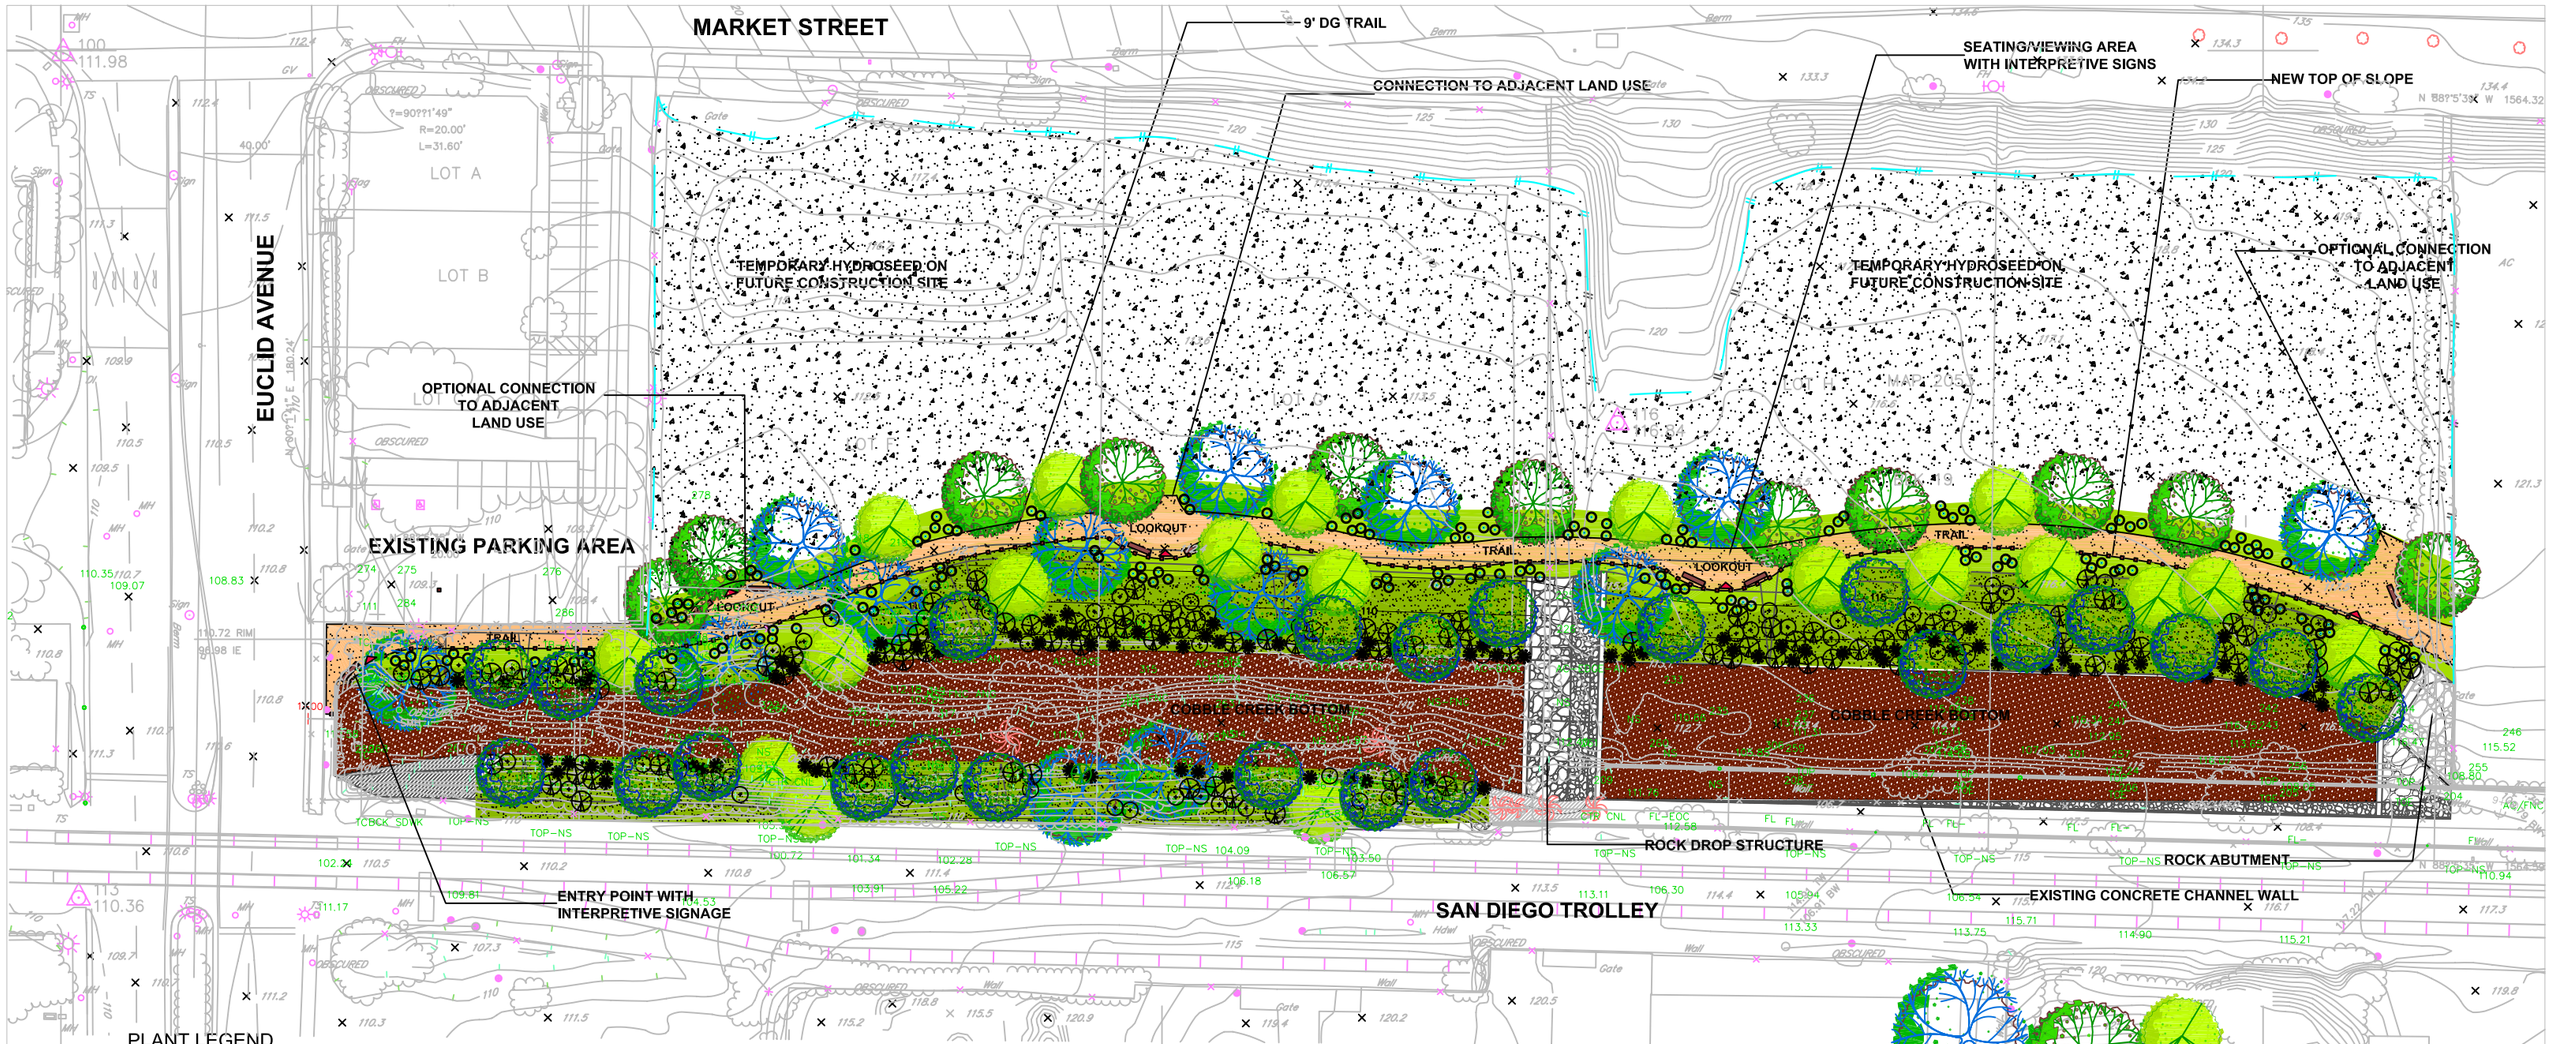

PLANT LEGEND

TREES

SYMBOL	BOTANICAL NAME	COMMON NAME	SIZES
	POPULUS FREMONTII	FREMONT COTTONWOOD	15 GAL
	PLATANUS RACEMOSA	CALIFORNIA SYCAMORE	24" BOX
	QUERCUS AGRIFOLIA	COAST LIVE OAK	24" BOX
	SALIX GOODDINGII	BLACK WILLOW	15 GALLON

LEGEND

SYMBOL

COBBLE STONE TO MATCH EXISTING CREEK BOTTOM

INTERPRETIVE SIGN

BENCHES

LOW PROTECTIVE FENCING (OPTIONAL)

SHRUBS - LOWER BANK

SYMBOL	BOTANICAL NAME	COMMON NAME	SIZES
	ARTEMESIA DOUGLASIANA	DOUGLAS MUGWORT	1 GAL
	BACCHARIS SALICIFOLIA	MULEFAT	1 GAL
	IVA HAYESIANA	SAN DIEGO MARSH ELDER	1 GAL
	JUNCUS ACUTUS SSP LEOPOLDII	SOUTHWESTERN SPINY RUSH	1 GAL
	JUNCUS MEXICANUS	MEXICAN RUSH	1 GAL
	PLUCHEA ODORATA	MARCH FLEABANE	1 GAL
	SALIX EXIGUA	NARROW LEAF WILLOW	1 GAL
	SALIX GOODDINGII	BLACK WILLOW	1 GAL

SHRUBS - UPPER BANK (to be shown on plan as Individuals, or typical for 1000 sf)

SYMBOL	BOTANICAL NAME	COMMON NAME	SIZES
	ARTEMESIA PALMERI	PALMER'S SAGEWORT	1 GAL
	IVA HAYESIANA	SAN DIEGO MARSH-ELDER	1 GAL
	MUHLENBERGIA RIGENS	DEER GRASS	1 GAL
	ROSA CALIFORNICA	CALIFORNIA ROSE	1 GAL
	SAMBUCUS MEXICANA	BLUE ELDERBERRY	1 GAL
	SOLIDAGO CALIFORNICA	CALIFORNIA GOLDENROD	1 GAL

SHRUBS - TOP OF BANK (to be shown on plan as individuals, or typicals for 1000 sf)

SYMBOL	BOTANICAL NAME	COMMON NAME	SIZES
	ARTEMESIA CALIFORNICA	COASTAL SAGE BRUSH	1 GAL
	ERIOGONUM FASCICULATUM	CALIFORNIA BUCKWHEAT	1 GAL
	ERIOPHYLLUM CONFERTIFOLIUM	LONG STEM GOLDEN YARROW	1 GAL
	HETEROMELES ARBUTIFOLIA	TOYON	1 GAL
	ISOCOMA MEZEII VAR MENZEII	SPREADING GOLDENBRUSH	1 GAL
	LOTUS SCOPARIUS	DEERWEED	1 GAL
	MALOSMA LAURINA	LAUREL SUMAC	1 GAL
	NASELLA PULCHRA	PURPLE NEEDLEGRASS	1 GAL
	SALVIA MELLIFERA	BLACK SAGE	1 GAL

SEED MIX # 1-BANKS

SYMBOL	BOTANICAL NAME	COMMON NAME	LBS/ACRE
	AMBROSIA PSILOSTACHYA	WESTERN RAGWEED	1.0
	ARTEMESIA DOUGLASIANA	DOUGLAS WORMWORT	1.0
	ARTEMESIA PALMERI	PALMER'S SAGWORT	1.0
	IVA HAYESIANA	SAN DIEGO MARSH-ELDER	1.0
	MUHLENBERGIA RIGENS	DEERGRASS	1.0
	OENOTHERA ELATA SSP. HOOKERI	GREAT MARSH EVENING PRIMROSE	1.0
	PLANTAGO ERECTA	PLANTAIN	1.0
	PLUCHEA ODORATA	MARSH FLEABANE	1.0
	SOLIDAGO CALIFORNICA	CALIFORNIA GOLDENROD	1.0

SEED MIX # 2- TOP OF BANK (TRAILSIDE PLANTING)

SYMBOL	BOTANICAL NAME	COMMON NAME	LBS/ACRE
			1.0
	ERIOGONUM FASCICULATUM	CALIFORNIA BUCKWHEAT	1.0
	ERIOPHYLLUM CONFERTIFLORUM	LONG-STEM GOLDEN YARROW	1.0
	ESCHSCHOLZIA CALIFORNICA	CALIFORNIA POPPY	1.0
	ISOCOMA MENZIESII VAR. MENZIESII	SPREADING GOLDENRUSH	1.0
	LASTHENIA CALIFORNICA	COMMON GOLDFIELDS	1.0
	LOTUS SCOPARIUS	DEERWEEDS	1.0
	LUPINUS BICOLOR	MINATURE LUPINE	1.0
	MIMULUS AURANTIACUS	COAST MONKEY FLOWER	1.0
	MIRABILIS LEAVIS SP. CRASSIFOLIA	COASTAL WISHBONE BUSH	1.0
	NASSELLA PULCHRA	PURPLE NEEDLE GRASS	
	SISYRINCHIUM BELLUM	BLUE-EYED GRASS	

SEED MIX # 3- TEMPORARY NATIVE GRASSLAND

SYMBOL	BOTANICAL NAME	COMMON NAME	LBS/ACRE
	DEINANDRA FASCICULATA	FASCICLED TARWEED	1.0
	DICHELOSTEMMA CAPITATUM	BLUE DICKS	1.0
	ESCHSCHOLZIA CALIFORNICA	CALIFORNIA POPPY	1.0
	LASTHENIA CALIFORNICA	COMMON GOLDFIELDS	1.0
	LOTUS SCOPARIUS	DEER WEED	1.0
	LUPINUS BICOLOR	MINIATURE LUPINE	1.0
	NASELLA LEPIDA	FOOTHILL NEEDLEGRASS	1.0
	NASSELLA PULCHRA	PURPLE NEEDLEGRASS	1.0
	SIDALCEA MALVAEFLORA	CHECKER-BLOOM	1.0
	SISYRINCHIUM BELLUM	BLUE-EYED GRASS	1.0
			1.0

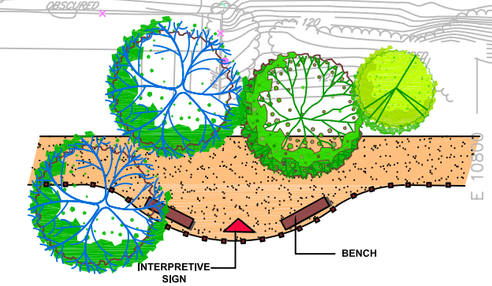

TYPICAL LOOKOUT BLOWUP
(NTS)

LANDSCAPE CONCEPT PLAN
CHOLLAS CREEK ENHANCEMENT

0 20 40 60
ORIGINAL SCALE: 1"=20'

Estrada Land Planning
Clifford Building
799 Broadway Ovals, Suite 300
San Diego, California 92101
619 - 338-0033 tel
619 - 338-0313 fax
ESTRADA@ESTRADALANDPLAN.COM

FEBRUARY 18, 2005