EXISTING RESIDENTIAL

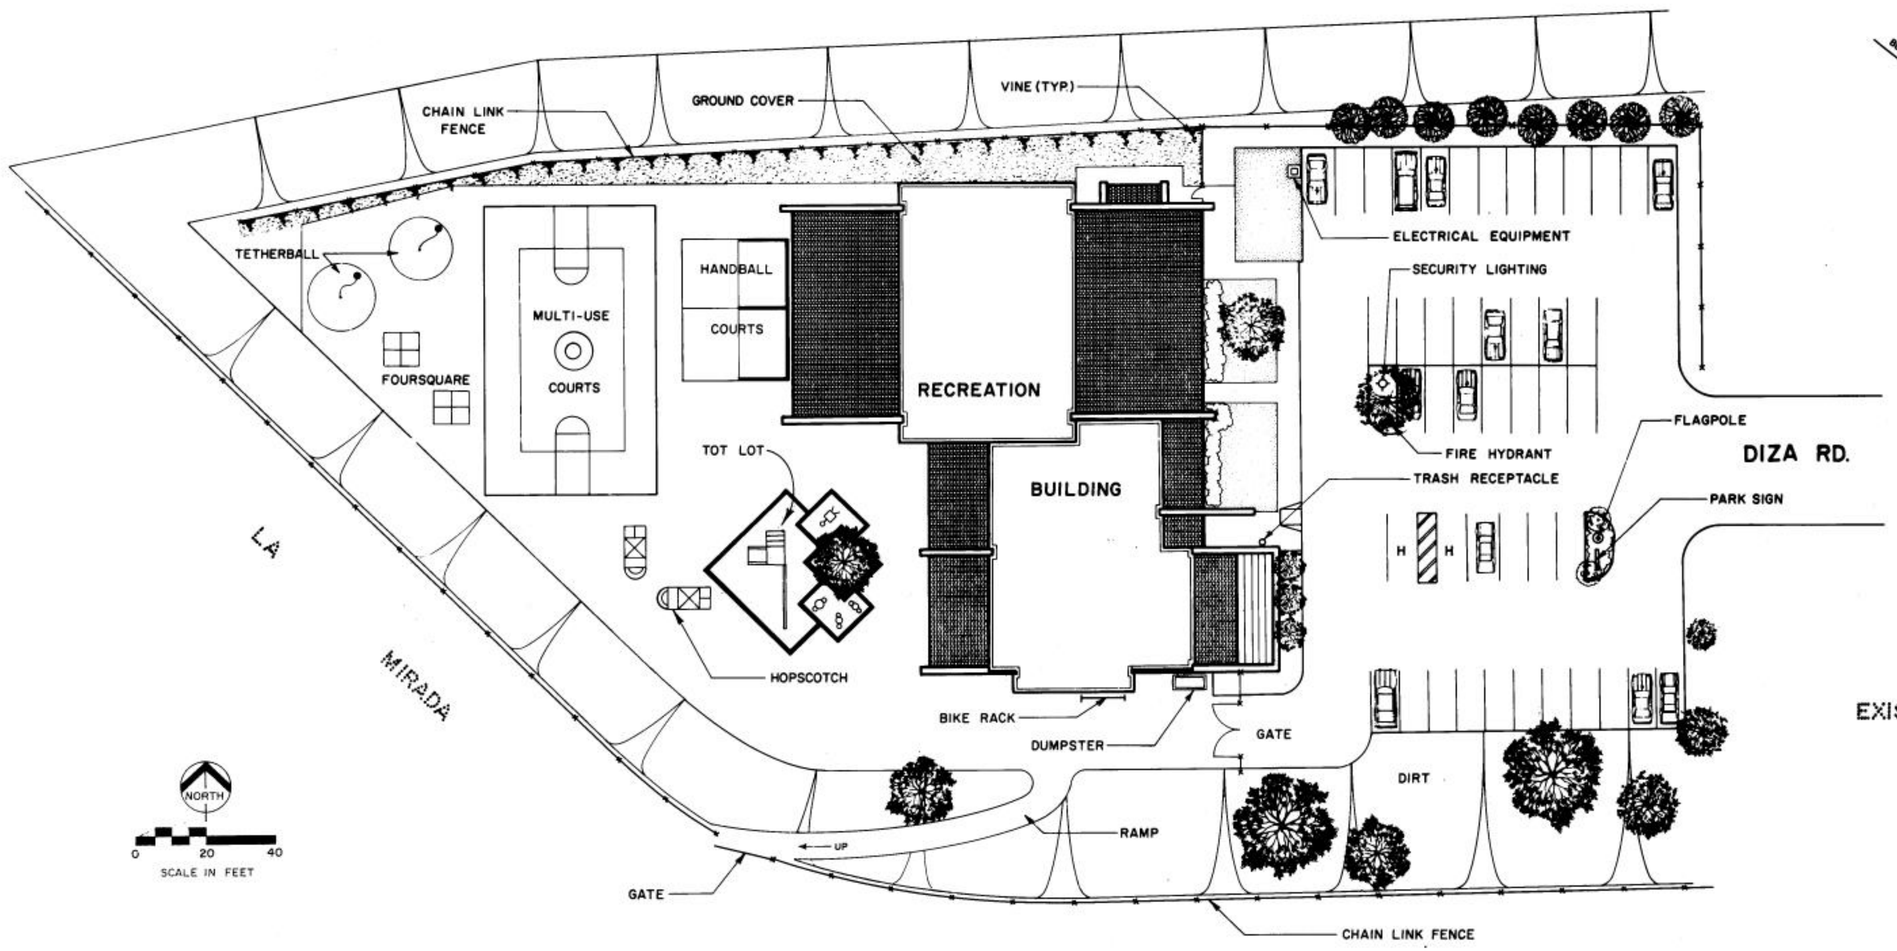

VICINITY MAP

EXISTING RESIDENTIAL

MIDDLE SCHOOL

DATA LOG FOR:

DATE	ACTION	REFERENCE DOCUMENTS		
9/29/87	SITE ACQUIRED	RESO NO 269401	COST $ 106,000	ACRES 1.45
	SITE DEDICATED	ORD NO		ACRES:
	GDP CONSULTANT HIRED	RESO NO	NAME HALLENBECK CHAMORRO	
	P&R BOARD APPROVAL	PF&R APPROVAL		
5-17-94	INITIAL DEVELOPMENT	CIP NO 37-183	JO NO 119156	DRWG NO 25695-D
		CIP NO	JO NO	DRWG NO
		CIP NO	JO NO	DRWG NO
		CIP NO	JO NO	DRWG NO
		CIP NO	JO NO	DRWG NO
		CIP NO	JO NO	DRWG NO

IMPROVEMENTS SUMMARY (DATA FROM AS-BUILT DRAWINGS)

ITEM	QUANTITY	ITEM	QUANTITY	ITEM	QUANTITY	ITEM	QUANTITY
TOTAL SITE	1.59 AC	PLAY AREA	22,728 SF	PAVED WALKS	2,240 SF	SECURITY LTS	1 STDS
IMPROVED AREA	AC	MULTI PURPOSE CT	4,200 SF	PARK ROADS	SF	BALL FIELD LTS	STDS
TURF	AC	TENNIS CTS	SF	PARKING LOT	18,928 SF	TENNIS CT LTS	STDS
SHRUB BED	.27 AC	RESTROOM	SF	" " STALLS STD	43	MULTI PURPOSE CT	STDS
NATURAL	AC	REC BLDG	13,976 SF	" " STALLS HDCP	2		
OTHER LANDSCAPING	AC	POOL BLDG	SF	COURT GAME AREA	5,572 SF	BACKSTOPS	EA
DIRT INFIELDS	AC	" " DECK	SF		1360	TENNIS CTS	EA
		" " WATER	SF	LAWN EDGING	310 LF		
						REVISION T.R. 6/29/95	

CITY OF SAN DIEGO PARK and RECREATION DEPARTMENT

THE GENERAL DEVELOPMENT PLAN

SAN YSIDRO

COMMUNITY ACTIVITY CENTER

COUNCIL DIST. NO. 8 COMM. PLAN AREA SAN YSIDRO - 36 179 DIZA RD. P.S.D. NO. 742

LAMBERT COORDINATES 144-1753 THOMAS BROS. PG. 72 - 6A