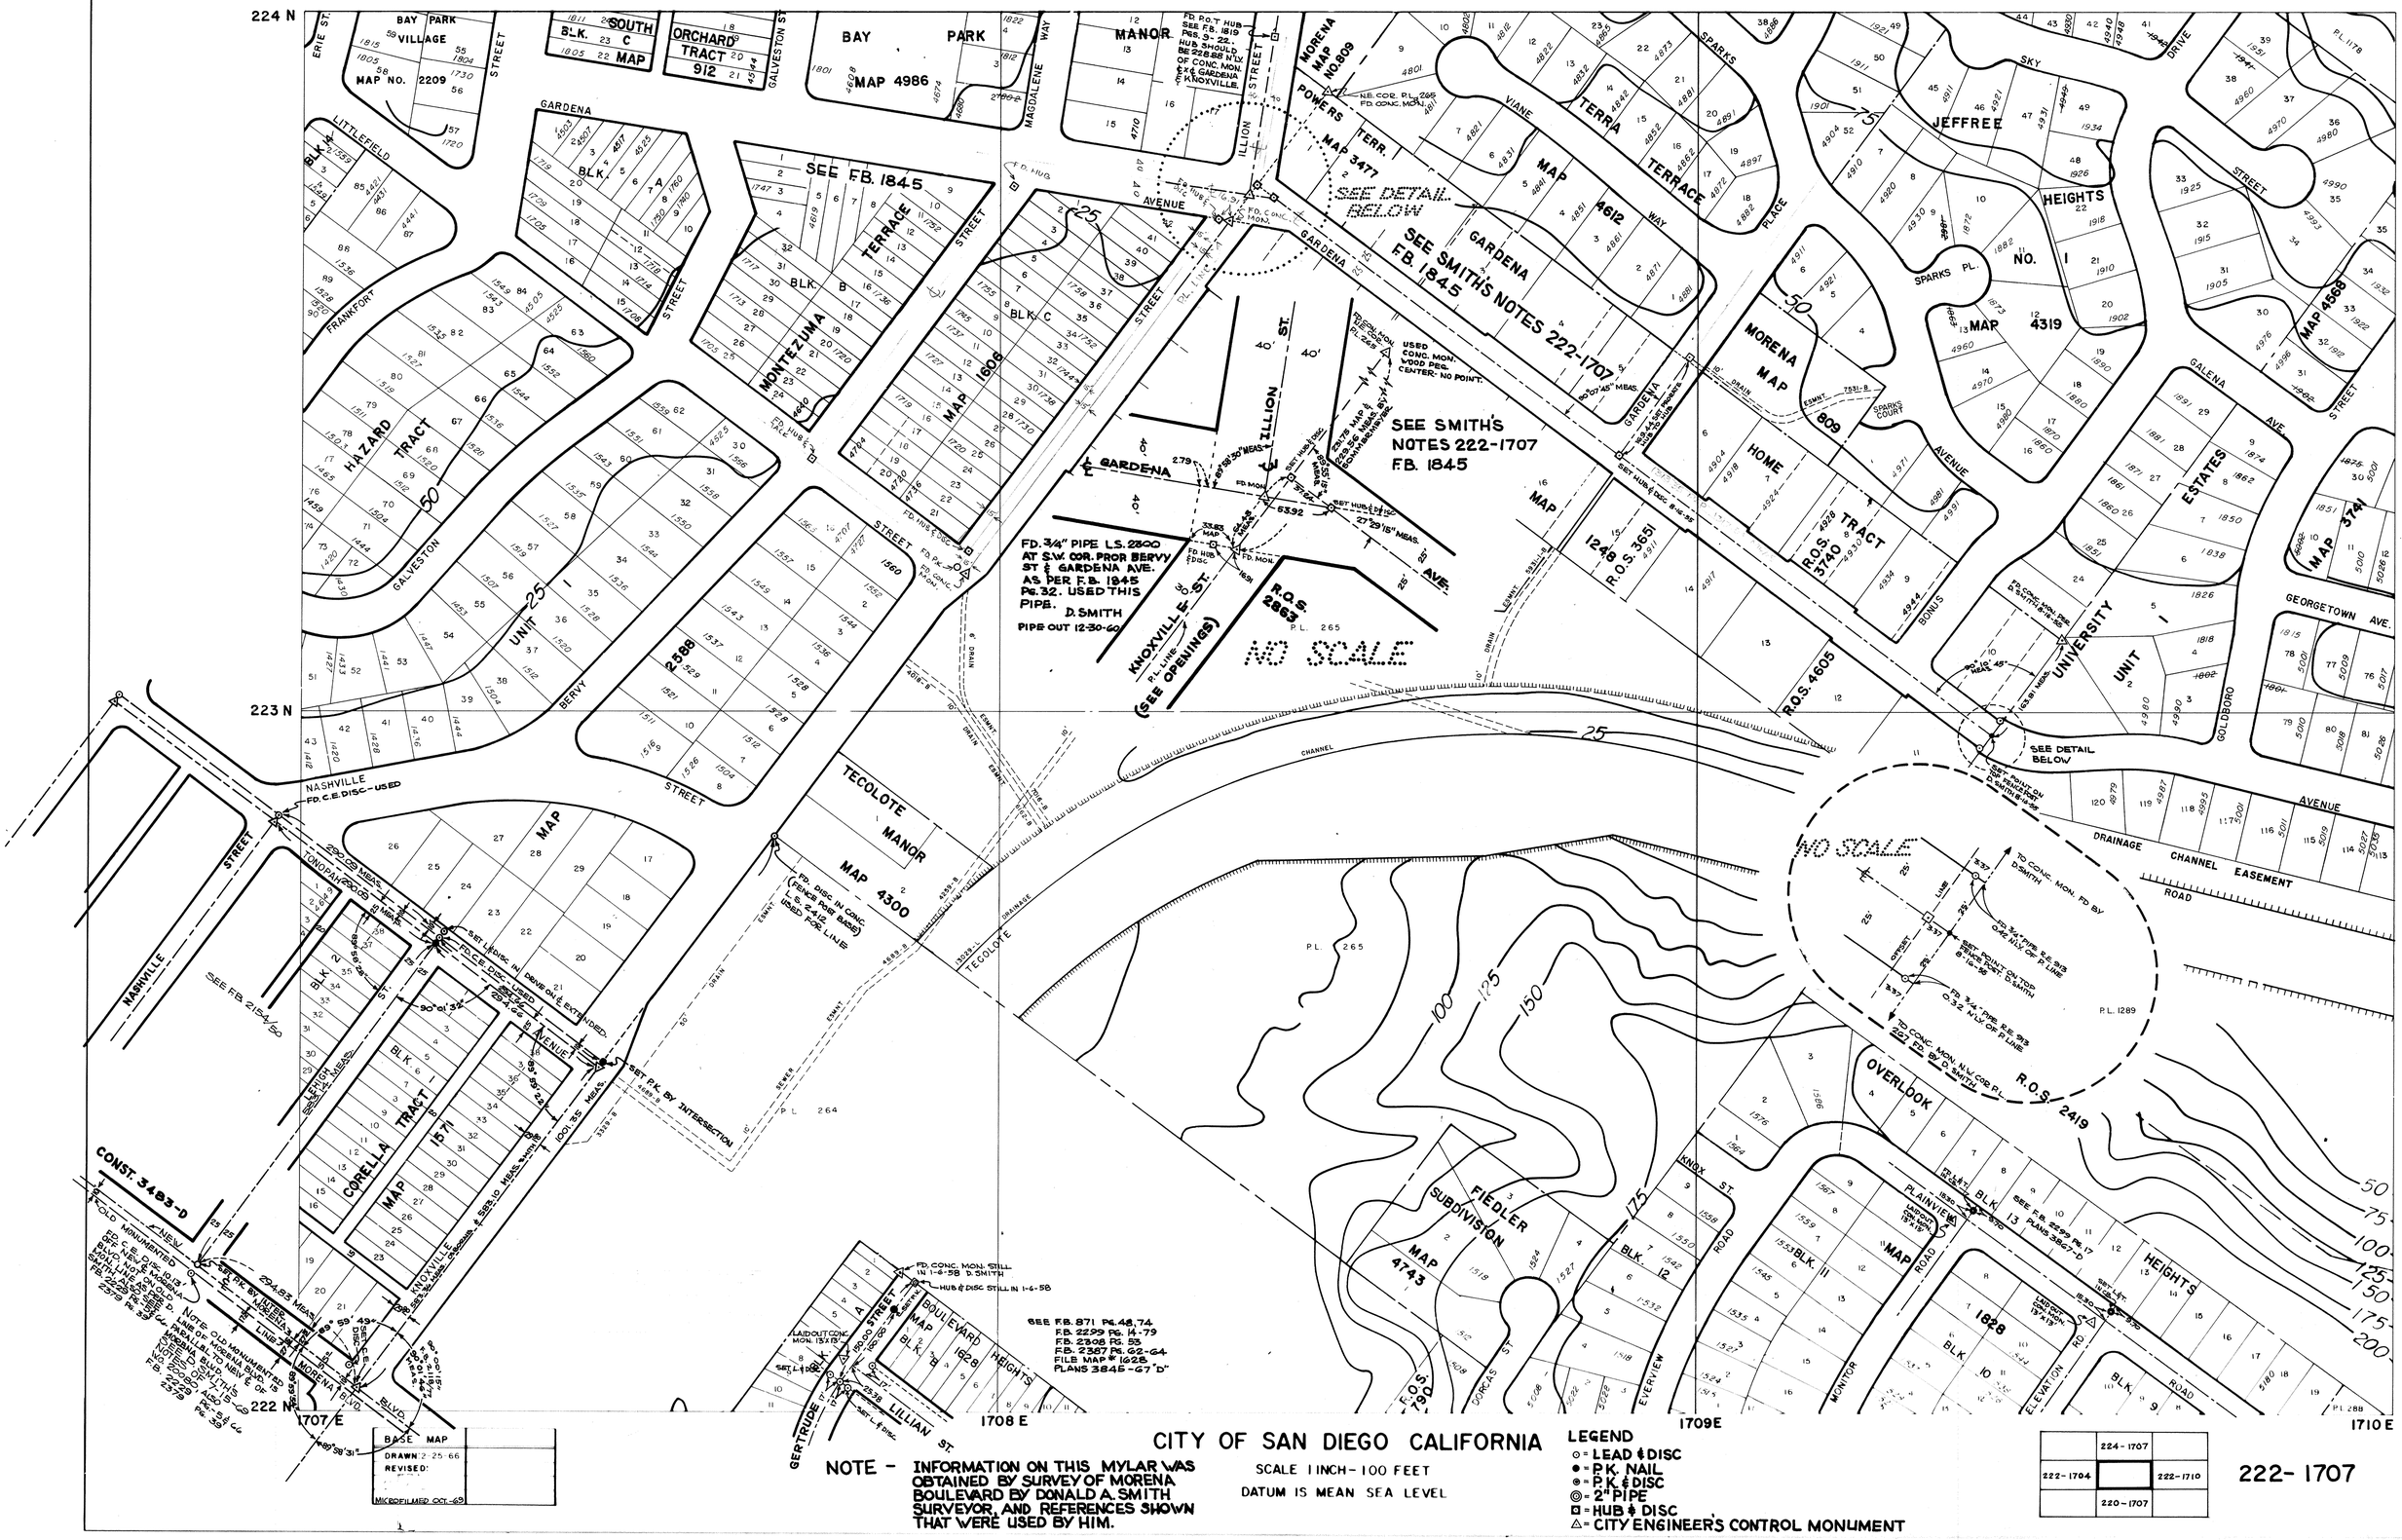
224 N
223 N
222 N
1707 E
1708 E
1709E
1710 E
BAY PARK VILLAGE
MAP NO. 2209
SOUTH ORCHARD TRACT
BLK. C
MAP 912
BAY PARK
MAP 4986
MANOR
MAP 1608
MORENA MAP NO. 809
MAP 3477
MAP 4612
JEFFREE HEIGHTS NO. 1
MAP 4319
MAP 4568
MAP 3741
HAZARD TRACT
MONTEZUMA TERRACE
SEE F.B. 1845
SEE SMITH'S NOTES 222-1707 F.B. 1845
SEE DETAIL BELOW
GARDENA AVENUE
ILLION STREET
GALVESTON STREET
BERVY STREET
FRANKFORT STREET
LITTLEFIELD STREET
MAGDALENE WAY
POWERS TERR.
VIANE TERRACE
SPARKS PLACE
SPARKS PL.
SPARKS COURT
SKY DRIVE
GALENA AVE.
GEORGETOWN AVE.
UNIVERSITY ESTATES UNIT 1
UNIVERSITY HEIGHTS UNIT 1
GOLDBORO ROAD
MORENA BLVD.
NASHVILLE STREET
CORELLA TRACT
MAP 1511
TECOLOTE MANOR
MAP 4300
MAP 1628
MAP 4743
FIEDLER SUBDIVISION
OVERLOOK HEIGHTS
PLAINVIEW ROAD
KNOX ST.
DORCAS ST.
EVERVIEW ROAD
MONITOR ROAD
ELEVATION ROAD
DRAINAGE EASEMENT
CHANNEL EASEMENT
R.O.S. 2863
R.O.S. 3651
R.O.S. 4605
R.O.S. 3740
R.O.S. 2419
R.O.S. 790
FD. 3/4" PIPE L.S. 2200 AT S.W. COR. PROP. BERVY ST & GARDENA AVE. AS PER F.B. 1845 Pg. 32. USED THIS PIPE. D. SMITH PIPE OUT 12-30-60
USED CONC. MON. WOOD PEG CENTER- NO POINT.
SET HUB & DISC IN LINE
SET P.K. BY INTERSECTION
SET L.S. DISC IN DRIVE GR. & EXTENDED
FD. C.E. DISC - USED
FD. CONC. MON. STILL IN 1-6-58 D. SMITH
HUB & DISC STILL IN 1-6-58
FD. DISC IN CONC. (FENCE POST MARK) L.S. 2412 USED FOR LINE
SEE F.B. 871 Pg. 48, 74
F.B. 2299 Pg. 14-79
F.B. 2308 Pg. 53
F.B. 2367 Pg. 62-64
F.I.L.B. MAP # 1628
PLANS 3845-67 "D"
SEE F.B. 2154 Pg.
SEE F.B. 2299 Pg. 17 PLANS 3827-D
SEE DETAIL BELOW
NO SCALE
CONST. 3483-D
OLD MONUMENTS FD. C.E. DISC PER R.O.S. 1913 & R.O.S. 2863 ACCEPTED AS BEING ON LINE
NOTE: OLD MONUMENTS FOUND ALONG THE NORTHERLY LINE OF MORENA BLVD. WERE NOT USED AS THEY WERE NOT IN LINE WITH MONUMENTS FOUND ON THE EASTERLY LINE OF TECOLOTE MANOR MAP 4300
BASE MAP
DRAWN 2-25-66
REVISED:
MICROFILMED OCT-69
NOTE - INFORMATION ON THIS MYLAR WAS OBTAINED BY SURVEY OF MORENA BOULEVARD BY DONALD A. SMITH SURVEYOR, AND REFERENCES SHOWN THAT WERE USED BY HIM.
CITY OF SAN DIEGO CALIFORNIA
SCALE 1 INCH = 100 FEET
DATUM IS MEAN SEA LEVEL
LEGEND
○ = LEAD & DISC
● = P.K. NAIL
⊛ = P.K. & DISC
◎ = 2" PIPE
⊡ = HUB & DISC
△ = CITY ENGINEER'S CONTROL MONUMENT
224 - 1707
222 - 1704
222 - 1710
220 - 1707
222- 1707