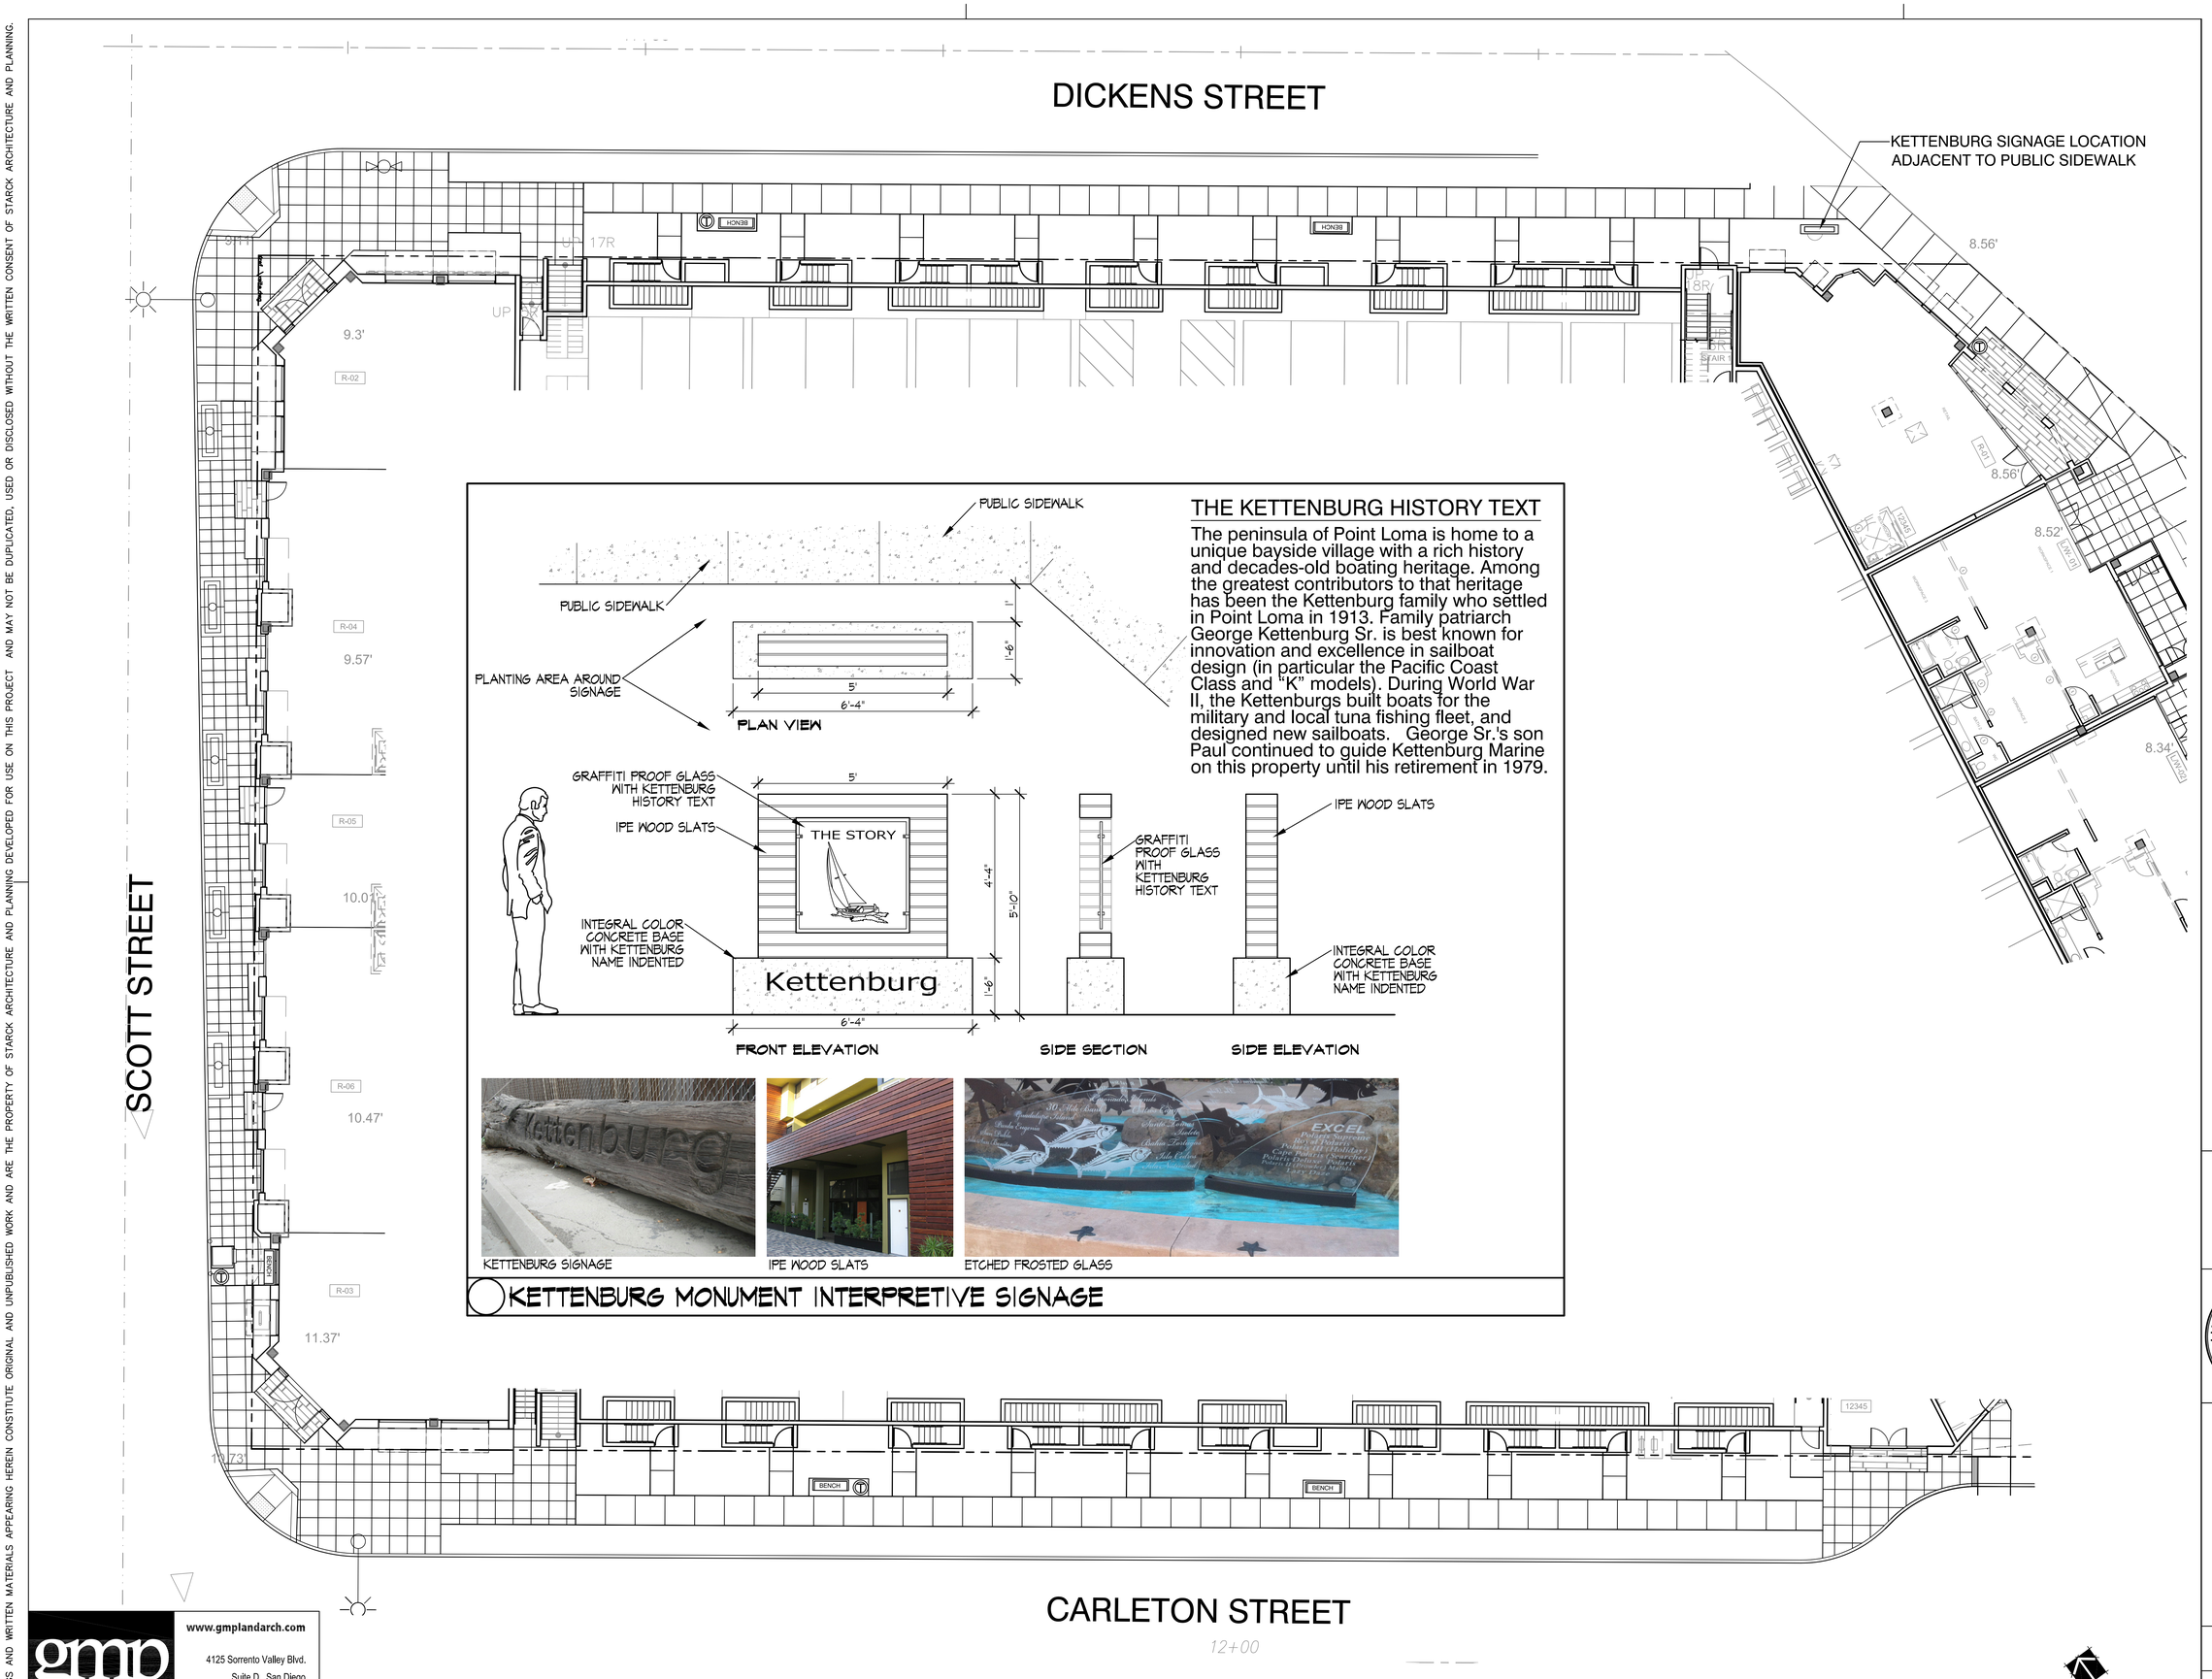

THE KETTENBURG HISTORY TEXT

The peninsula of Point Loma is home to a unique bayside village with a rich history and decades-old boating heritage. Among the greatest contributors to that heritage has been the Kettenburg family who settled in Point Loma in 1913. Family patriarch George Kettenburg Sr. is best known for innovation and excellence in sailboat design (in particular the Pacific Coast Class and "K" models). During World War II, the Kettenburgs built boats for the military and local tuna fishing fleet, and designed new sailboats. George Sr.'s son Paul continued to guide Kettenburg Marine on this property until his retirement in 1979.

WATERPOINT

2012034

COLRICH

STARCK

ARCHITECTURE + PLANNING
2045 KETTNER BOULEVARD SUITE 100 SAN DIEGO CALIFORNIA 92101
FON: 619 299 7070 FAX: 619 295 8768

LICENSED LANDSCAPE ARCHITECT Marc A. Moody No. 3827 STATE OF CALIFORNIA

08/30/13 1st CITY SUBMITTAL
09/17/13 2nd CITY SUBMITTAL

KETTENBURG EXHIBIT

SHEET NUMBER 01

SHEET IDENTIFICATION EX-01

gmp Gillespie Moody Patterson, Inc. LANDSCAPE ARCHITECTURE & PLANNING
www.gmplandarch.com
4125 Sorrento Valley Blvd.
Suite D San Diego
California 92121
Tel 858 558 8977
Fax 858 558 9188

REFERENCE NOTE:
REFER TO CITY DRAWING NUMBER 37310-D FOR WORK WITHIN THE PUBLIC RIGHT OF WAY

ALL DRAWINGS AND WRITTEN MATERIALS APPEARING HEREIN CONSTITUTE ORIGINAL AND UNPUBLISHED WORK AND ARE THE PROPERTY OF STARCK ARCHITECTURE AND PLANNING DEVELOPED FOR USE ON THIS PROJECT AND MAY NOT BE DUPLICATED, USED OR DISCLOSED WITHOUT THE WRITTEN CONSENT OF STARCK ARCHITECTURE AND PLANNING.