# SOUND WALL B6

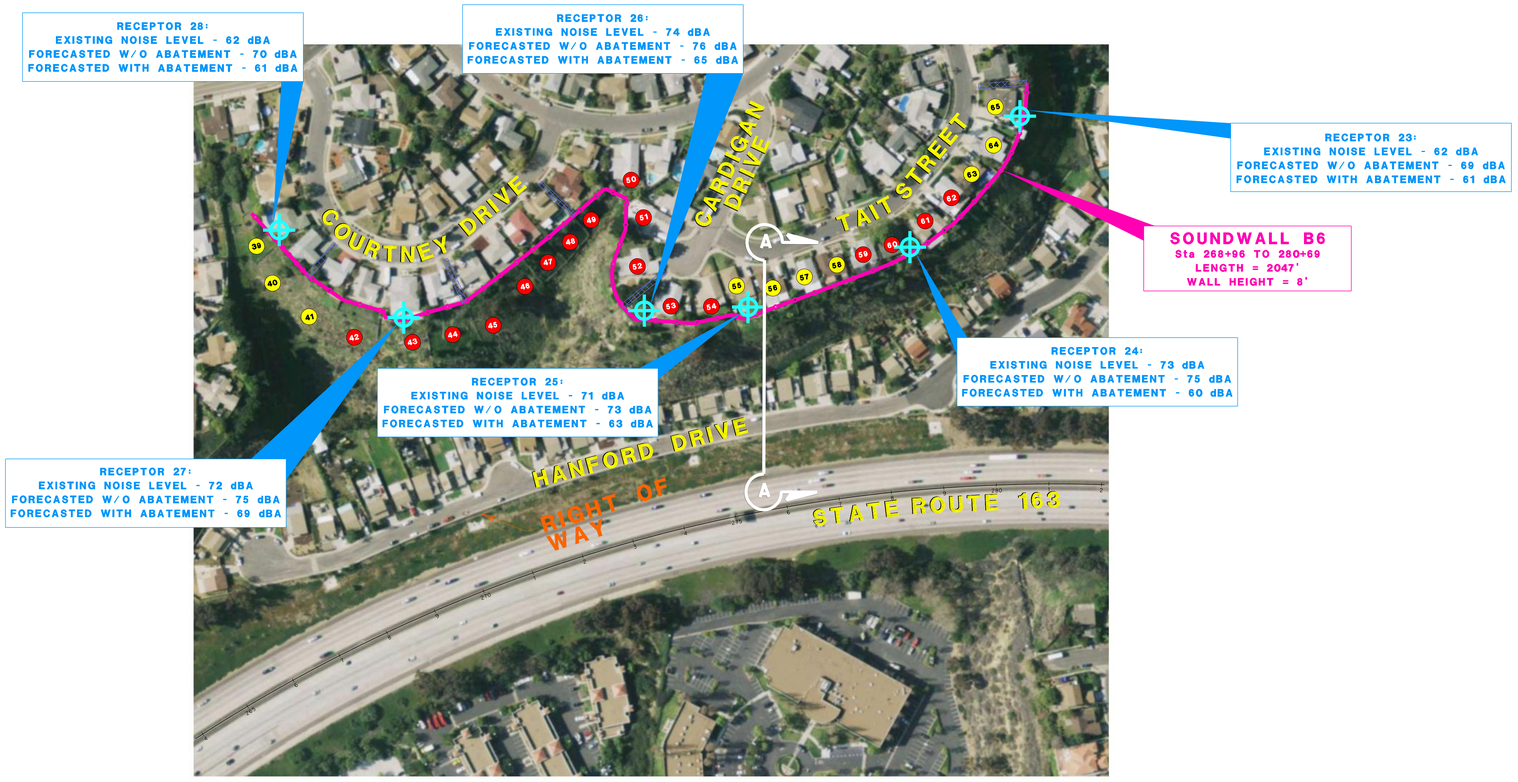


## PLAN VIEW

SCALE 1"=100'

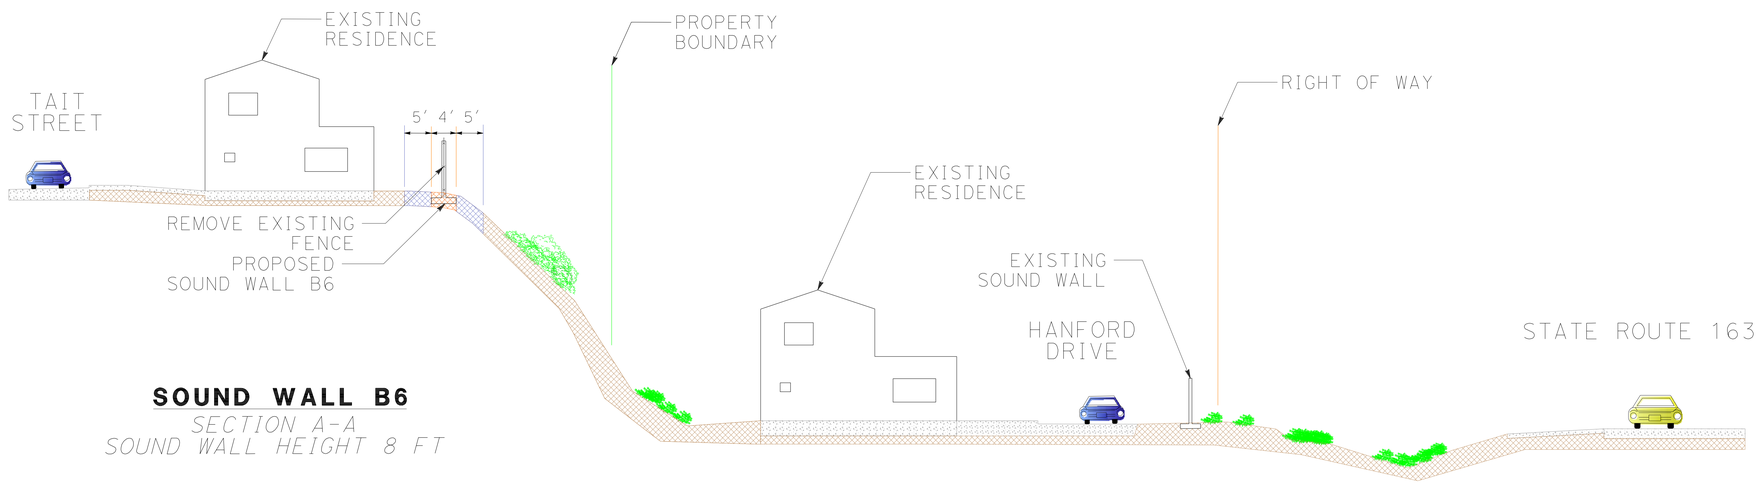


**SOUND WALL B6**

SECTION A-A

SOUND WALL HEIGHT 8 FT

## ELEVATION VIEW

NO SCALE

**LEGEND:**

- PROPERTY BOUNDARY
- RIGHT OF WAY
- CROSS SECTION
- EXISTING GROUND SURFACE
- SOUND WALL
- NOISE RECEPTOR (APPROXIMATE LOCATION)
- APN/ ADDRESS EXHIBIT IDENTIFICATION
- APN/ ADDRESS EXHIBIT IDENTIFICATION (SEVERELY IMPACTED)
- FOOTING EASEMENT
- TEMPORARY CONSTRUCTION EASEMENT

**SOUNDWALL B6**

| EXHIBIT ID | APN | ADDRESS | EXHIBIT ID | APN | ADDRESS |
|---|---|---|---|---|---|
| 39 | 432-291-5 | 7225 COURTNEY DR | 51 | 432-283-7 | 1916 CARDIGAN WAY |
| 40 | 432-291-4 | 7233 COURTNEY DR | 52 | 432-283-6 | 1904 CARDIGAN WAY |
| 41 | 432-291-3 | 7241 COURTNEY DR | 53 | 432-283-5 | 1903 CARDIGAN WAY |
| 42 | 432-291-2 | 7249 COURTNEY DR | 54 | 432-283-4 | 1915 CARDIGAN WAY |
| 43 | 432-291-1 | 7255 COURTNEY DR | 55 | 432-283-3 | 7296 TAIT ST |
| 44 | 432-283-19 | 7261 COURTNEY DR | 56 | 432-283-2 | 7288 TAIT ST |
| 45 | 432-283-18 | 7267 COURTNEY DR | 57 | 432-283-1 | 7280 TAIT ST |
| 46 | 432-283-17 | 7273 COURTNEY DR | 58 | 432-253-13 | 7274 TAIT ST |
| 47 | 432-283-16 | 7279 COURTNEY DR | 59 | 432-253-12 | 7268 TAIT ST |
| 48 | 432-283-15 | 7285 COURTNEY DR | 60 | 432-253-11 | 7260 TAIT ST |
| 49 | 432-283-14 | 7291 COURTNEY DR | 61 | 432-253-10 | 7252 TAIT ST |
| 50 | 432-283-12 | 1925 CRANDALL DR | 62 | 432-253-9 | 7246 TAIT ST |
| | | | 63 | 432-253-8 | 7240 TAIT ST |
| | | | 64 | 432-253-7 | 7234 TAIT ST |
| | | | 65 | 432-253-6 | 7228 TAIT ST |

**Typical Noise Levels**

| Common Outdoor Activities | (dBA) | Common Indoor Activities |
|---|---|---|
| | 110 | Rock Band |
| Jet Fly-over at 1000 ft | | |
| | 100 | |
| Gas Lawn Mower at 3 ft | | |
| | 90 | |
| Diesel Truck at 50 ft, at 50 mph | | Food Blender at 3 ft |
| | 80 | Garbage Disposal at 3 ft |
| Noisy Urban Area, Daytime | | |
| Gas Lawn Mower 100 ft | | |
| Commercial Area | 70 | Vacuum Cleaner at 10 ft |
| Heavy Traffic at 300 ft | | Normal Speech at 3 ft |
| | 60 | Large Business Office |
| Quiet Urban Daytime | 50 | Dishwasher Next Room |
| Quiet Urban Nighttime | 40 | Theater, Large Conference Room (Background) |
| Quiet Suburban Nighttime | | |
| | | Library |
| Quiet Rural Nighttime | 30 | Bedroom at Night, Concert Hall (Background) |
| | 20 | Broadcast/Recording Studio |
| | 10 | |
| Lowest Threshold of Human Hearing | 0 | Lowest Threshold of Human Hearing |

Caltrans

THE CITY OF SAN DIEGO • STATE OF CALIFORNIA • SEMPER VIGILANS

DOKKEN ENGINEERING
5675 RUFFIN ROAD
SUITE 250
SAN DIEGO, CA 92123
(858) 514-8377

SR-163/FRIARS ROAD INTERCHANGE

SOUND WALL B6

APRIL 2012