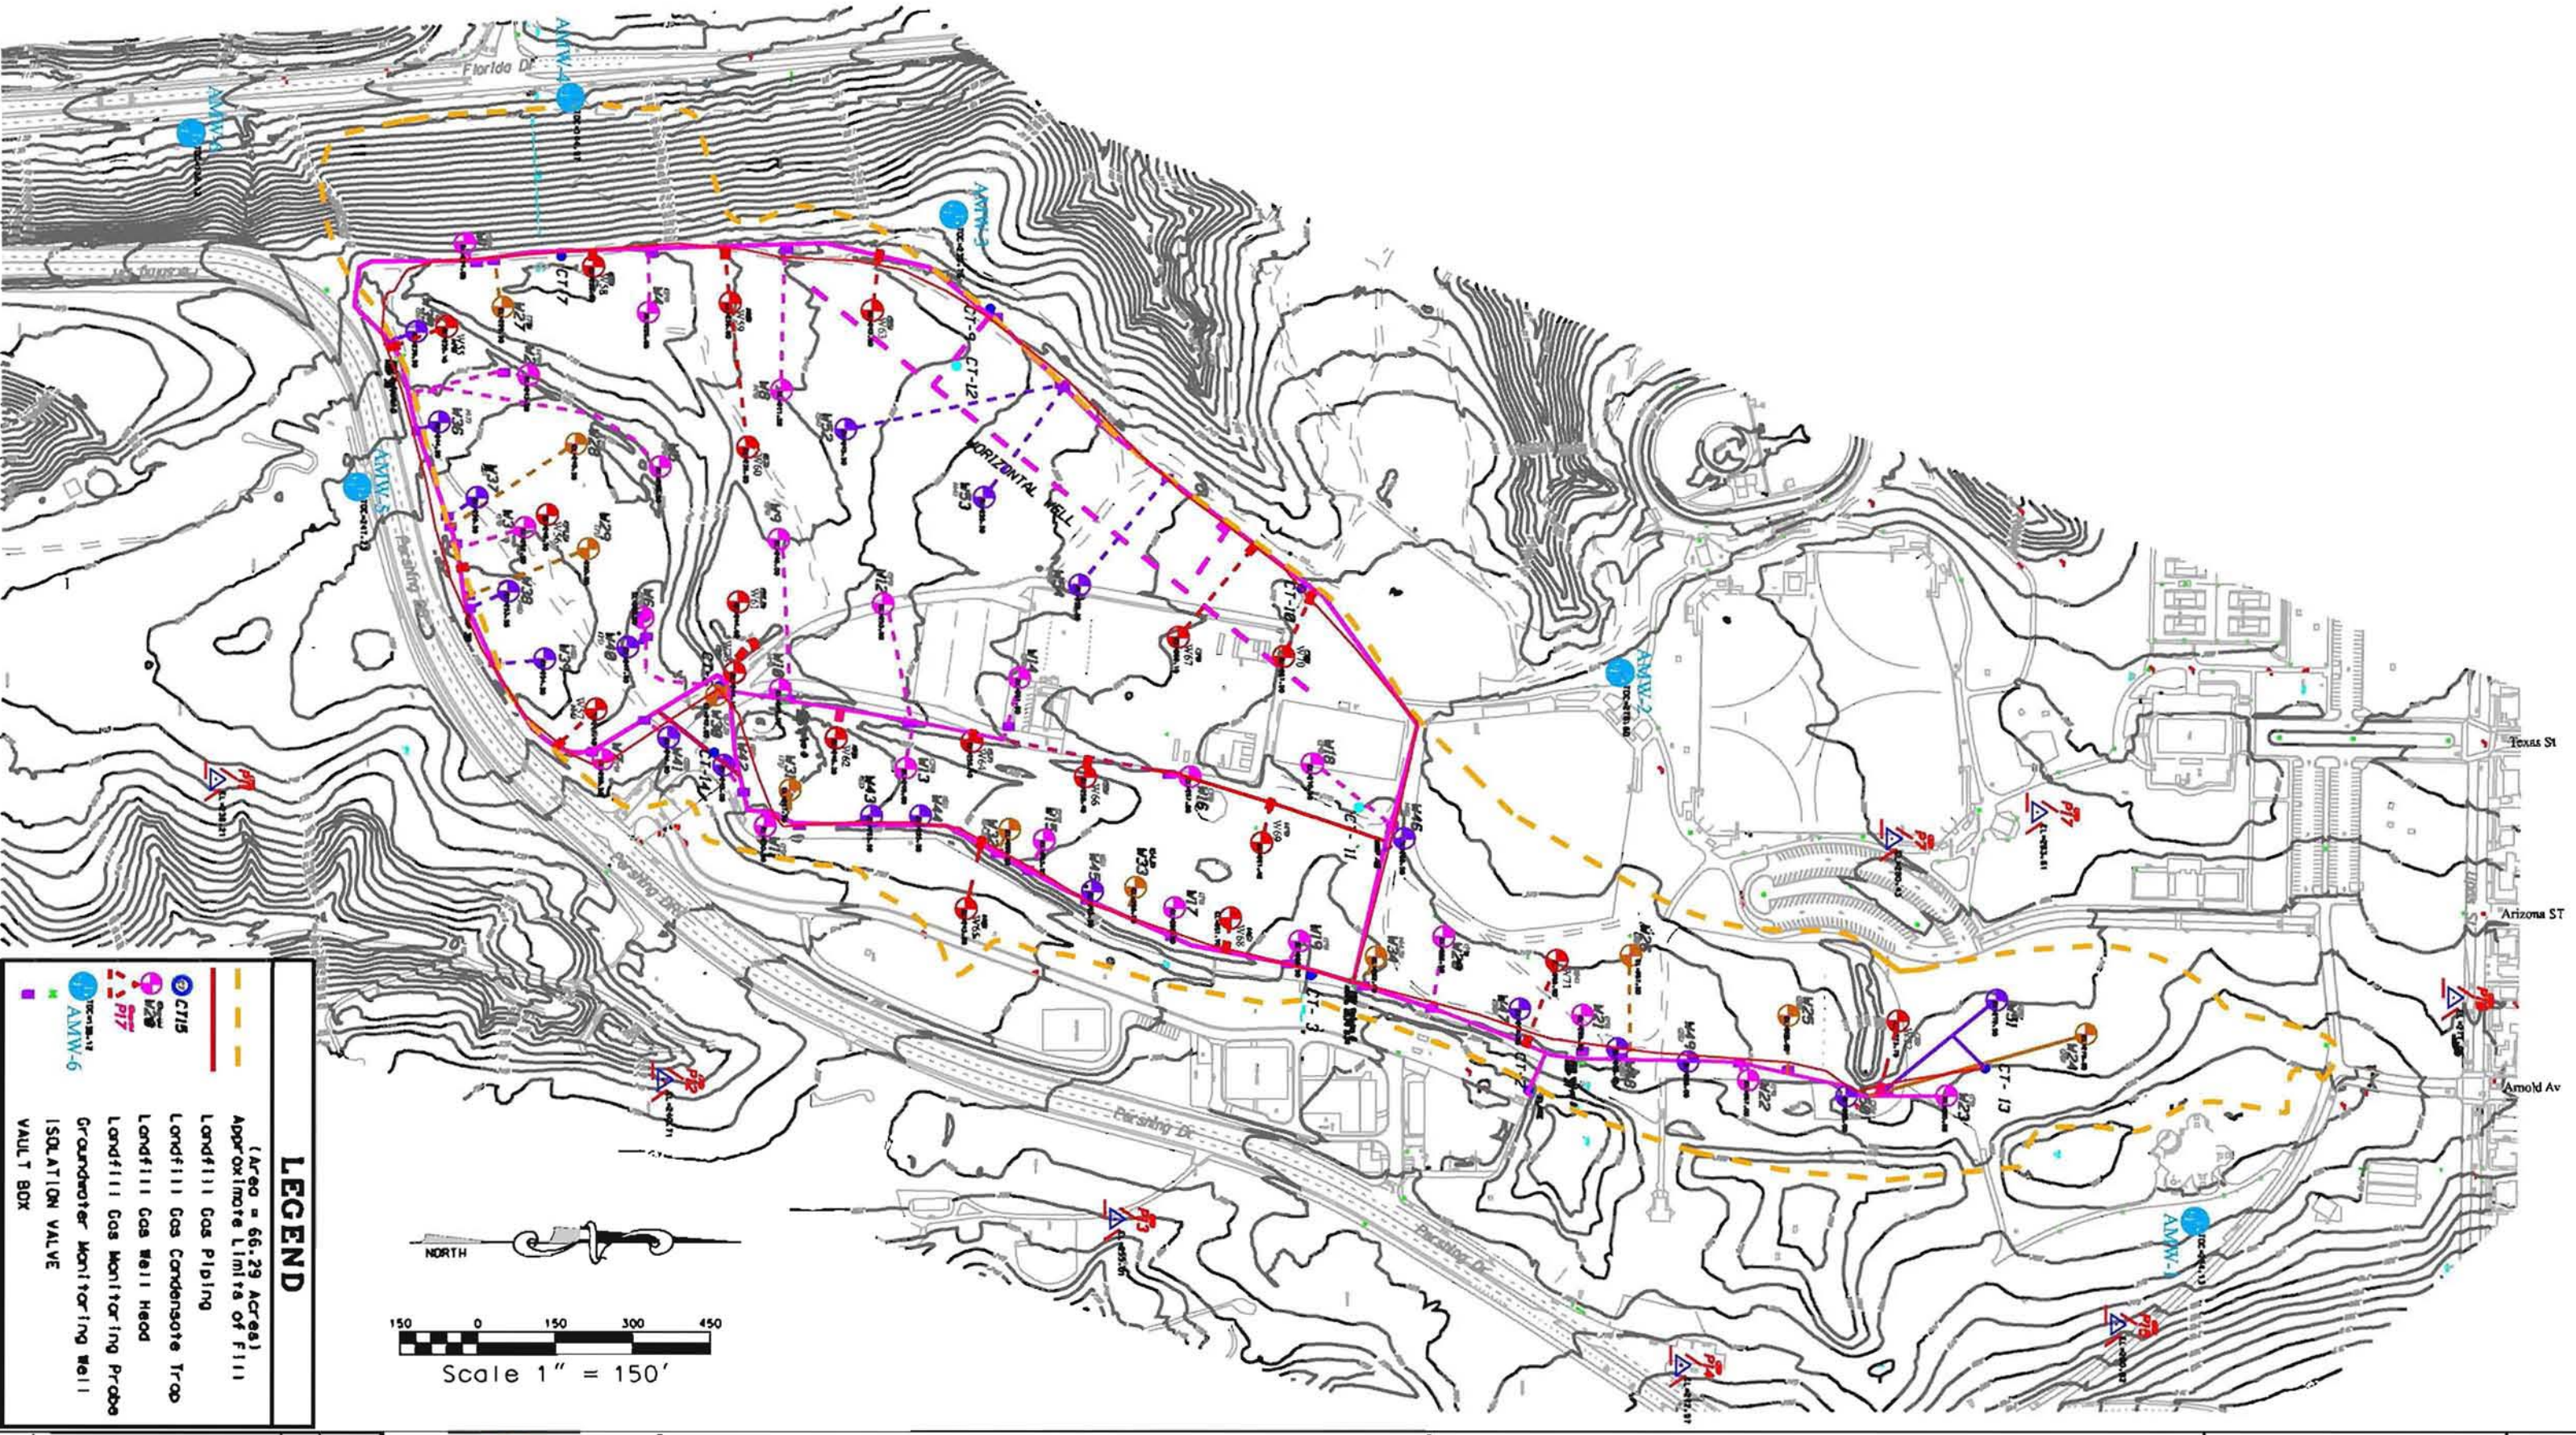


| No | Revisions | By | Date |
|---|---|---|---|
| | | | |

ENVIRONMENTAL SERVICES DEPARTMENT

IF SHEET SIZE IS LESS THAN 24"x36", IT IS A REDUCED SHEET. SCALE ACCORDINGLY

# ARIZONA STREET LANDFILL

City of San Diego, California

**Environmental Services Department**

**Refuse Disposal Division**

SHEET 1 OF 1 SHEETS

STEVEN F. FONTANA 03/17/04

XXXXX-D