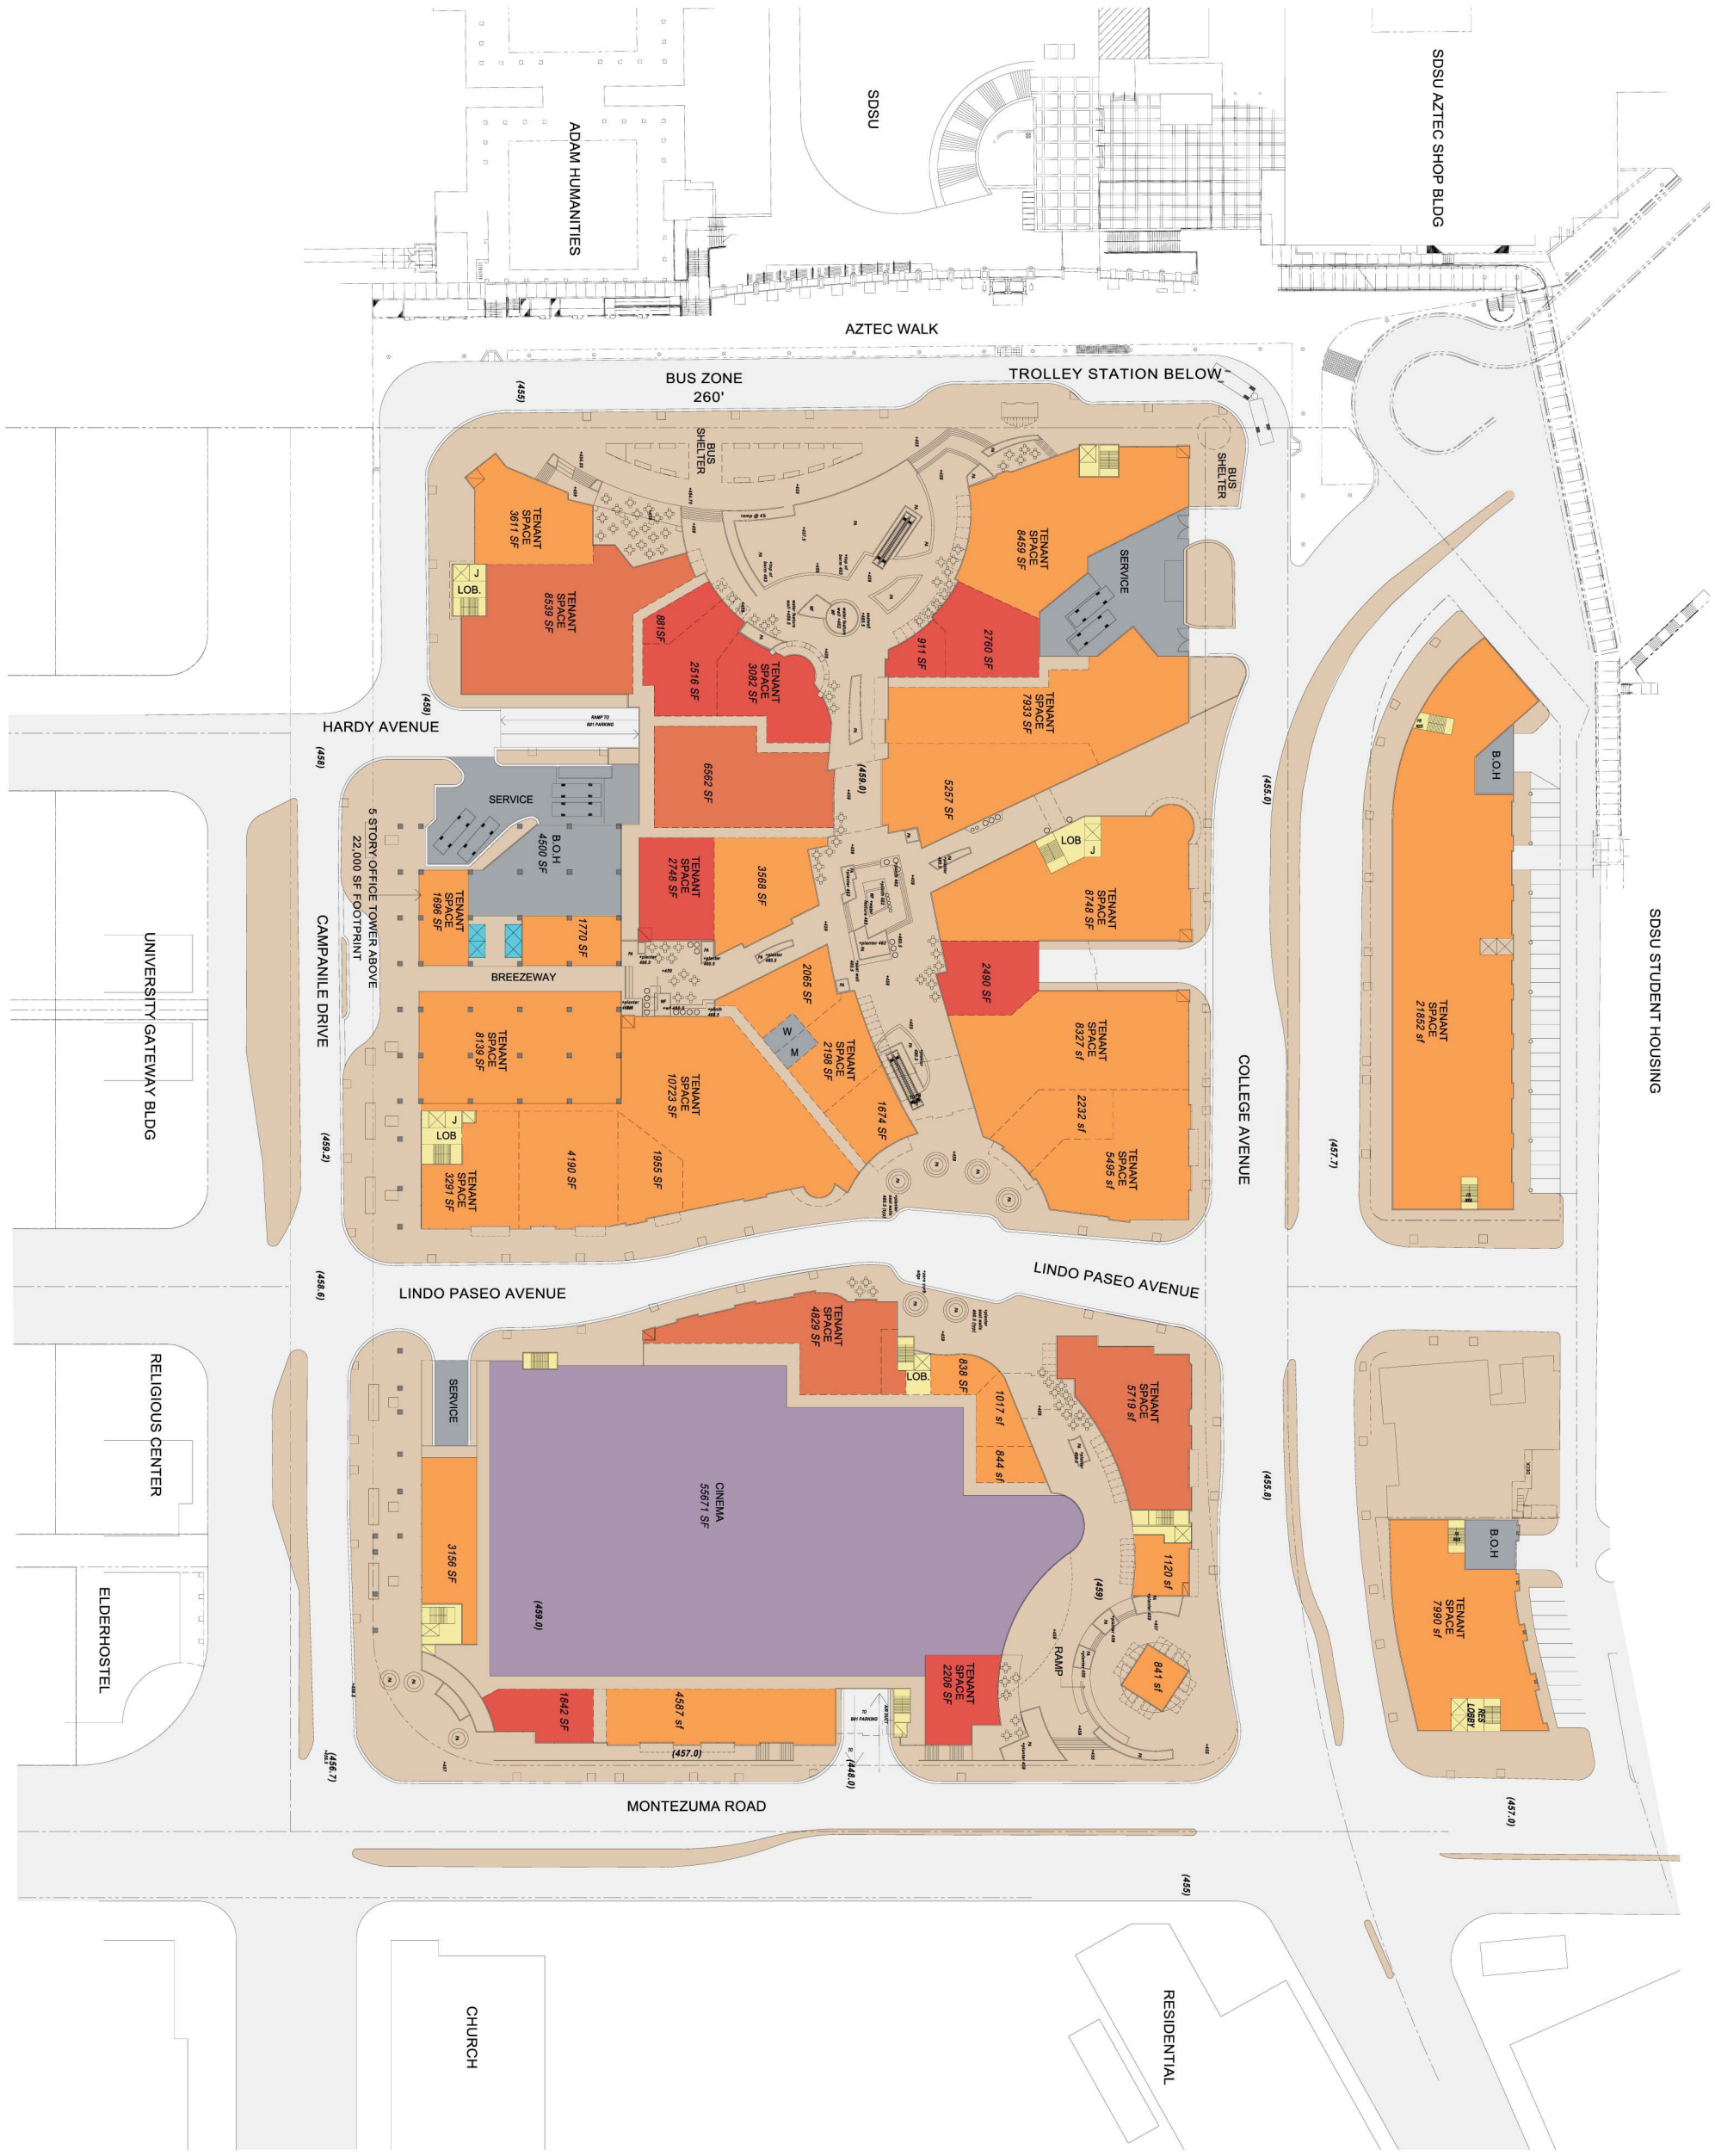


LAND USE
GROUND LEVEL
30 OCTOBER 2003

# The Paseo
# SDSU Foundation
SAN DIEGO
THE JERDE PARTNERSHIP INTERNATIONAL

N

SCALE 1"=100'

0 50' 100' 200'