



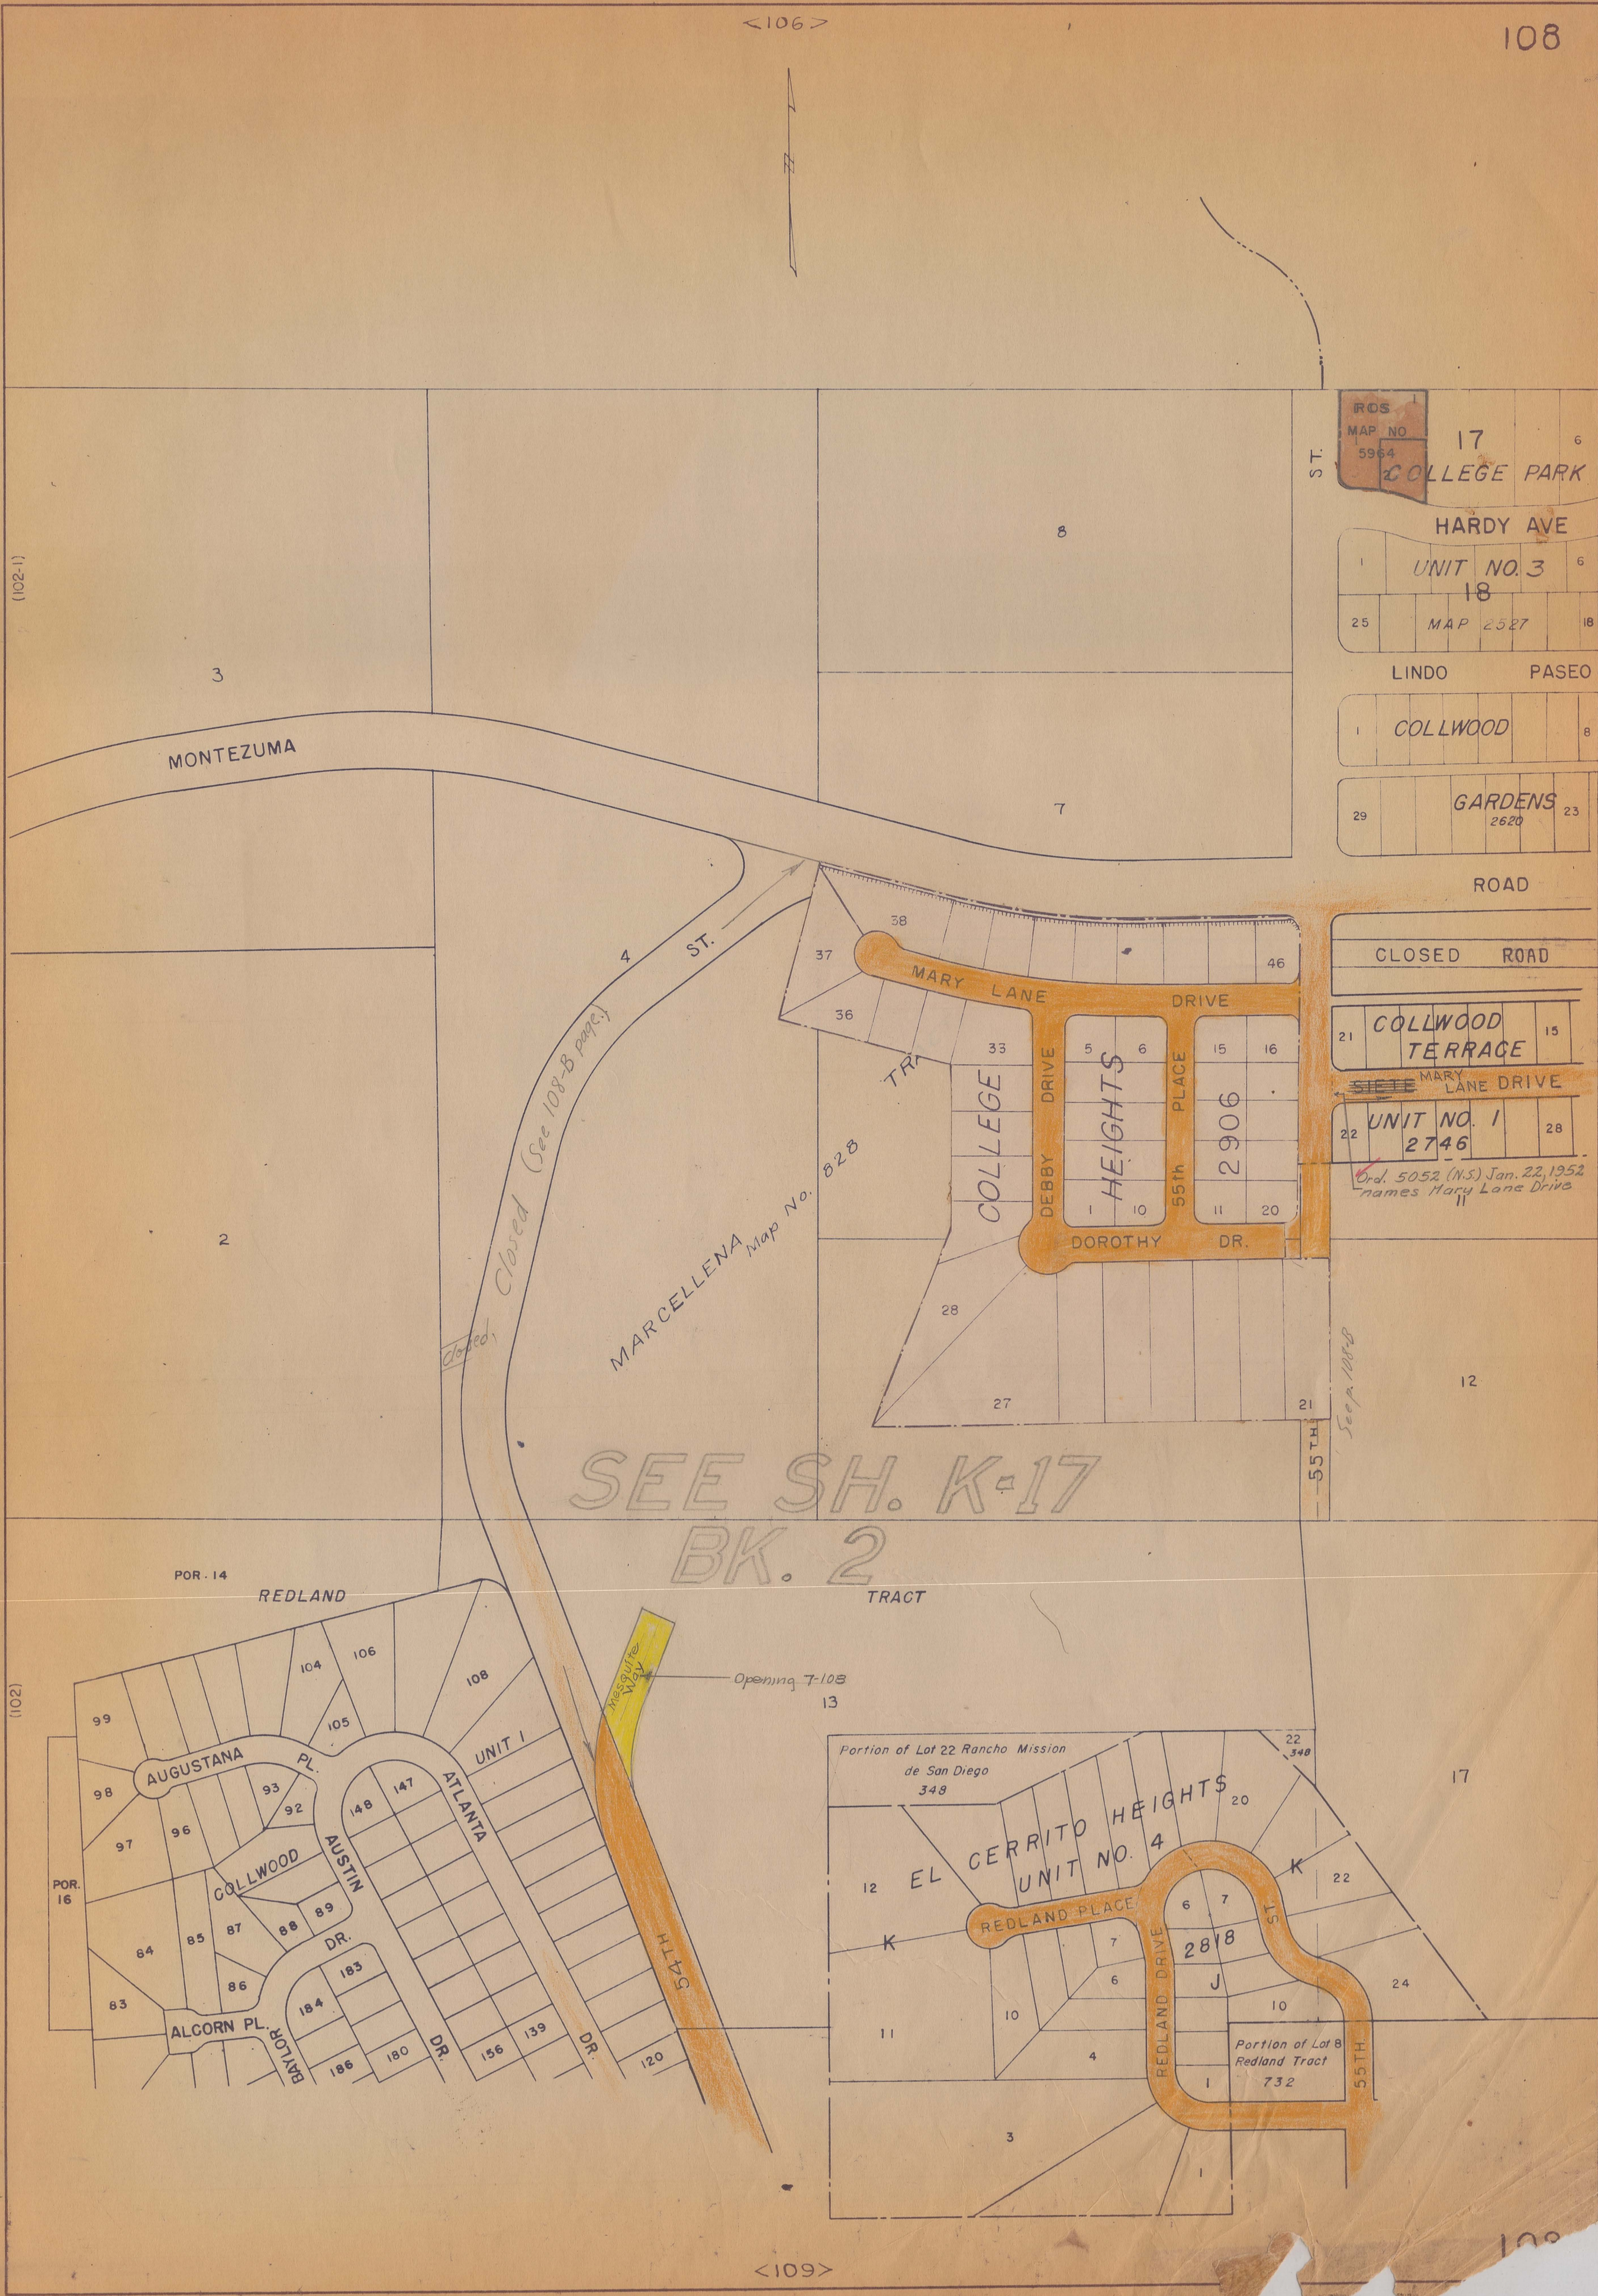


See 108-A
108-B

March Line (See Sheet 108-A)

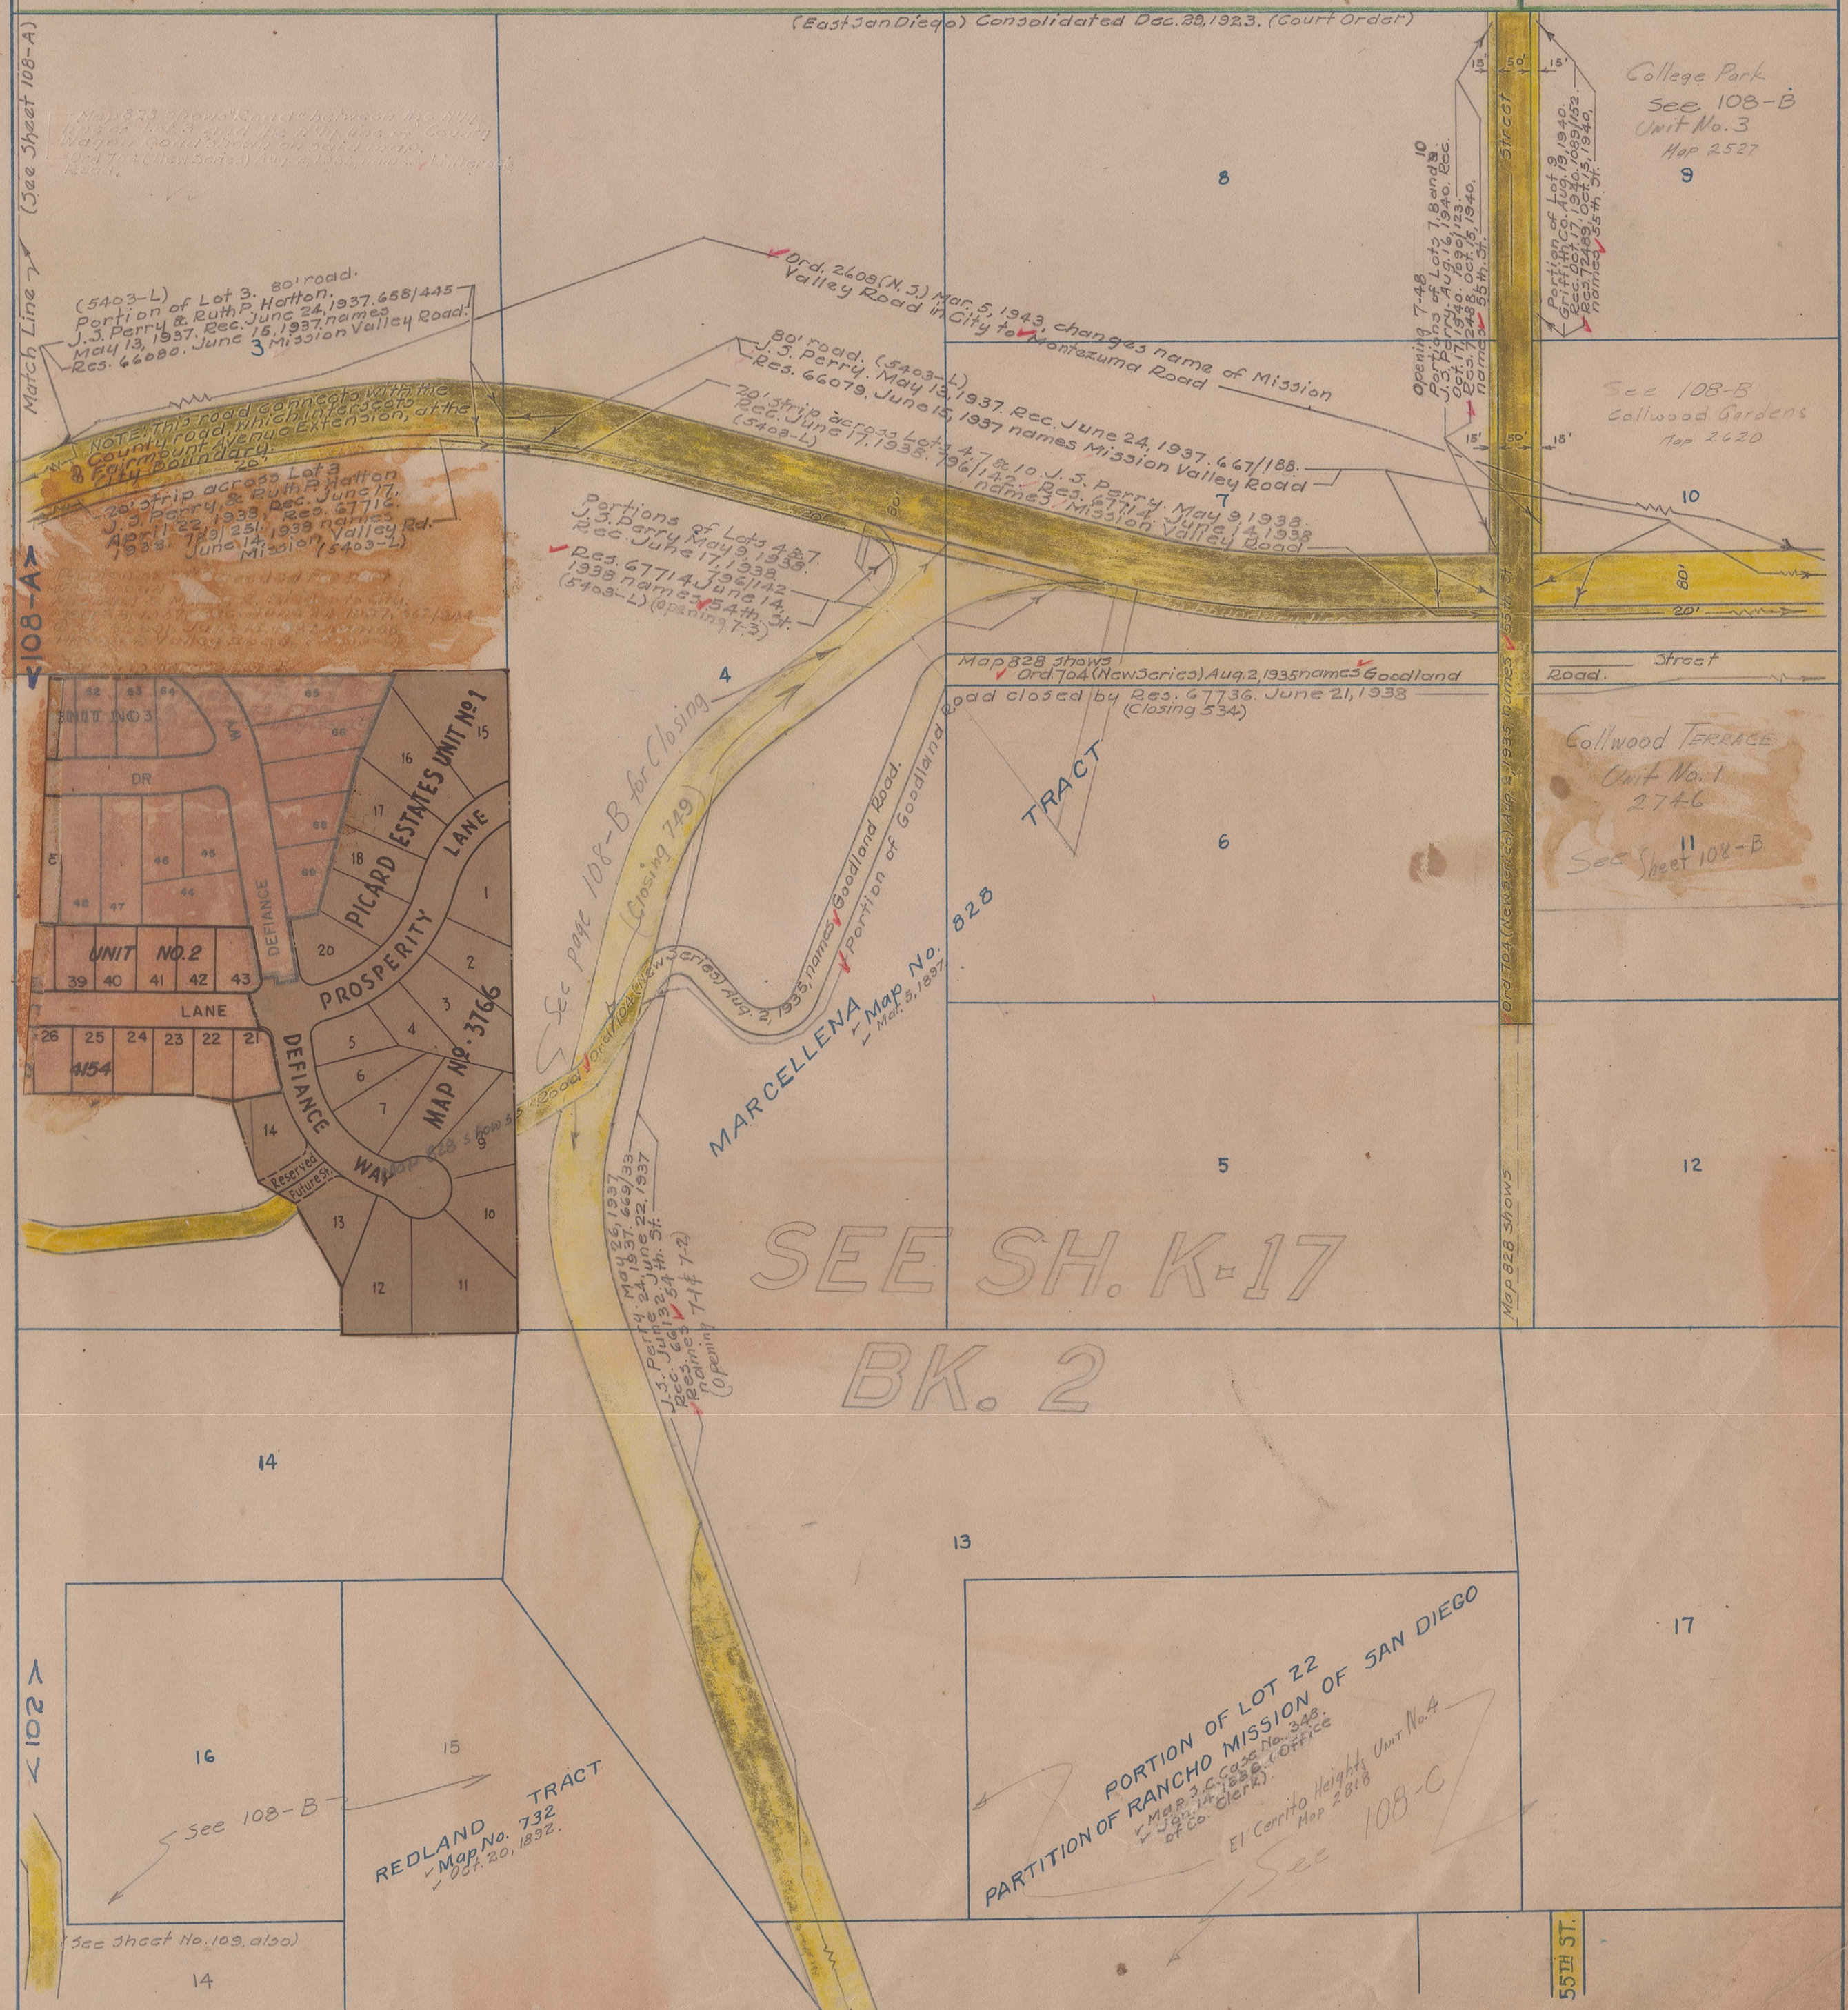

Check of street names completed Sept. 10, 1932. J. L. M.
J. A. T.

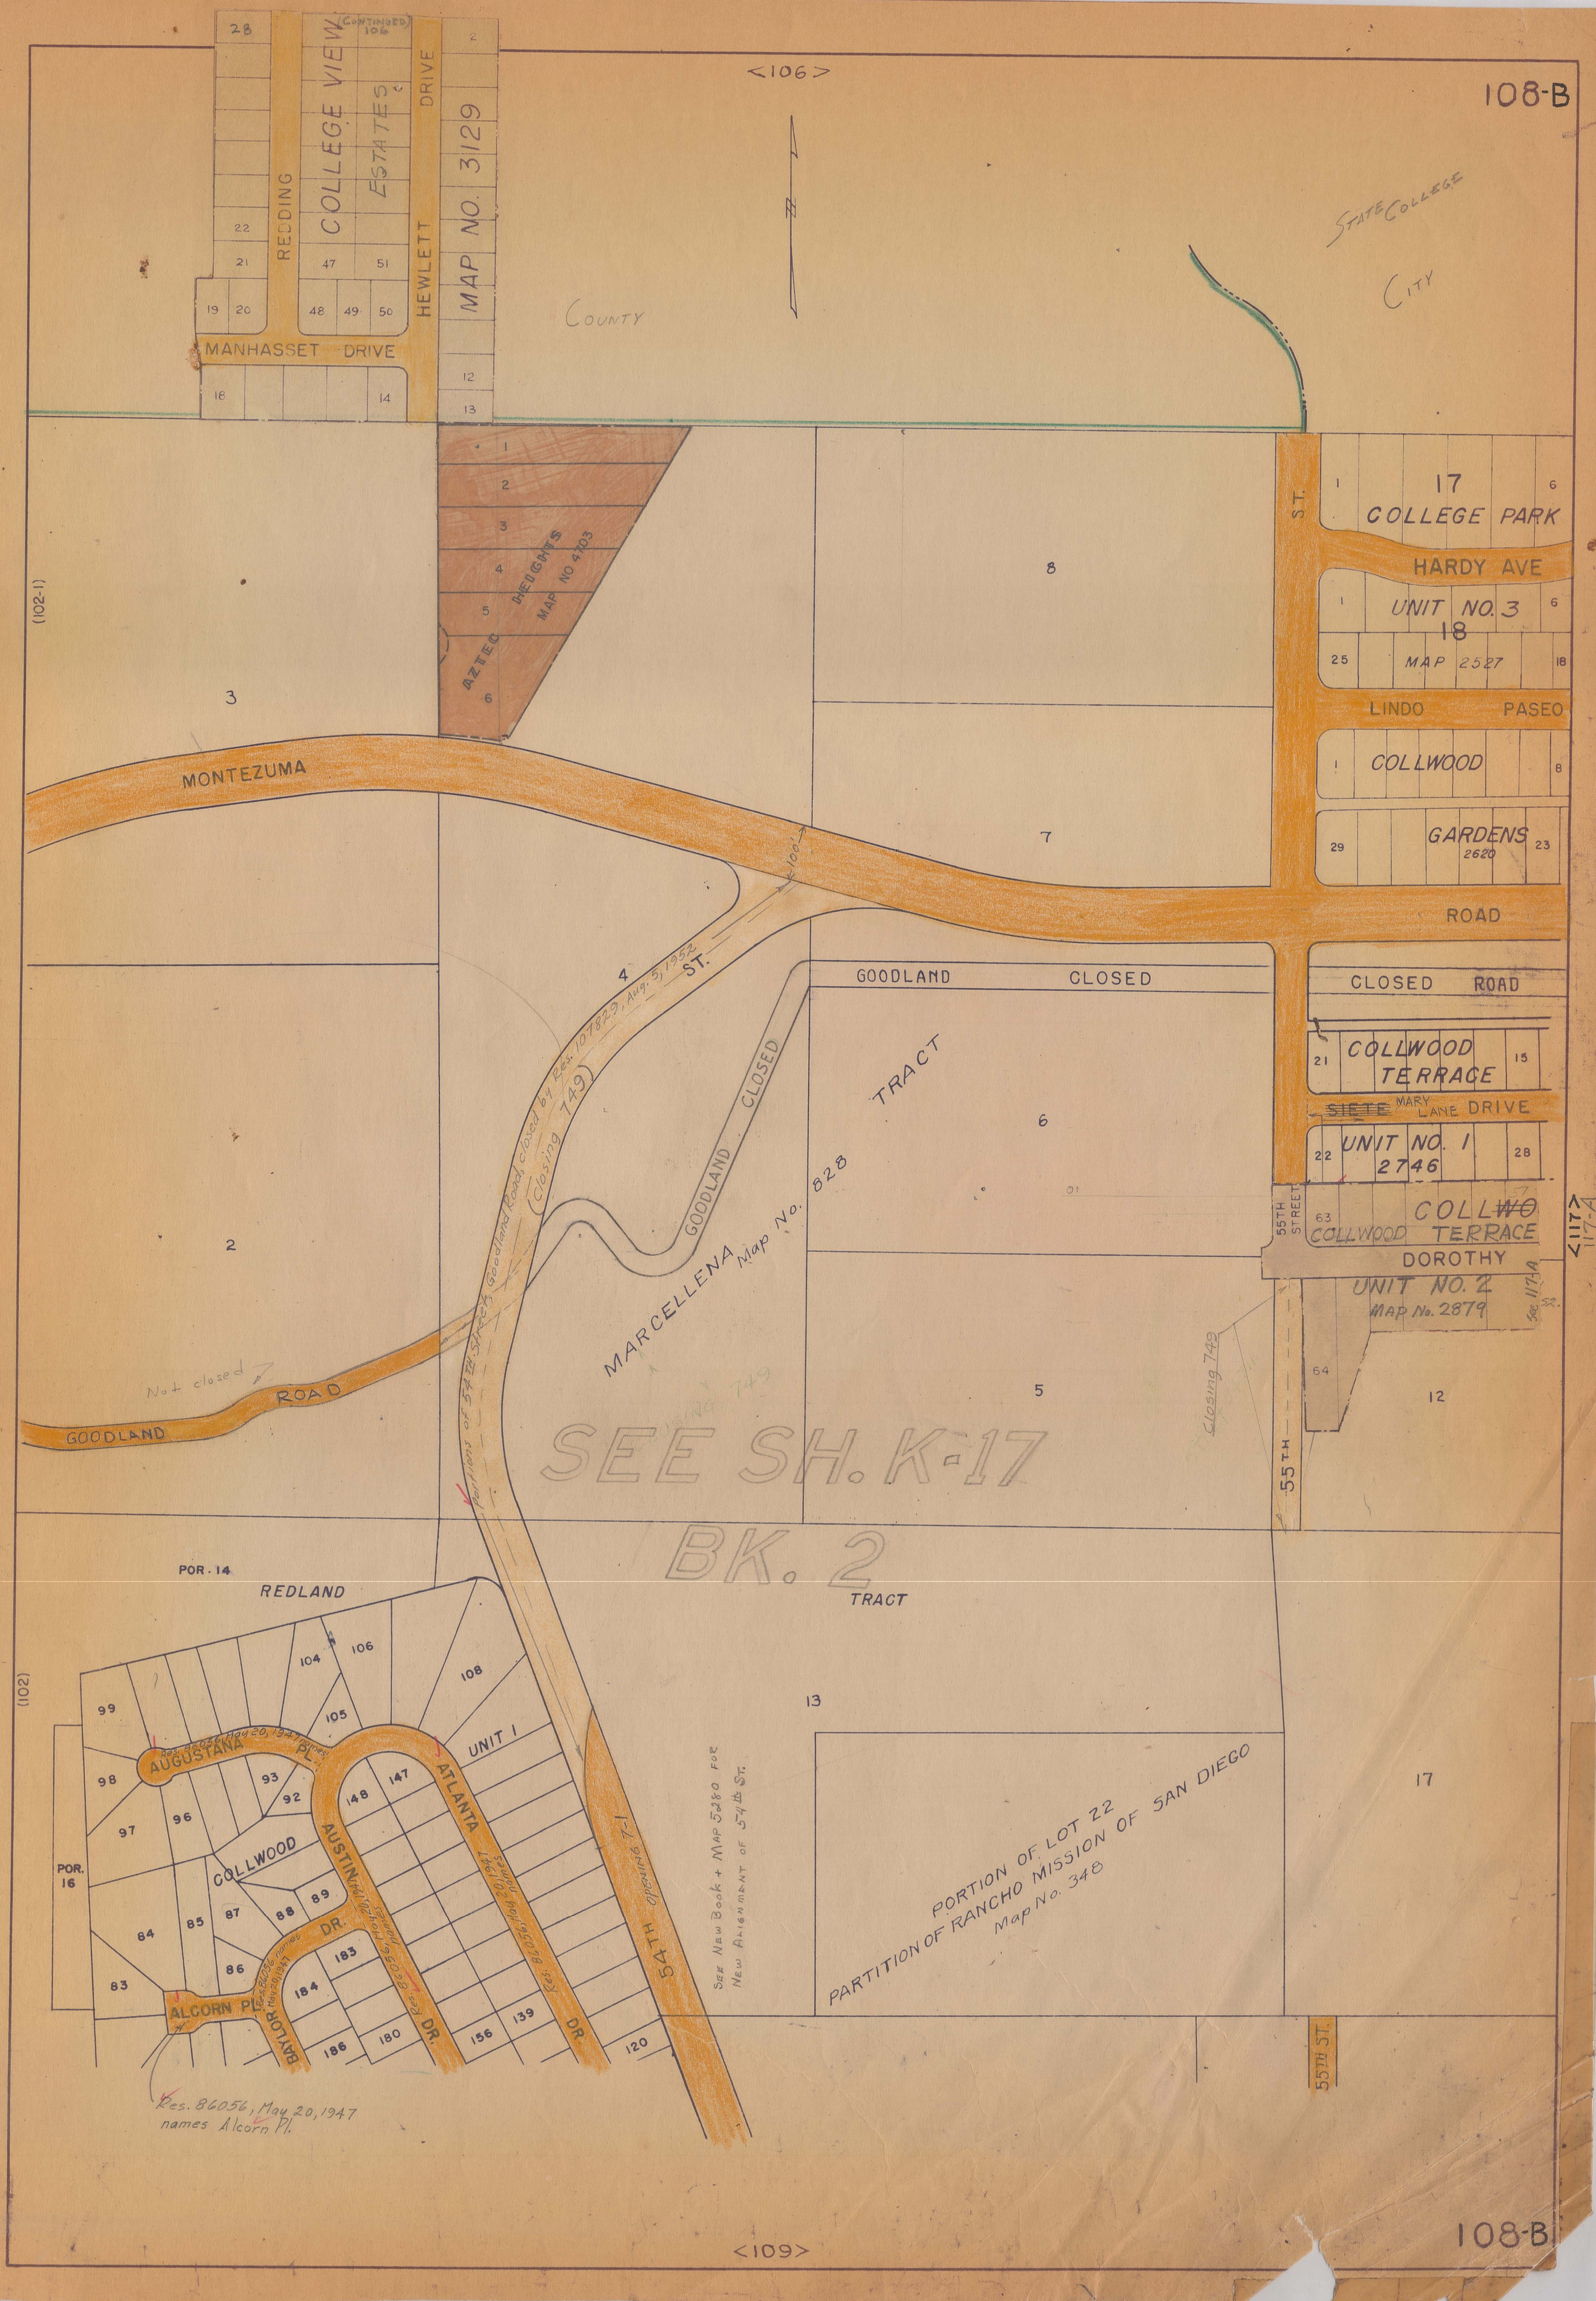



SEE SH. K-17
& K-18 BK. 2

109

109

Check of street names completed Sept. 10, 1932. J. L. M.
J. A. T.

110

Note: By an agreement between the County of San Diego and certain property owners (see Miscellaneous Records Bk. 1, p. 10, Co. Recorder's Office), additional land was given along the San Diego City limits, at the meter house, diagonally of the City limits, this road was to be a public highway. This road was to be a public highway. This road was to be a public highway.
Apr. 15, 1933.
Agreement Rec. Aug. 22, 1936.




See Sheet
PARTITION RANCHO MISSION
Por. 22
Unit No. 4
El Cerrito Heights
Map 281B
SAN DIEGO

See Sheet No. 109 for rest of streets.

109
 (A) Russell H. & Stephanie Segel, Sept. 23, 1948. Rec. Oct. 13, 1948, Book 2984, P. 391 O.R. Res. 91235, Oct. 13, 1948 names El Cajon Blvd. } opening 7-24
 (B) Union Title Ins. & Trust Co., Aug. 13, 1948. Rec. Sept. 3, 1948, Bk. 2936, p. 1, O.R. Res. 30836, Aug. 31, 1948 names El Cajon Ave.
 Save

110

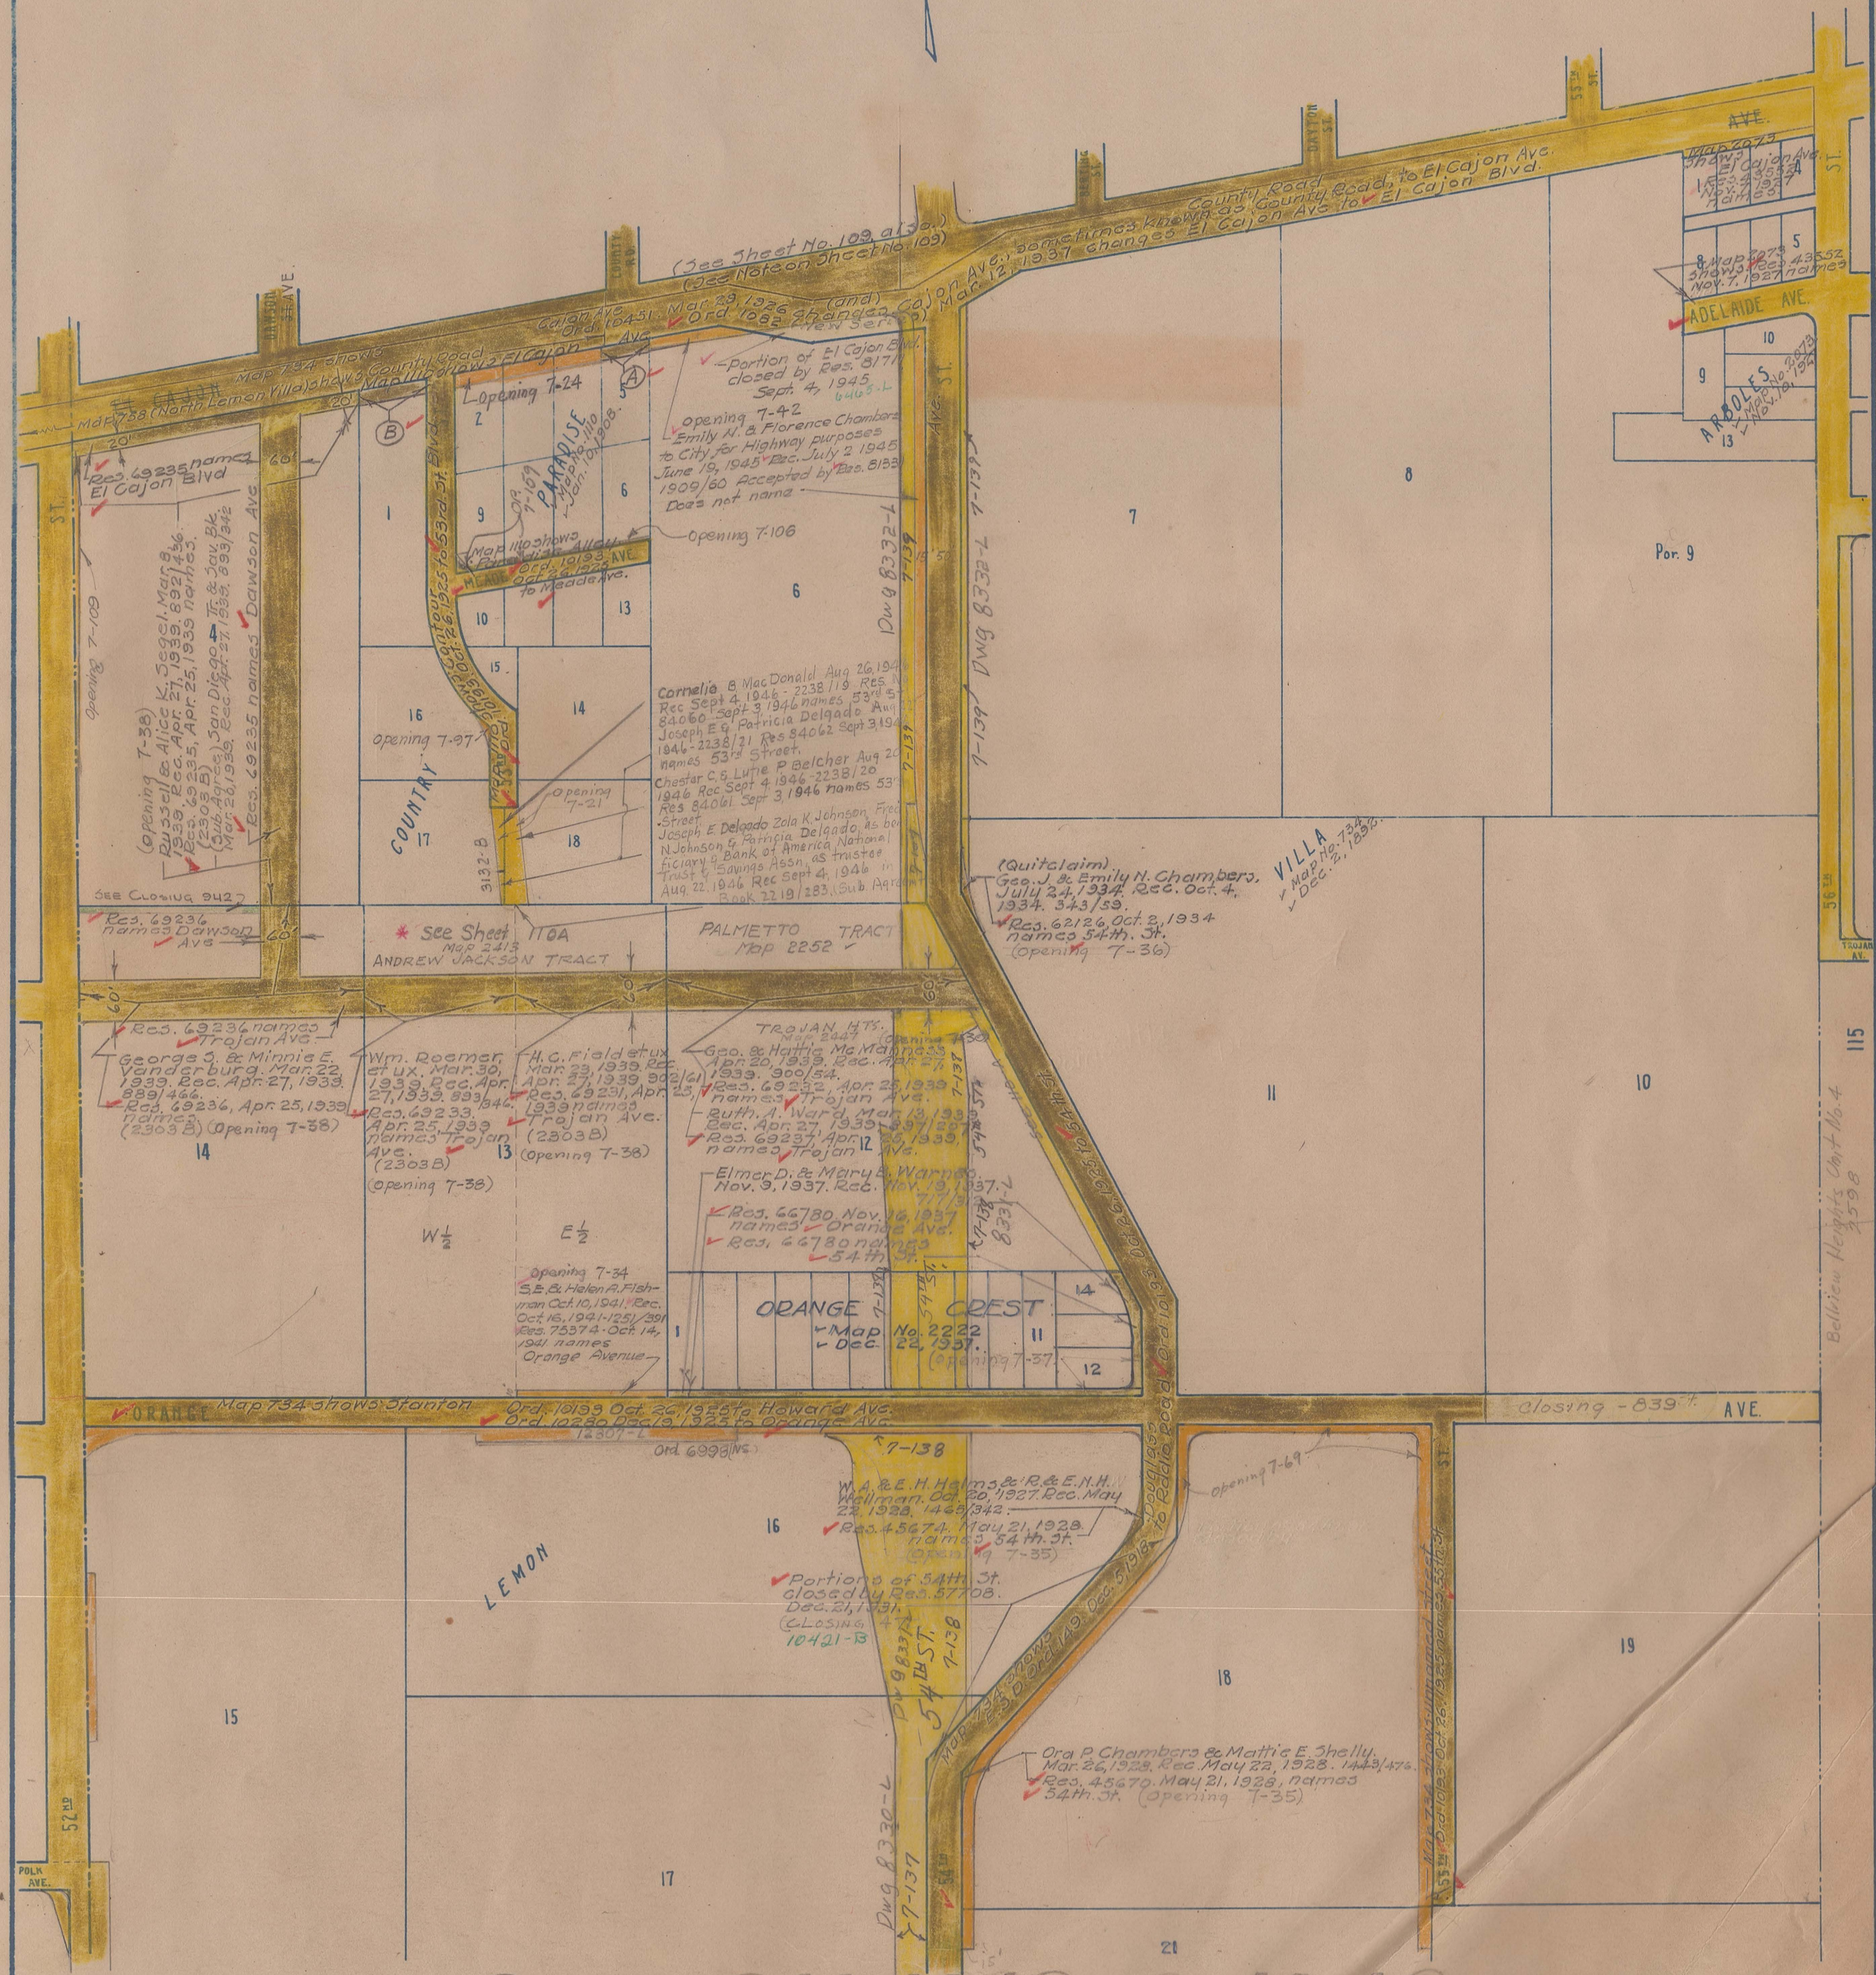


SEE SH. K-18 & K-19
 BK. 2

Check of street names completed Sept. 10, 1932. J. L. M.
 J. A. T.

110

109

110 A

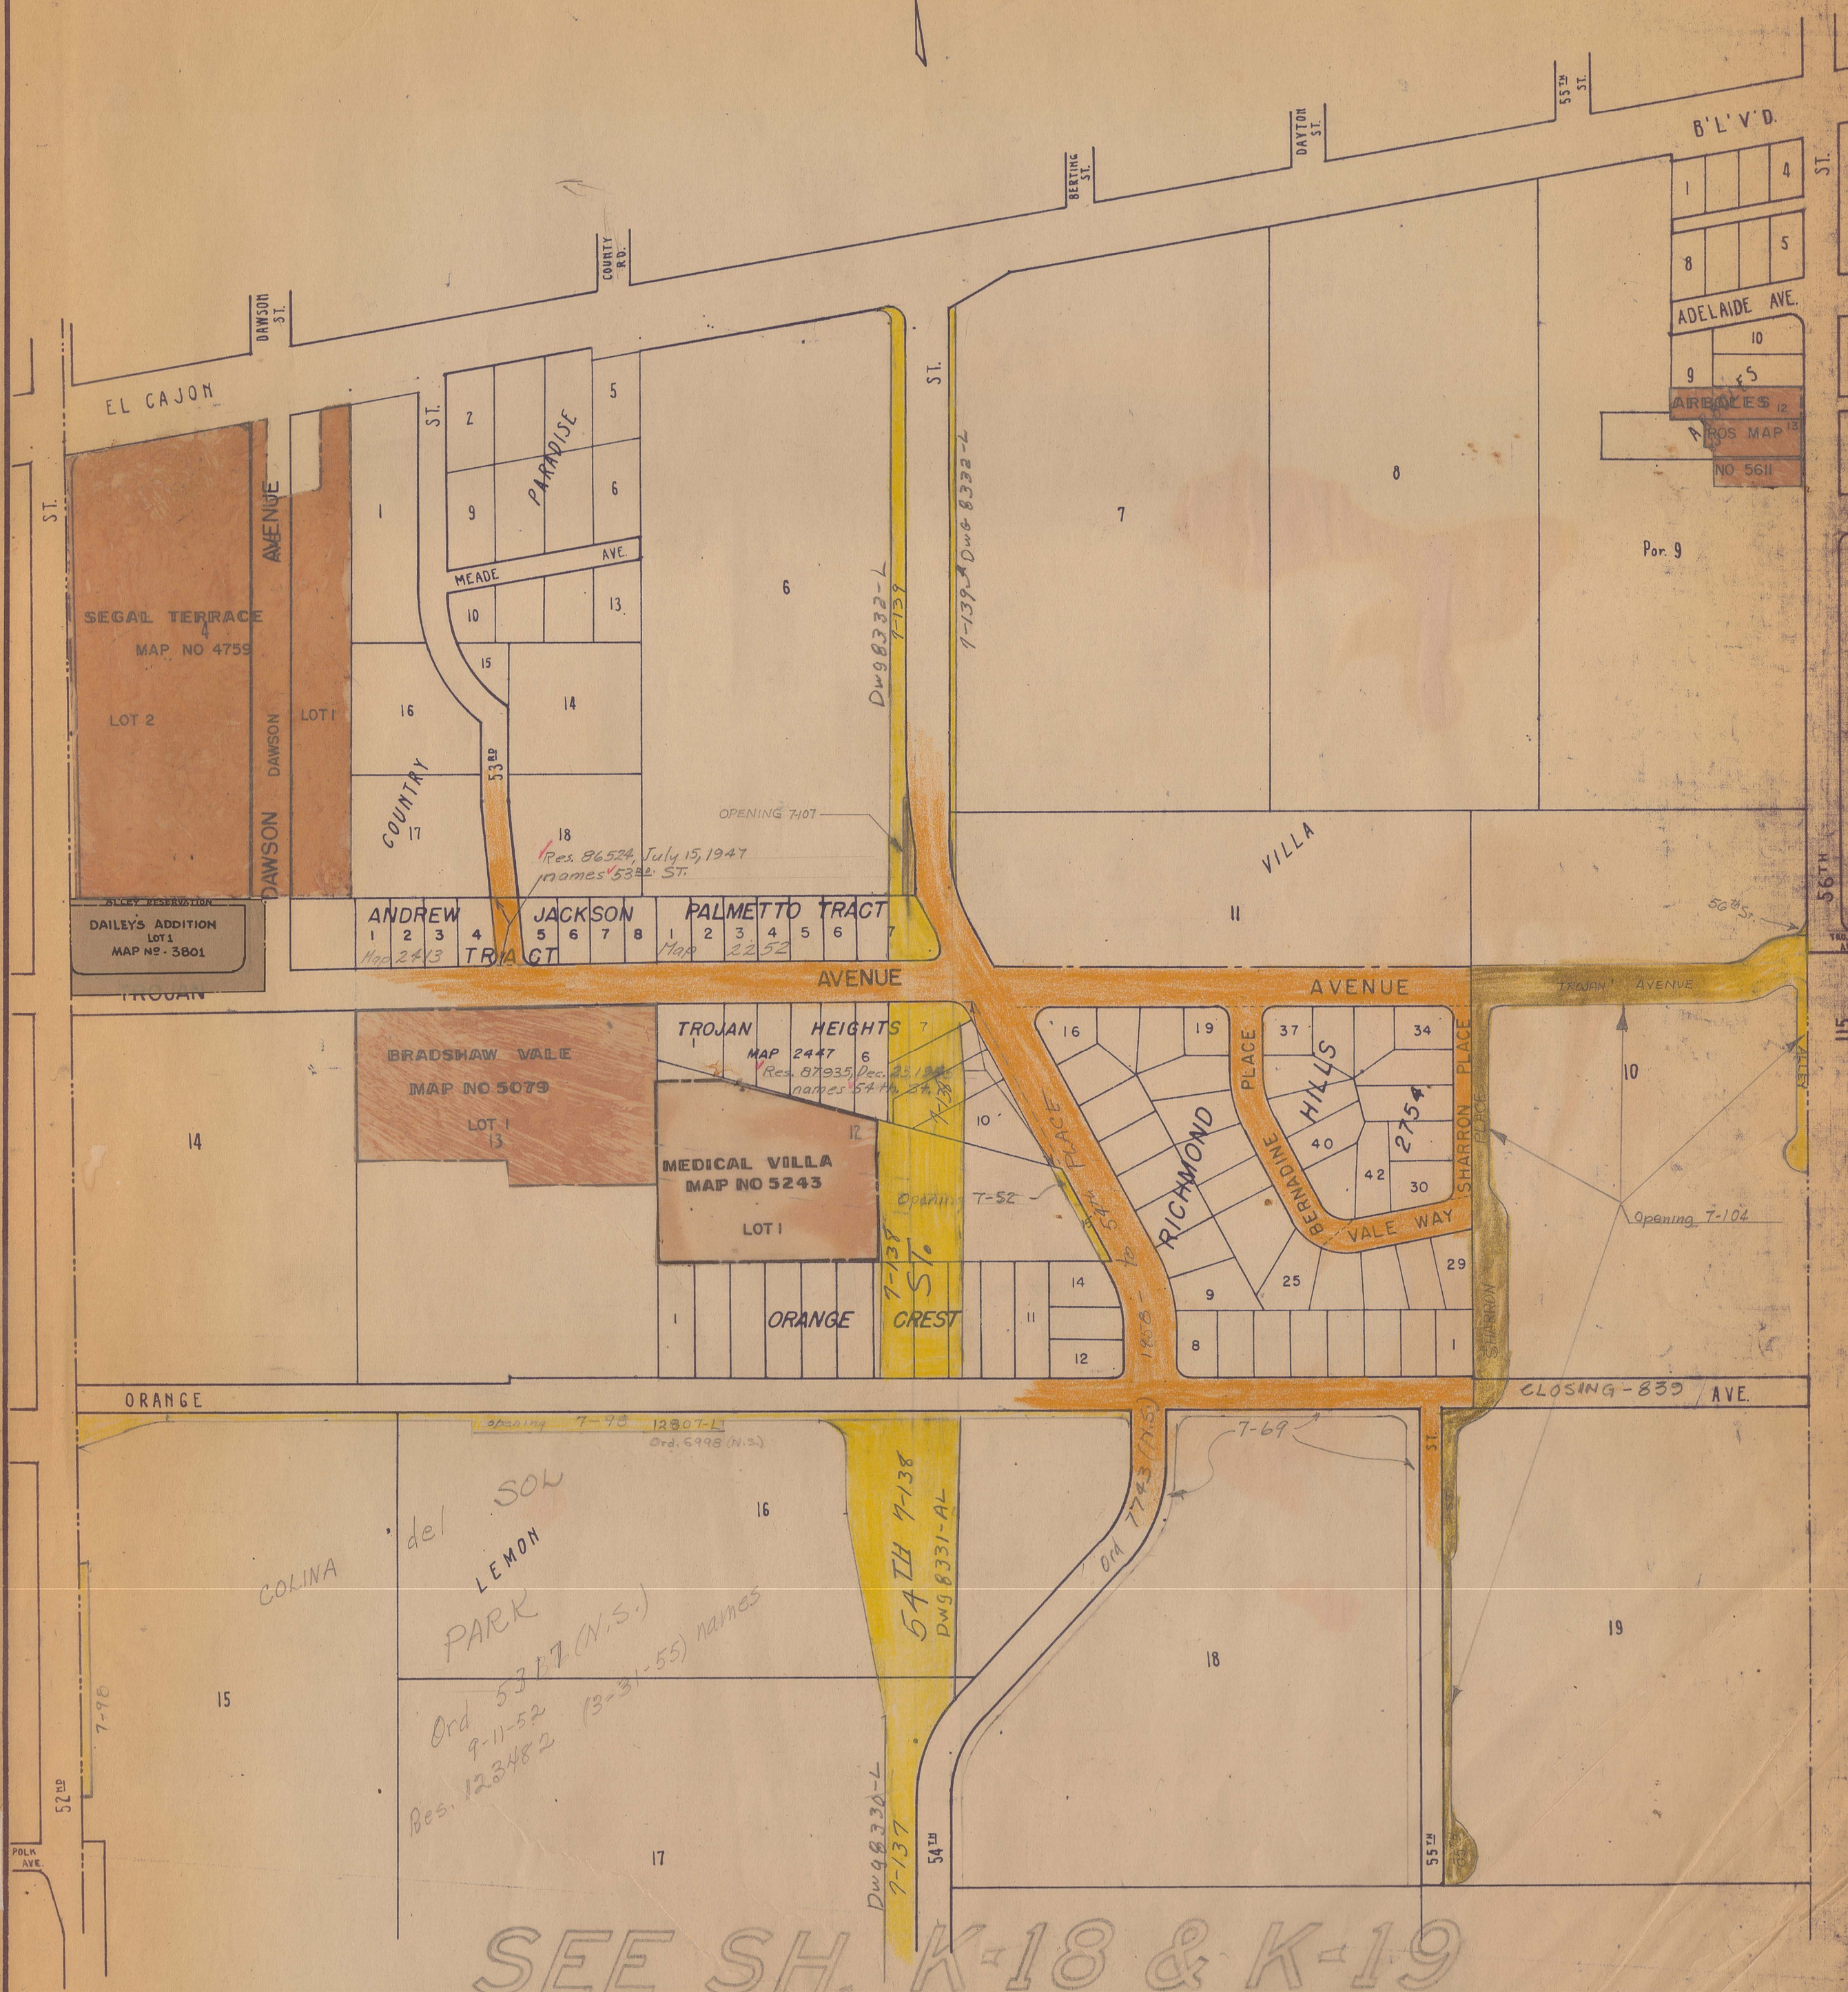

SEE SH. K-18 & K-19

B.K. 2

110-A