


SEE SH. K-19
BK. 2

111-A
See III Also

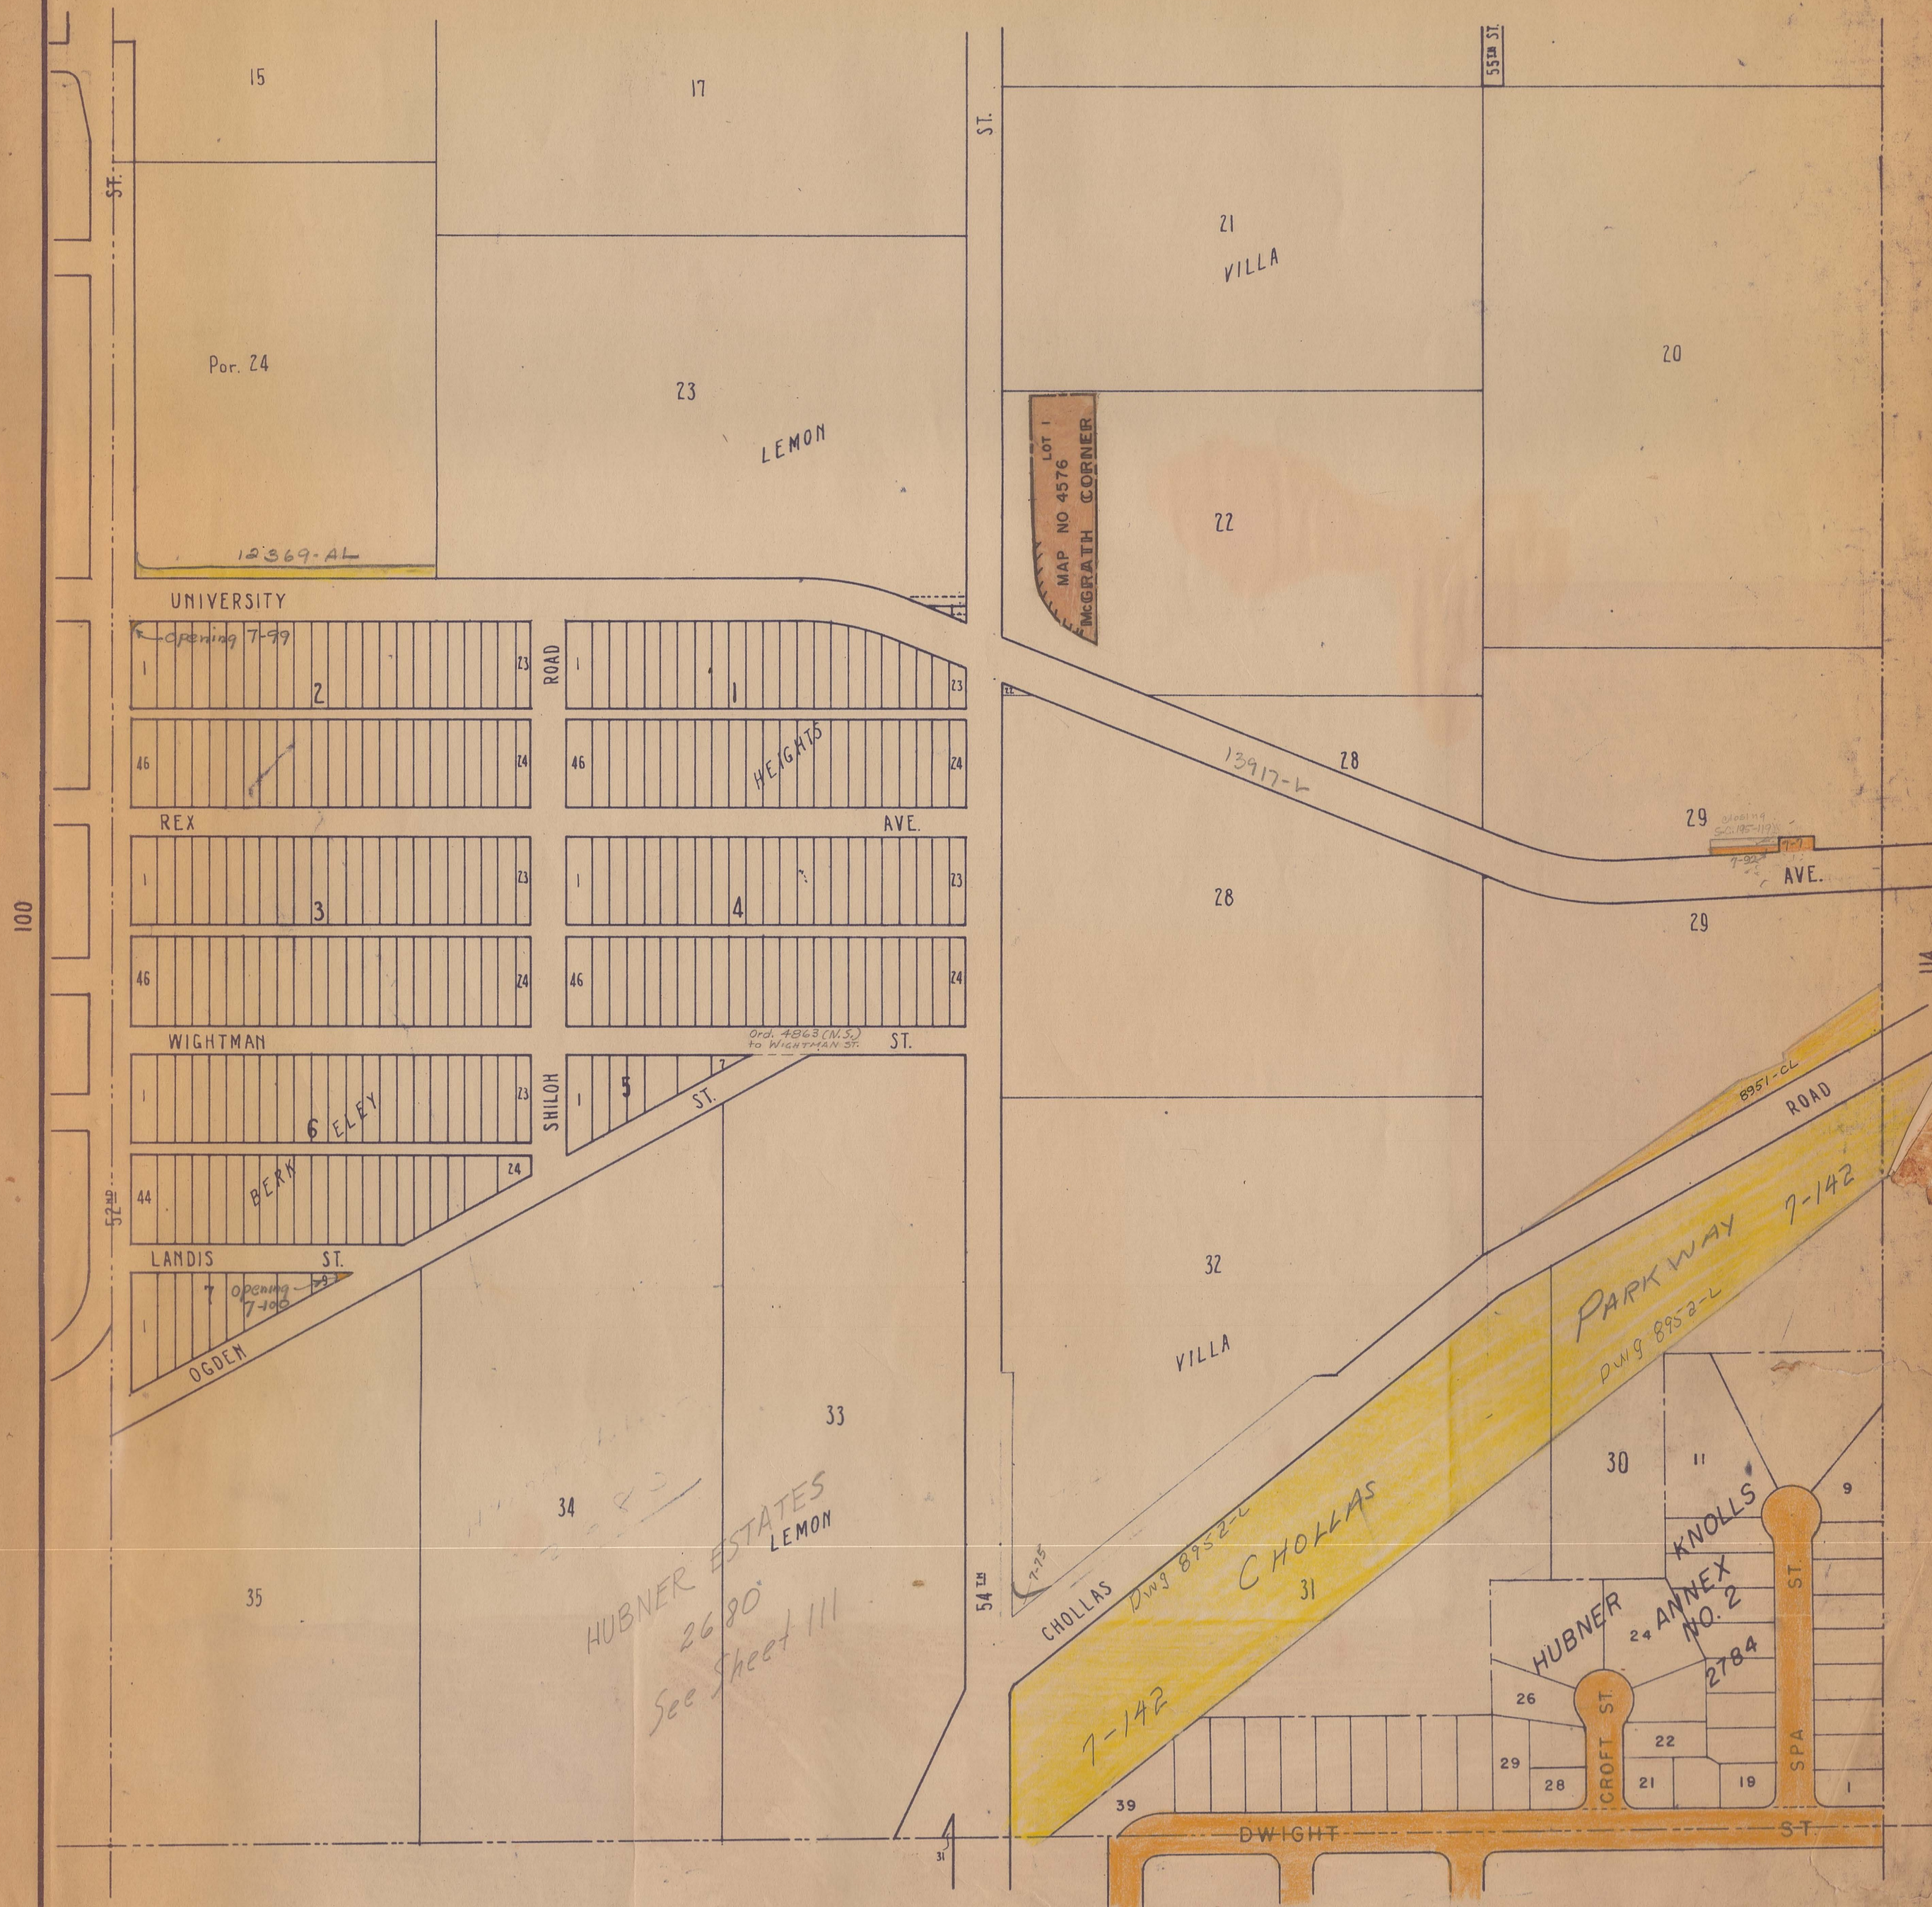

See III Also


111-A

111
See III-A-Also

See III-A-Also

111

#112-A

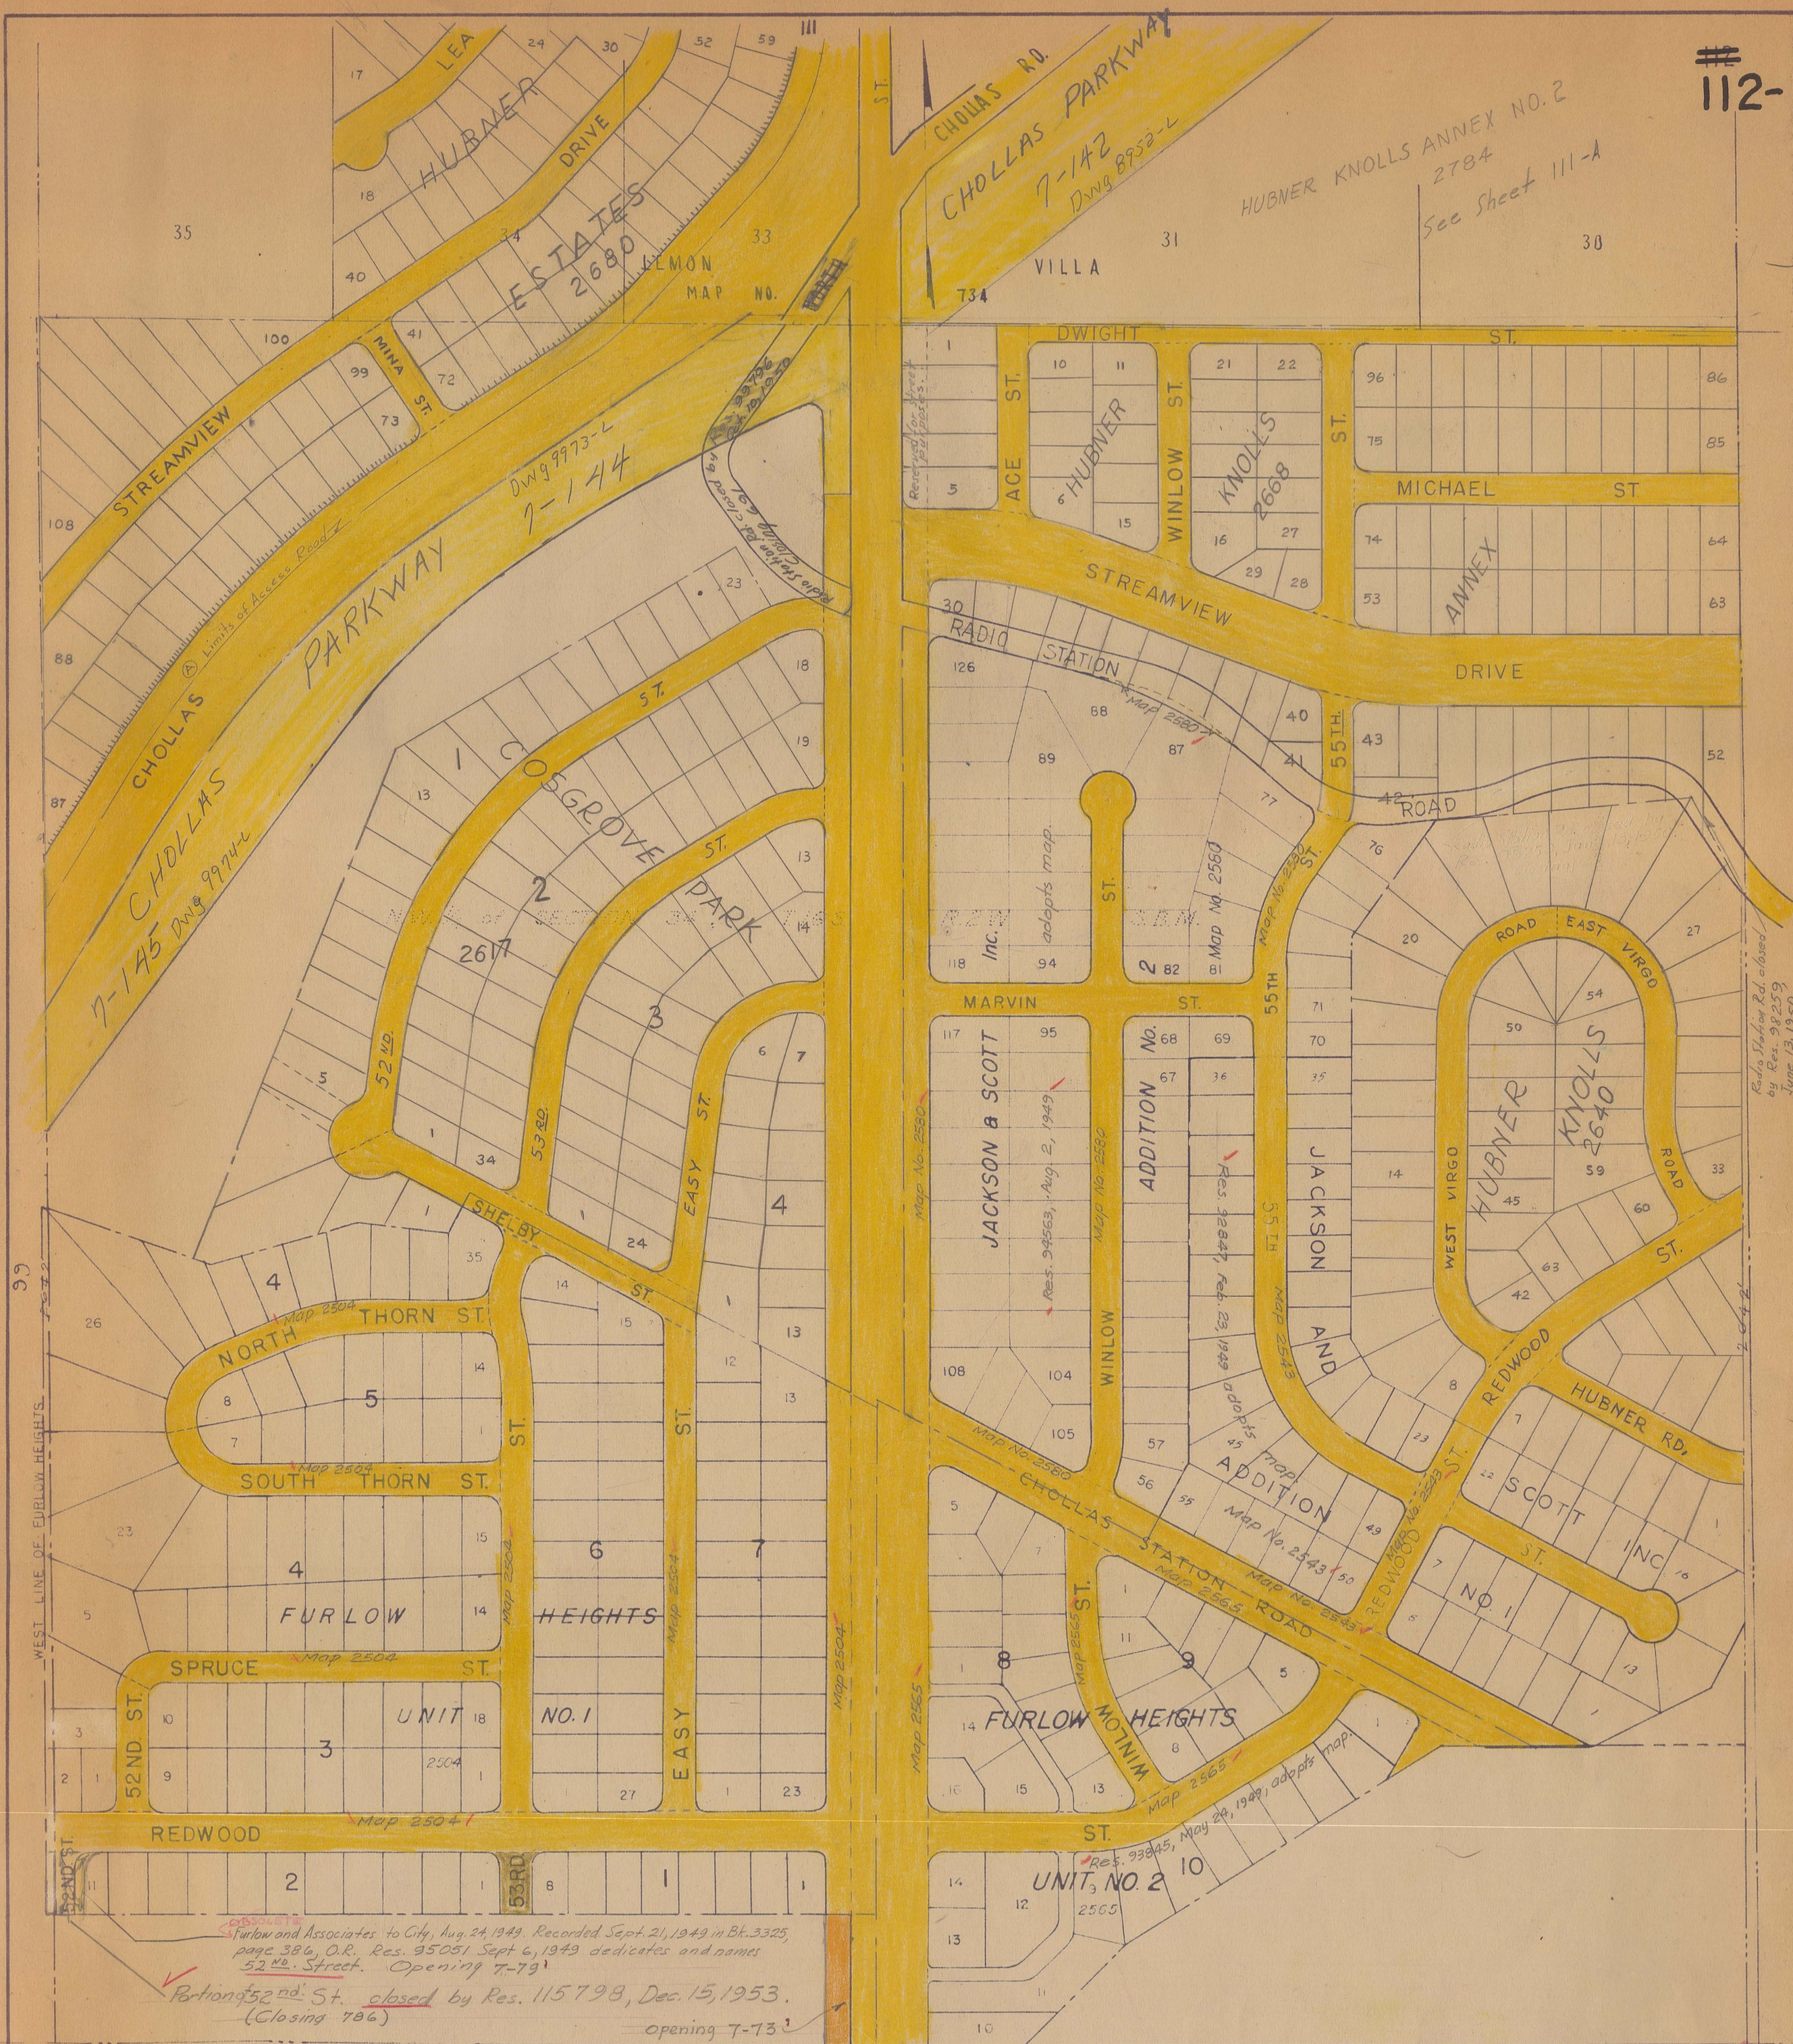

W 1/2 OF S. W. 1/4 SEC. 34
T. 16 S., R. 2 W., S. B. M.

C. C. SEAMAN'S


SUBDIVISION


16


MAP NO.

214

② Dedication includes "any and all abutter's rights and access rights in and to said parkway (Chollas Parkway)" subject to access only at such points as may be established by public authority.

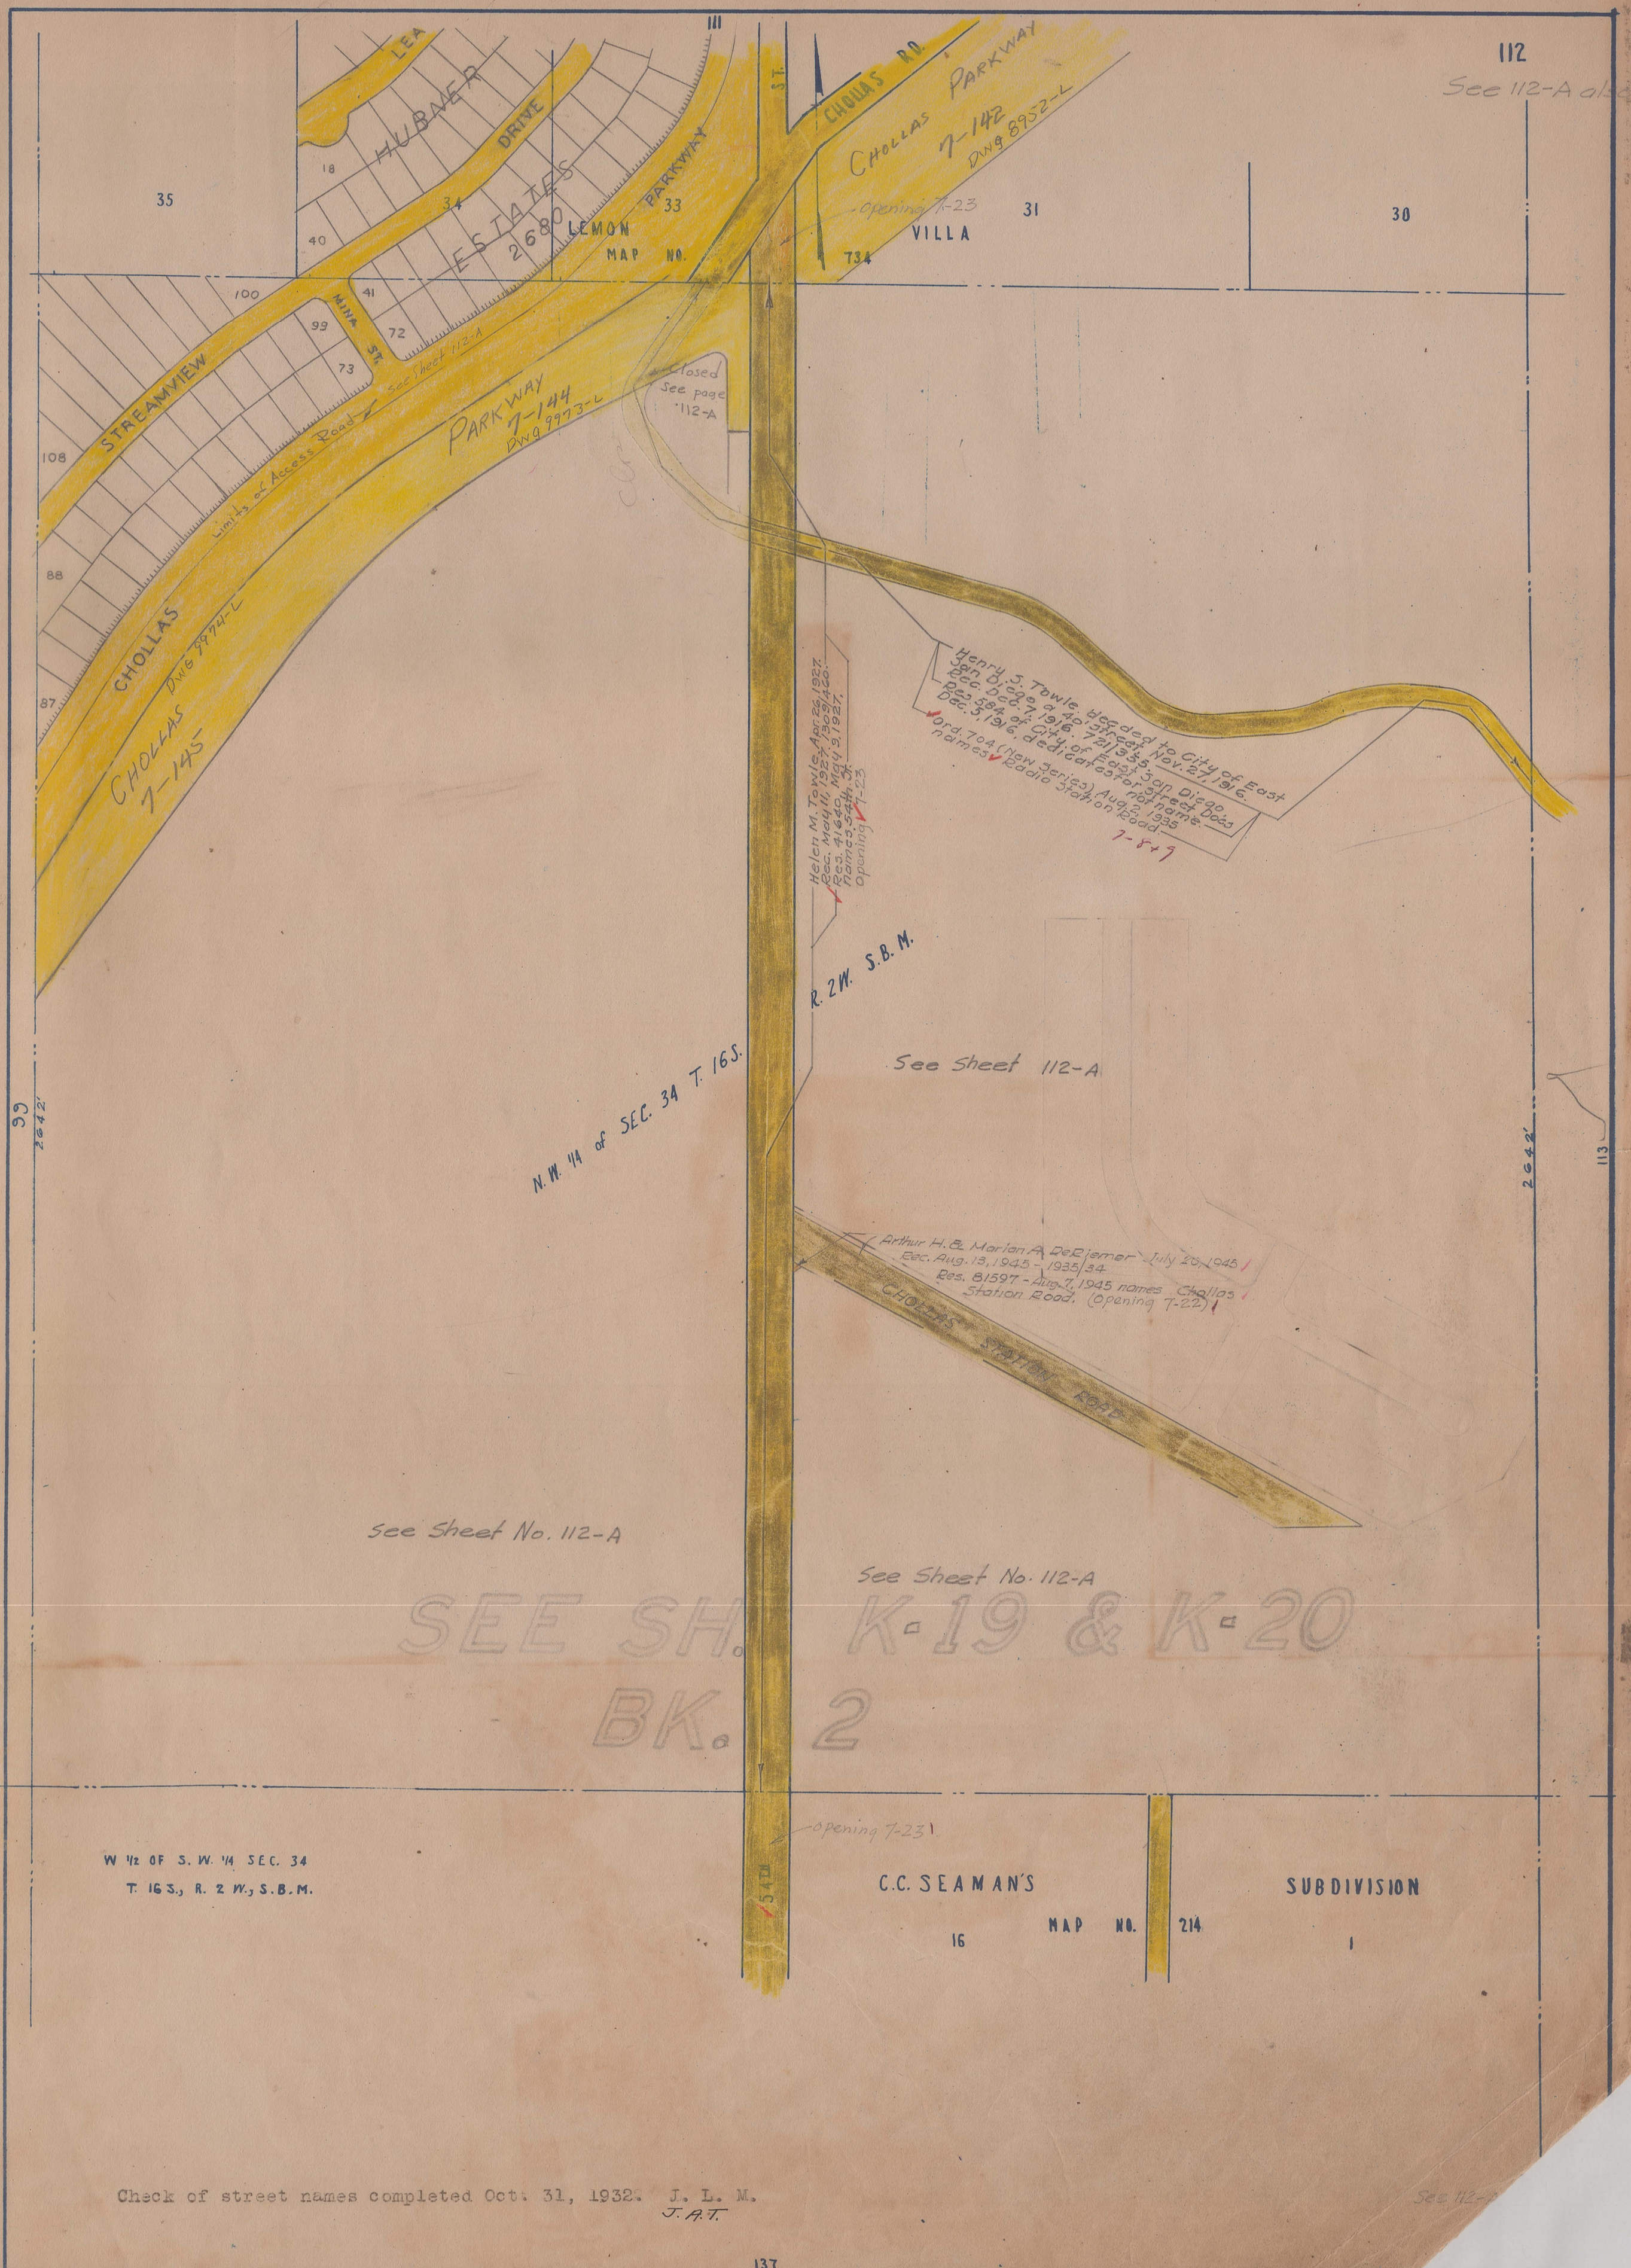

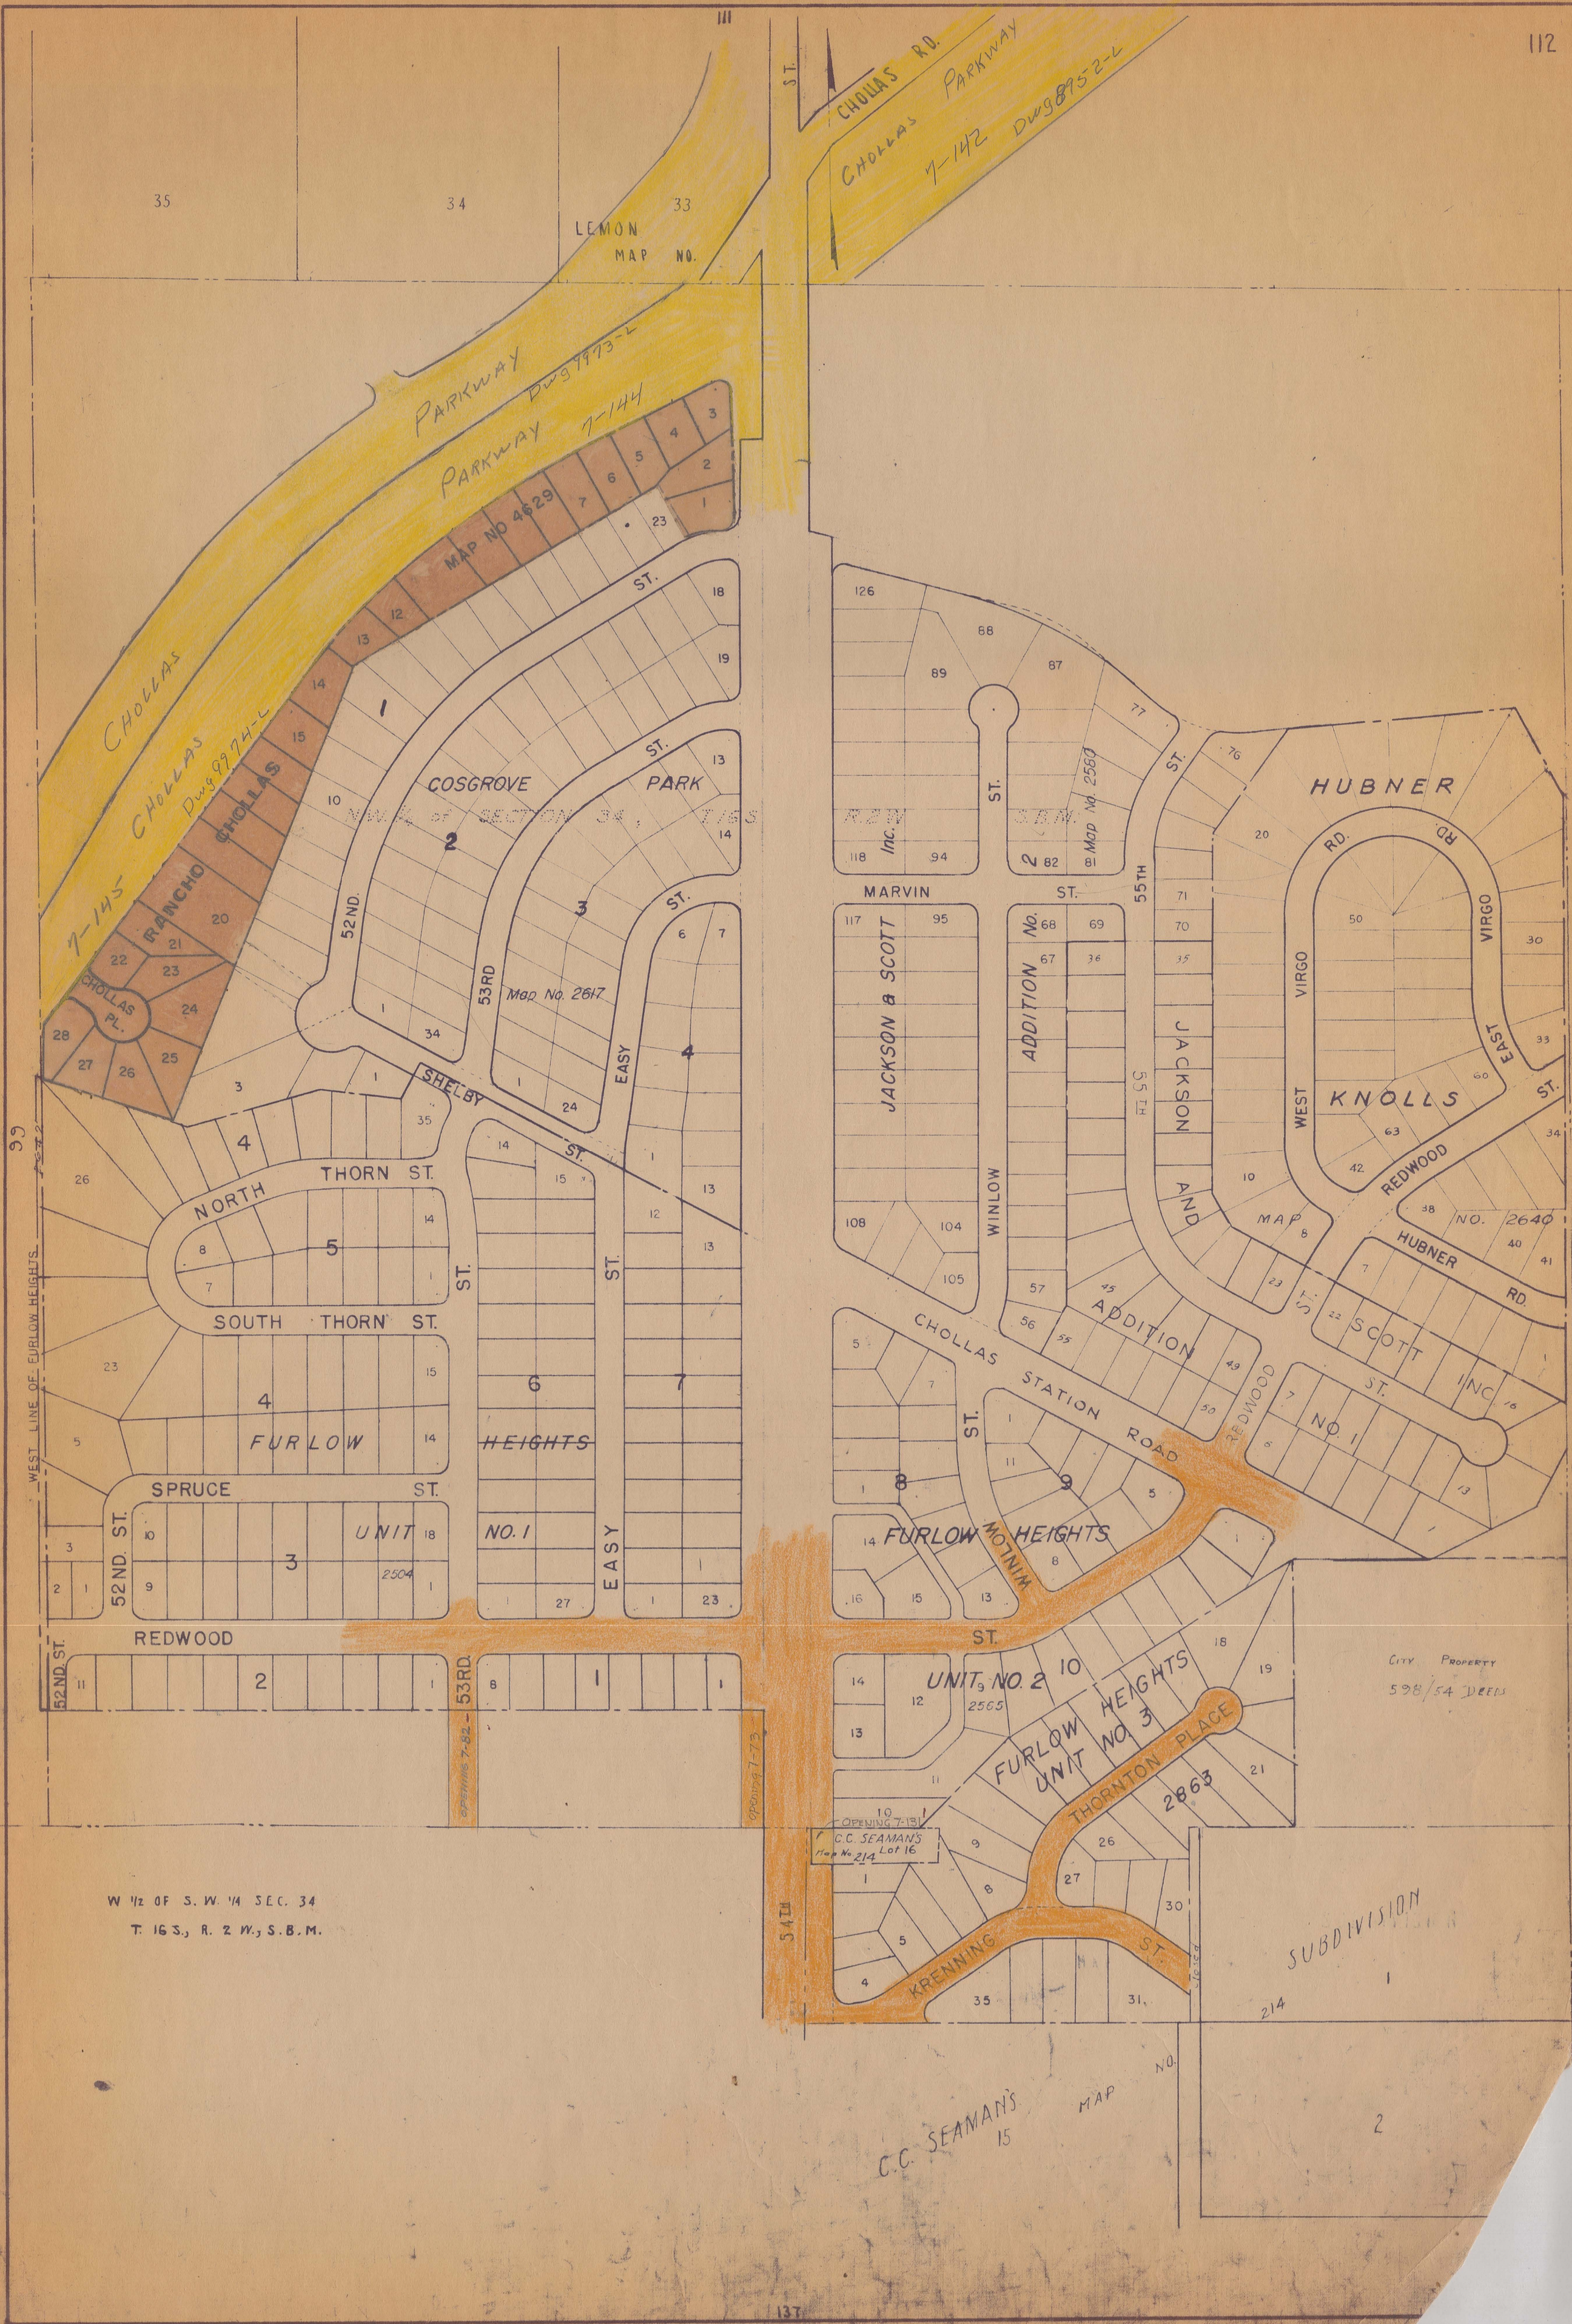

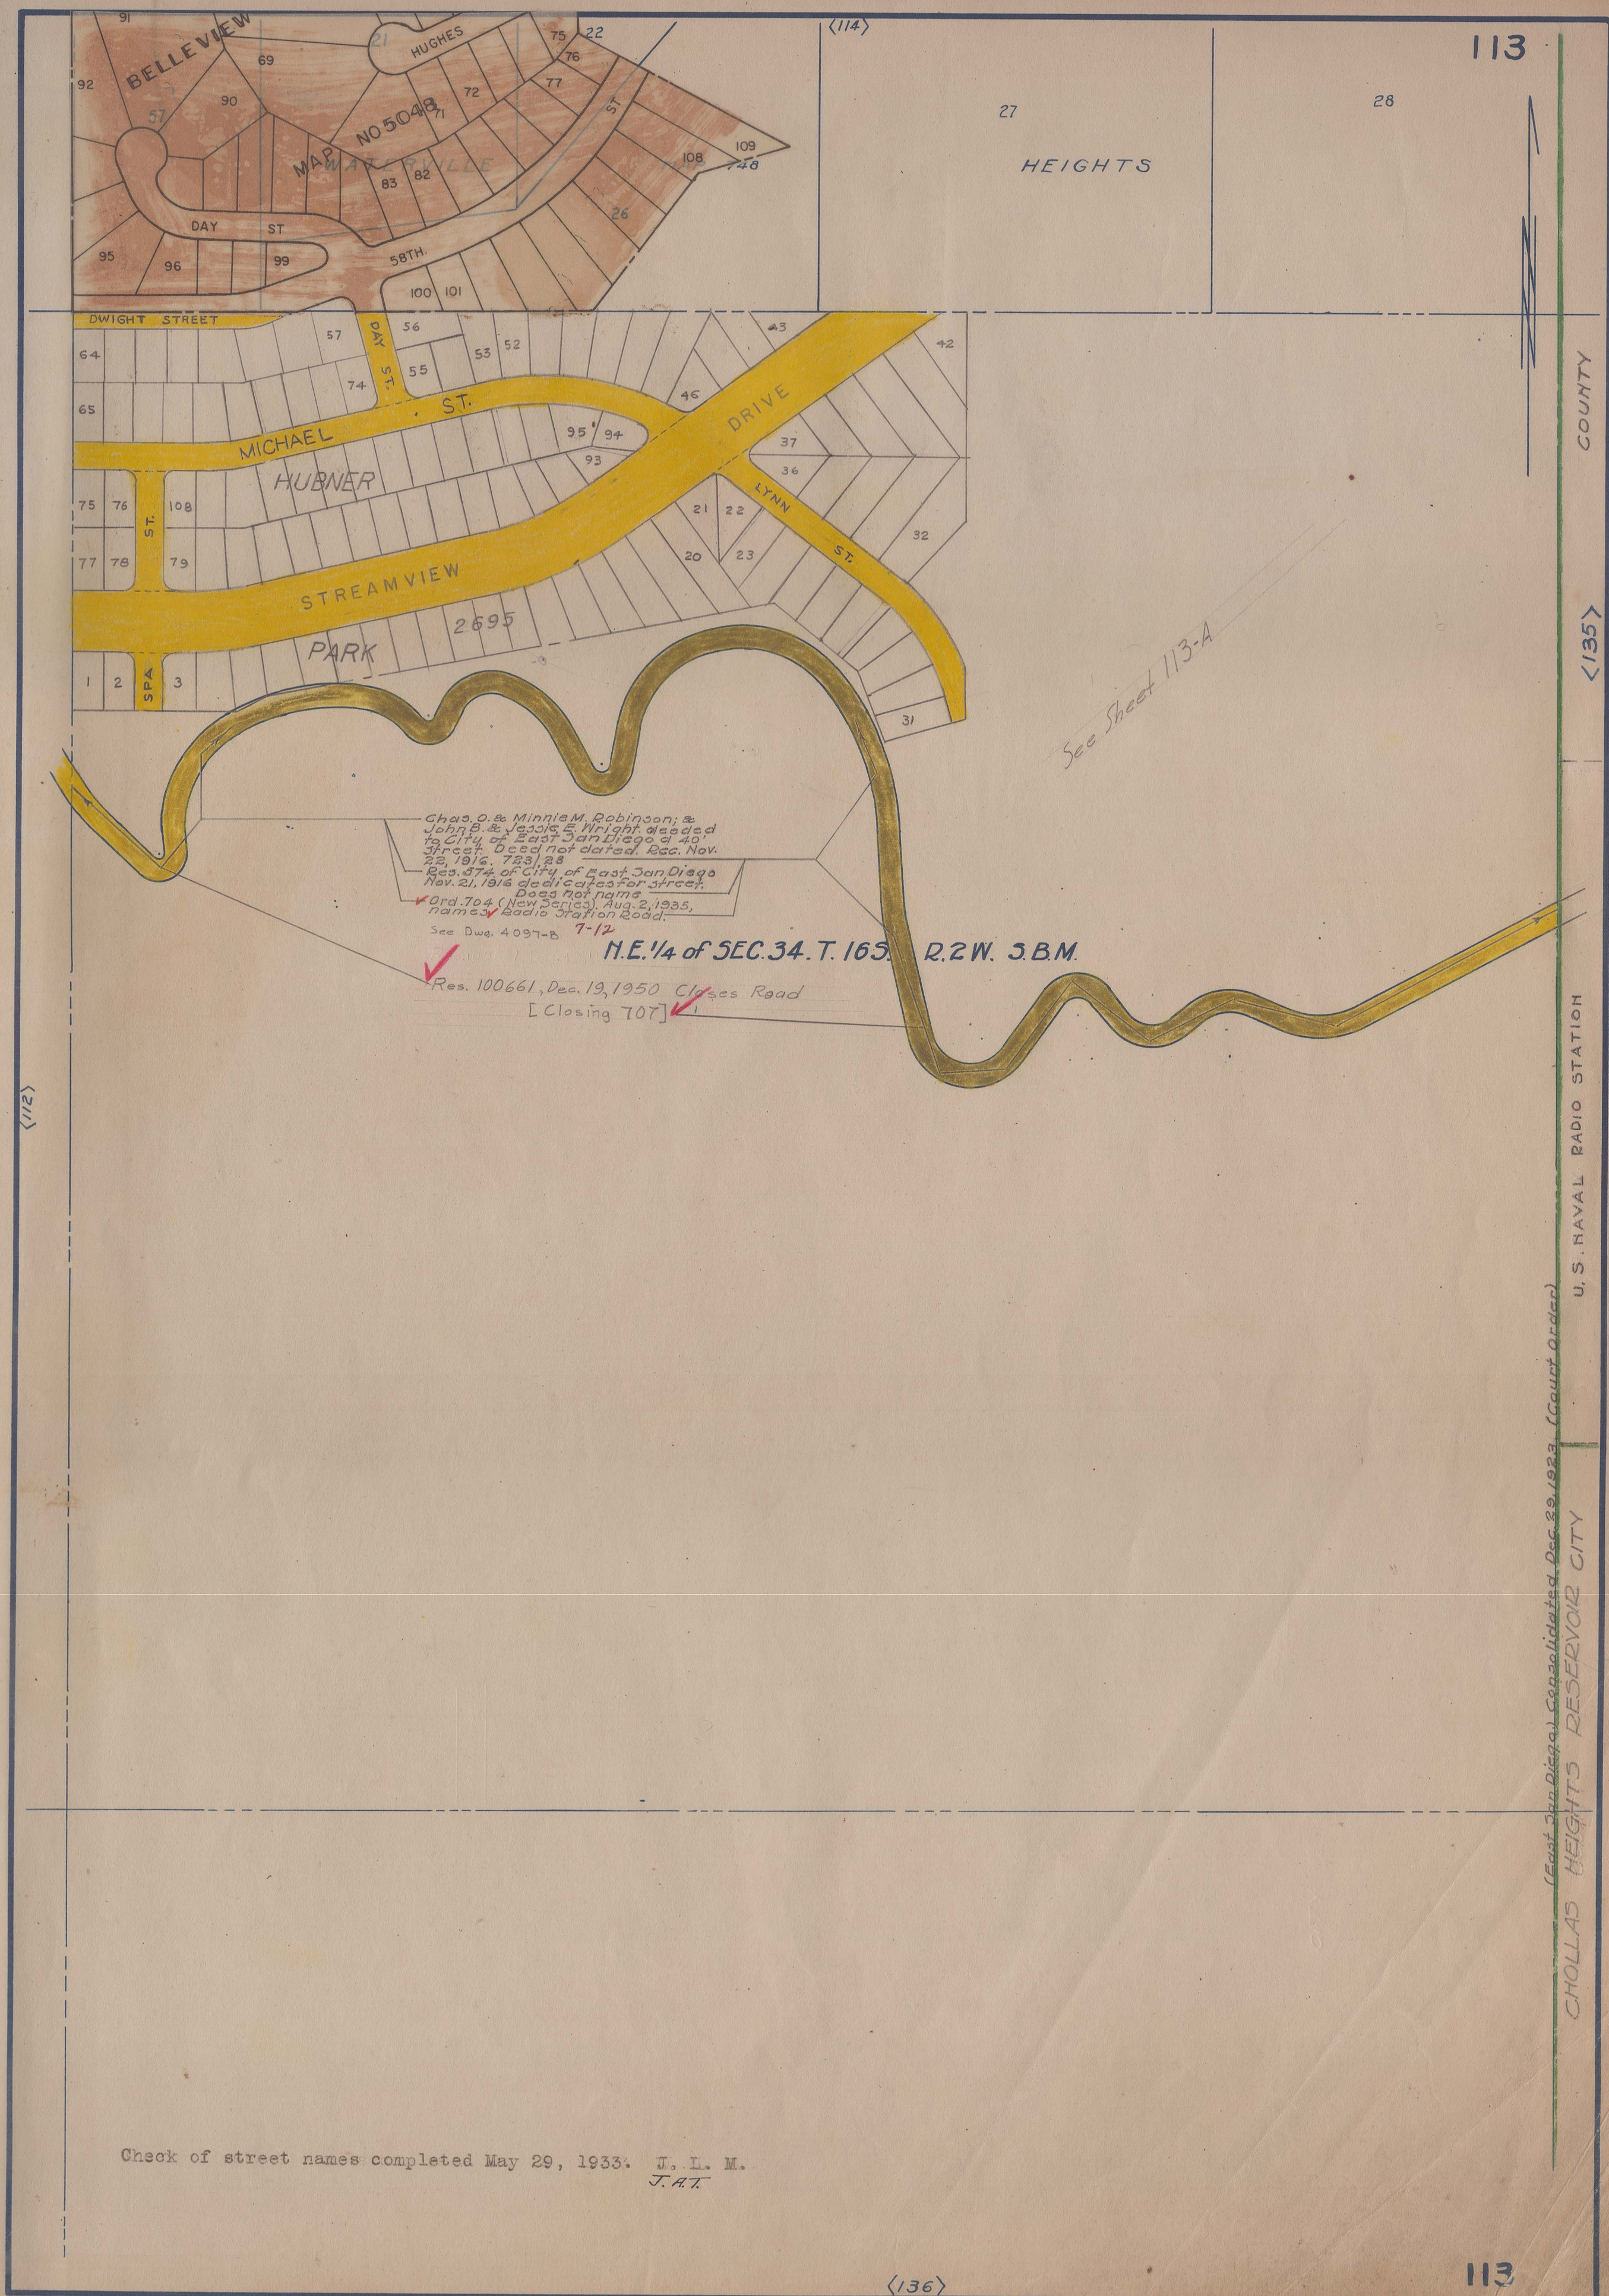

Check of street names completed May 29, 1933. J. L. M.
J. A. T.

SEAMAN'S SUB-DIVISION
57
71

(114)

113

21

22

26

27

28


See p. 114

WATERVILLE

HEIGHTS

7 4 8

N

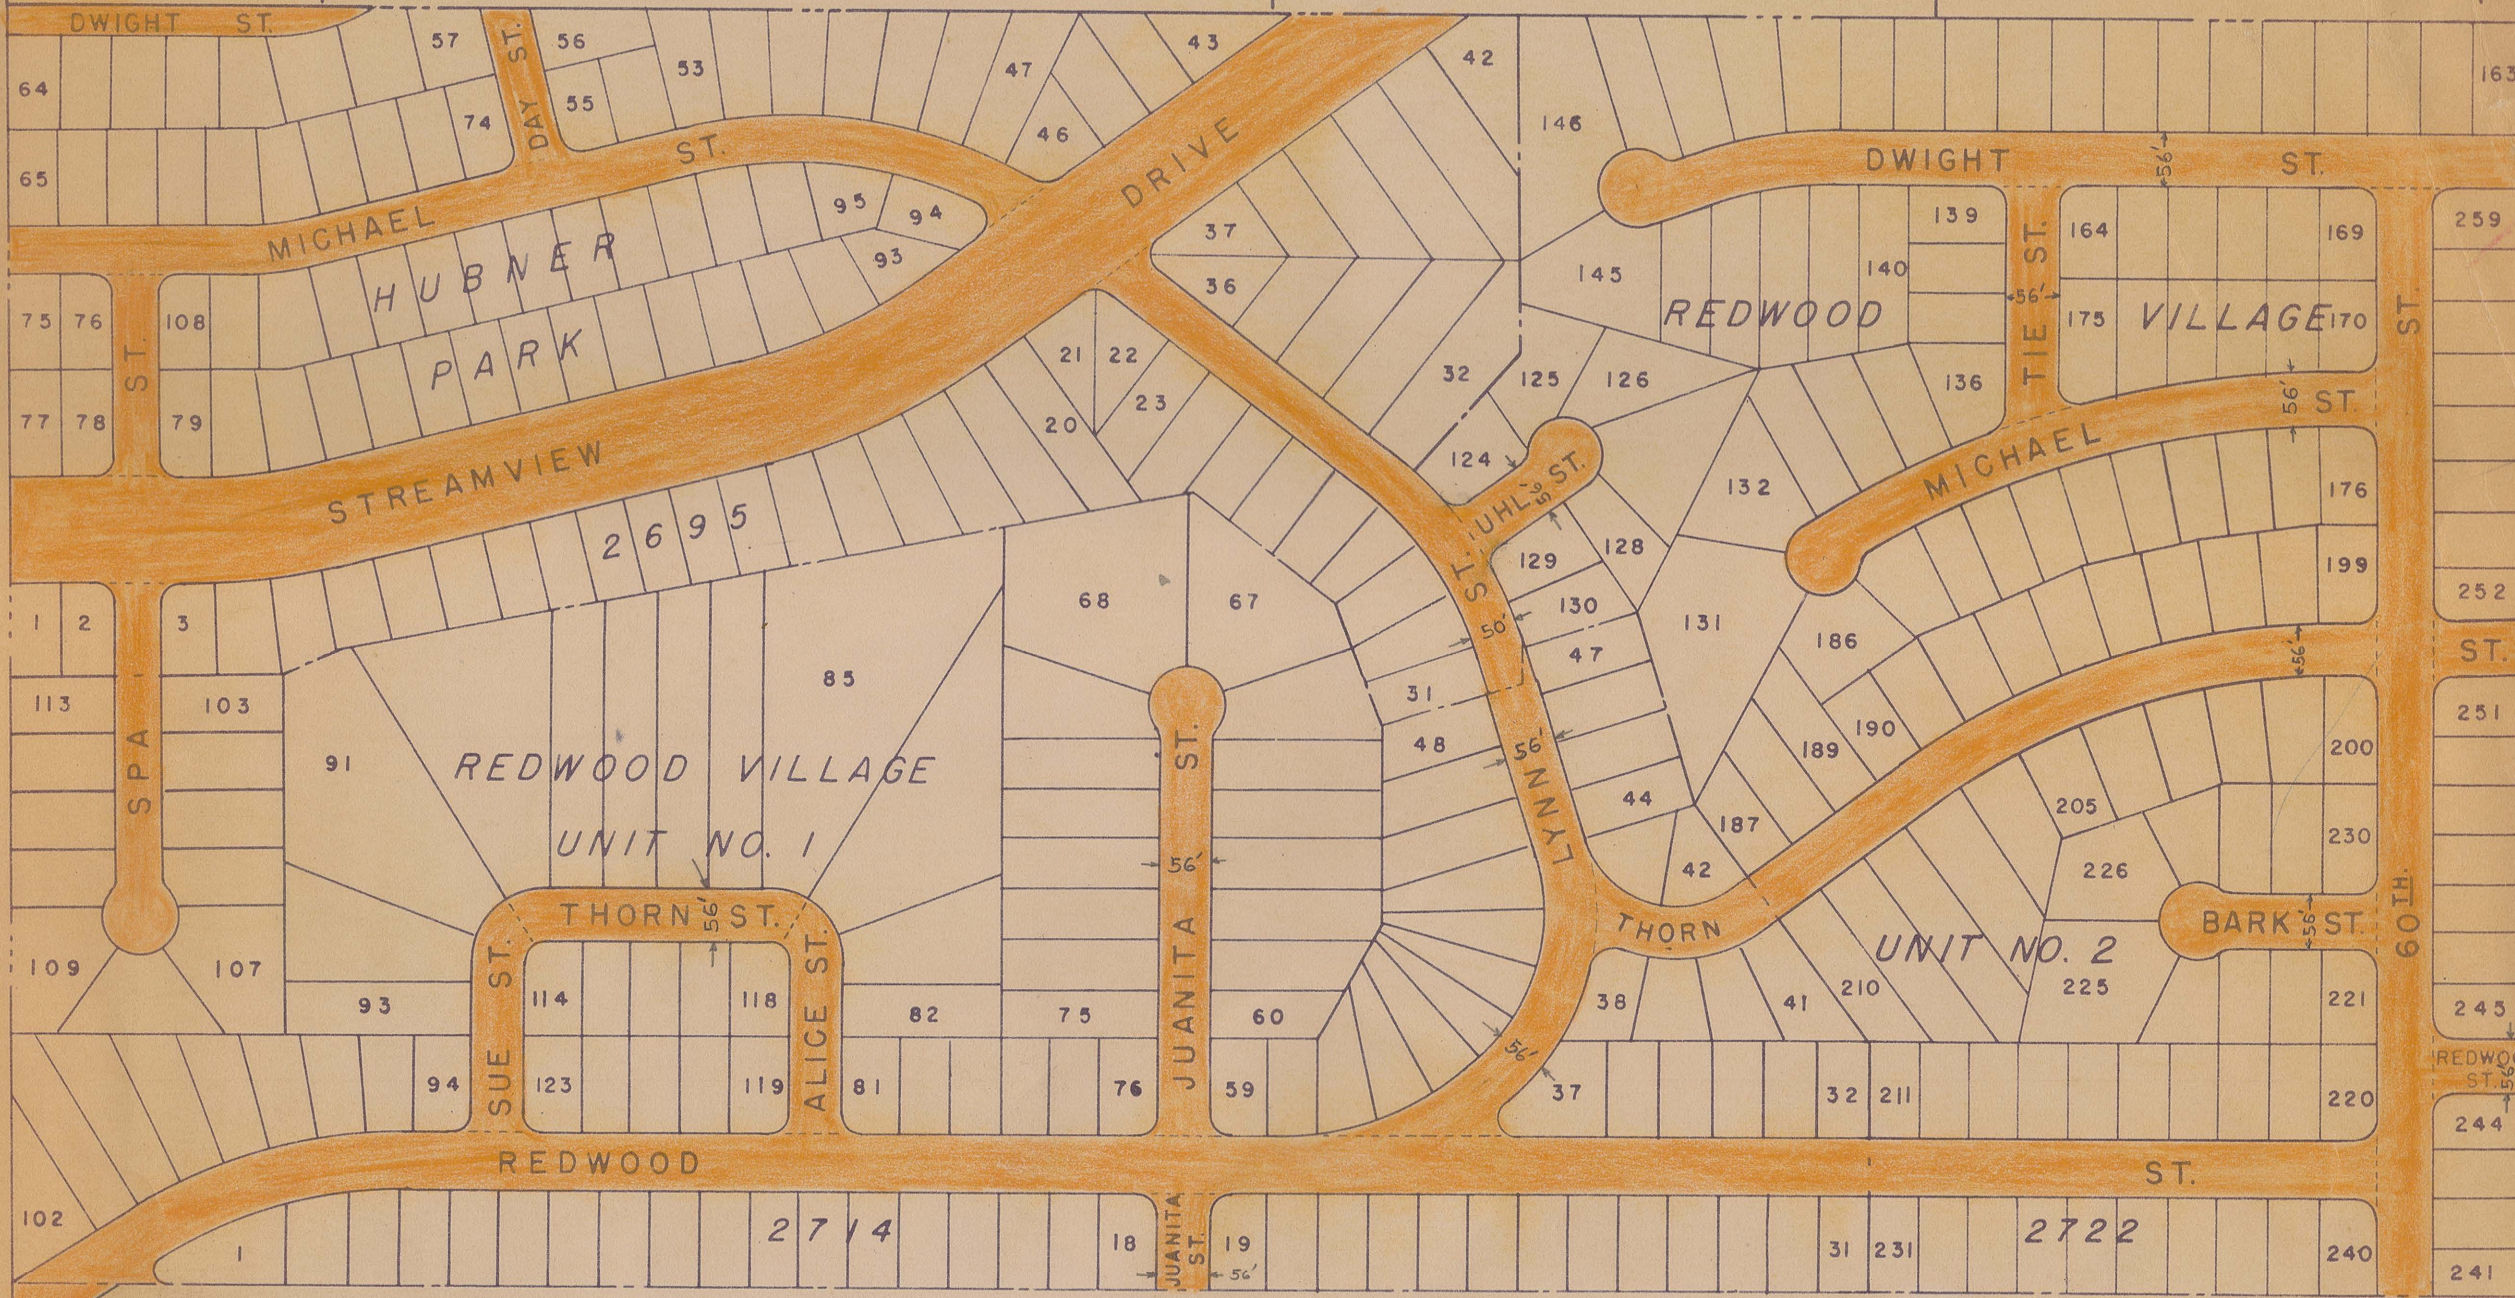

Ord. 4530 (N.S.), Sept. 12, 1950
dedicates and names Redwood St.
[Beginning 7-53]

N.E. $\frac{1}{4}$ of SEC. 34. T.16 S. R.2 W. S.B.M.

U.S. NAVAL RADIO STATION
Boundary
(120-2)