


WADSWORTH'S OLIVE GROVE
MAP NO. 482




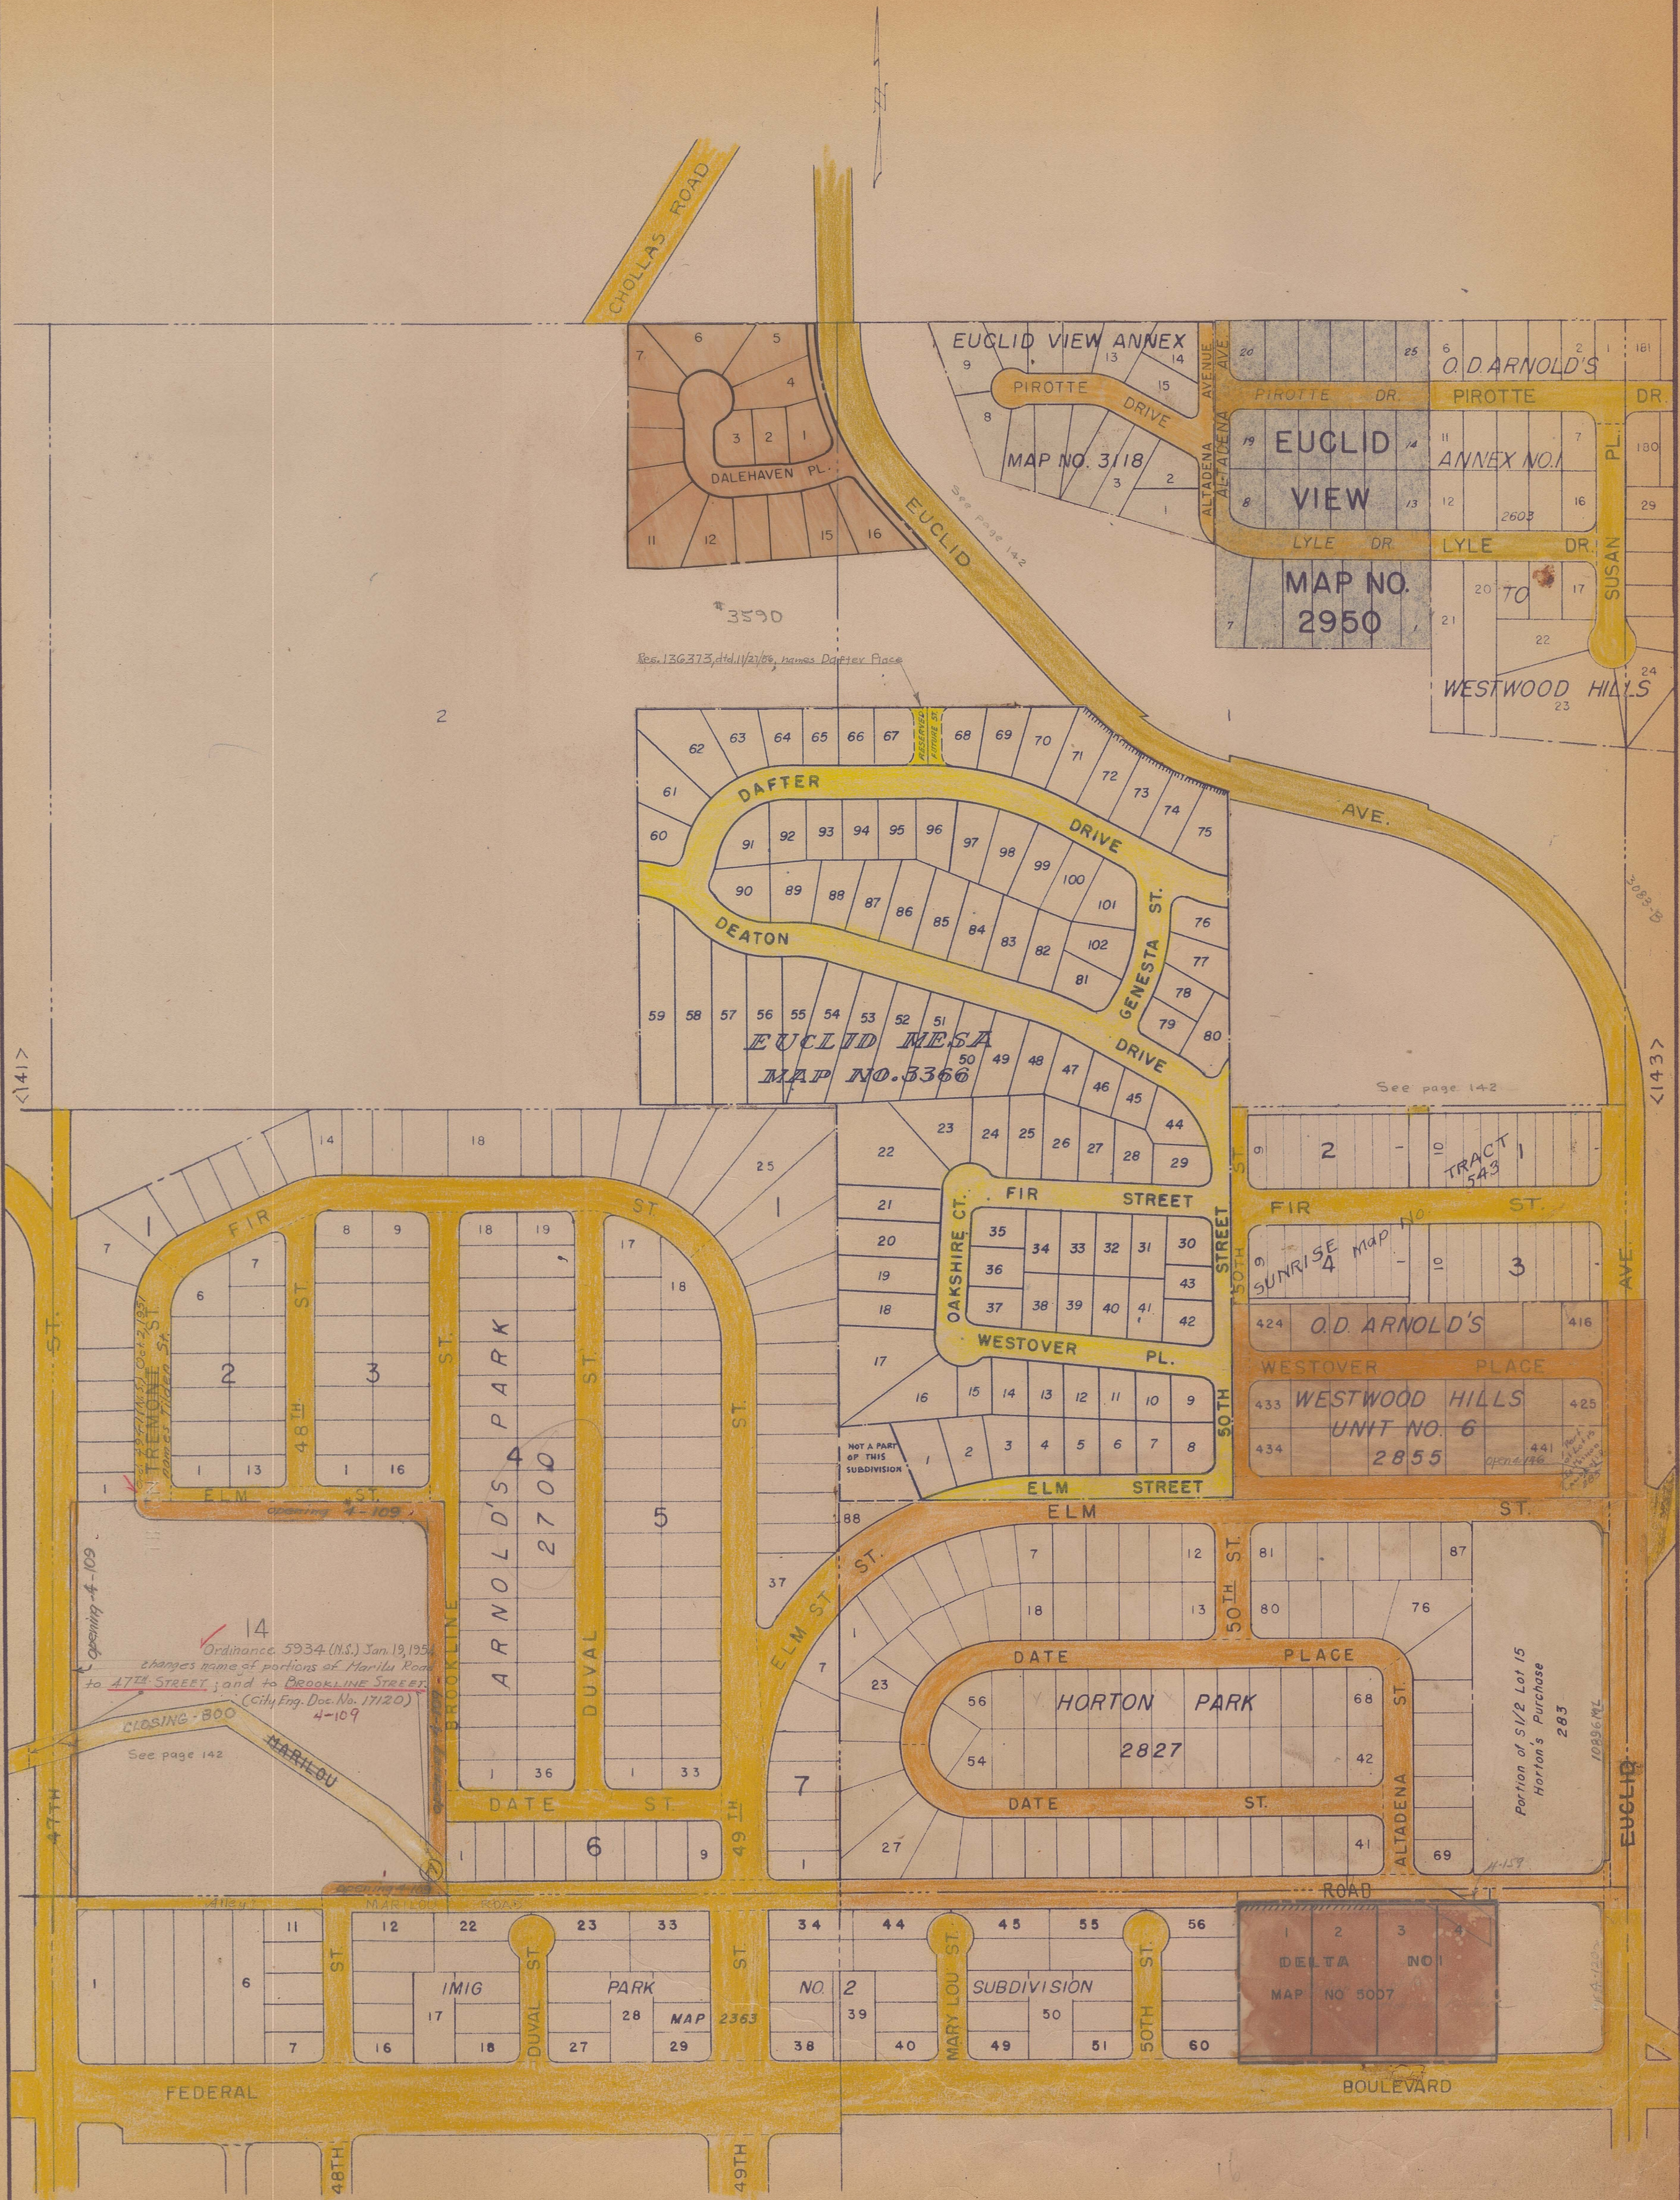

Ⓐ Location of Marilu Road is indefinite; Arnold's Park Sub. assumes Marilu Road is the S 1/4 of the S.E. 1/4 of Lot 14. See County Survey N.S. 90, roll map 6230.

W 1/2 of S.W. 1/4 of SEC. 34
T.W.N. 16 S., R. 2 W., S.B.M.

(East San Diego) Consolidated Dec. 29, 1933 (Court Order)

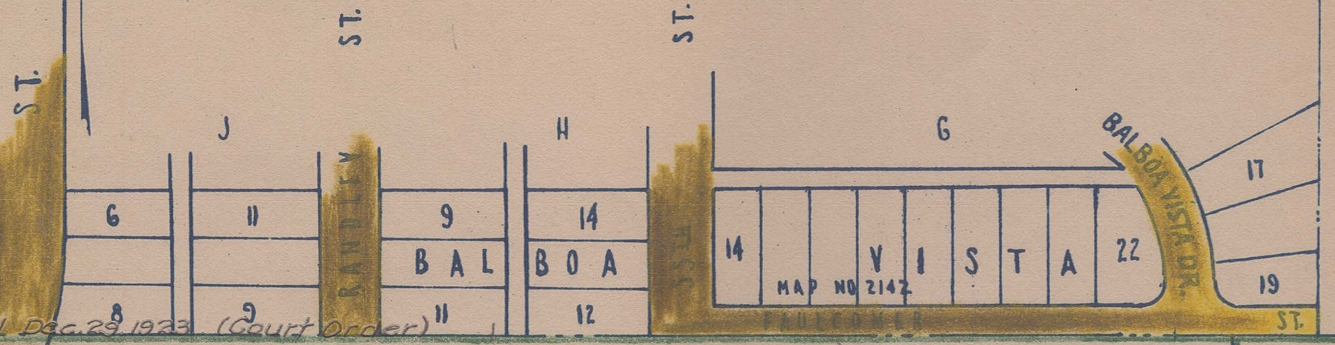

WESTWOOD HILLS
See 143-A

See 143-A & 143-B

HANIMAN TRACT

COUNTY

17

PARTITION of RANCHO MISSION of S. D.
Map in Superior Court Gazette No. 348.
Jan. 14, 1886 (Office of Co. Clerk)

Annexed to City by Ord. 3143 (N.S.) March 12, 1946 Sec 3083-B Effective April 15, 1946

COUNTY

142

54 TH

See K-9


18

LEMON GROVE

BLVD.

Check of street names completed Oct. 31, 1932: J. L. M.
J. A. T.


See 143-A Also

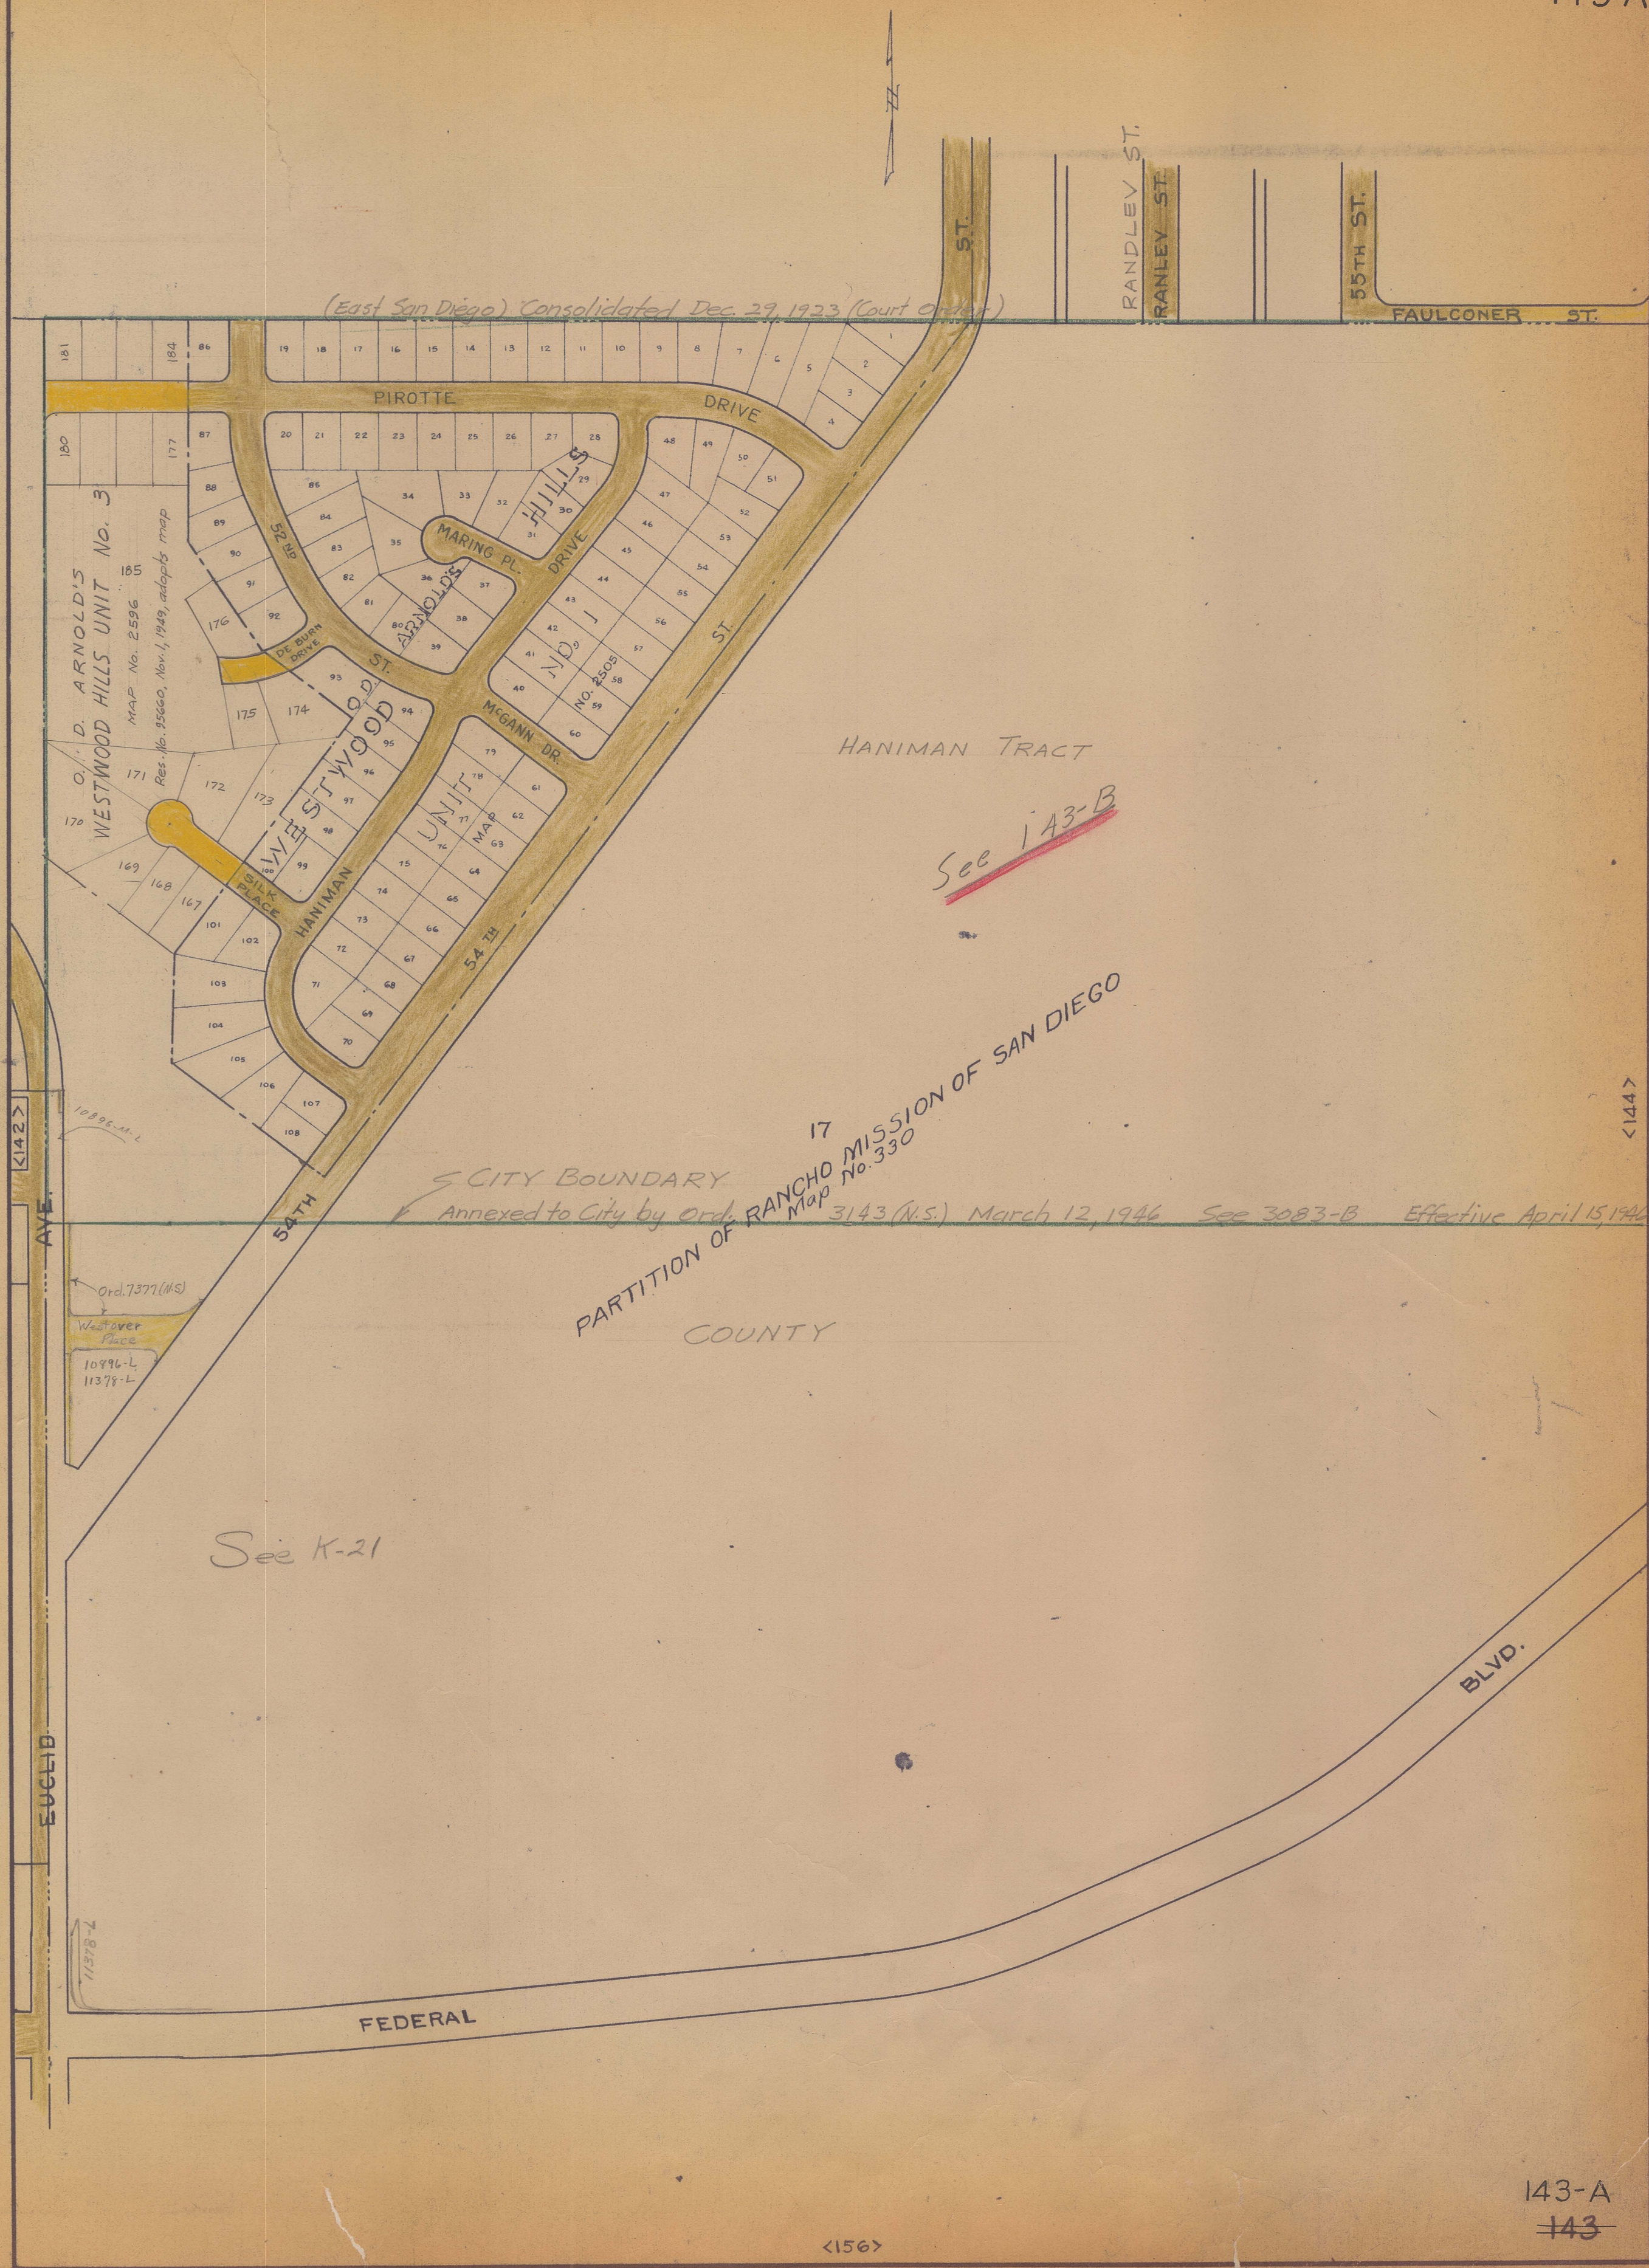

<137>

137A

143-B

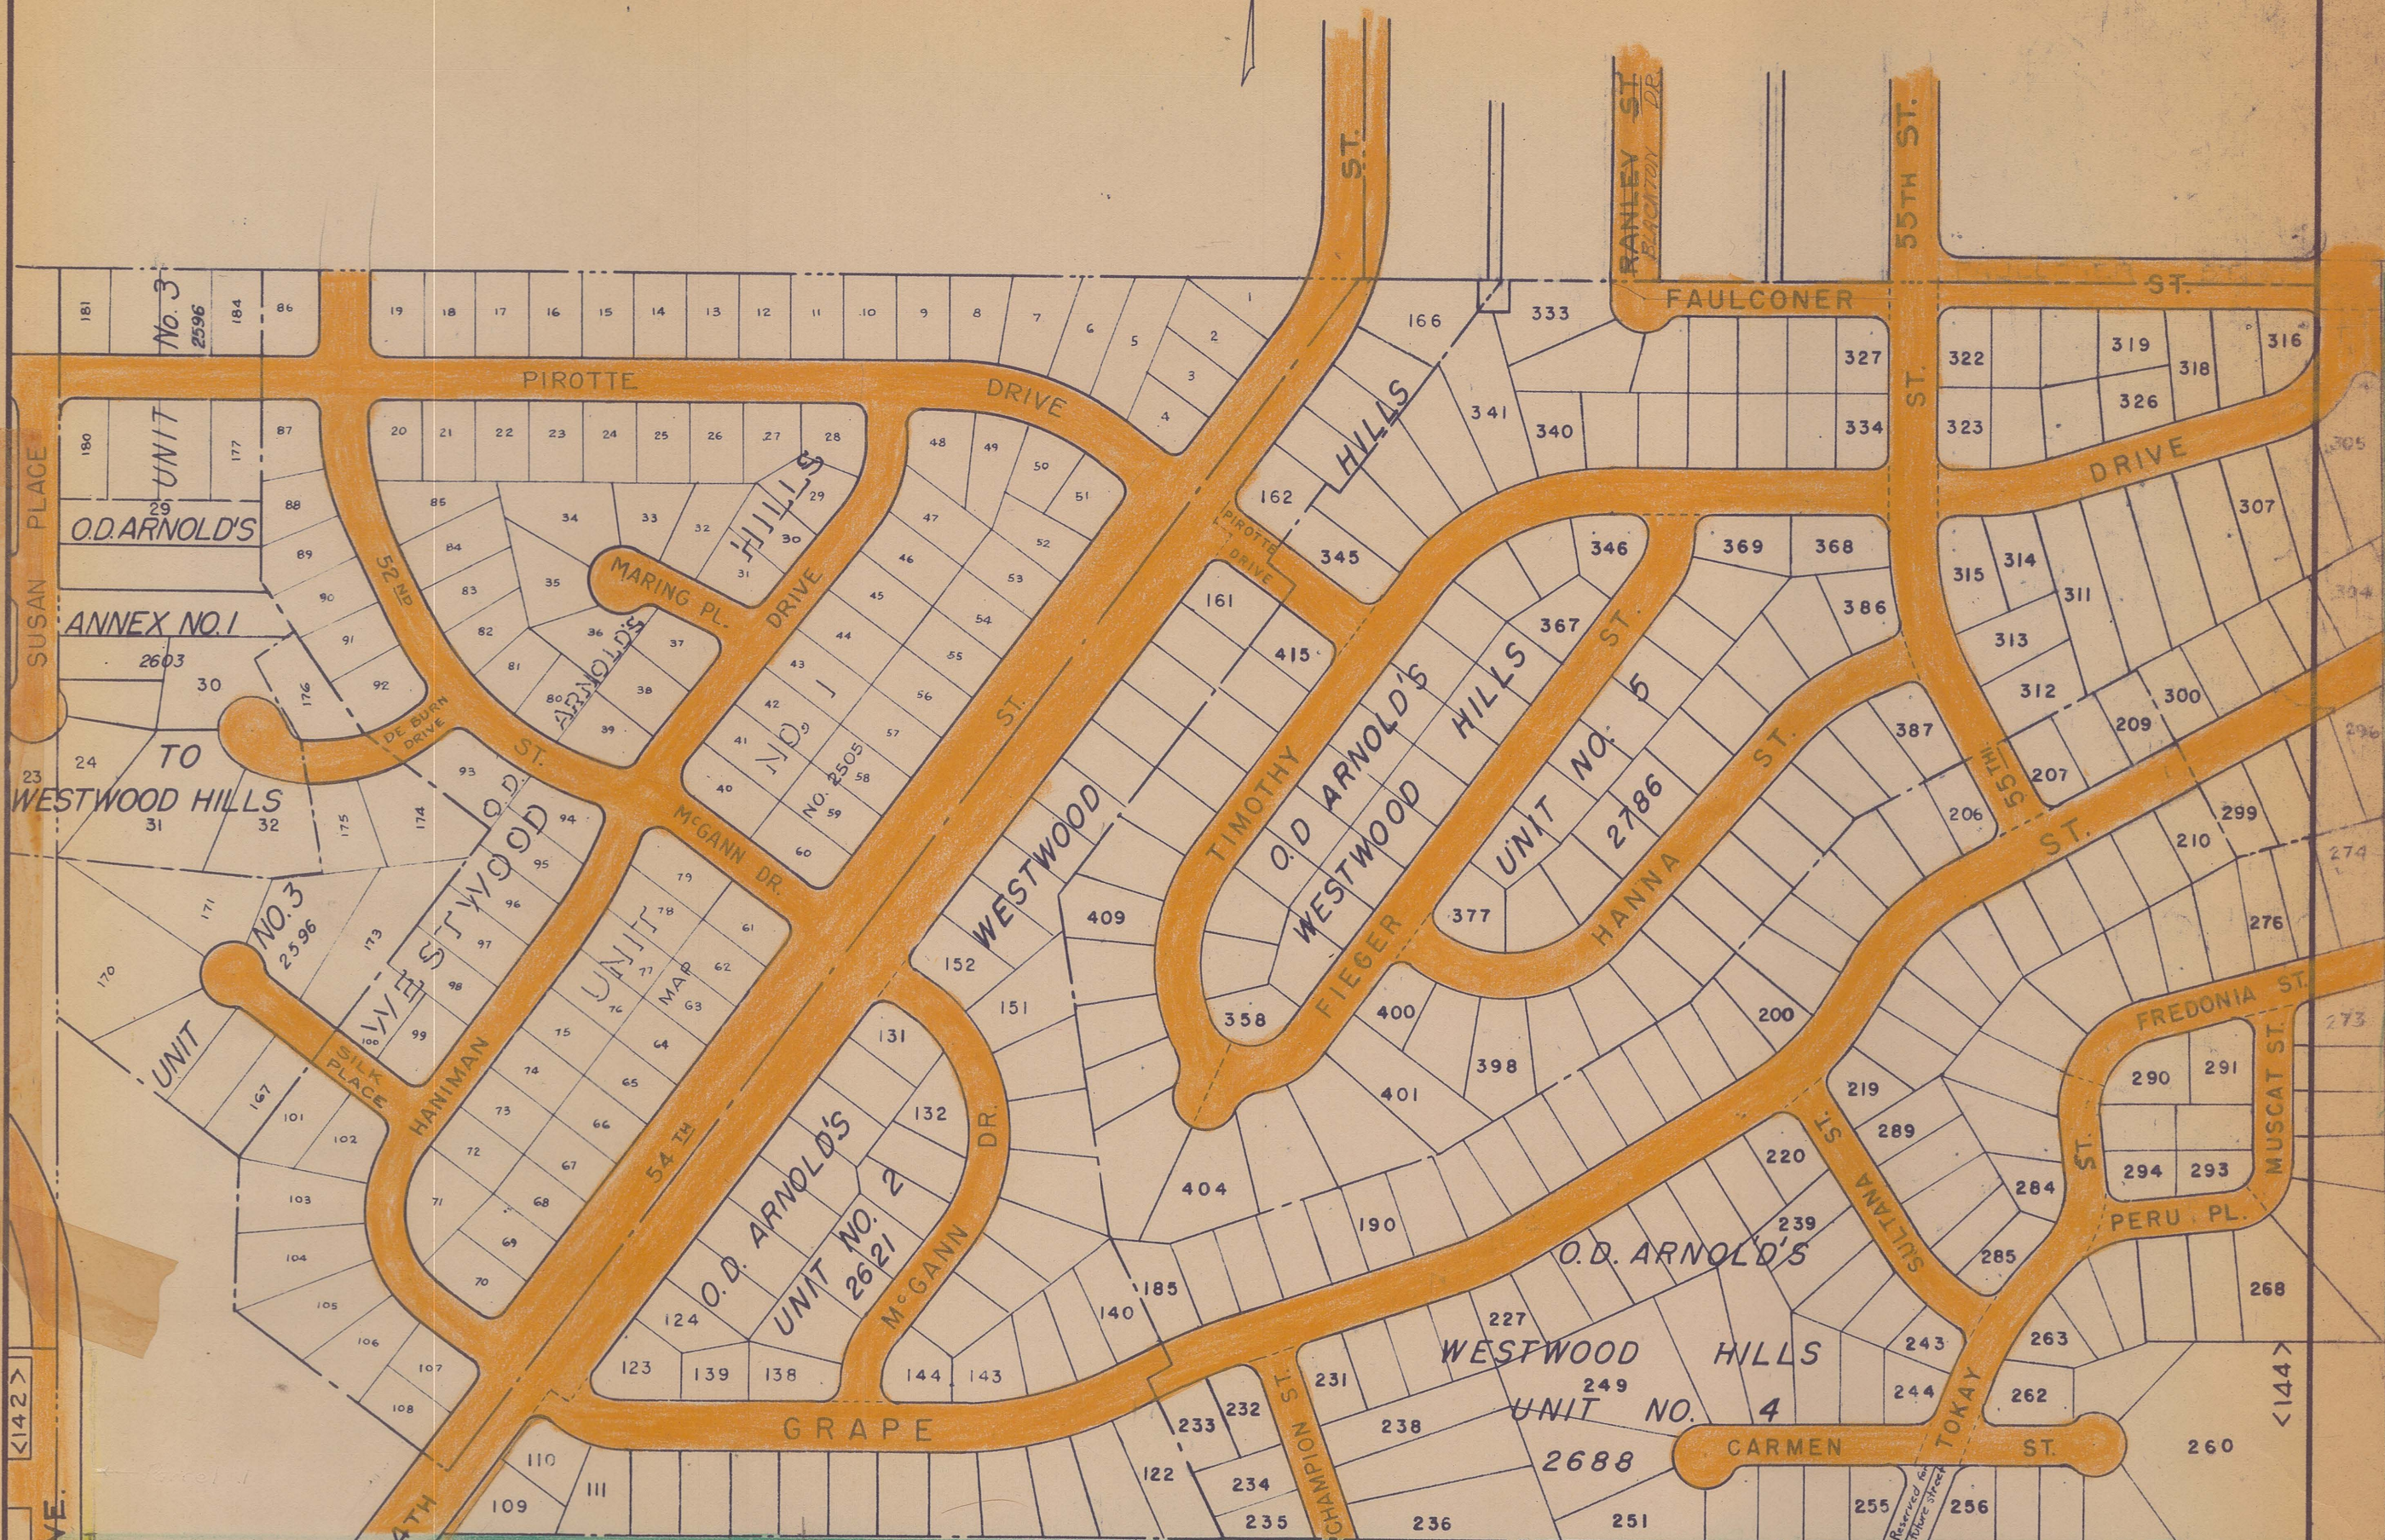

PARTITION
OF RANCHO MISSION OF SAN DIEGO
MAP NO. 330

17

COUNTY

143-B

<156>



CITY BOUNDARY

COUNTY

18
PARTITION OF RANCHO MISSION OF SAN DIEGO
Map No. 330

COUNTY

FEDERAL

ENCANTO HEIGHTS
25
TRACT NO. 2
Map No. 1100

BLVD.

FULMAR ST.

EGRET ST.

TOOLEY ST.

DIPPER ST.

UPLAND ST.

GOTH ST.

EMPIRE
Map No. 50

ADDITION
1254

8-122
201
202
203
204

155 156 157

154 153 152

144 145 146

48 49

45 46 44

47 40 41

39

<145>

<150>

SAN BORNITO
DRAINAGE
VISTA

FAULCONER ST.

2786

HILLS
NO. 5

WESTWOOD
NO. 4

UNIT


UNIT

2688

17

<143>

O.D. ARNOLD'S

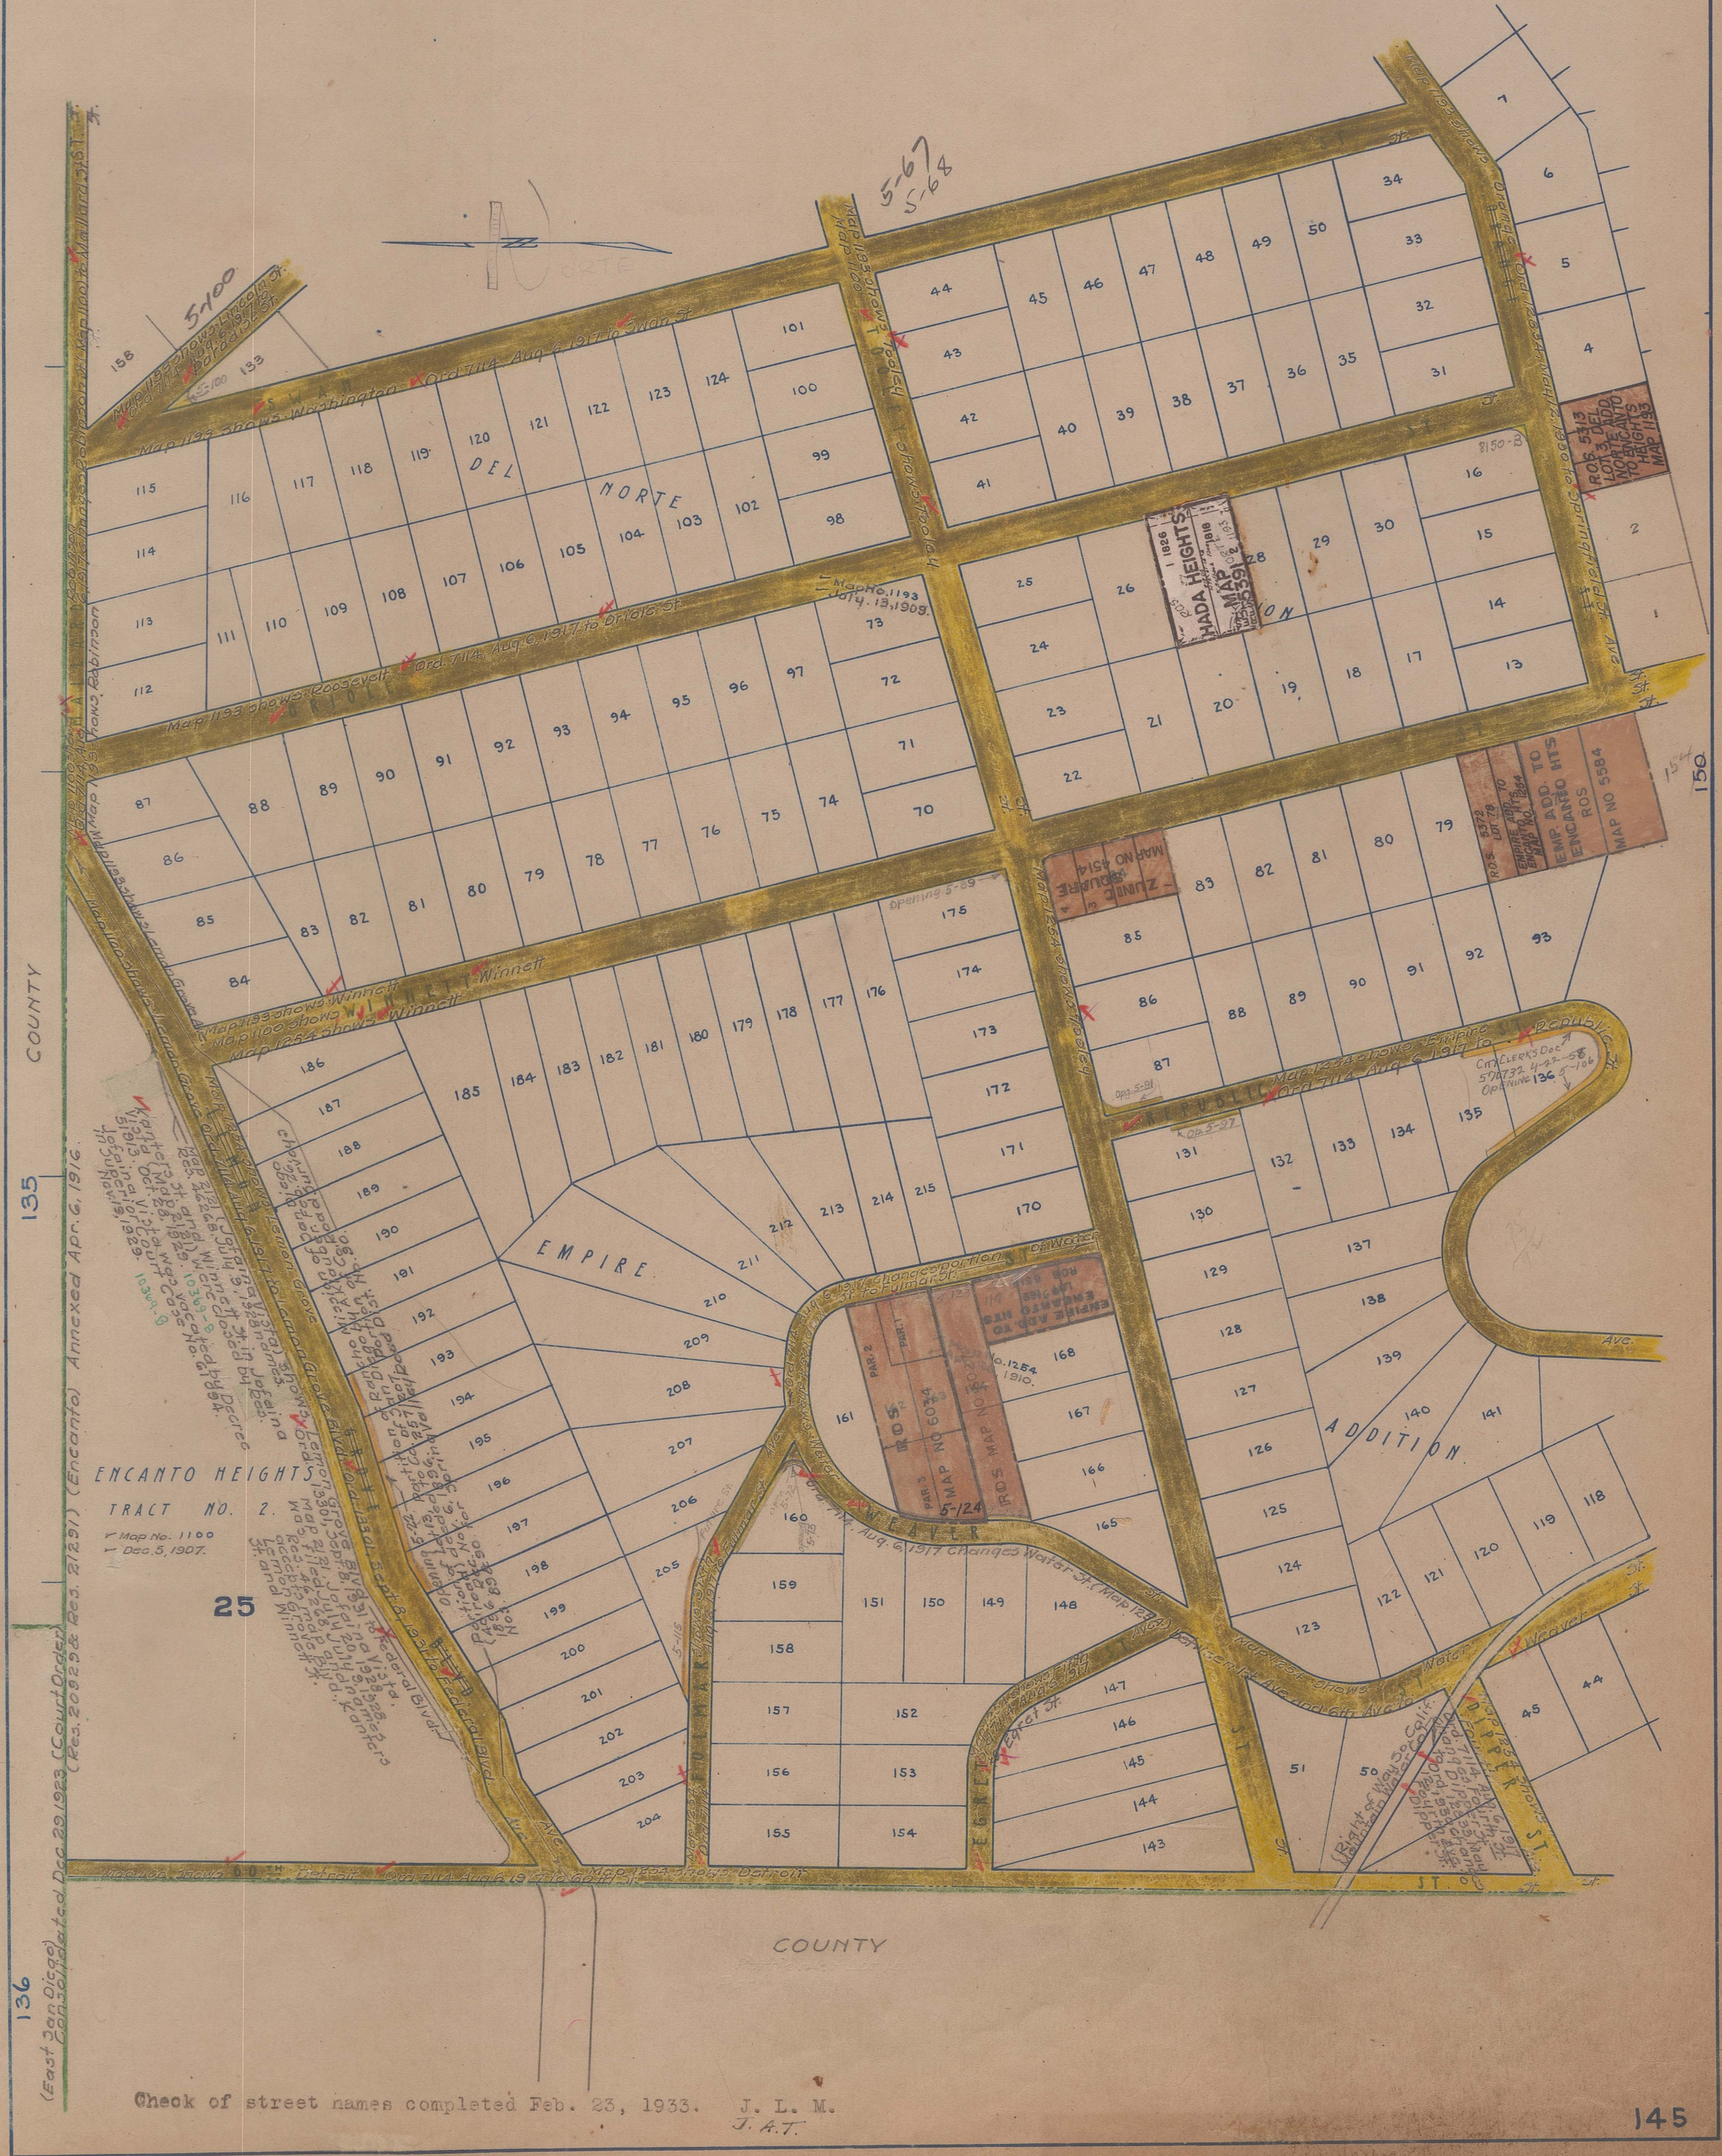

Check of street names completed Feb. 23, 1933. J. L. M. J. A. T.

