




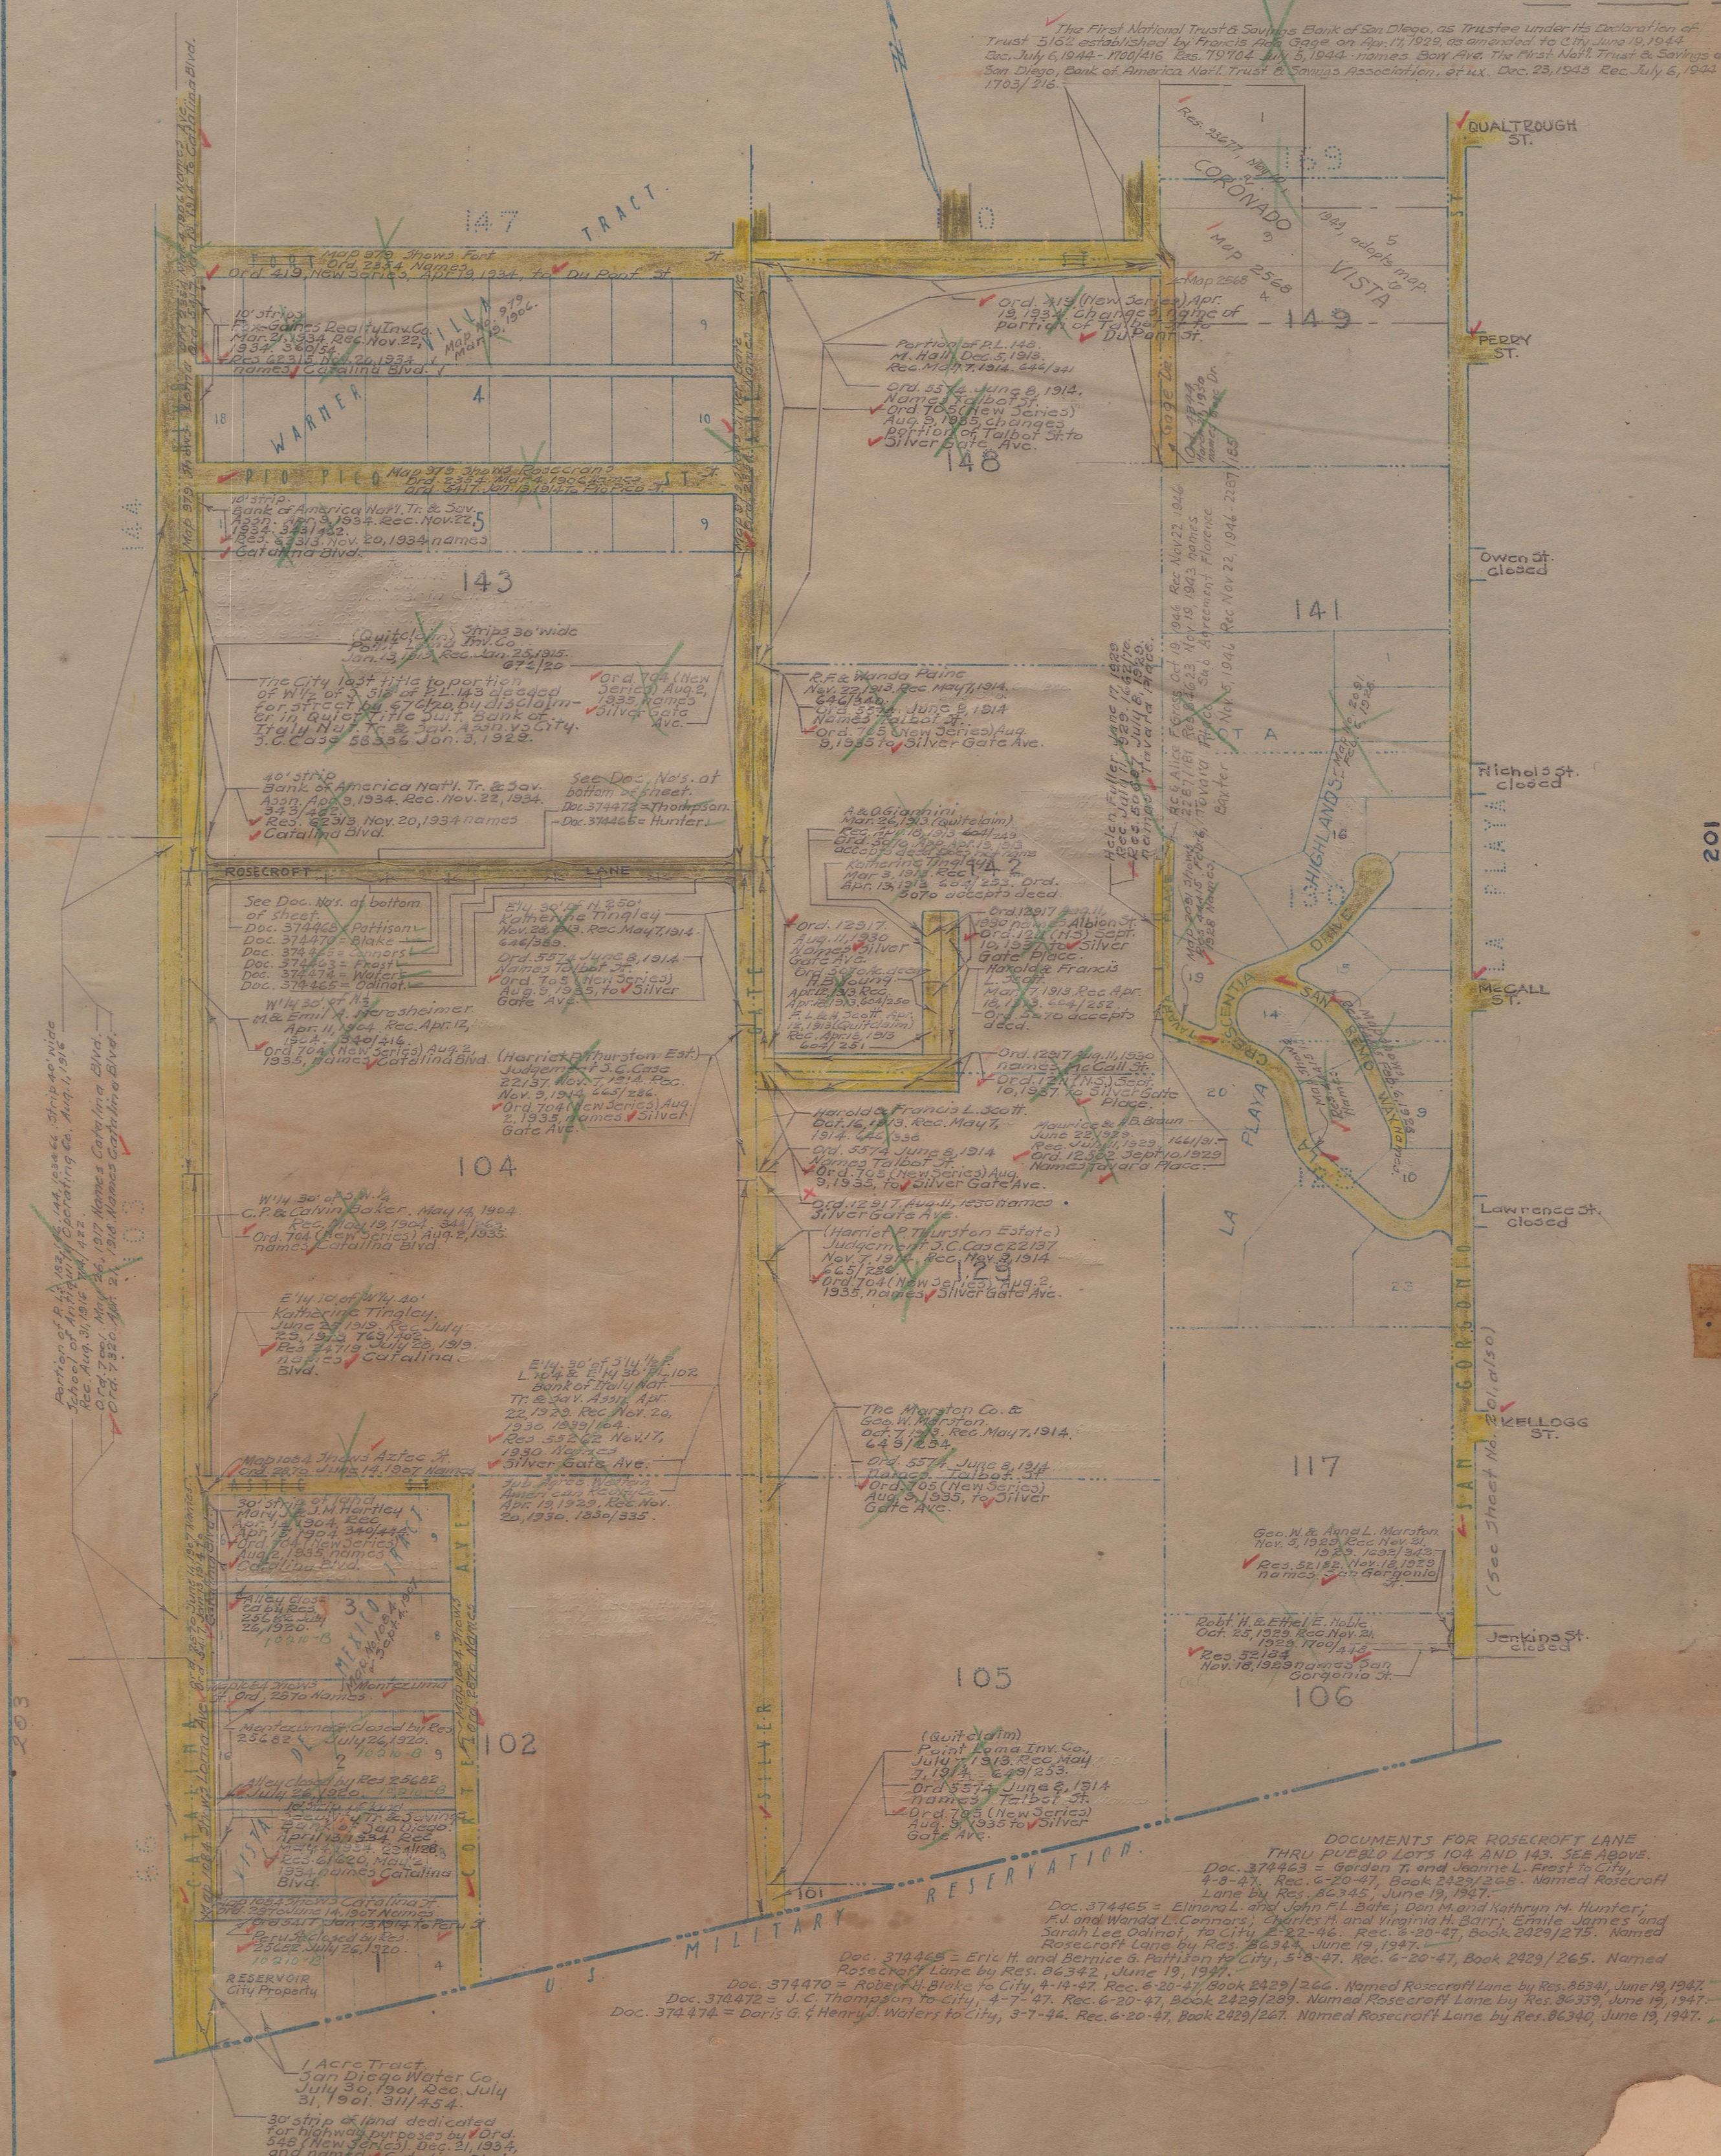






Check of street names completed September 2, 1931. J. L. M.
J. A. T.

See 202-A

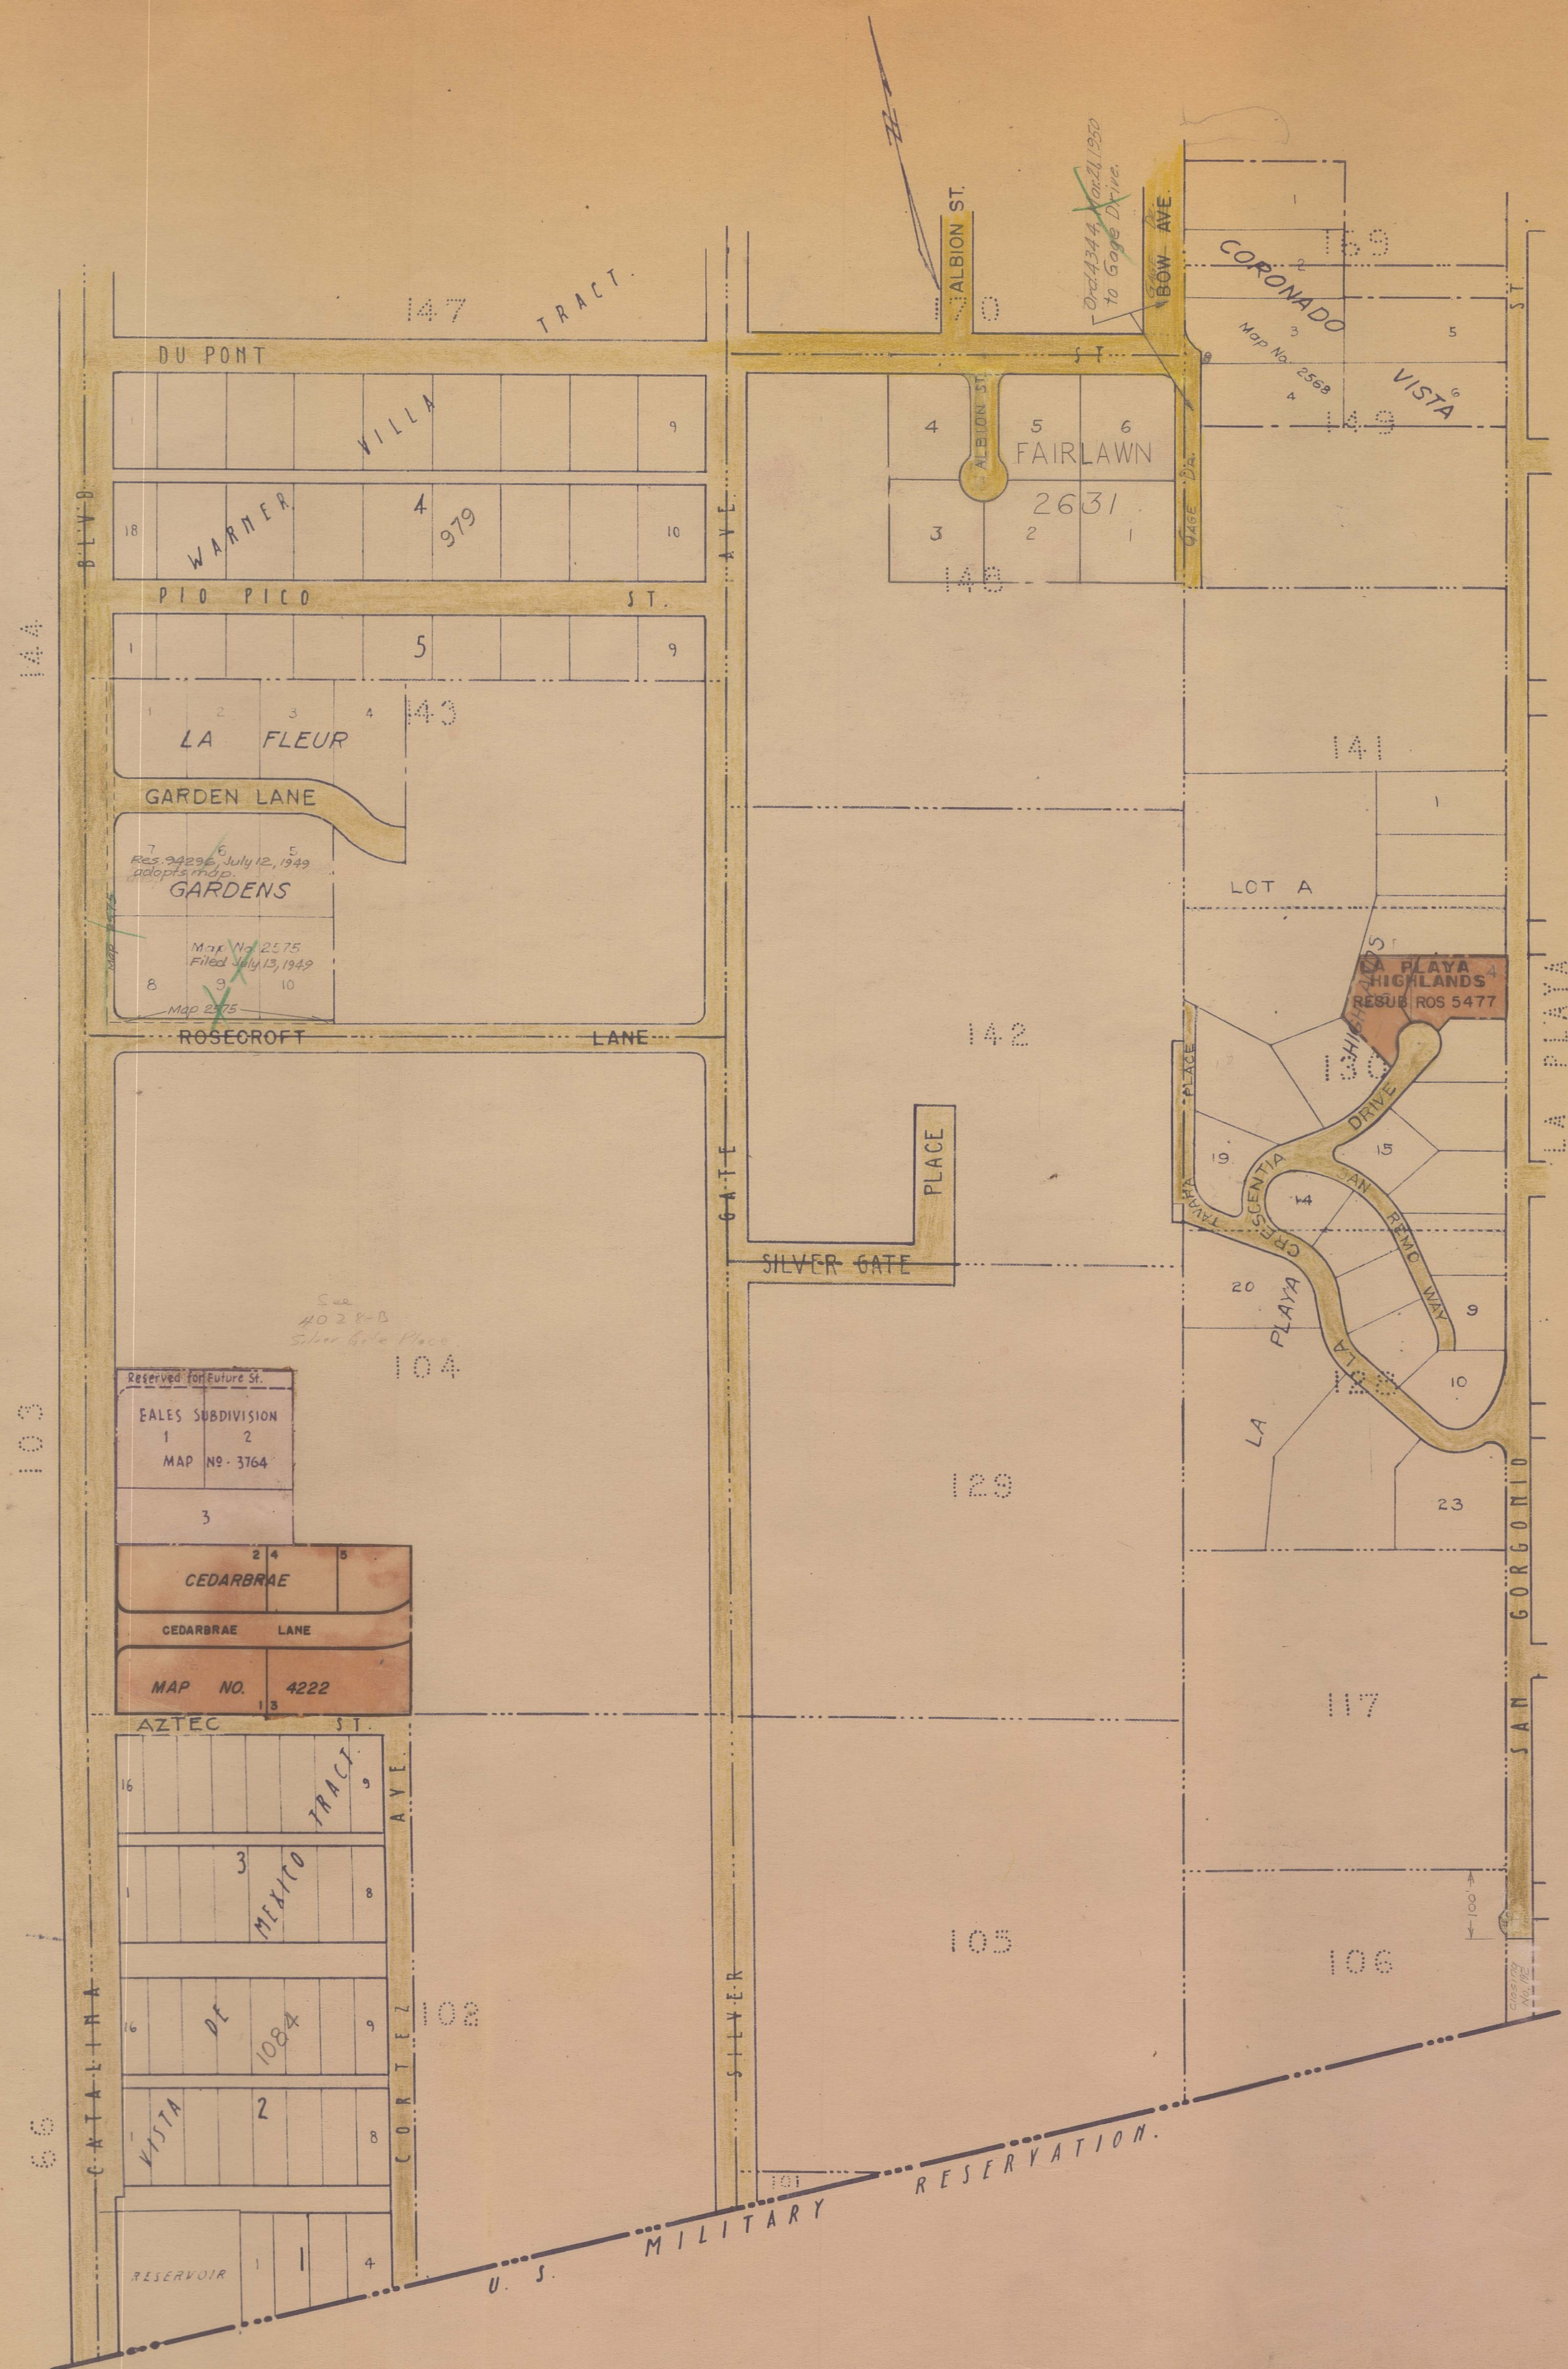

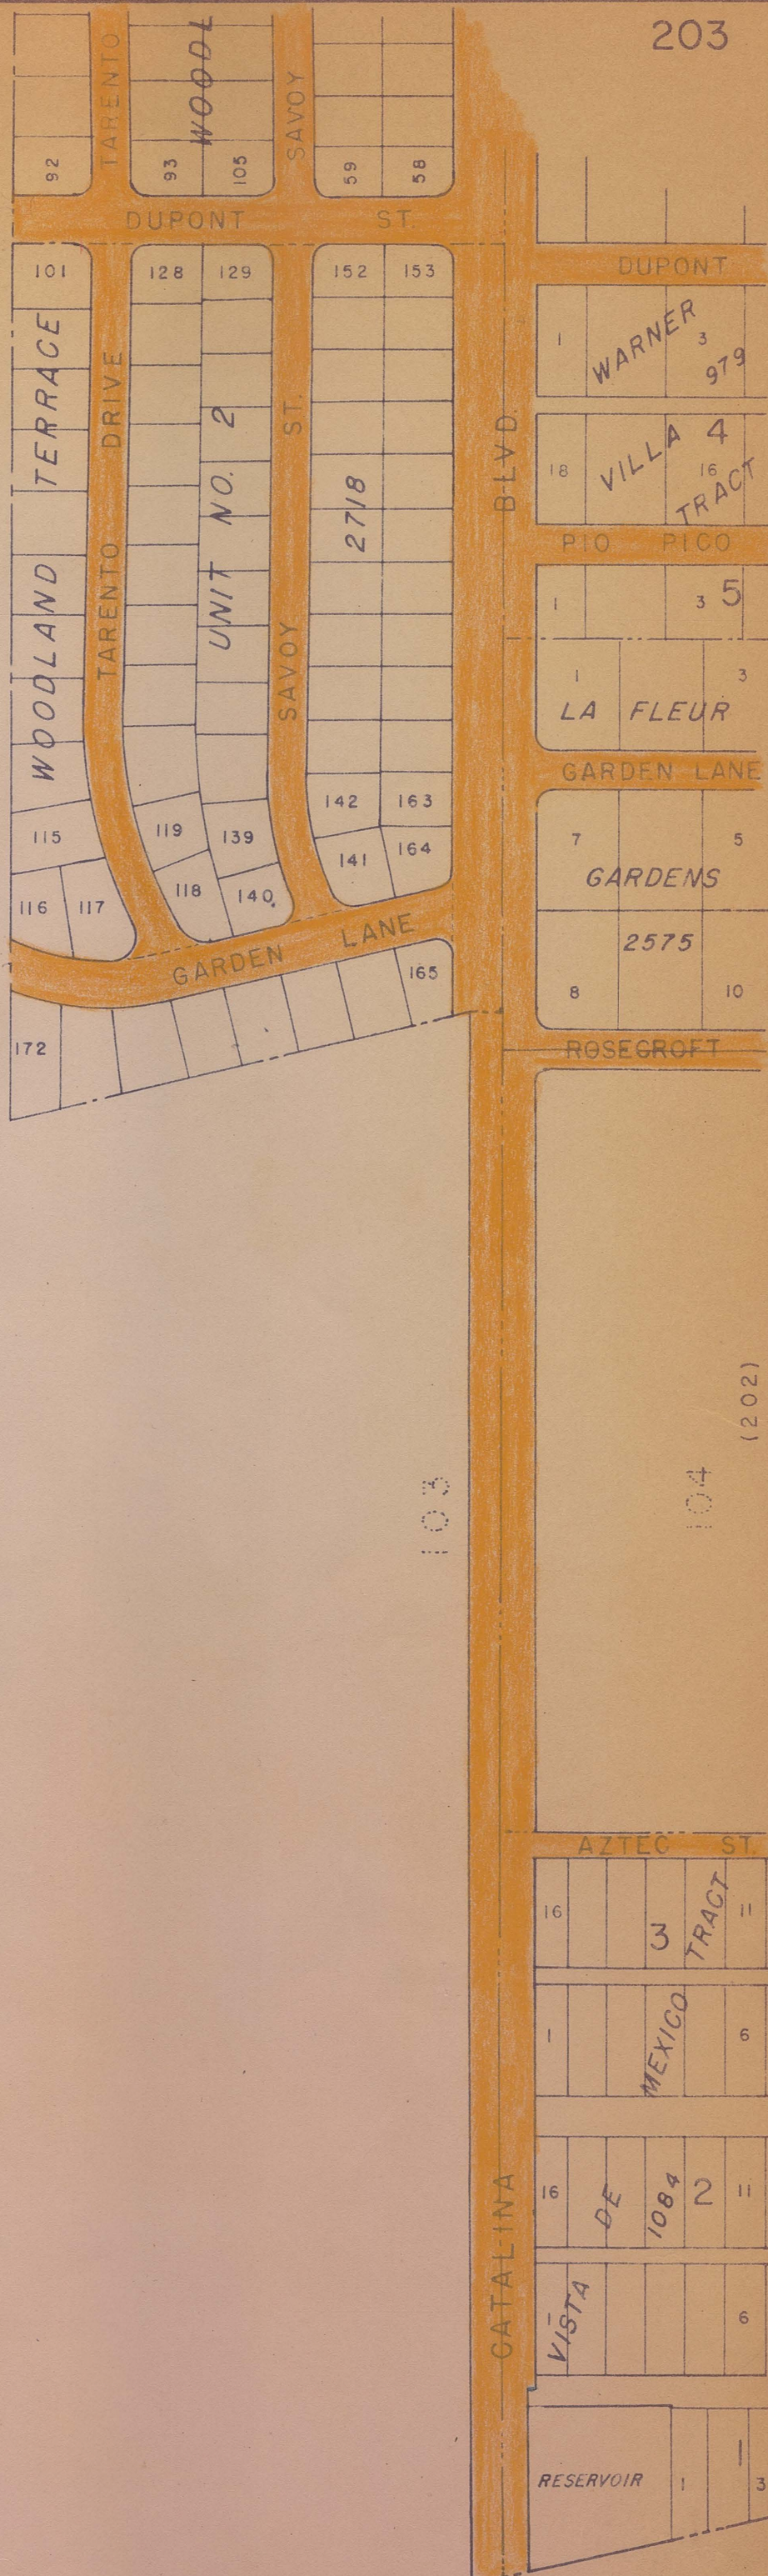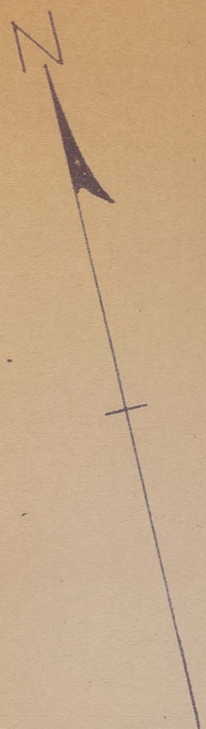


U.S. MILITARY RESERVATION

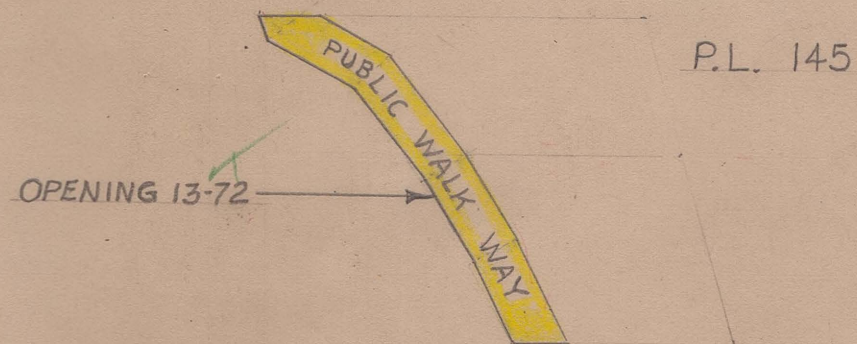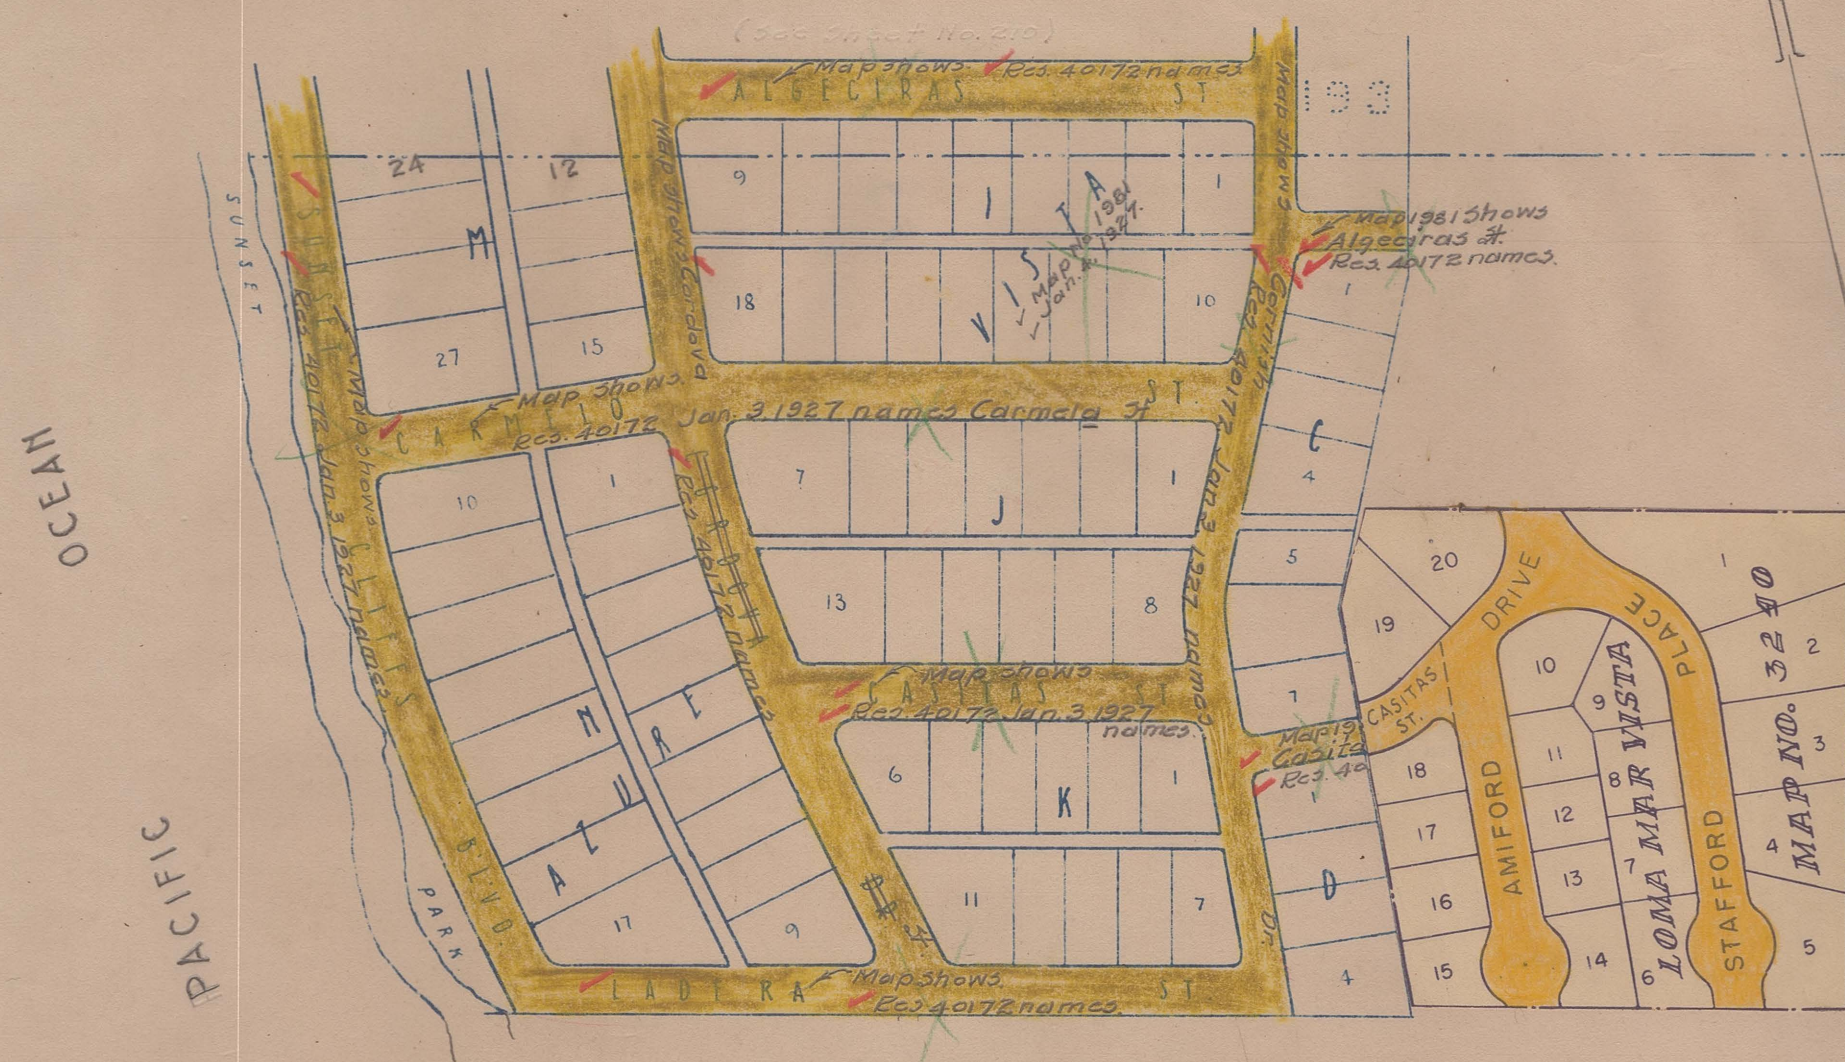


Check of street names completed August 10, 1931. J. L. M.
J.A.T.

(210)

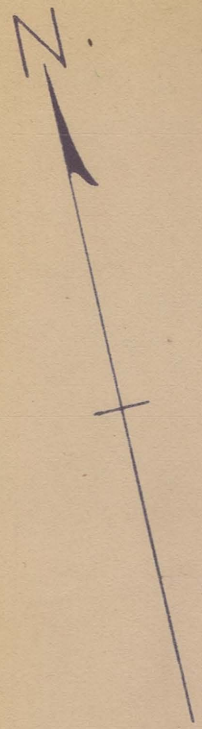

(204)

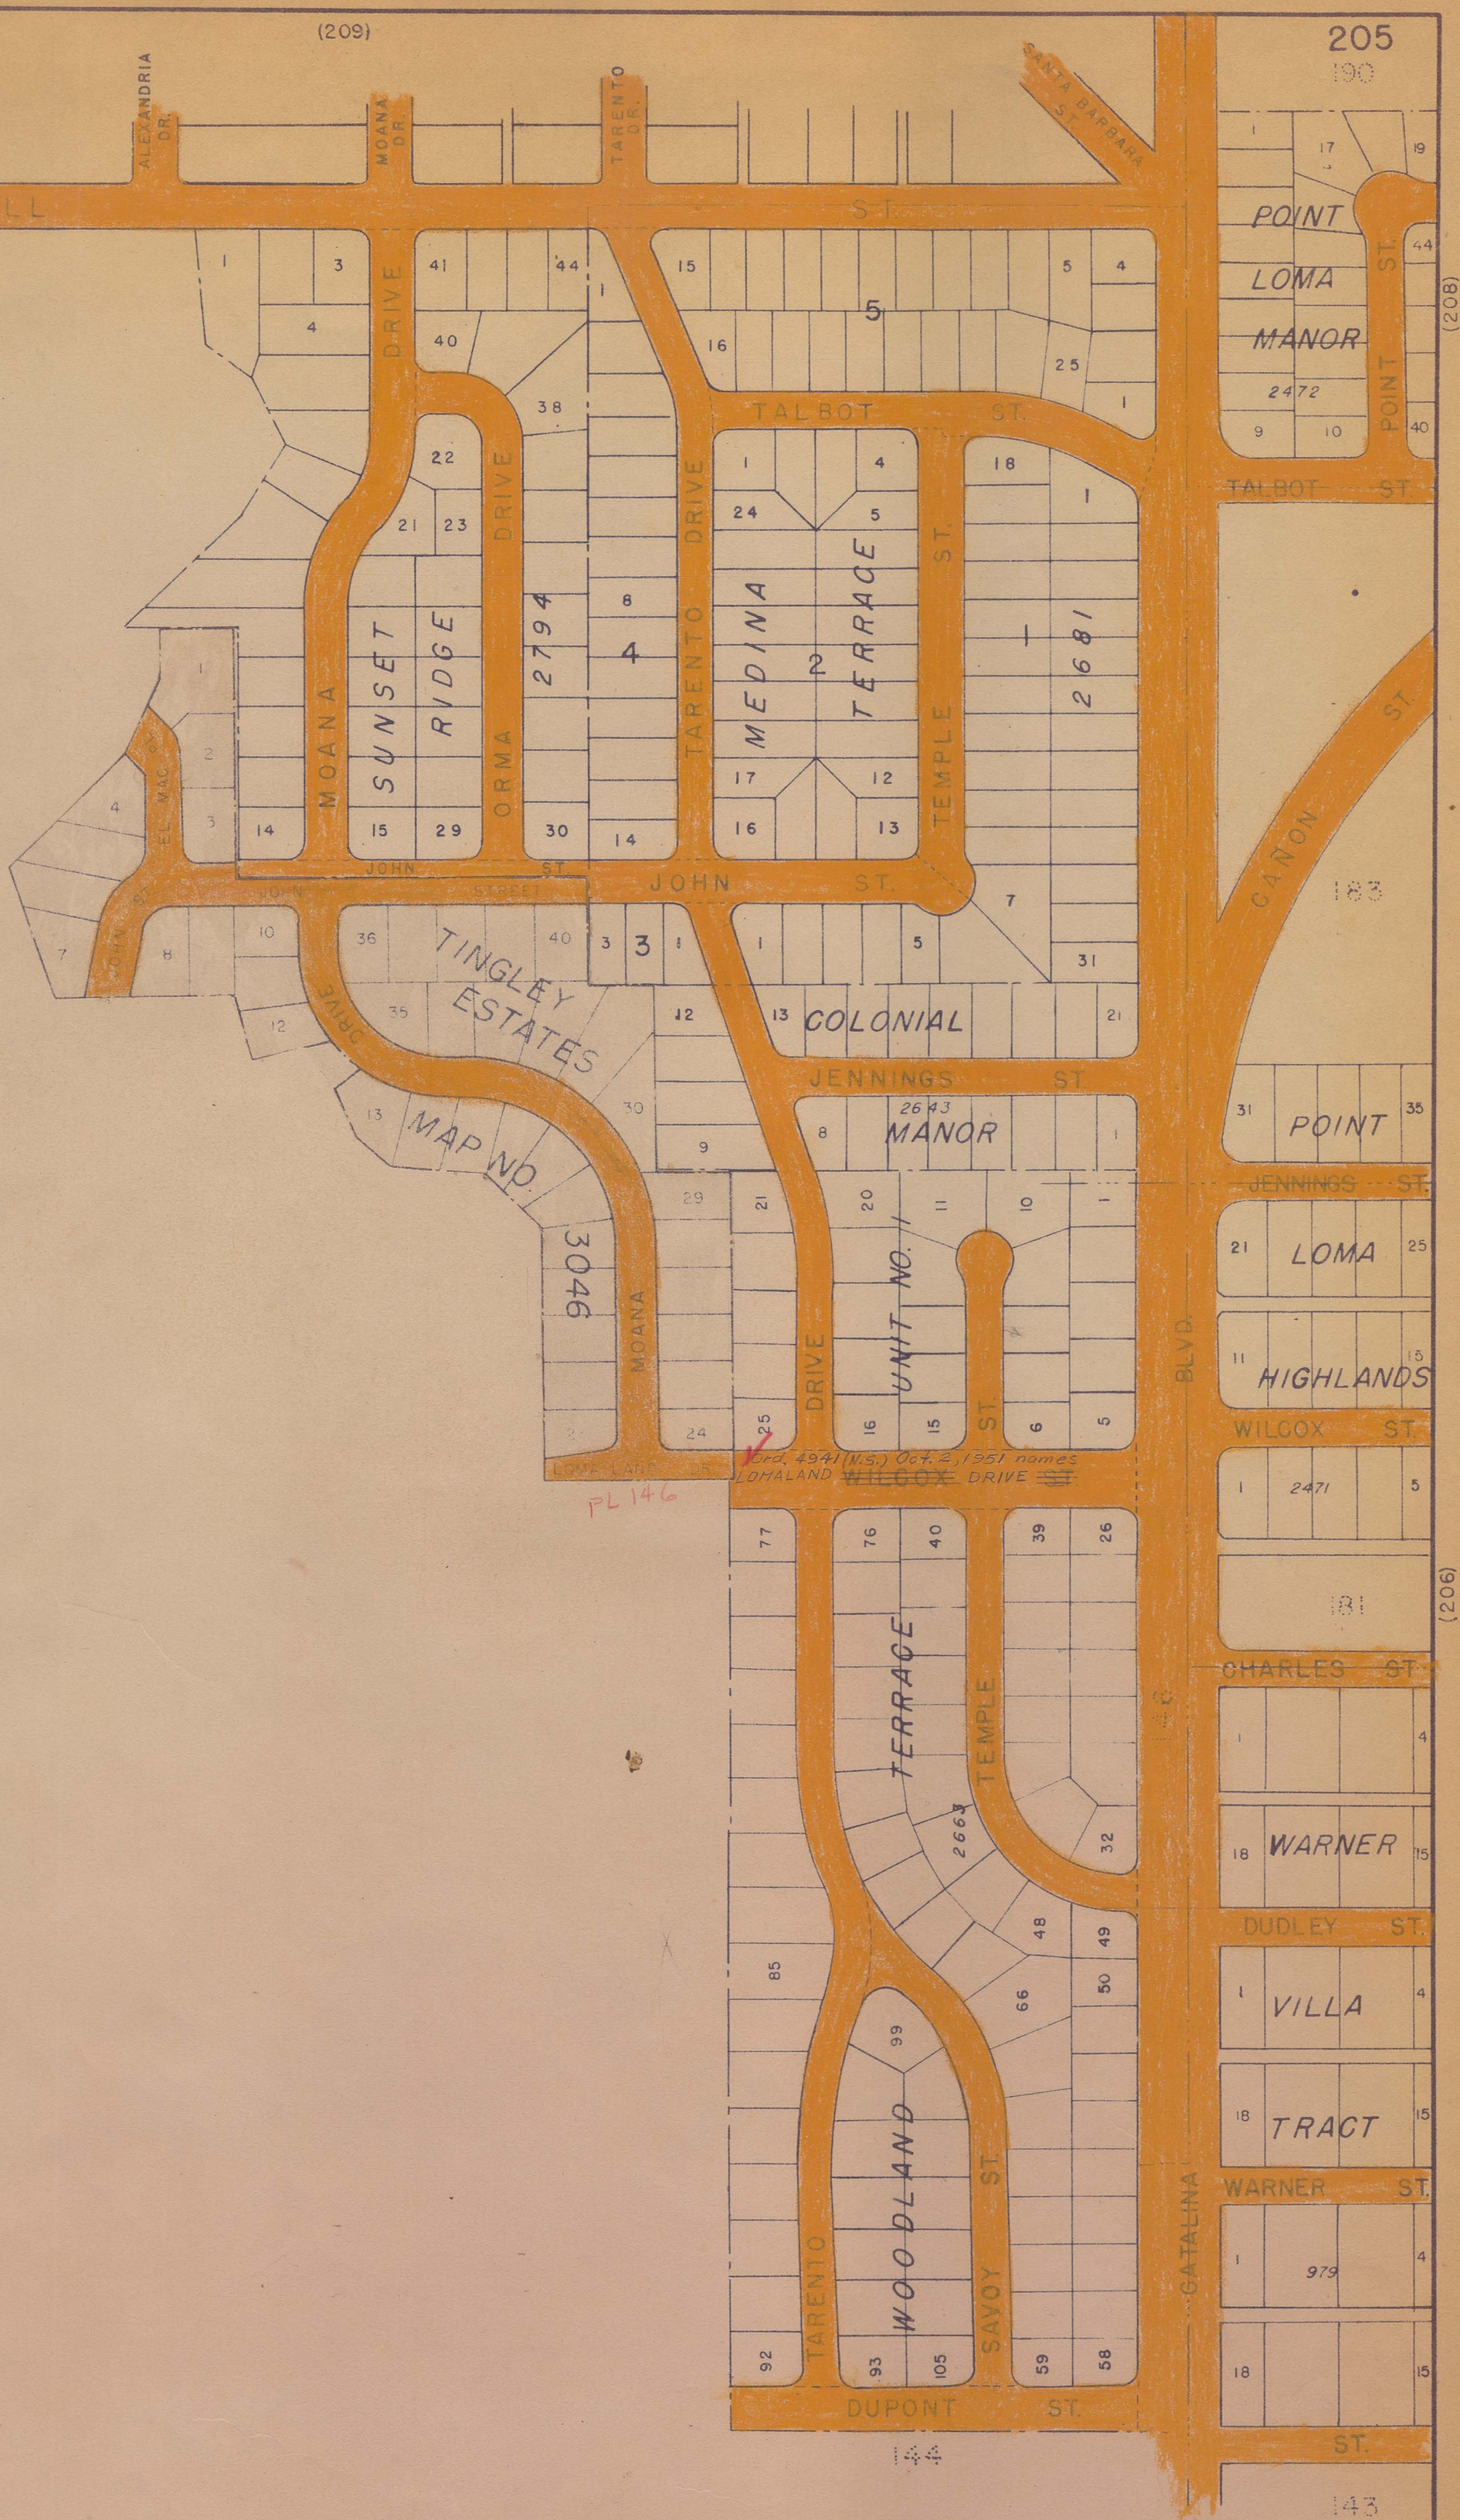


(203)

205X


Parcel 1 - George Klich Jr, Joseph & Stephanie E Avoyer Oct 18 1946 Rec Nov 1, 1946 - 2289/98
Res 84251 Oct 29 1946 names Silvergate Avenue
Parcel 2 - George Klich Jr, Joseph & Stephanie E Avoyer Oct 9 1946 Rec Nov 1, 1946 - 2289/95
Res 84152 Oct 29 1946 names Silver Gate Avenue
Parcel 4 - Victor L & Carolyn D Baldwin Nov 20 1946 Rec Nov 29 1946 - 2305/103
Res 84683 Nov 26 1946 names Silver Gate Avenue (See 3157-B)

Ord 705 (New Series) Aug 9 1935 changes 300 Joist to Catalina Blvd.
Map 935 (New Series) Aug 9 1935 changes 300 Joist to Catalina Blvd. (25 wide)
Map 935 (New Series) Aug 9 1935 changes 300 Joist to Catalina Blvd. (25 wide)

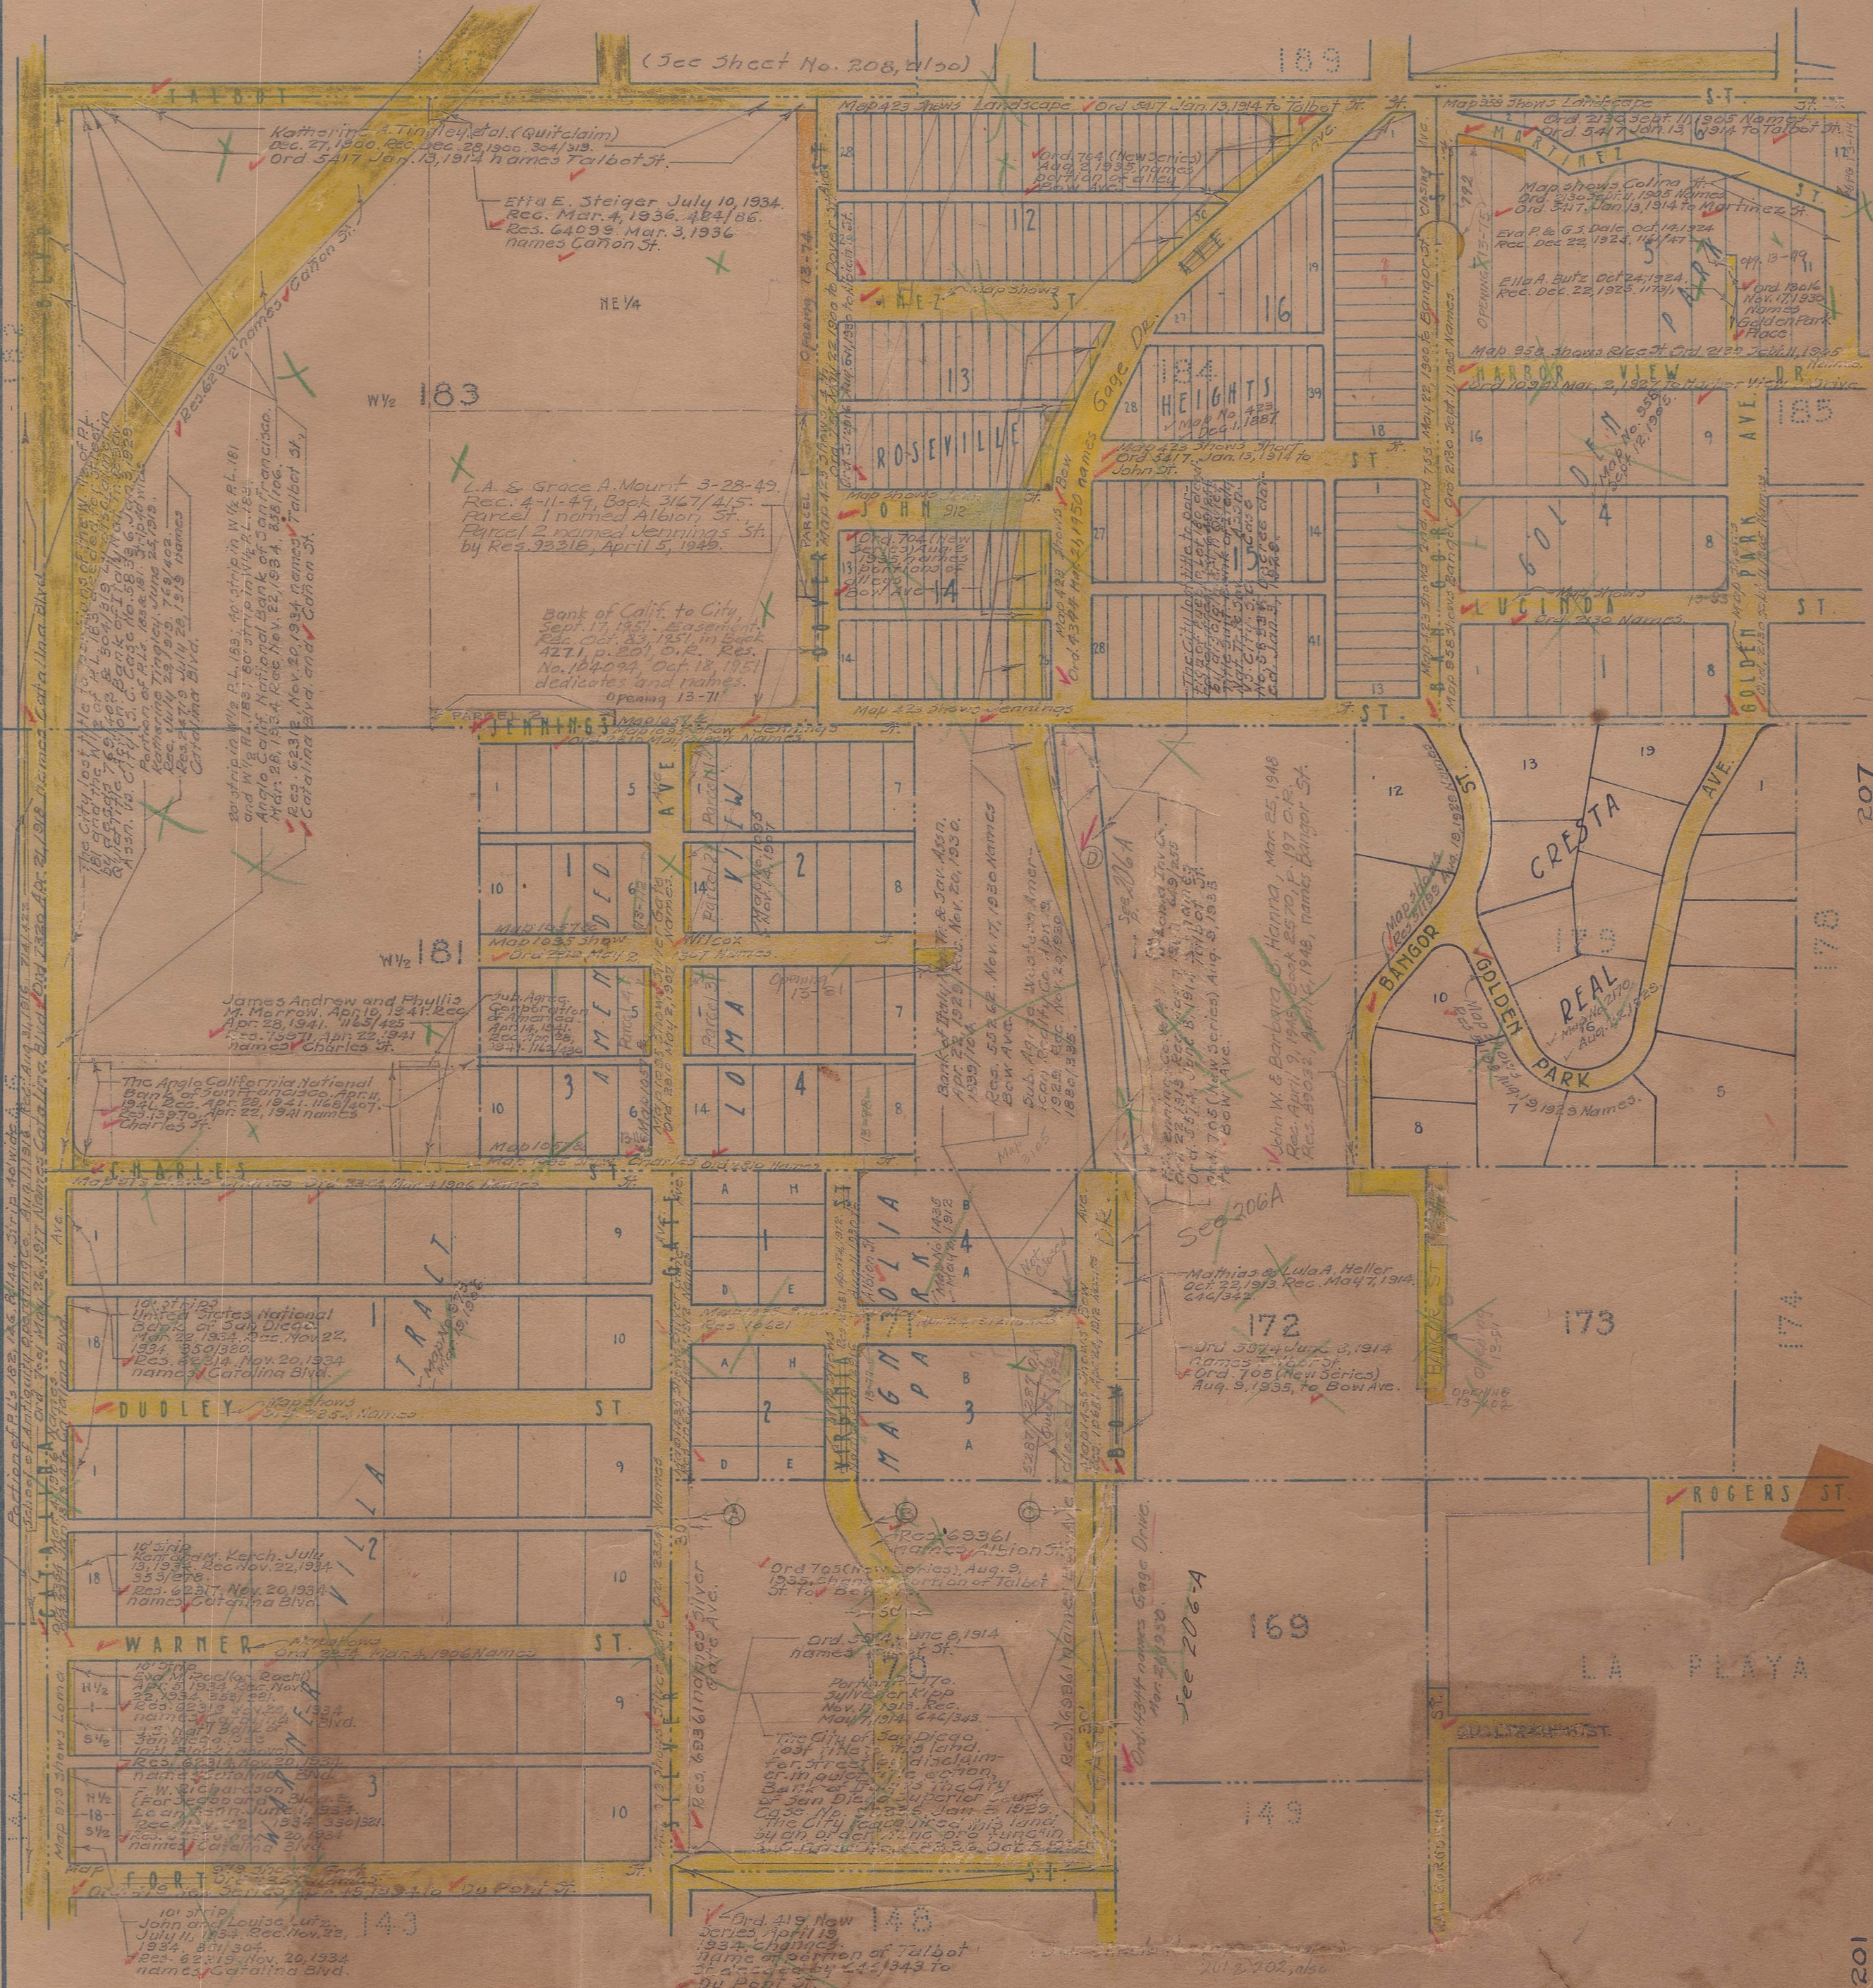

Check of street names completed September 2, 1931. J. L. M.

Portions of P.L. 170, John S. ...
Rec. 68261, May 18, 1930 - 400000
Portion of ...
June 8, 1933, (See Closing 784)

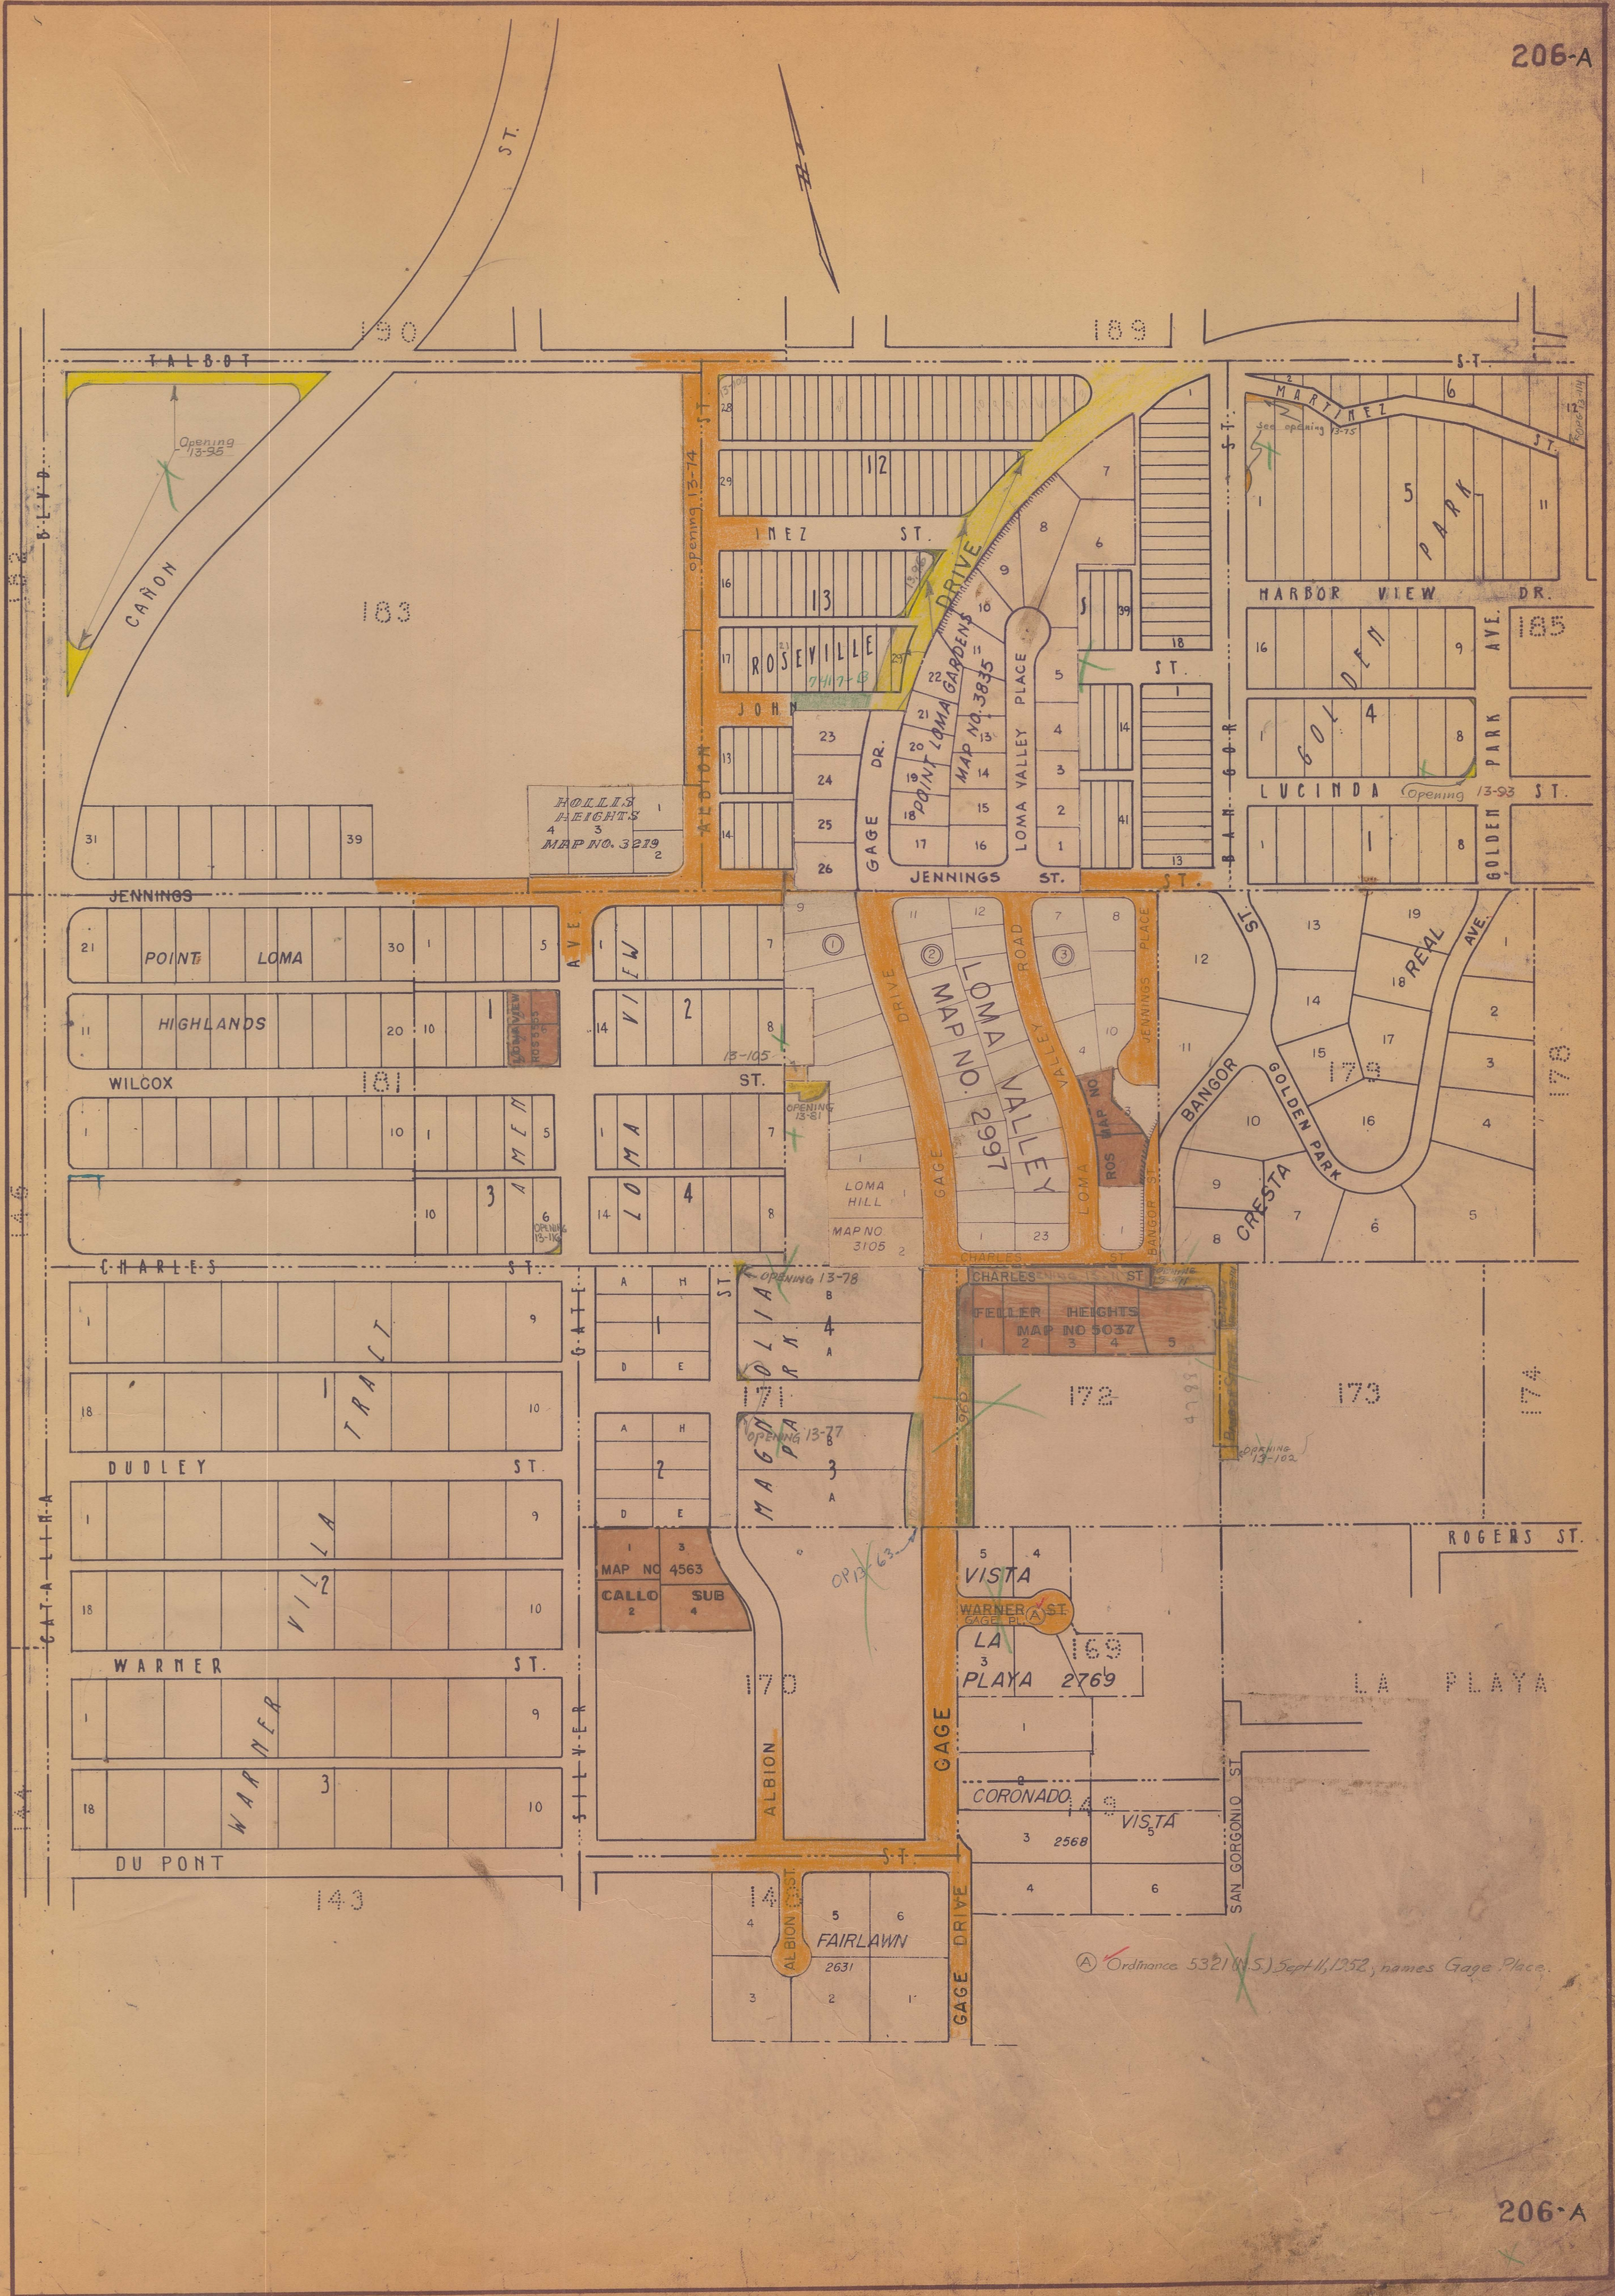

(A) Ordinance 5321 (S) Sept 11, 1952, names Gage Place.