



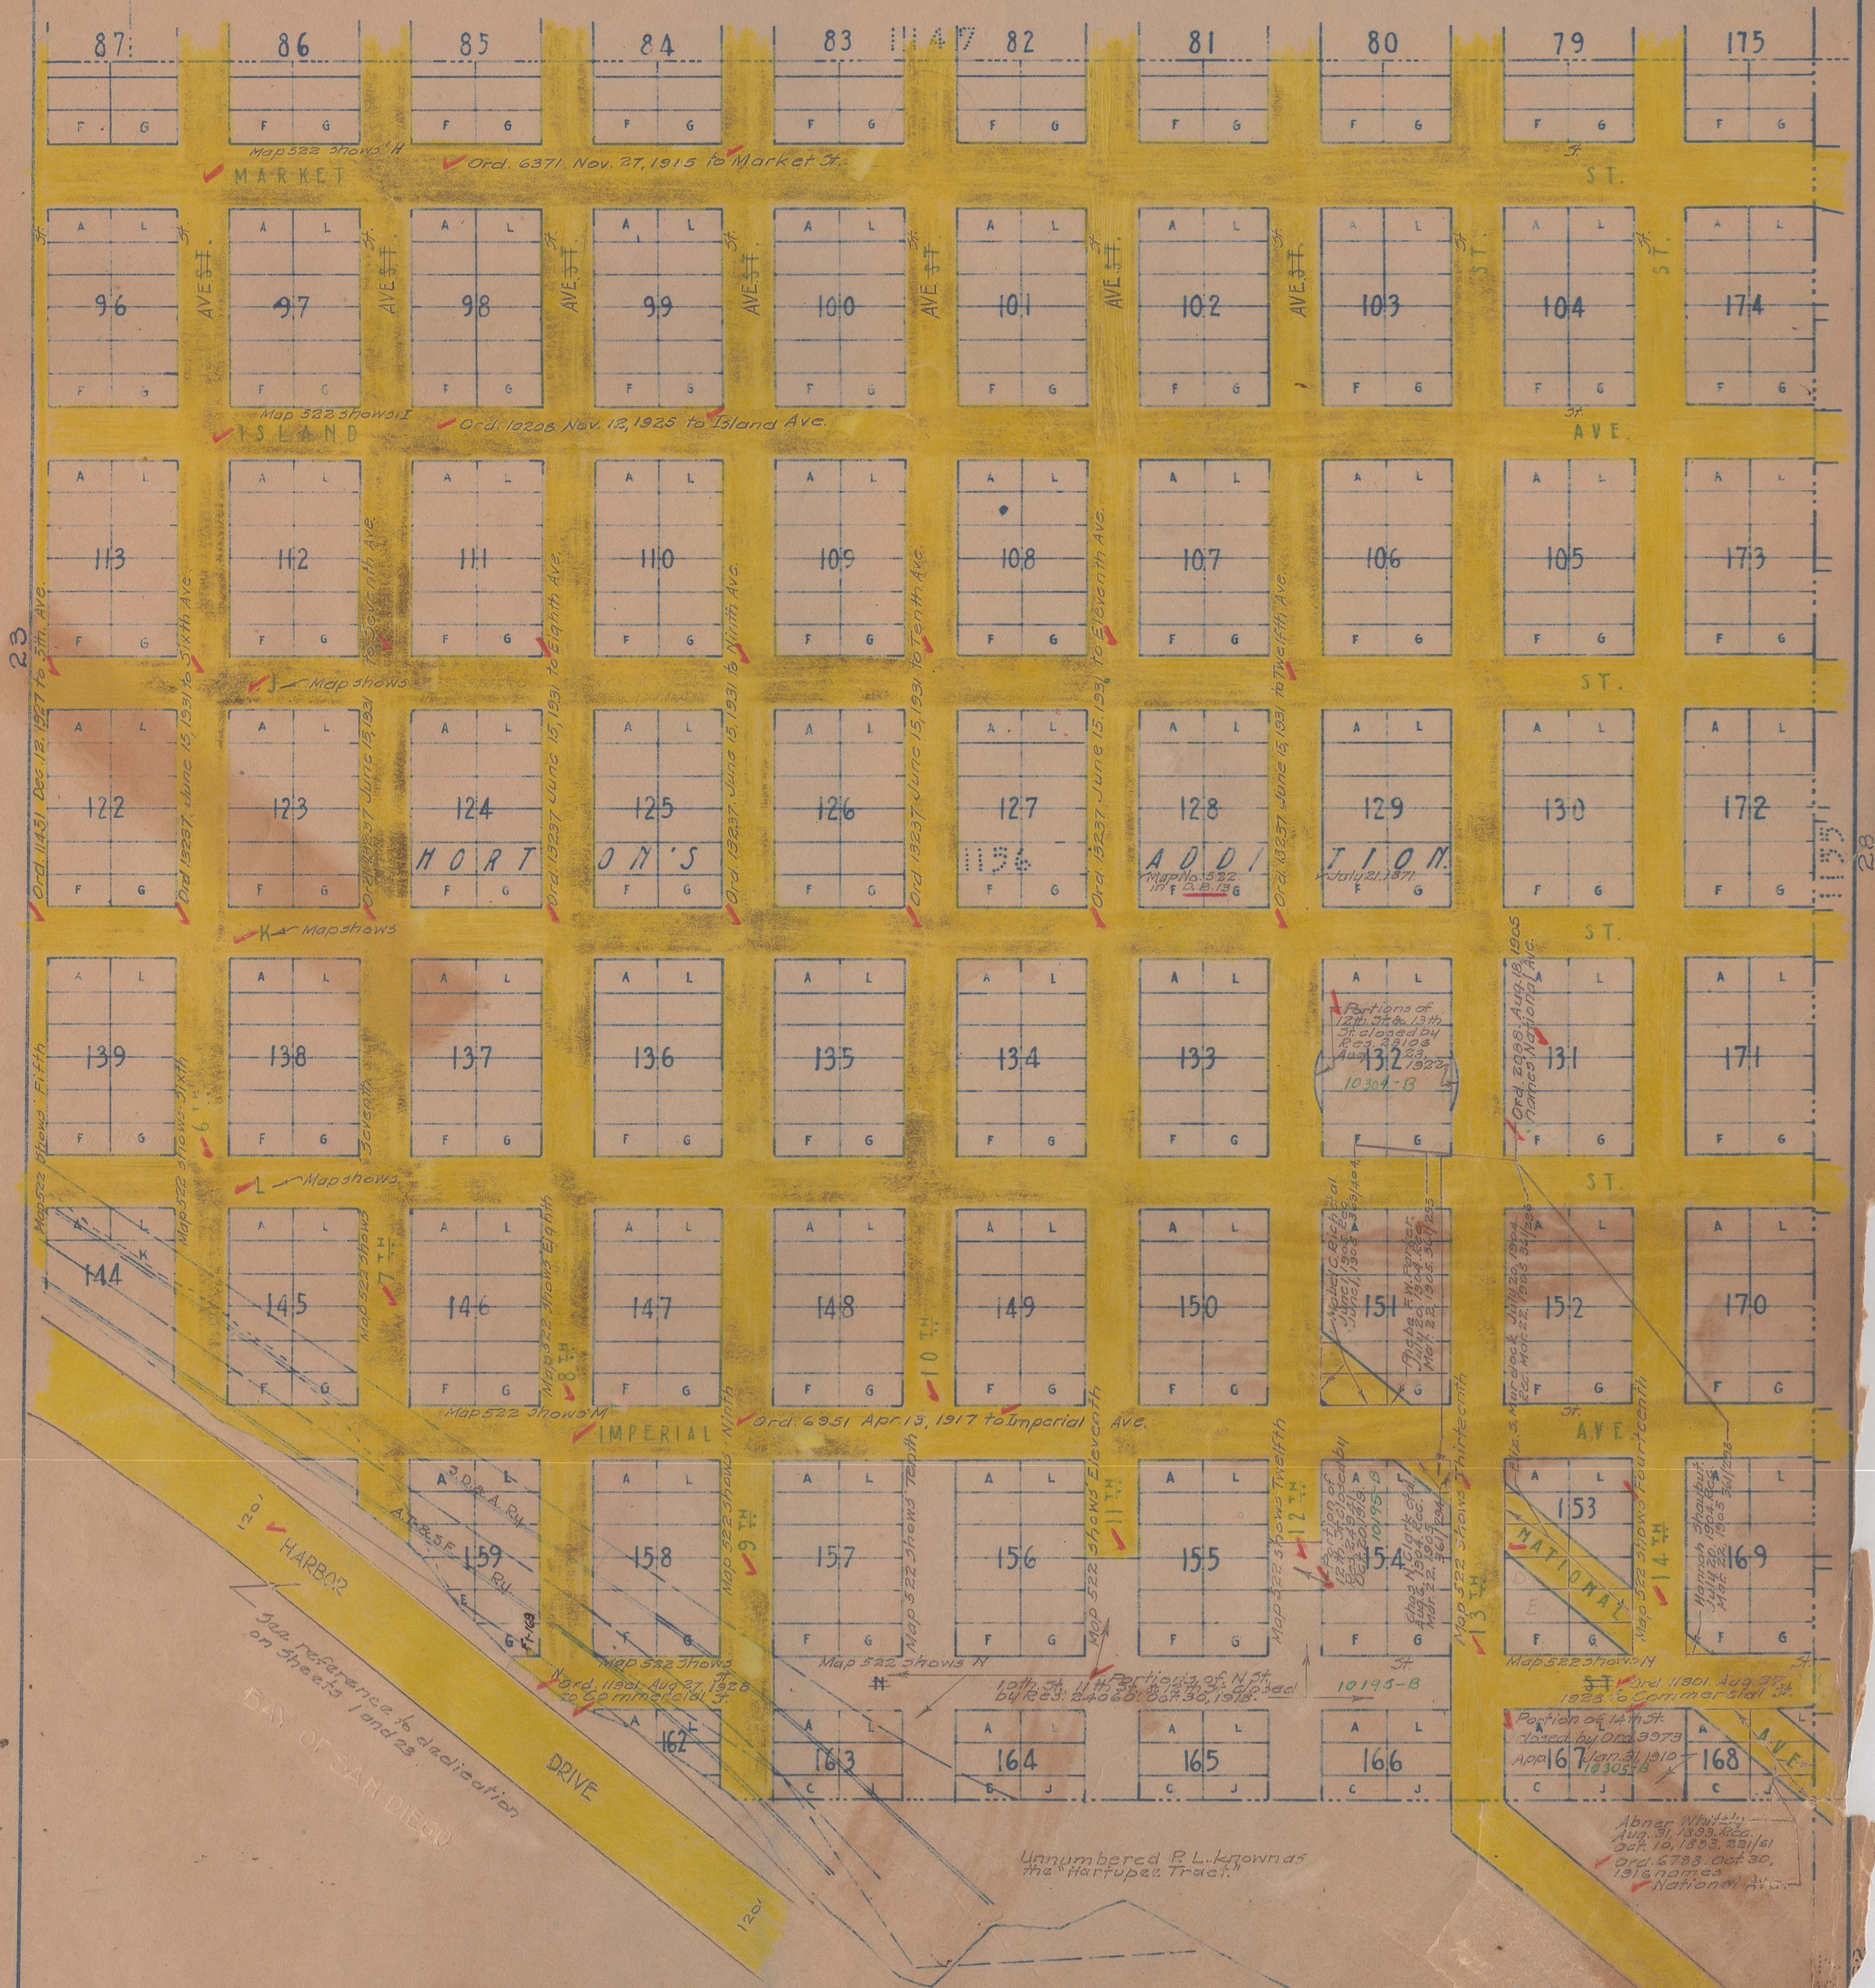

BALBOA PARK.

(See Sheet No. 24)

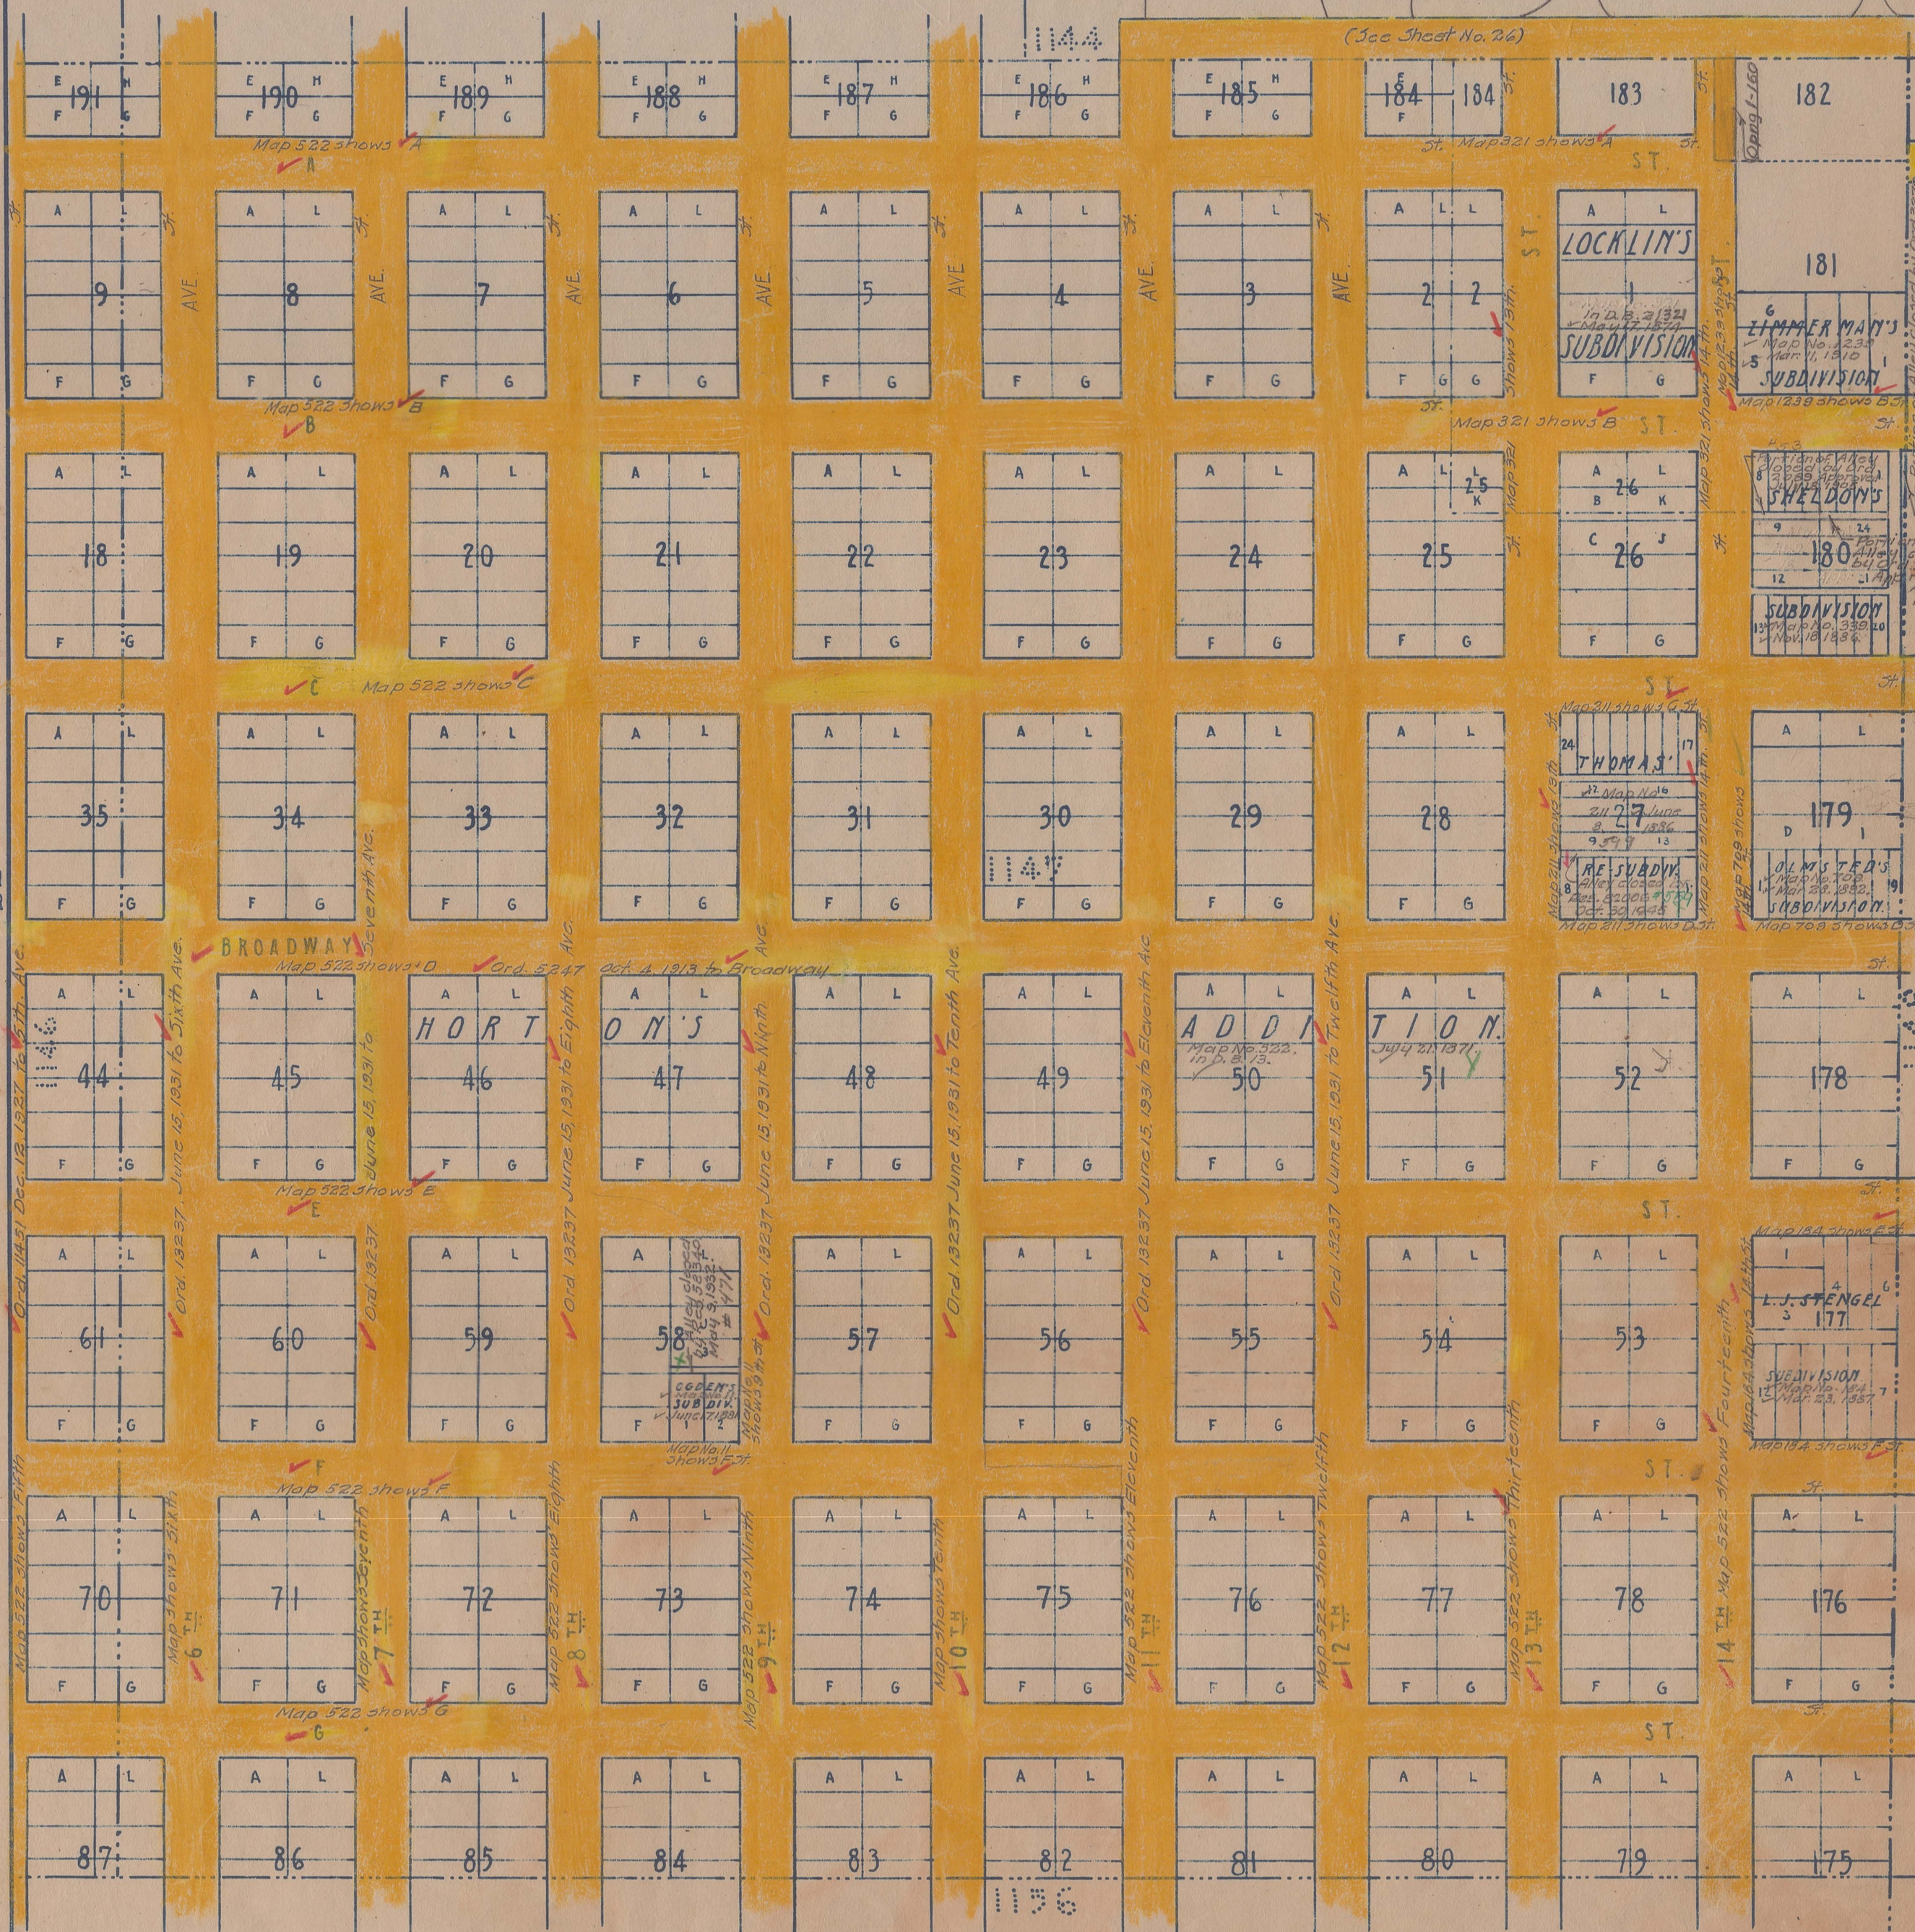

Check of street names completed March 25, 1932. J. L. M.
J. A. T.

26A

<65A>

1130

BLVD.

Certain Pueblo Lots were set aside
for Park Purposes by Board of Trustees,
May 24, 1888.
Named Balboa Park by Board of Park
Commissioners, Nov. 1, 1910.
Above designation ratified Feb. 4, 1910,
by State Legislature.
See Chap. 284, Statutes of 1911.

PARK

1136

BALBOA

PARK

Deed 847/302

HOSPITAL

U.S. NAVAL

for deed and lease
reference 250 Ord. 1641 adopt
2d Sept. 19, 1939

1143

Lease Bk.
10, p. 38

Check of street names completed March 7, 1932. J. L. M.
J. A. T.

<27A>

26A

<58A> 1137

<20A> 1135

By American Rd

The Mall

FLORIDA
PLACE 2-138
Ord 8083 (NS)
3-31-59

Deed 867/302

Lease Book.
10, p. 38.

U.S. NAVAL HOSPITAL
(500) 1631 for dead and lost
and 1636 and 1637
and 1637 and 1637

Decd 1332/323

Ord. 1667.

STADIUM

PERSHING

✓ RUSS — Land voted out of Balboa Park by People. Dedicated by Res. 29039, Mar. 22, 1923 & named Russ Blvd.


B' L' V' D.

(see sheet No. 27a/20)

Portions A St. & 21st.
 Closed - Res. 9038
 July 27, 1948 H646

Check of street names completed March 7, 1932. J. L. M.


J. A. T.

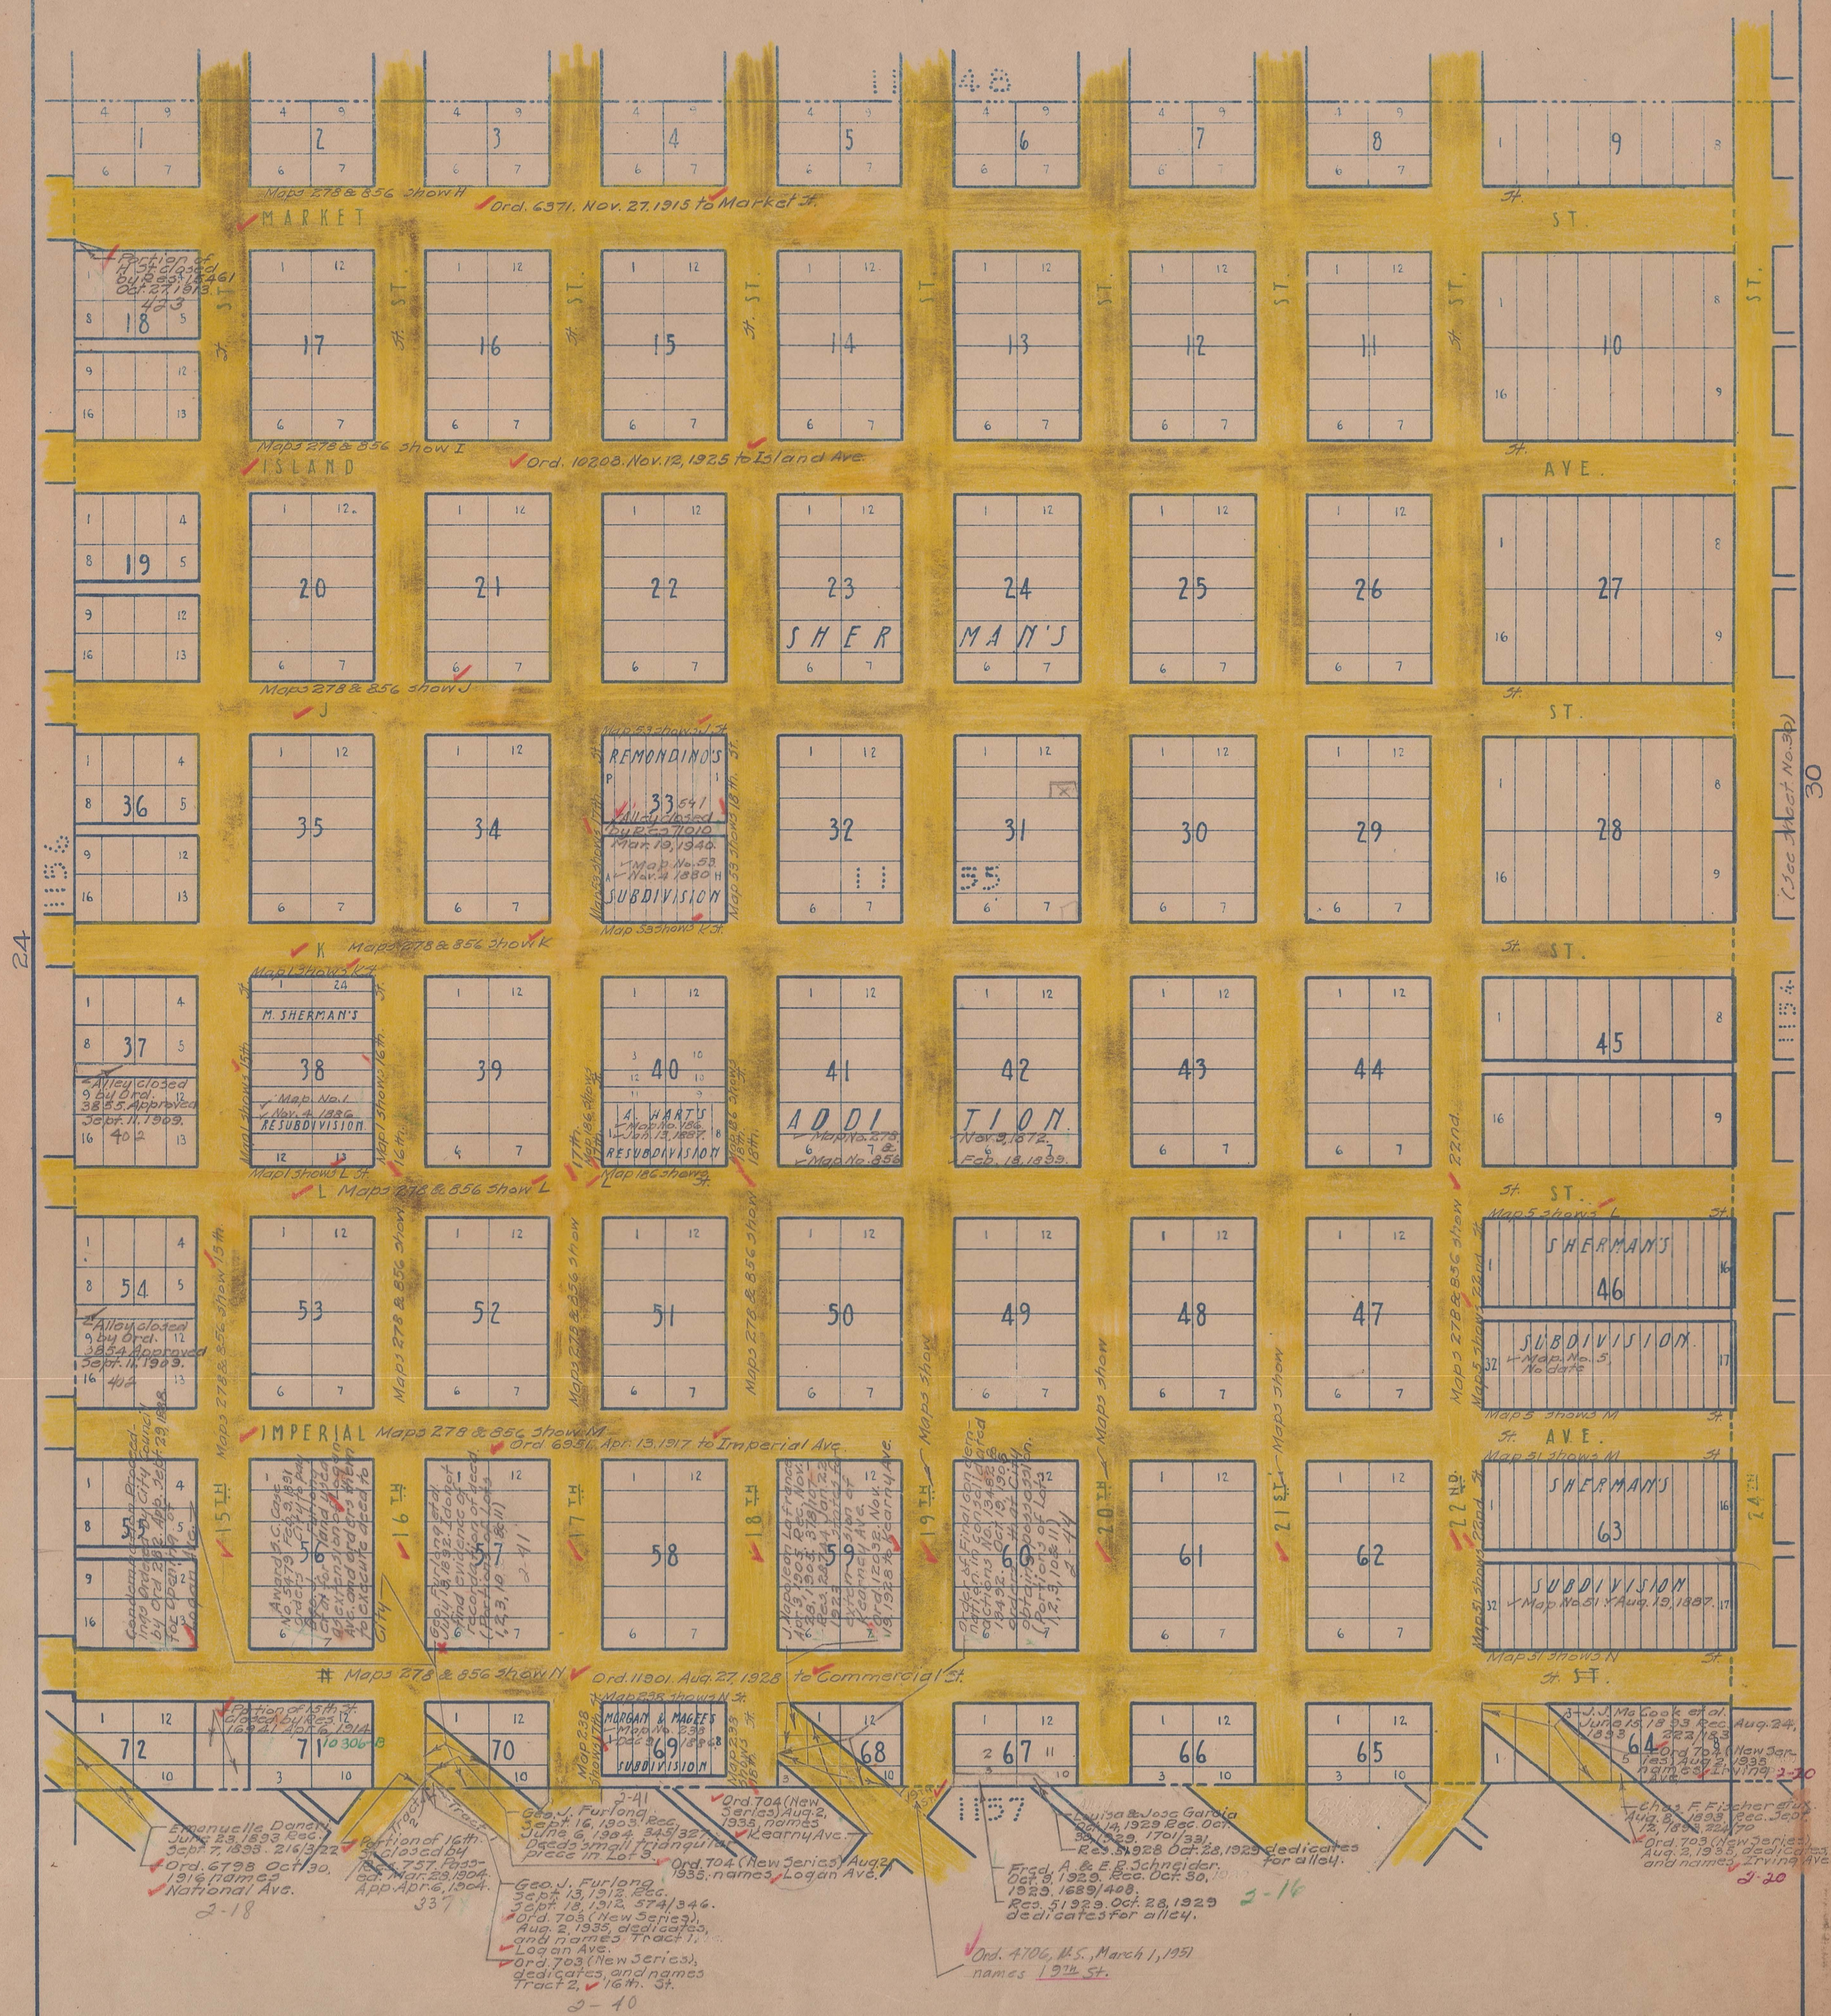

BALBOA PARK

1142

(See Sheet No. 57A)

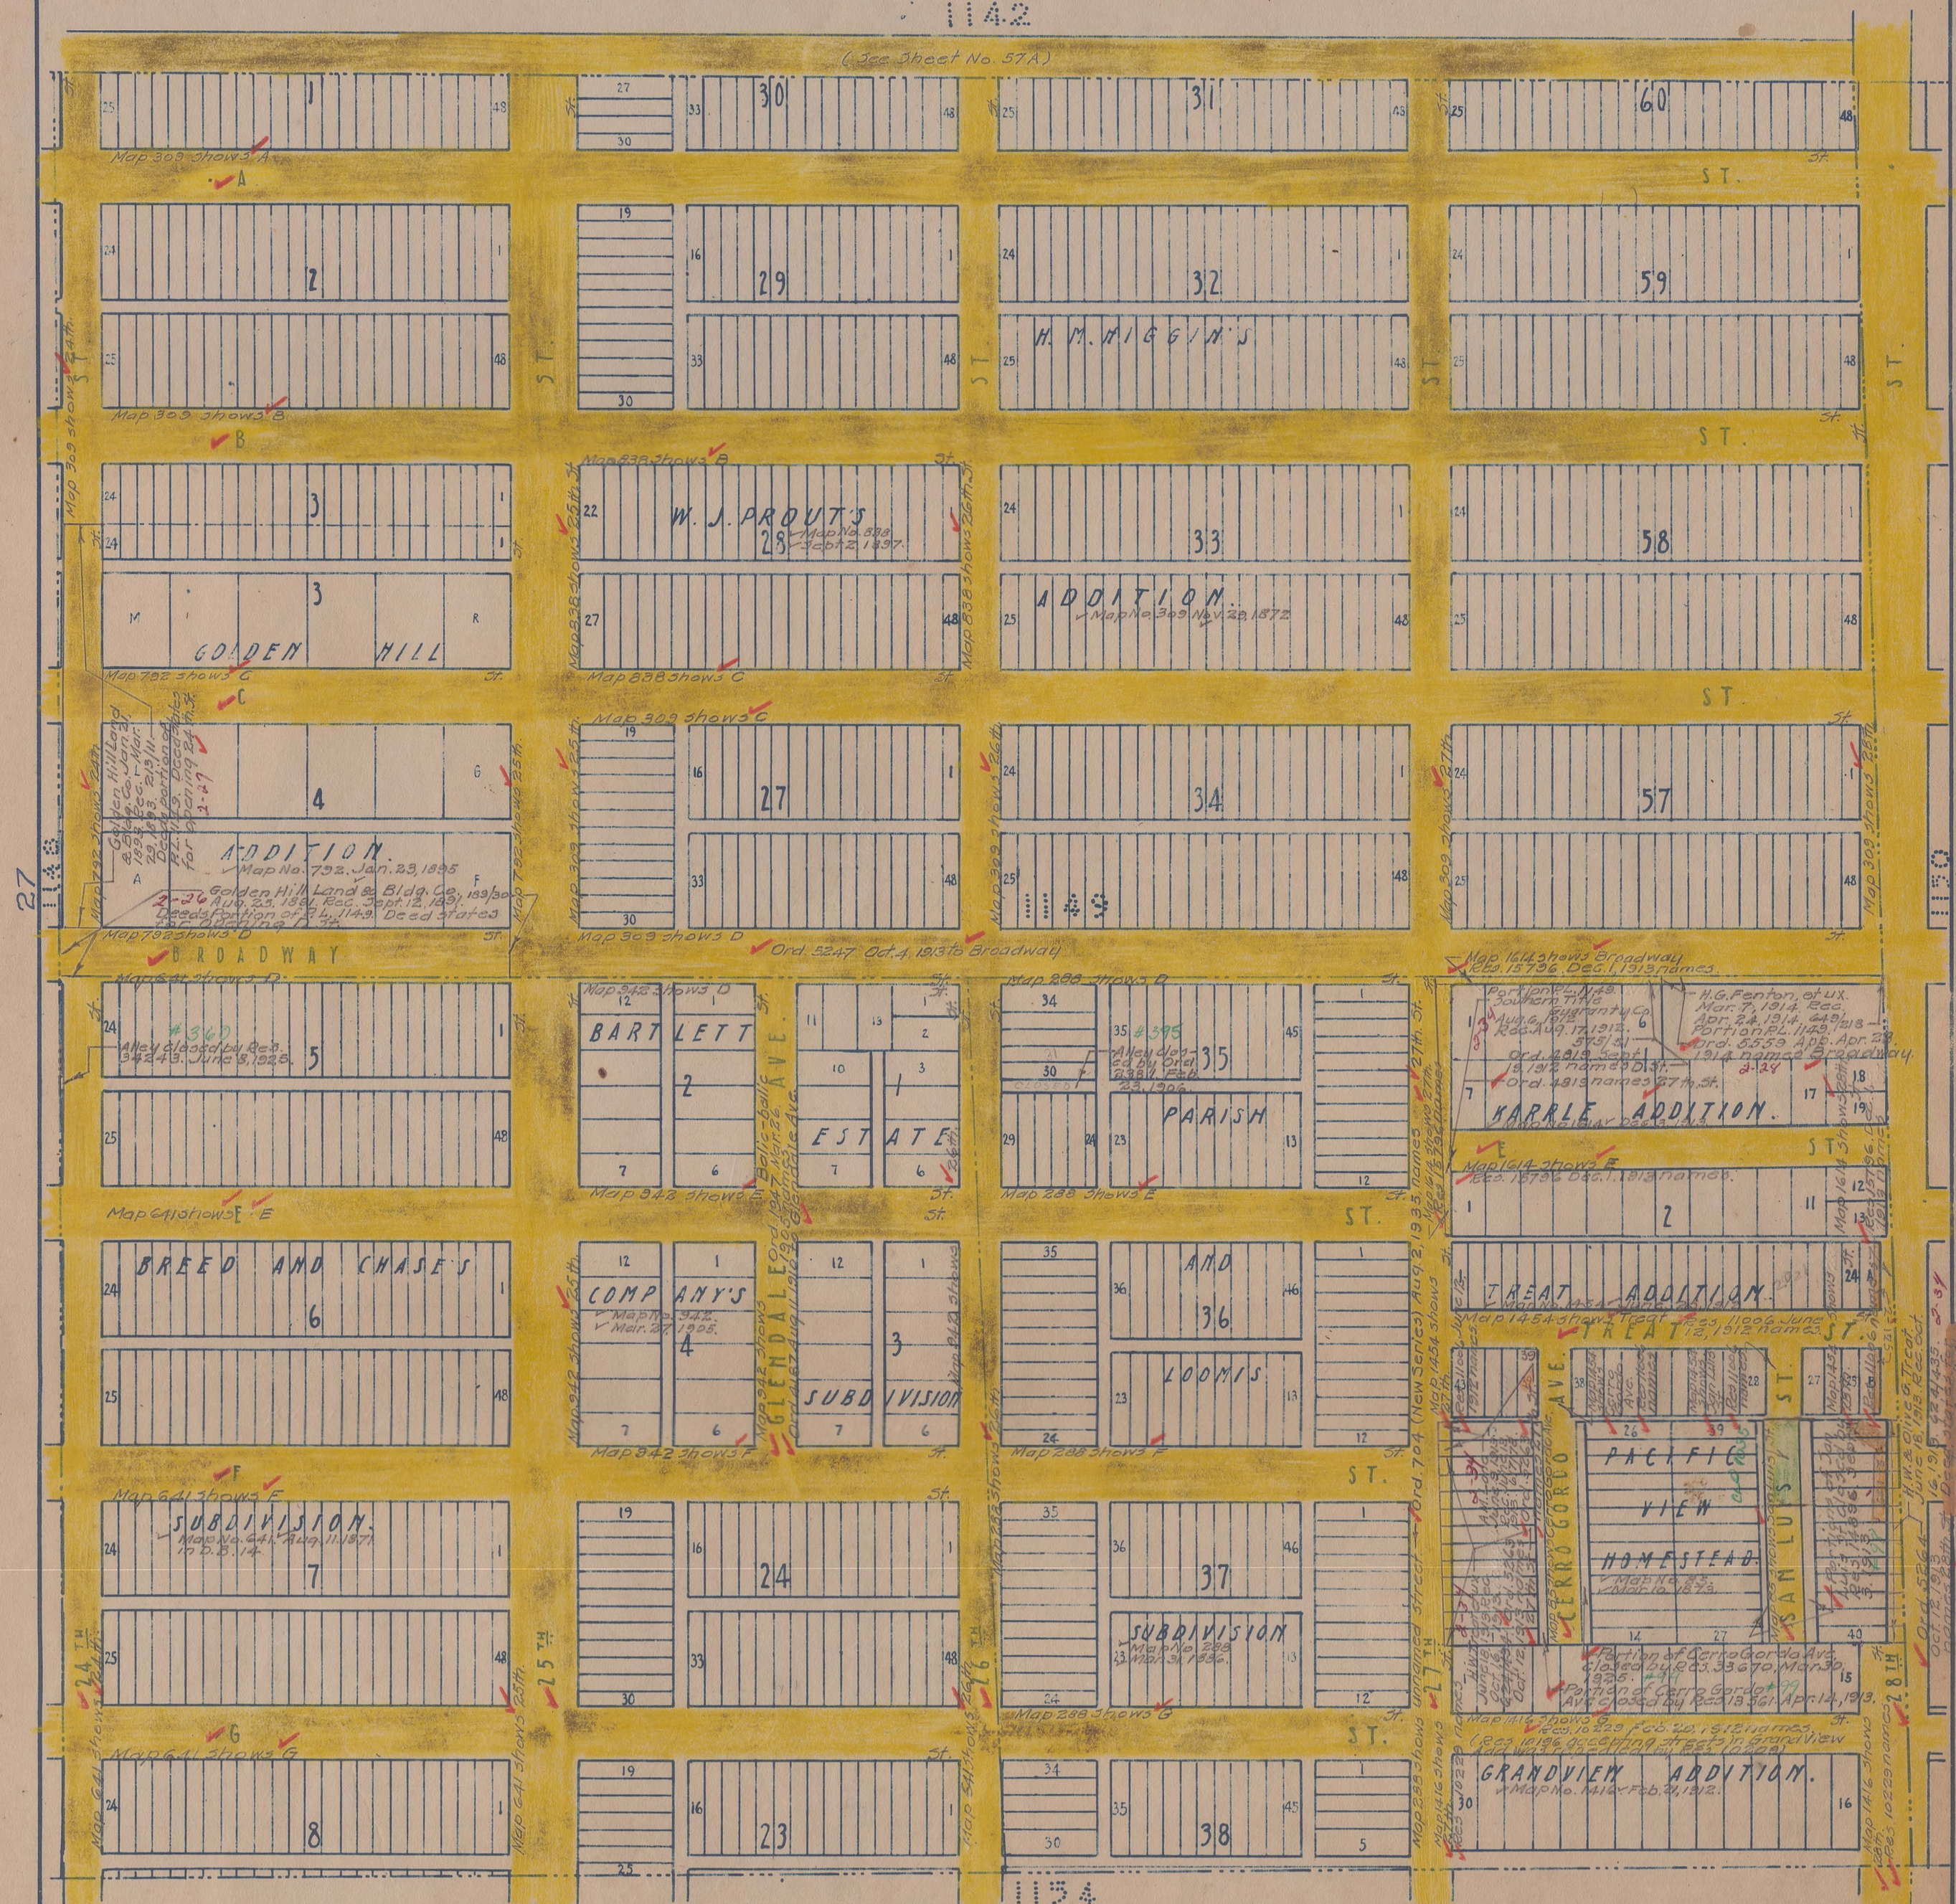

Check of street names completed March 25, 1932. J. L. M.
J. A. T.