59
56
57
55
41
P.L. 1139
GRAPE ST.
ELM ST.
DATE ST.
CEDAR ST.
BEECH ST.
ASH ST.
A ST.
P.L. 1121
MAP AVE.
PETRA PL.
PETRA DRIVE
PARK
RAVENA
FREDERICK
KENTUCKETT
PENNELL AVE.
WHALEY AVE.
MORSE AVE.
CHOATE'S ADDITION
AND DIVISION
DALTON ST.
BANCROFT
FELTON
GREGORY
Check of street names completed. June 23, 1932. J. L. M.
J.A.T.

57A

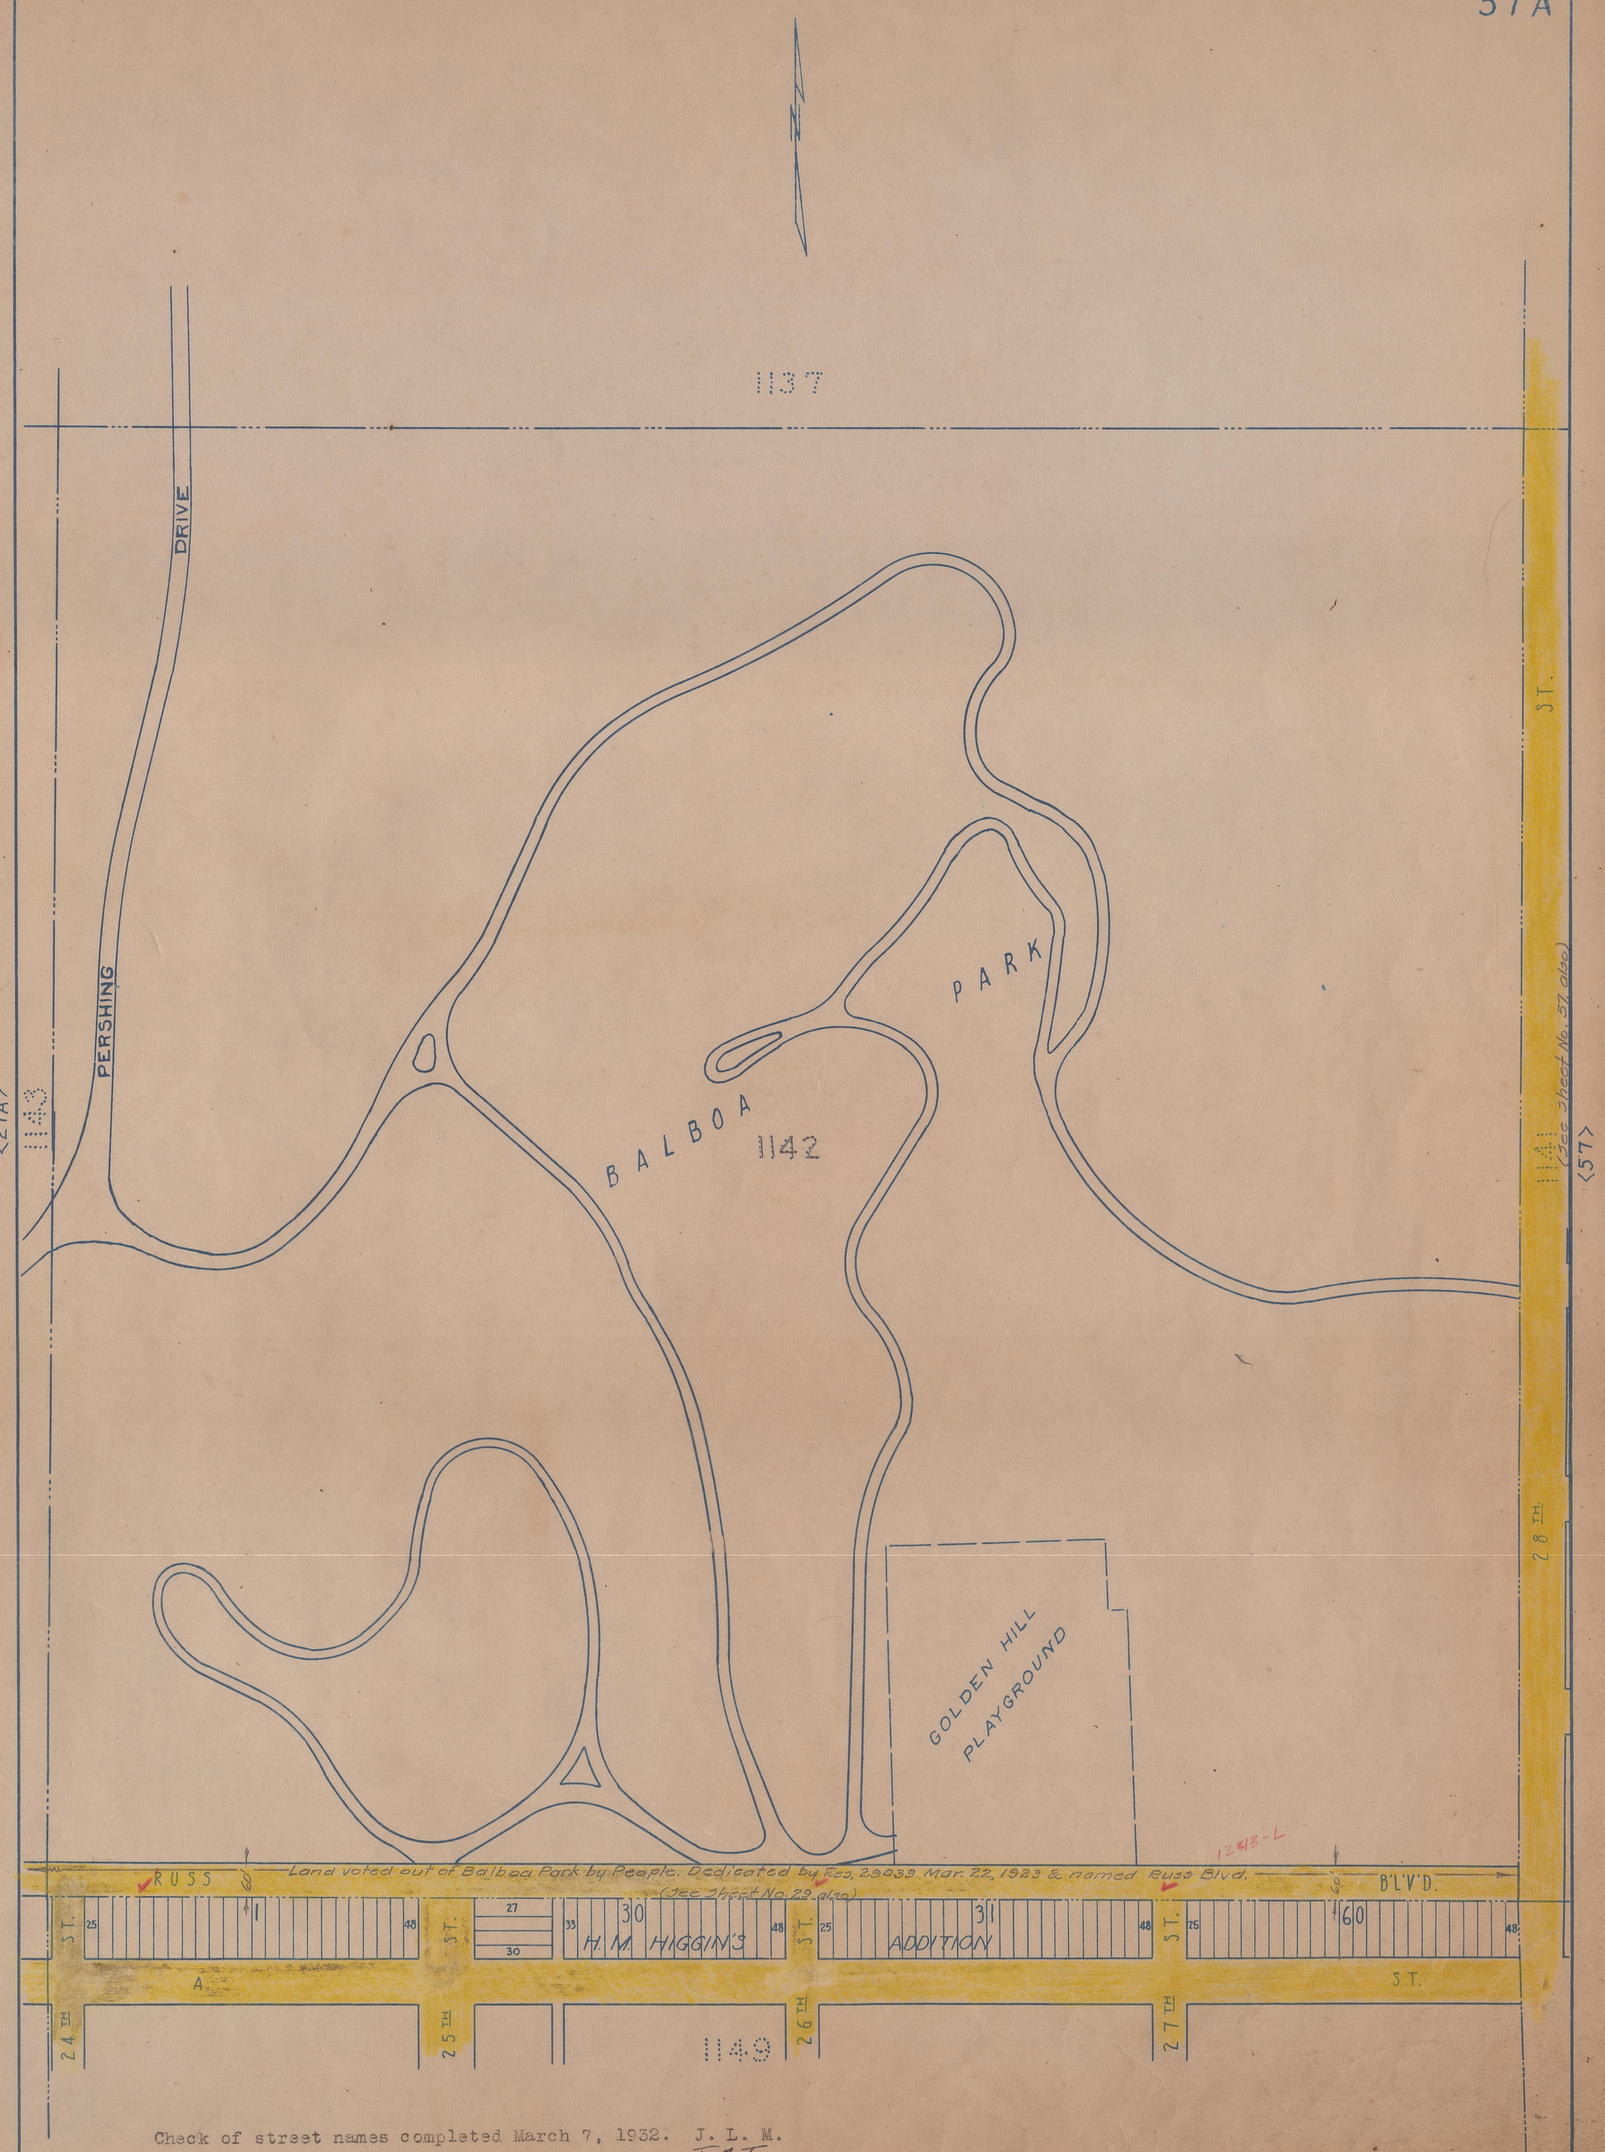

Check of street names completed March 7, 1932. J. L. M.
J. A. T.

57A

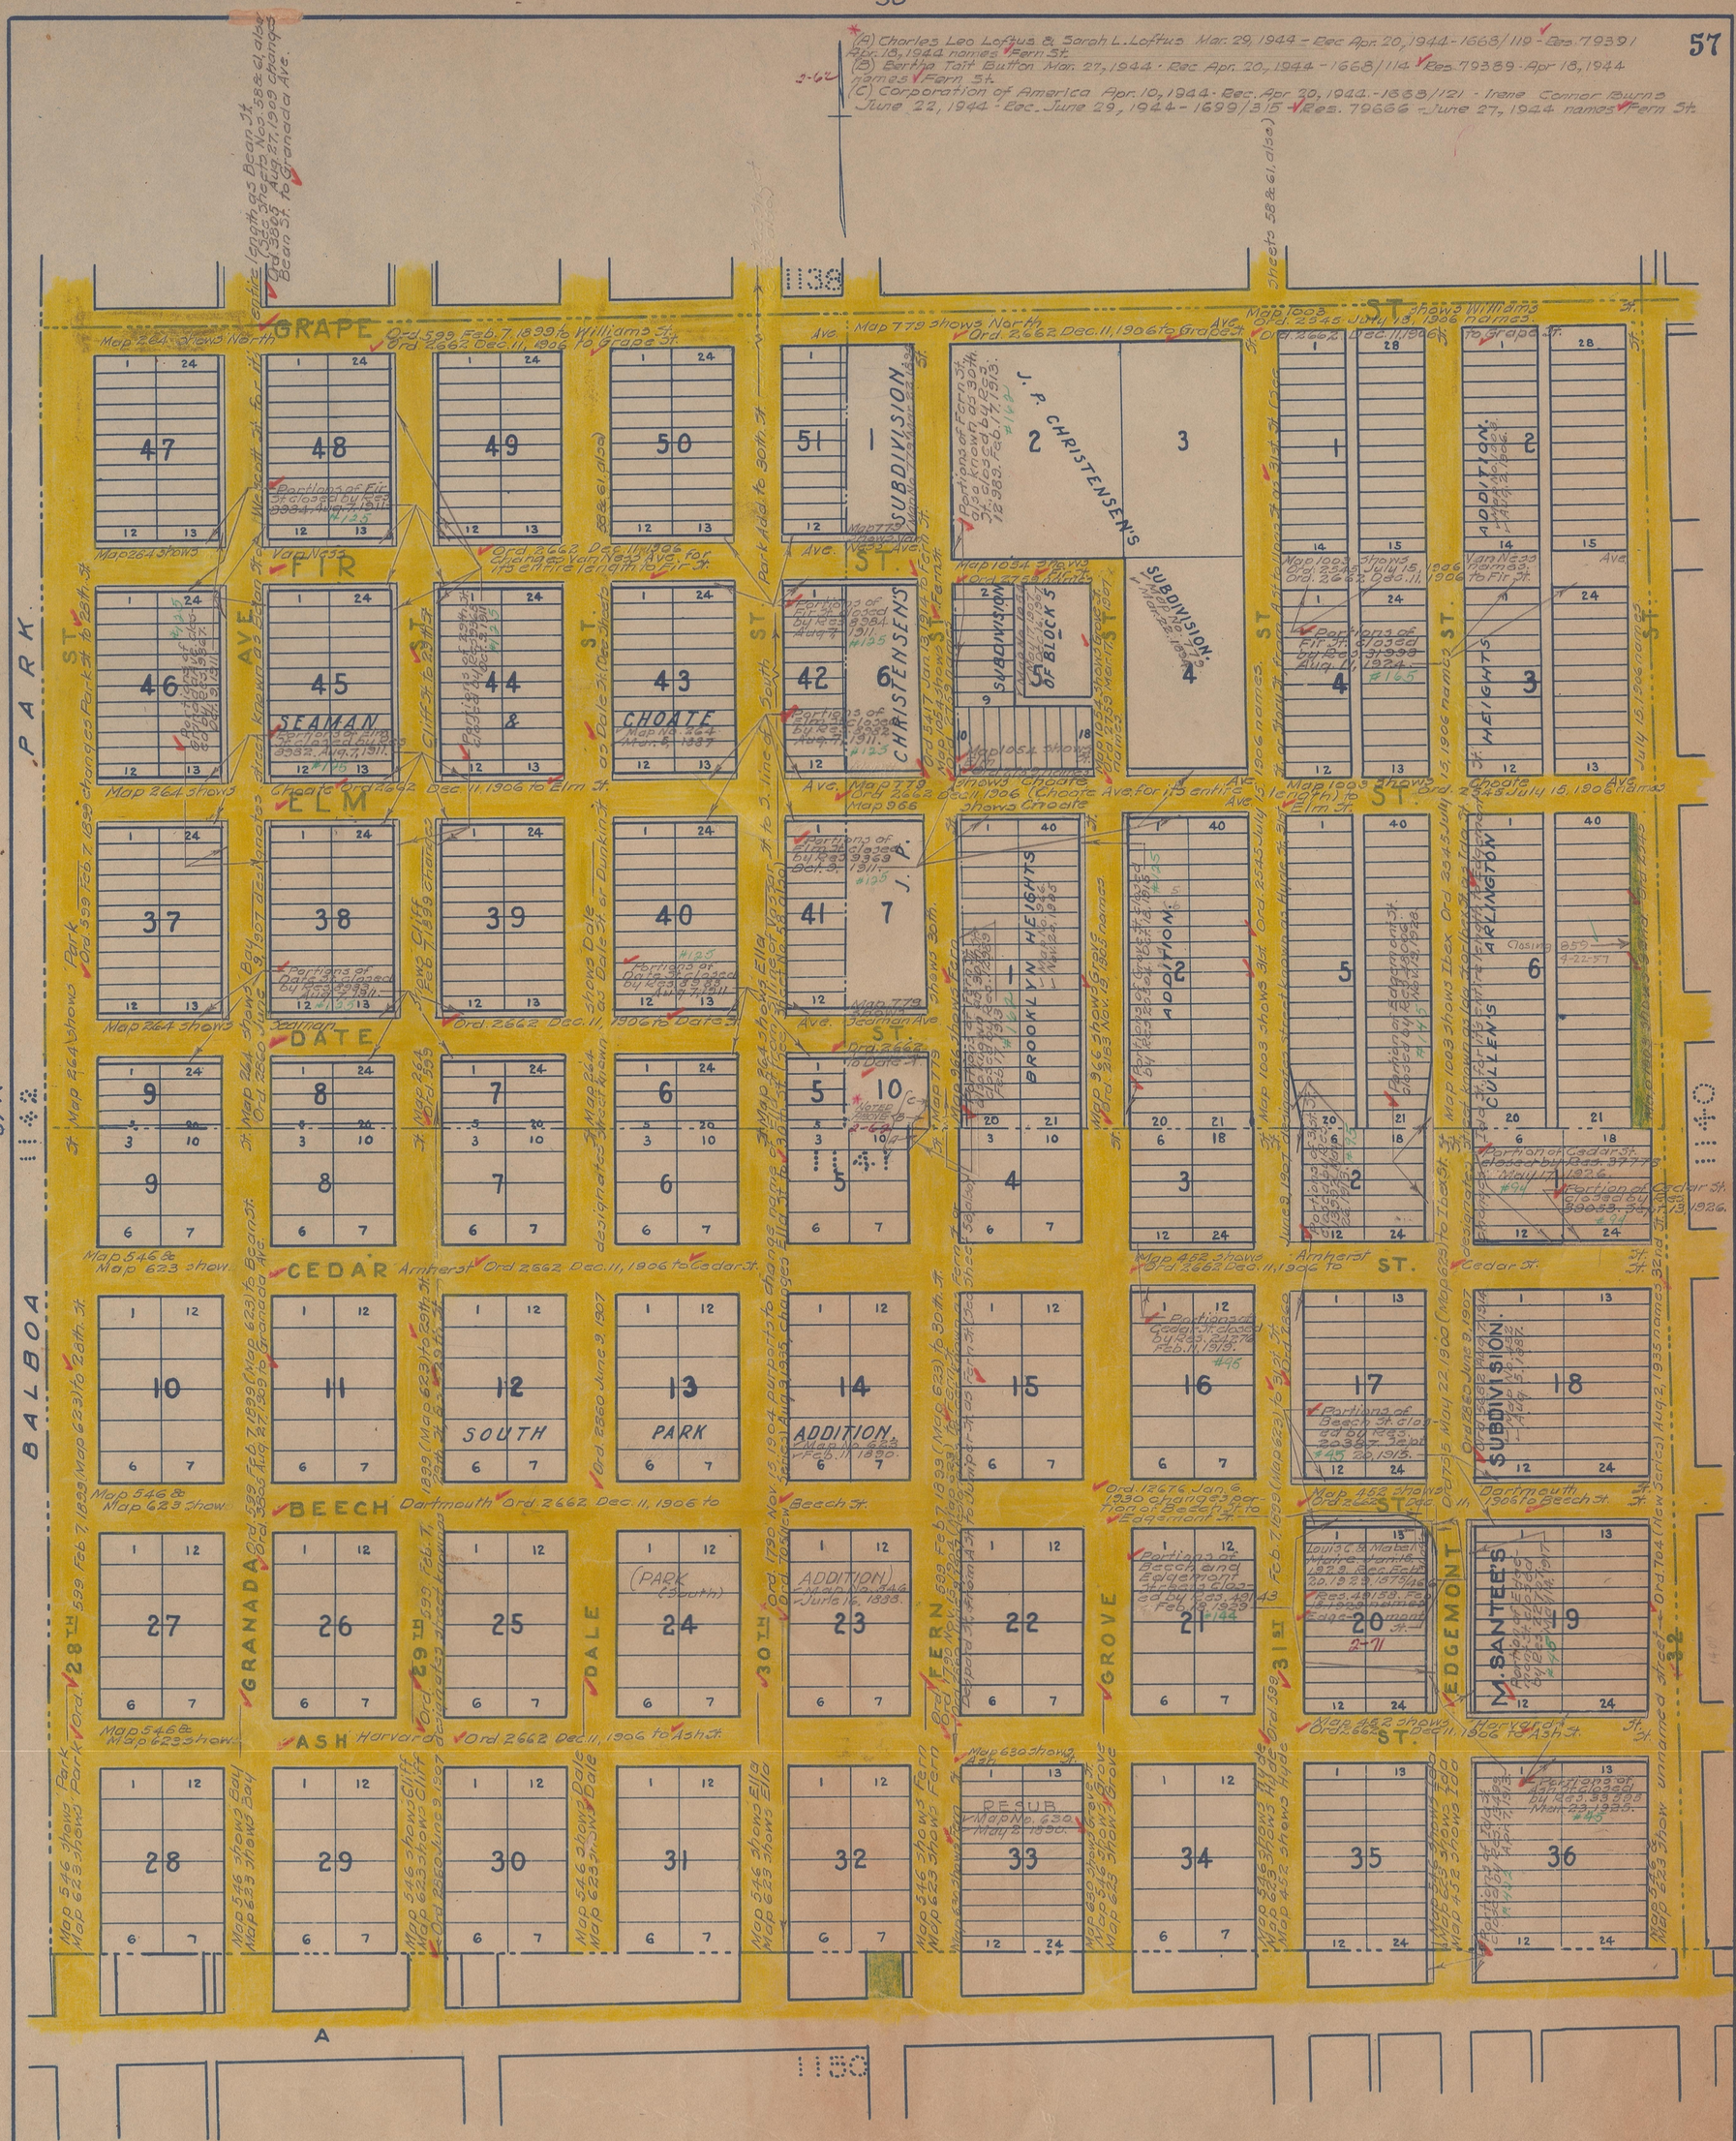

Check of street names completed June 23, 1932. J. L. M.
J. A. T.

58A

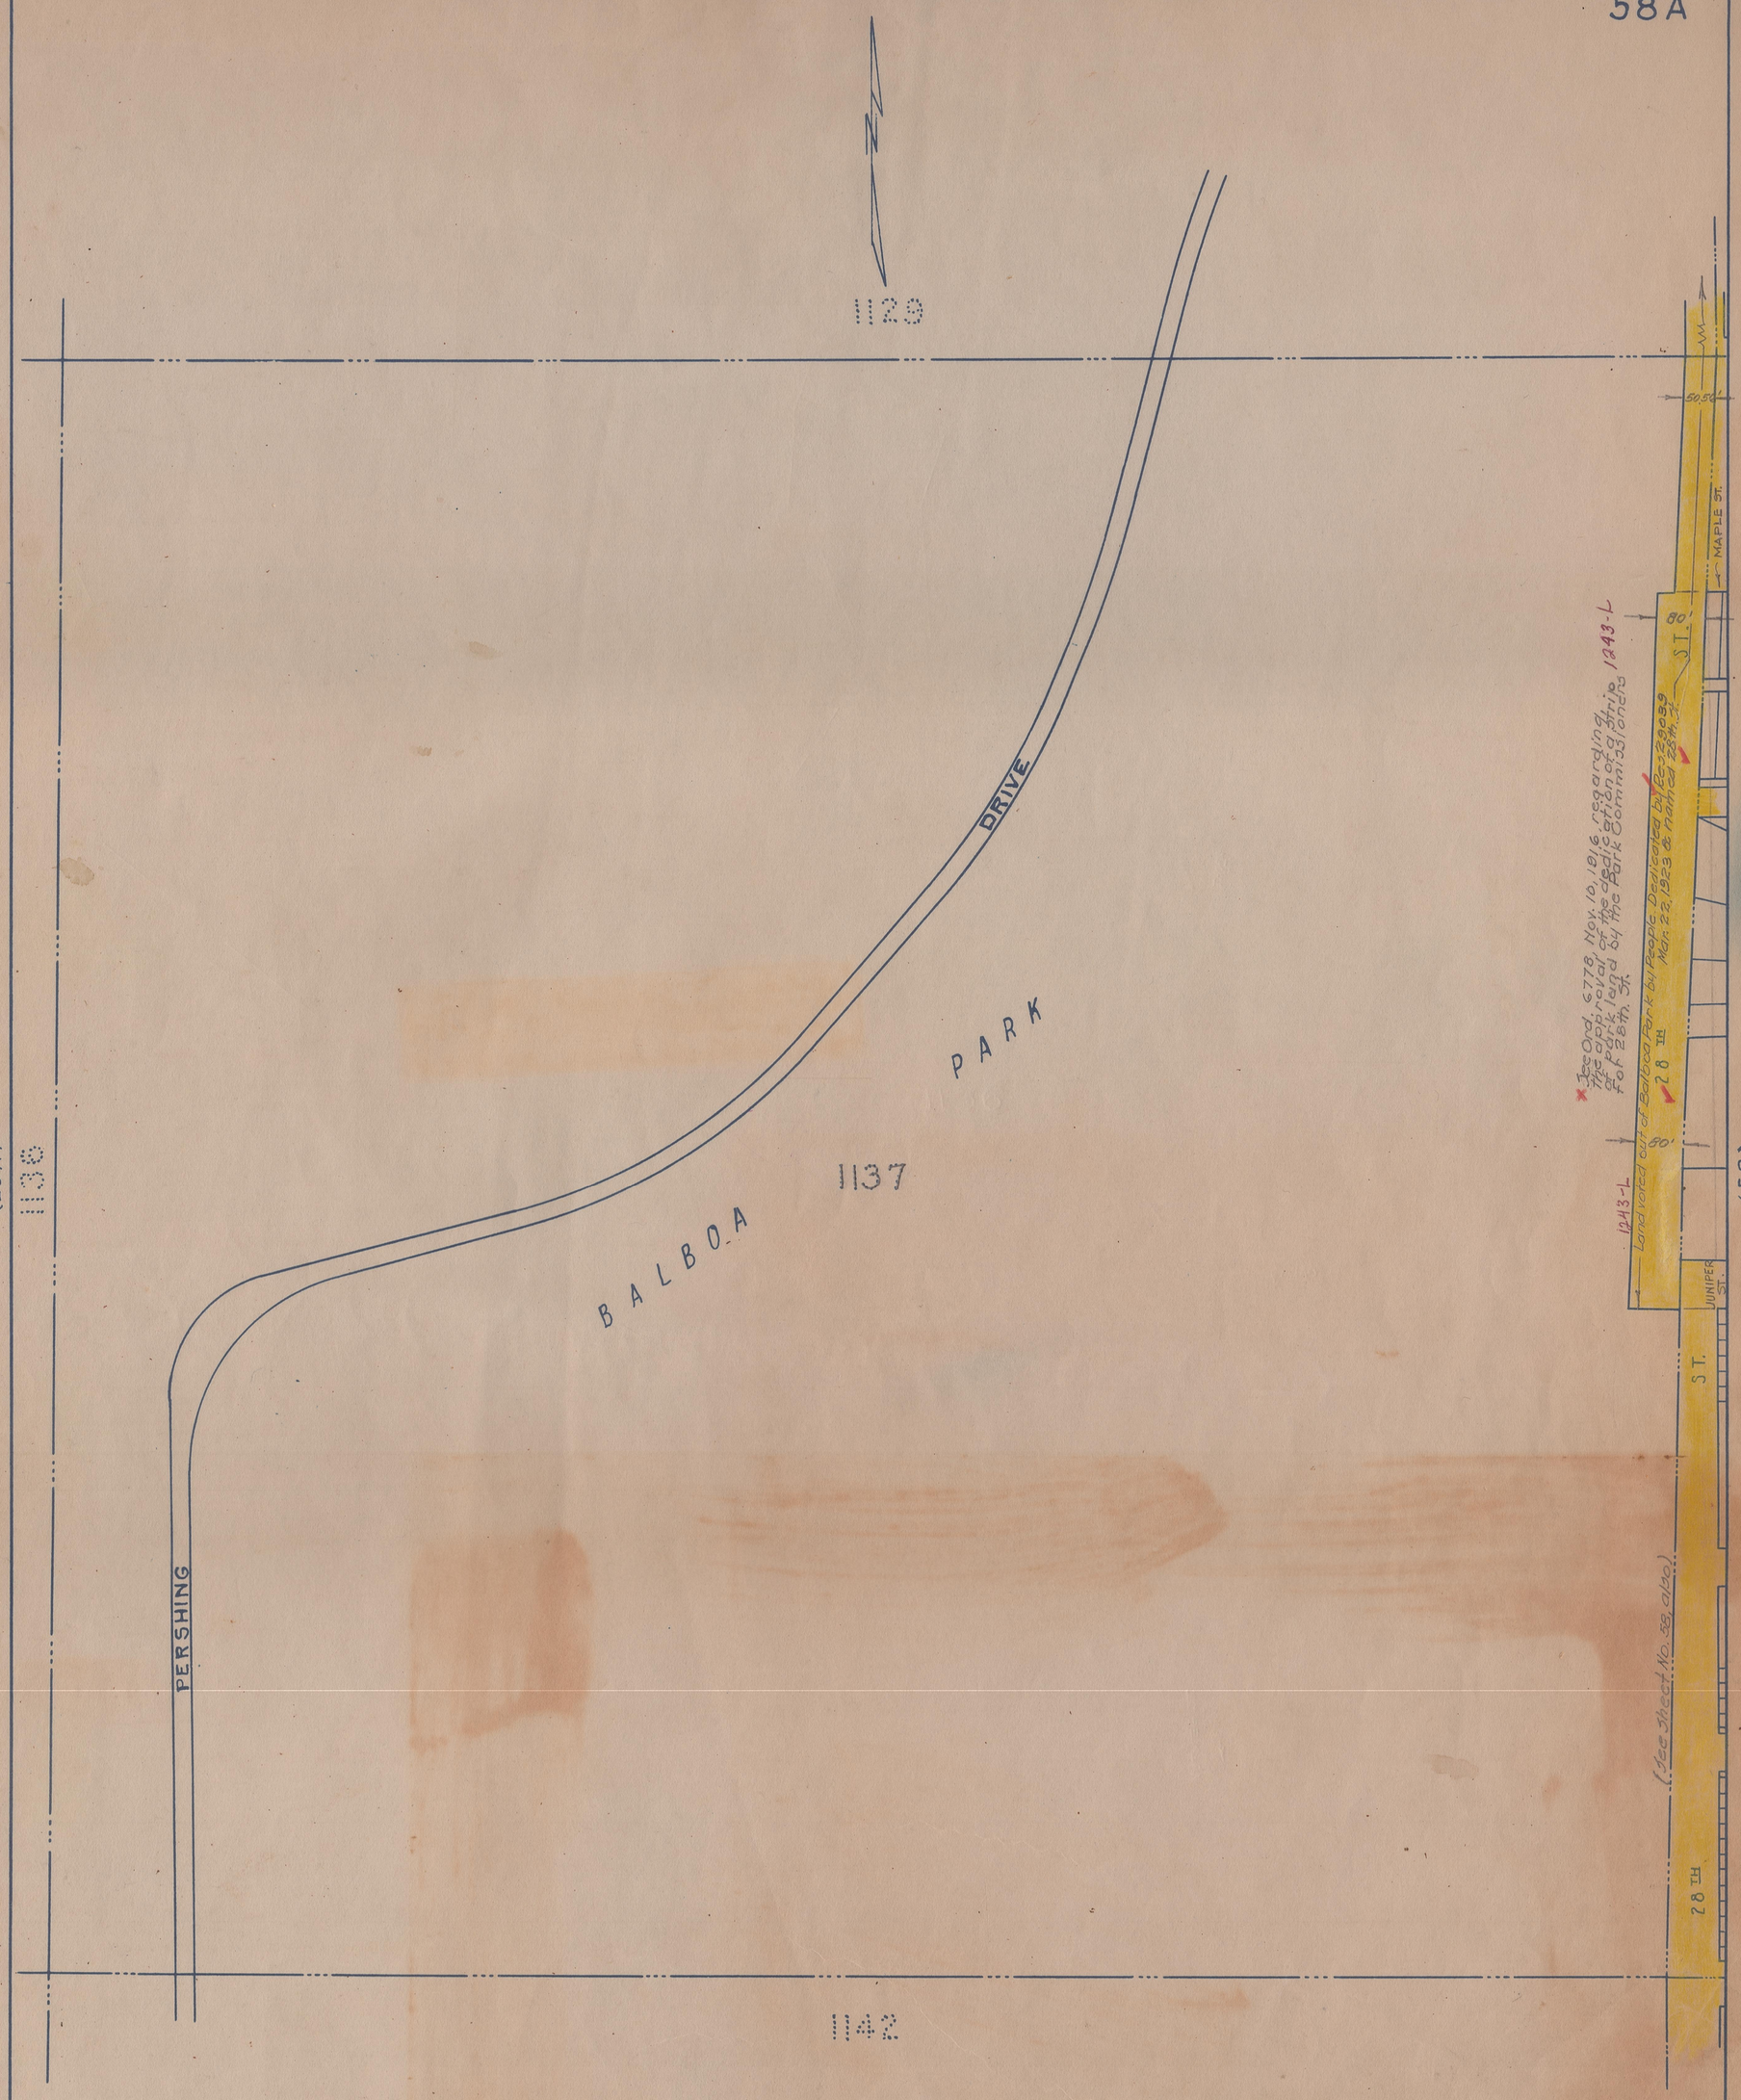

Check of street names completed March 7, 1932. J. L. M.
J.A.T.

58 A

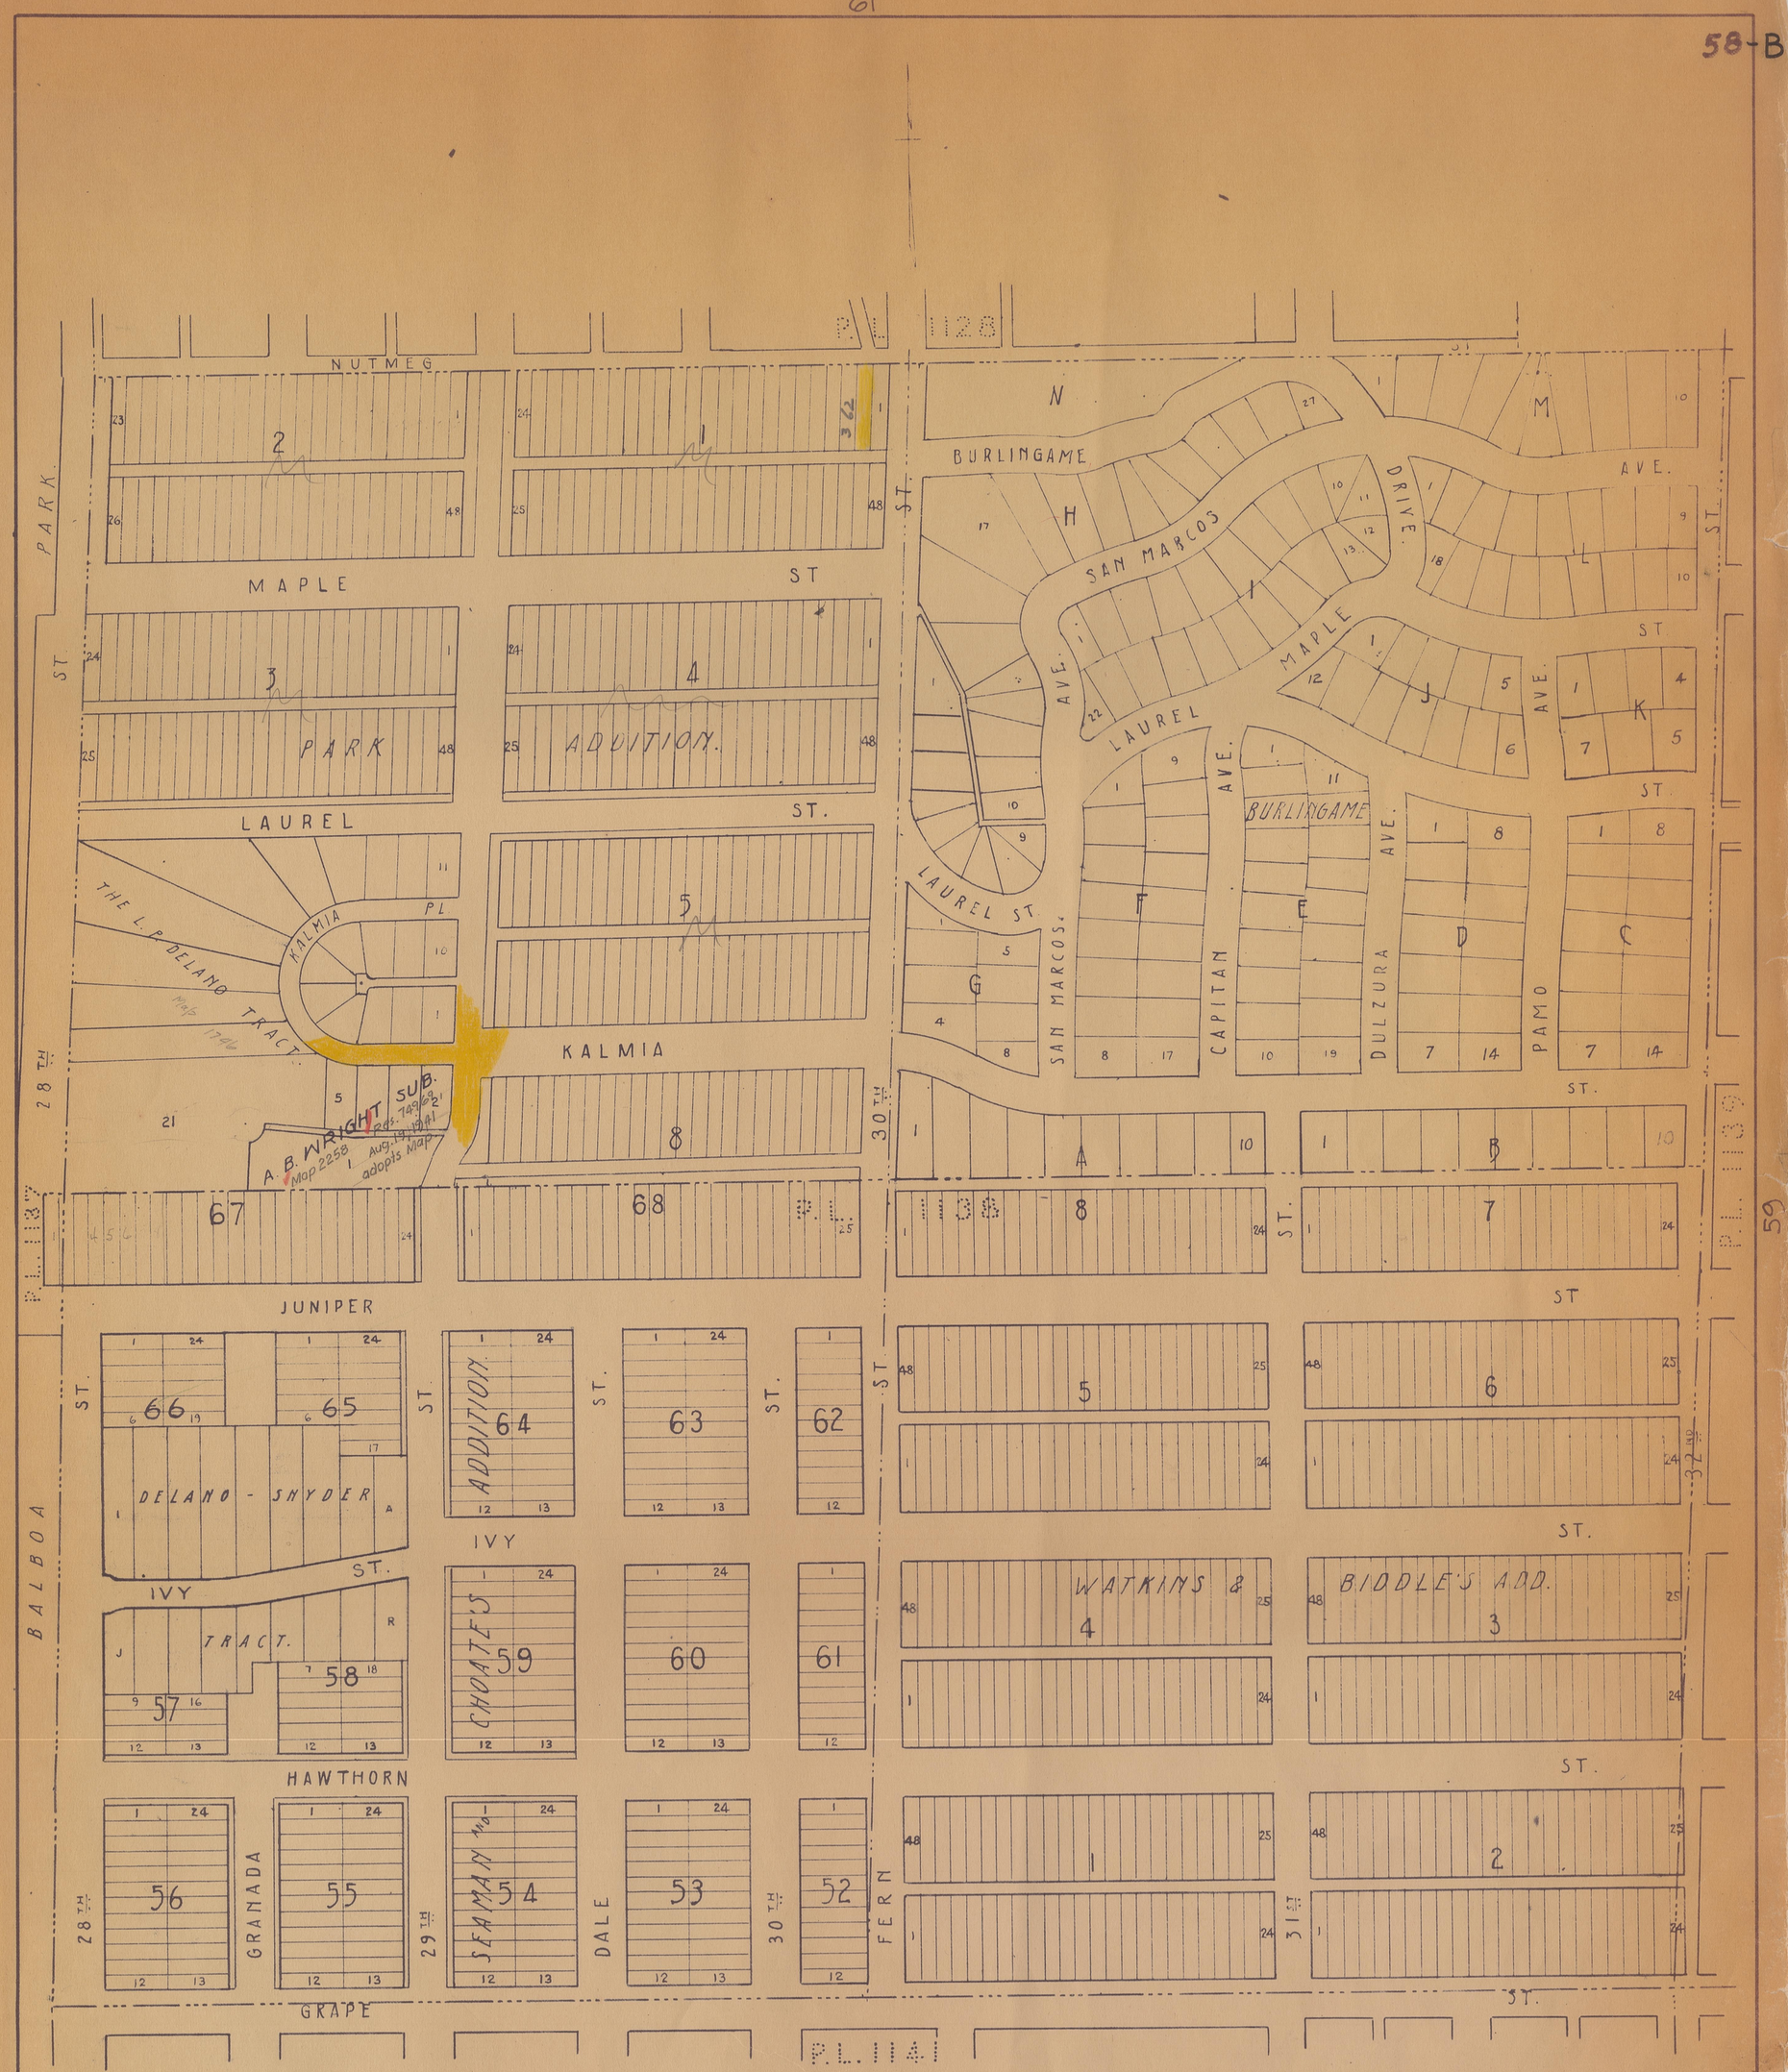
NUTMEG
MAPLE ST
PARK ST
LAUREL ST.
PARK ADDITION.
THE L. P. DELANO TRACT.
KALMIA PL
KALMIA
A. B. WRIGHT SUB.
Map 2258
Aug. 19, 1941
adopts Map
JUNIPER
DELANO - SHYDER
IVY ST.
ADDITION
CHOATE'S
TRACT.
HAWTHORN
WATKINS &
BIDDLE'S ADD.
GRANADA
SEAMAN 1st
DALE
FERN
GRAPE
BURLINGAME
SAN MARCOS DRIVE
LAUREL AVE.
MAPLE AVE.
BURLINGAME AVE.
SAN MARCOS
CAPITAN
DULZURA
PAMO
LAUREL ST.
28TH
29TH
30TH
31ST
32ND
P.L. 1137
P.L. 1138
P.L. 1141

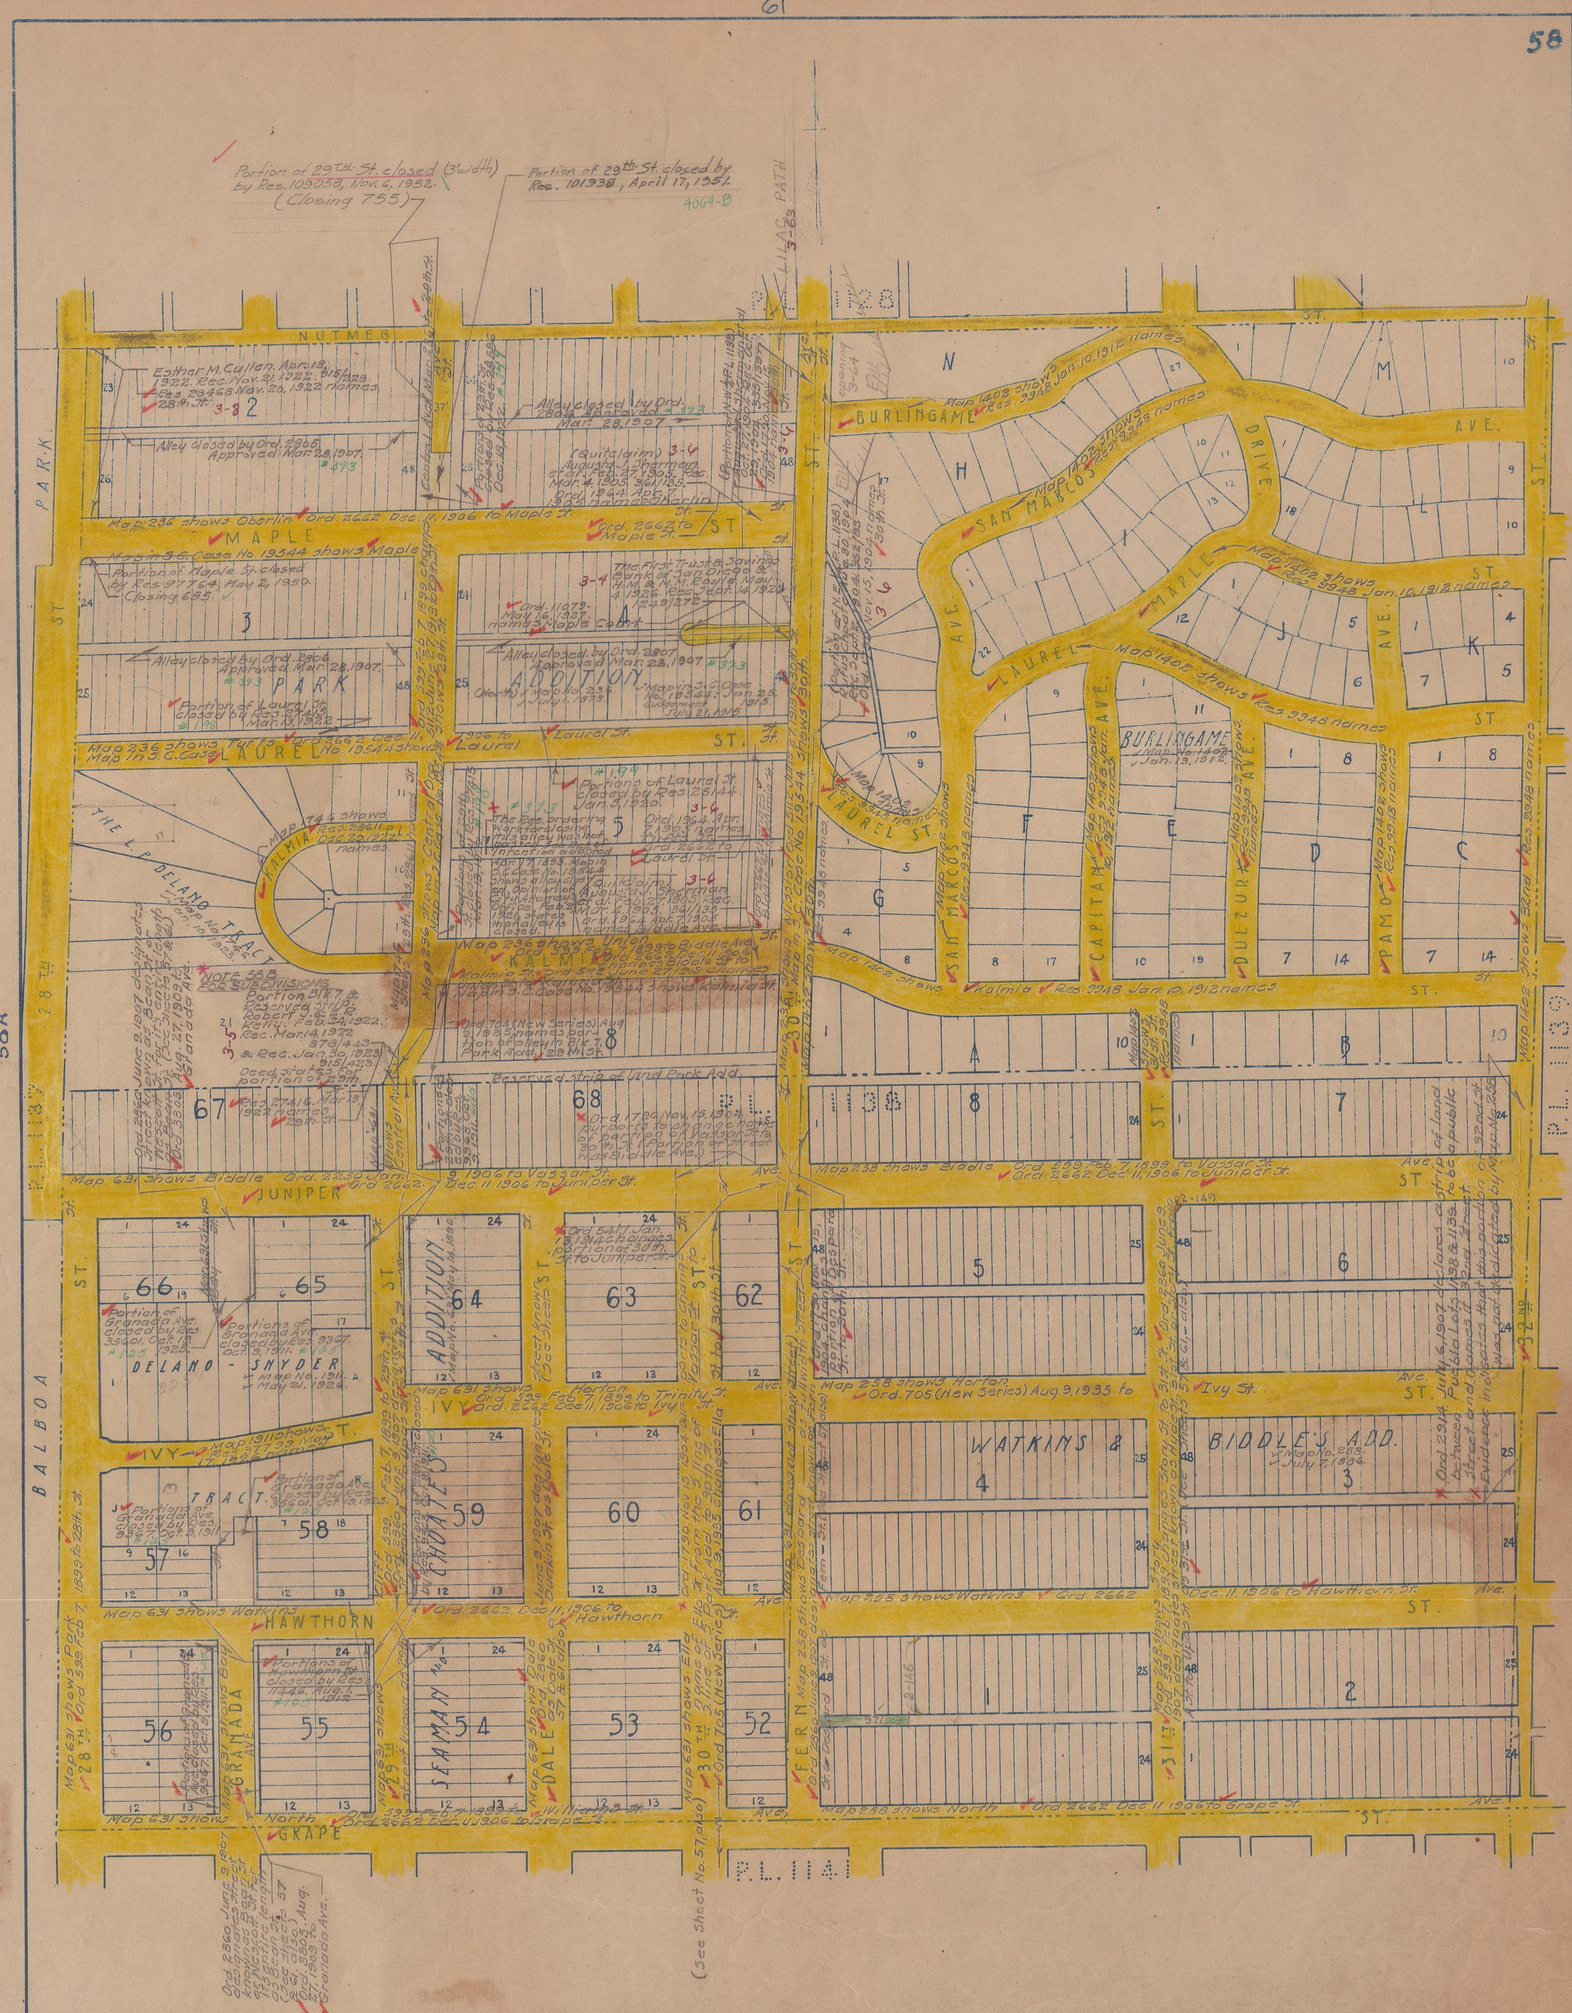

Check of street names completed June 23, 1932; J. L. M.
J.A.T.

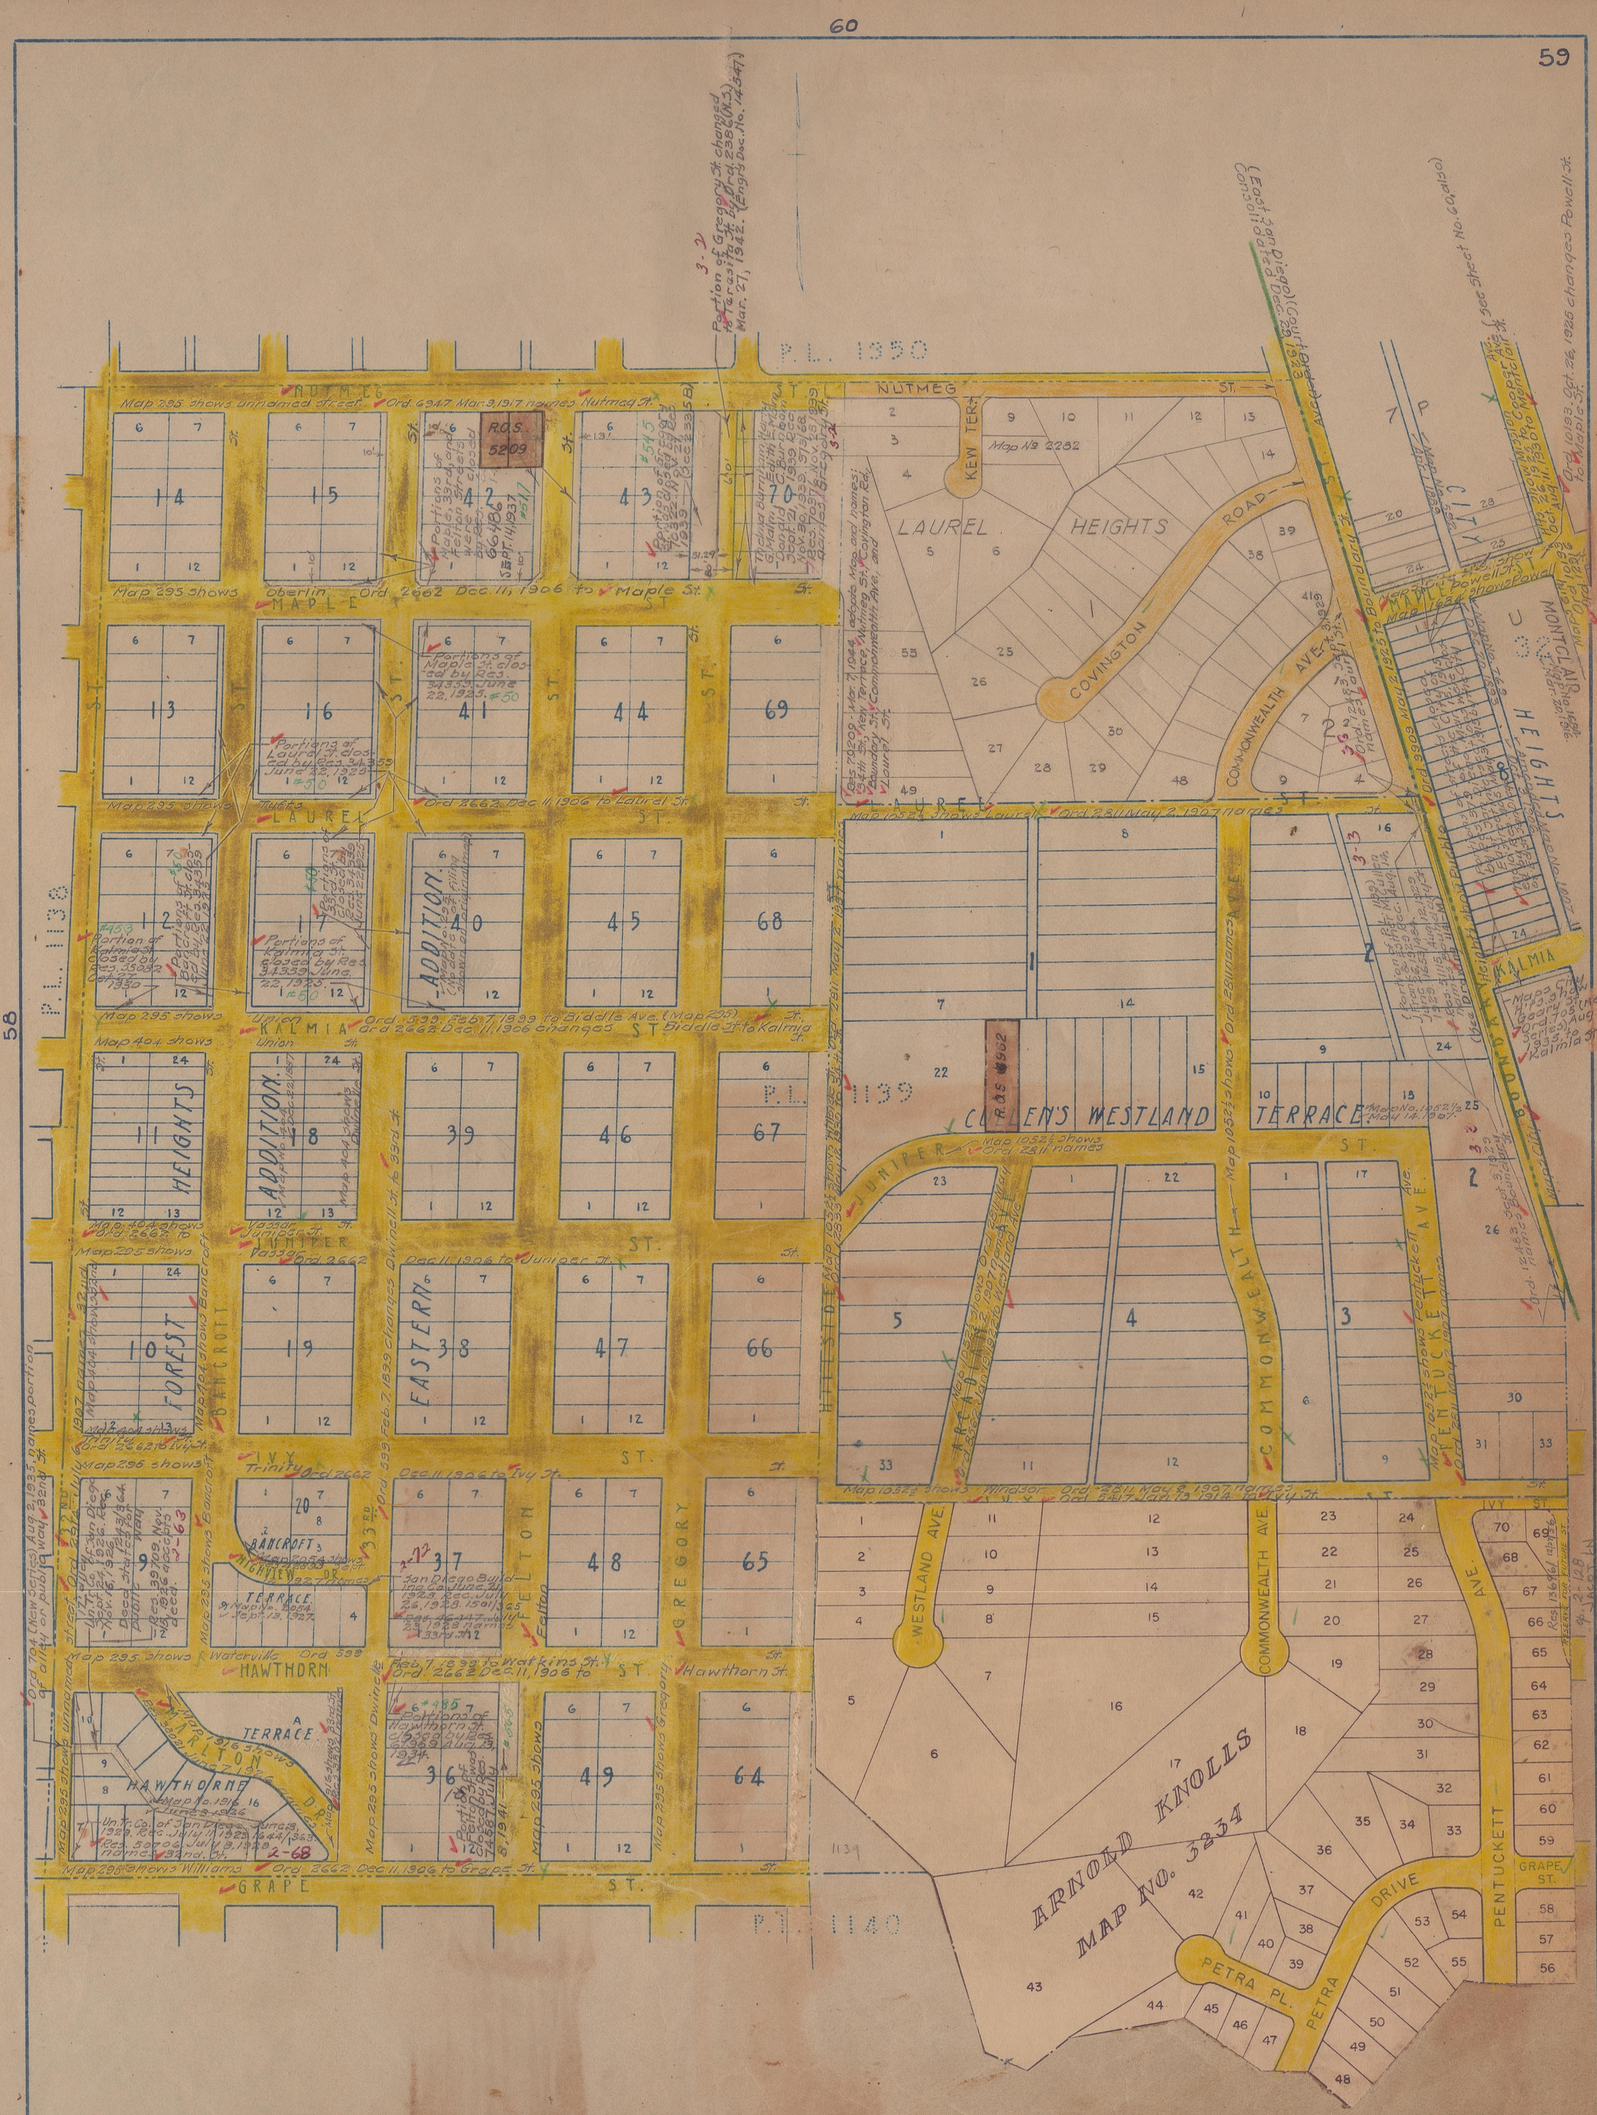

Check of street names completed June 23, 1932, J. L. M.
J.A.T

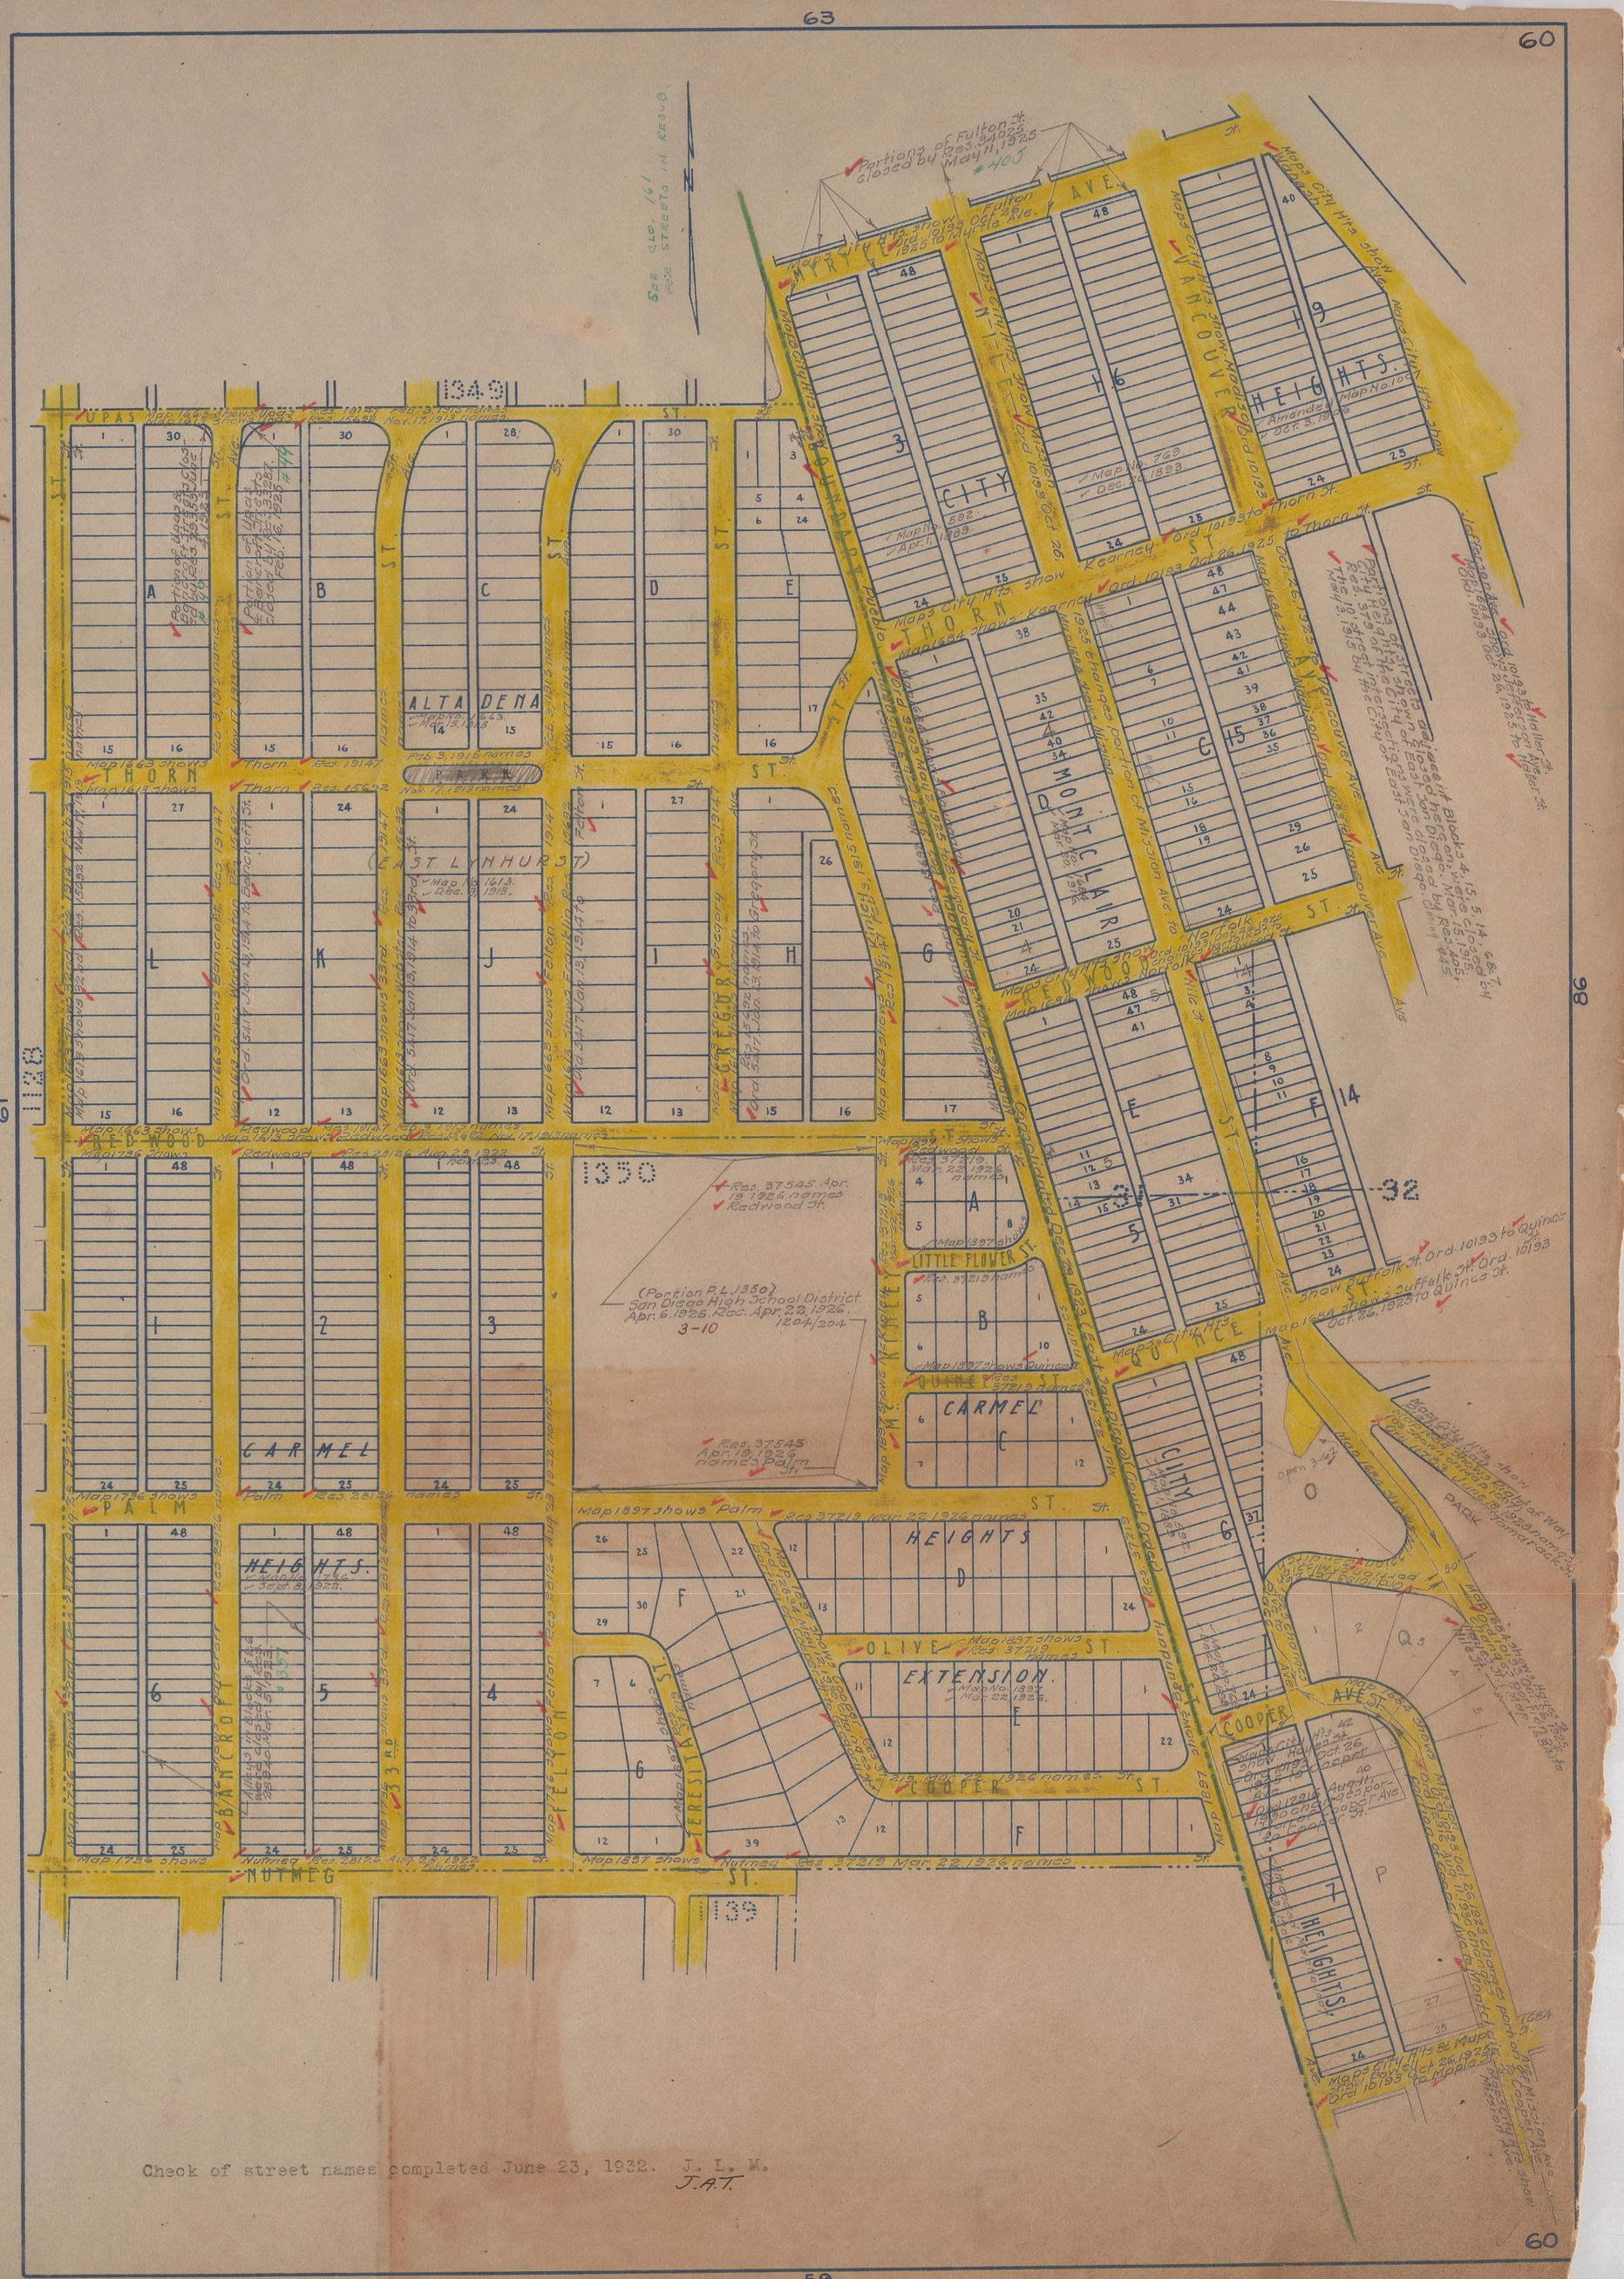

Check of street names completed June 23, 1932. J. L. M.
J.A.T.