


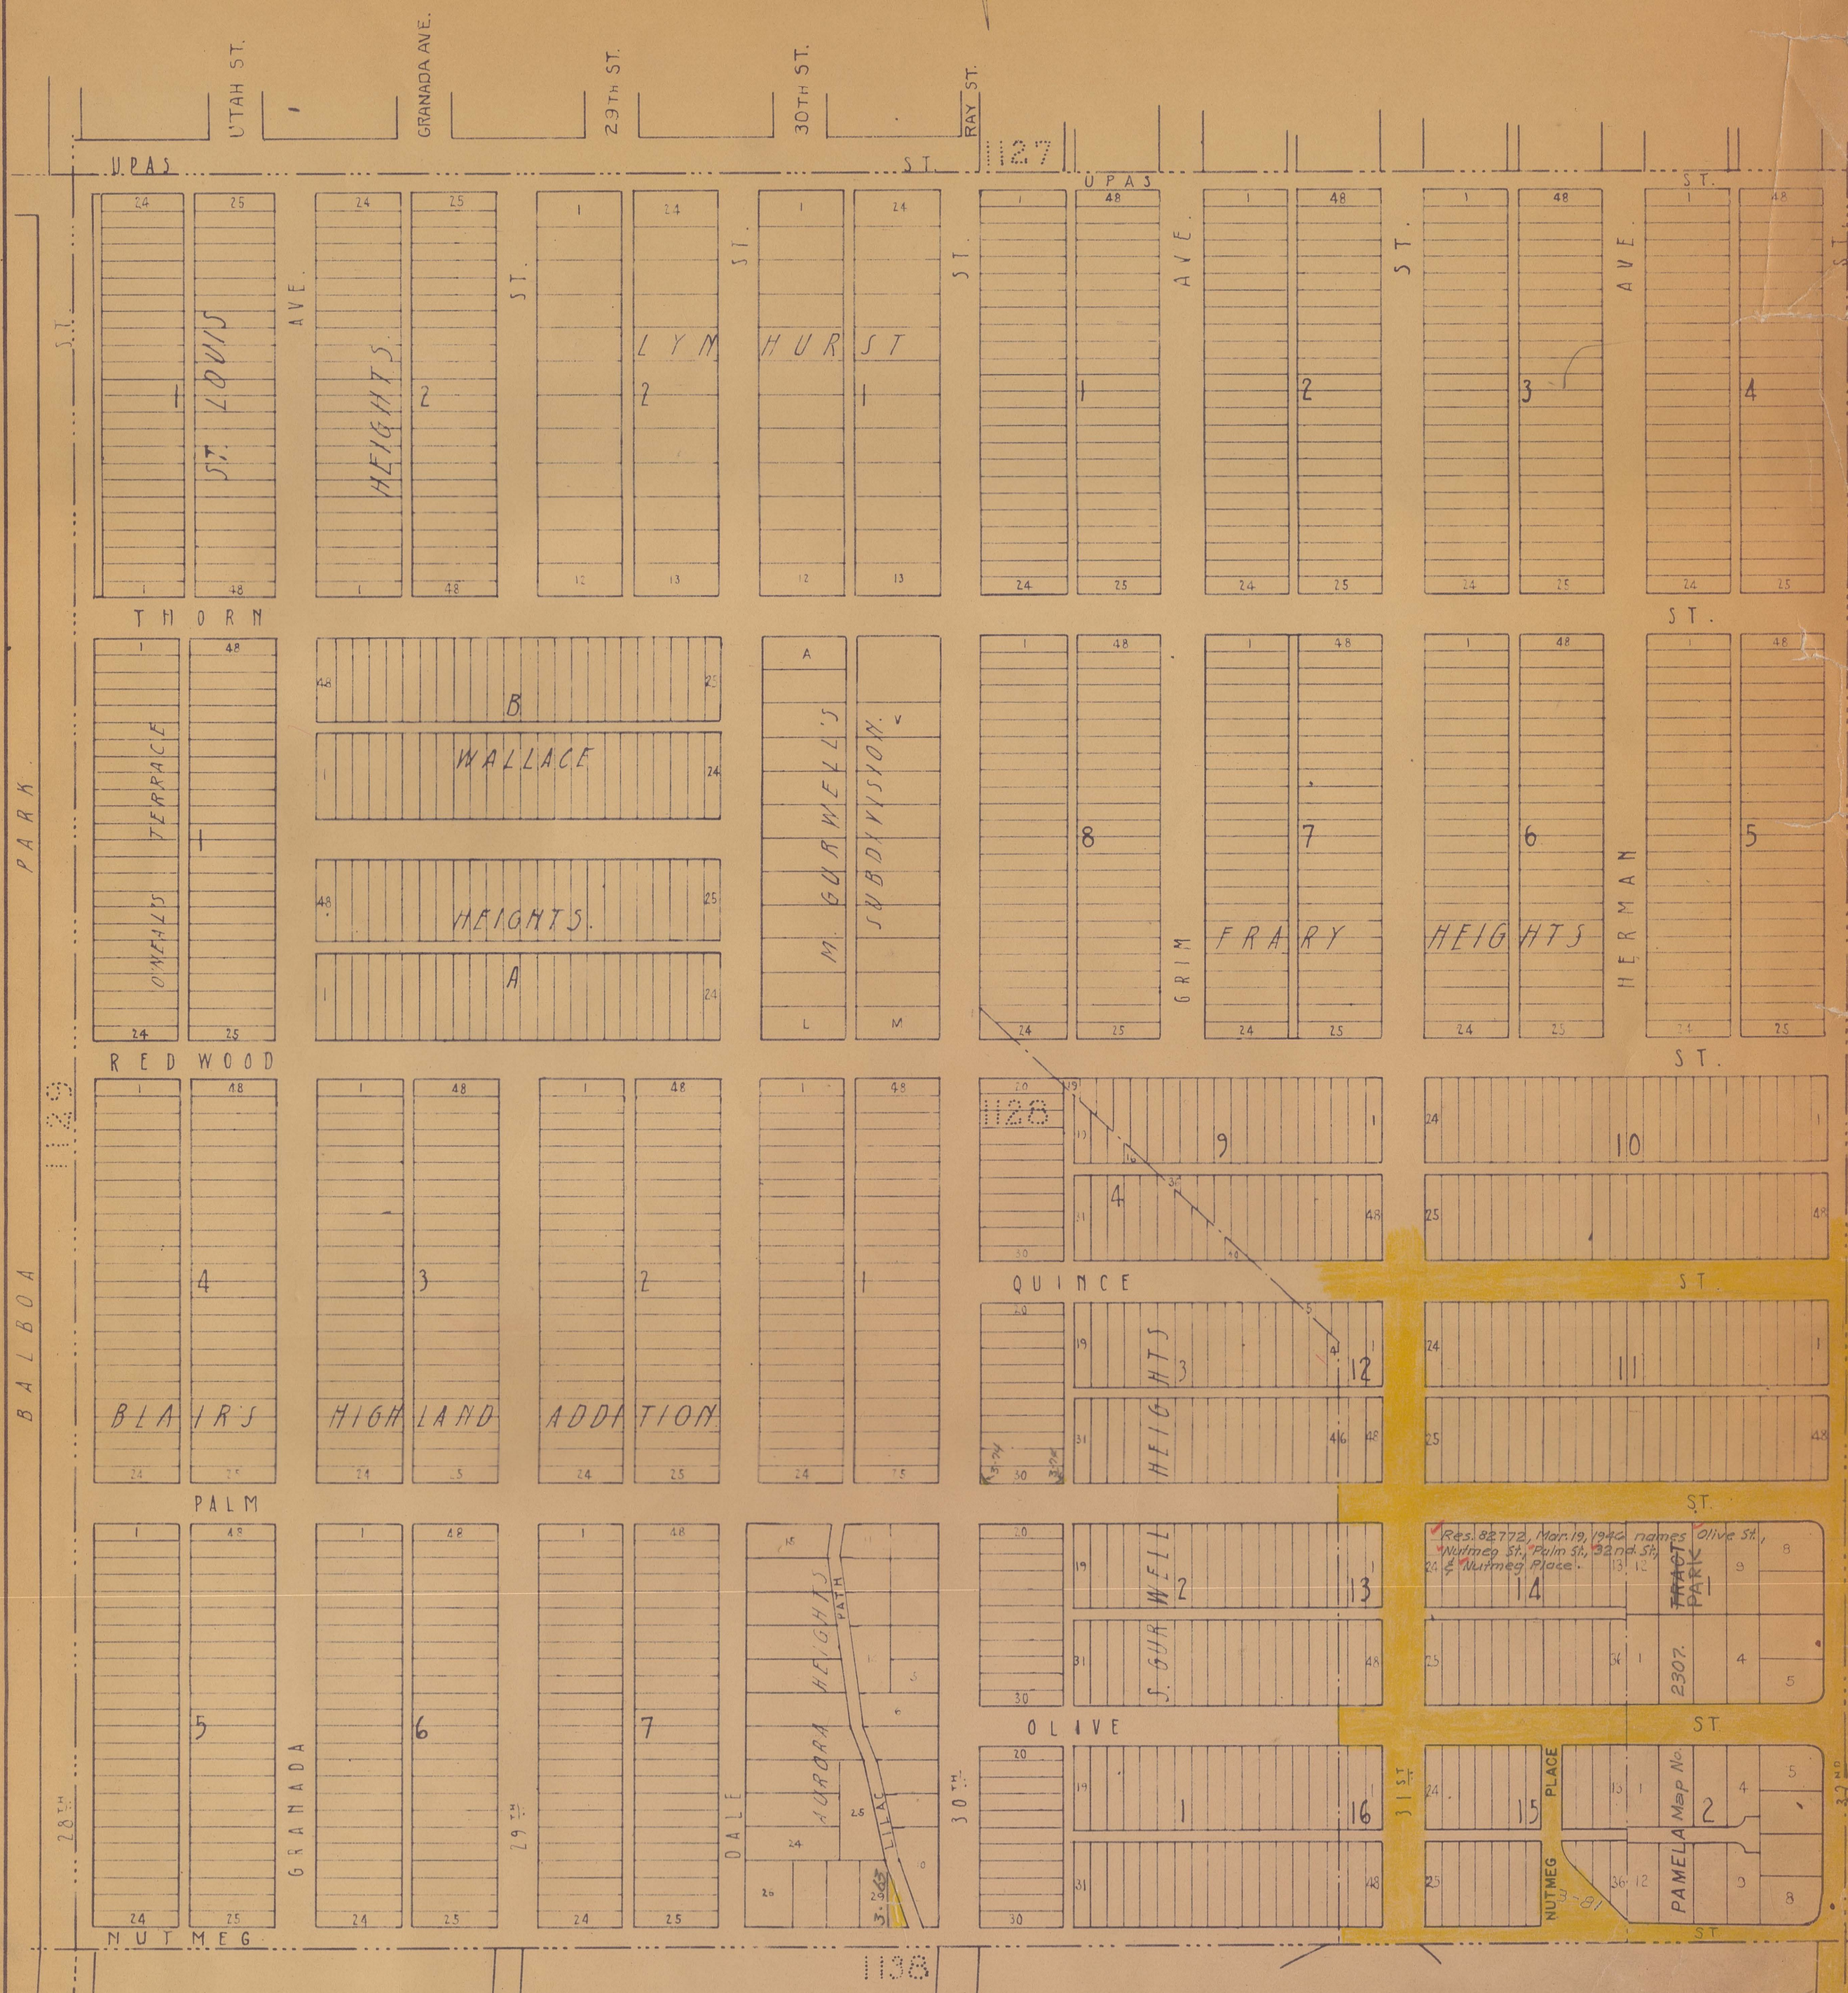



J. A. T.

64



Check of street names completed June 23, 1932. J. L. M.



<64>

64A



BALBOA PARK

1129

1137

See note on sheet 58A regarding the dedication of Balboa Park to the State of California. The dedication of Balboa Park to the State of California was made by the People of the State of California on March 22, 1923, and named Upas St. (See Street No. 64) also.


Check of street names completed March 7, 1932. J. L. M.
J. A. T.

64A

<58A>


Check of street names completed March 2, 1932. J. L. M.
C. R. R.

BALBOA PARK.
1123
(See sheet No. 64A also)
UPAS Lane Voted out of Balboa Park by People. Dedicated by Gov. 23038, Jan 22, 1930 & named 4903 St.

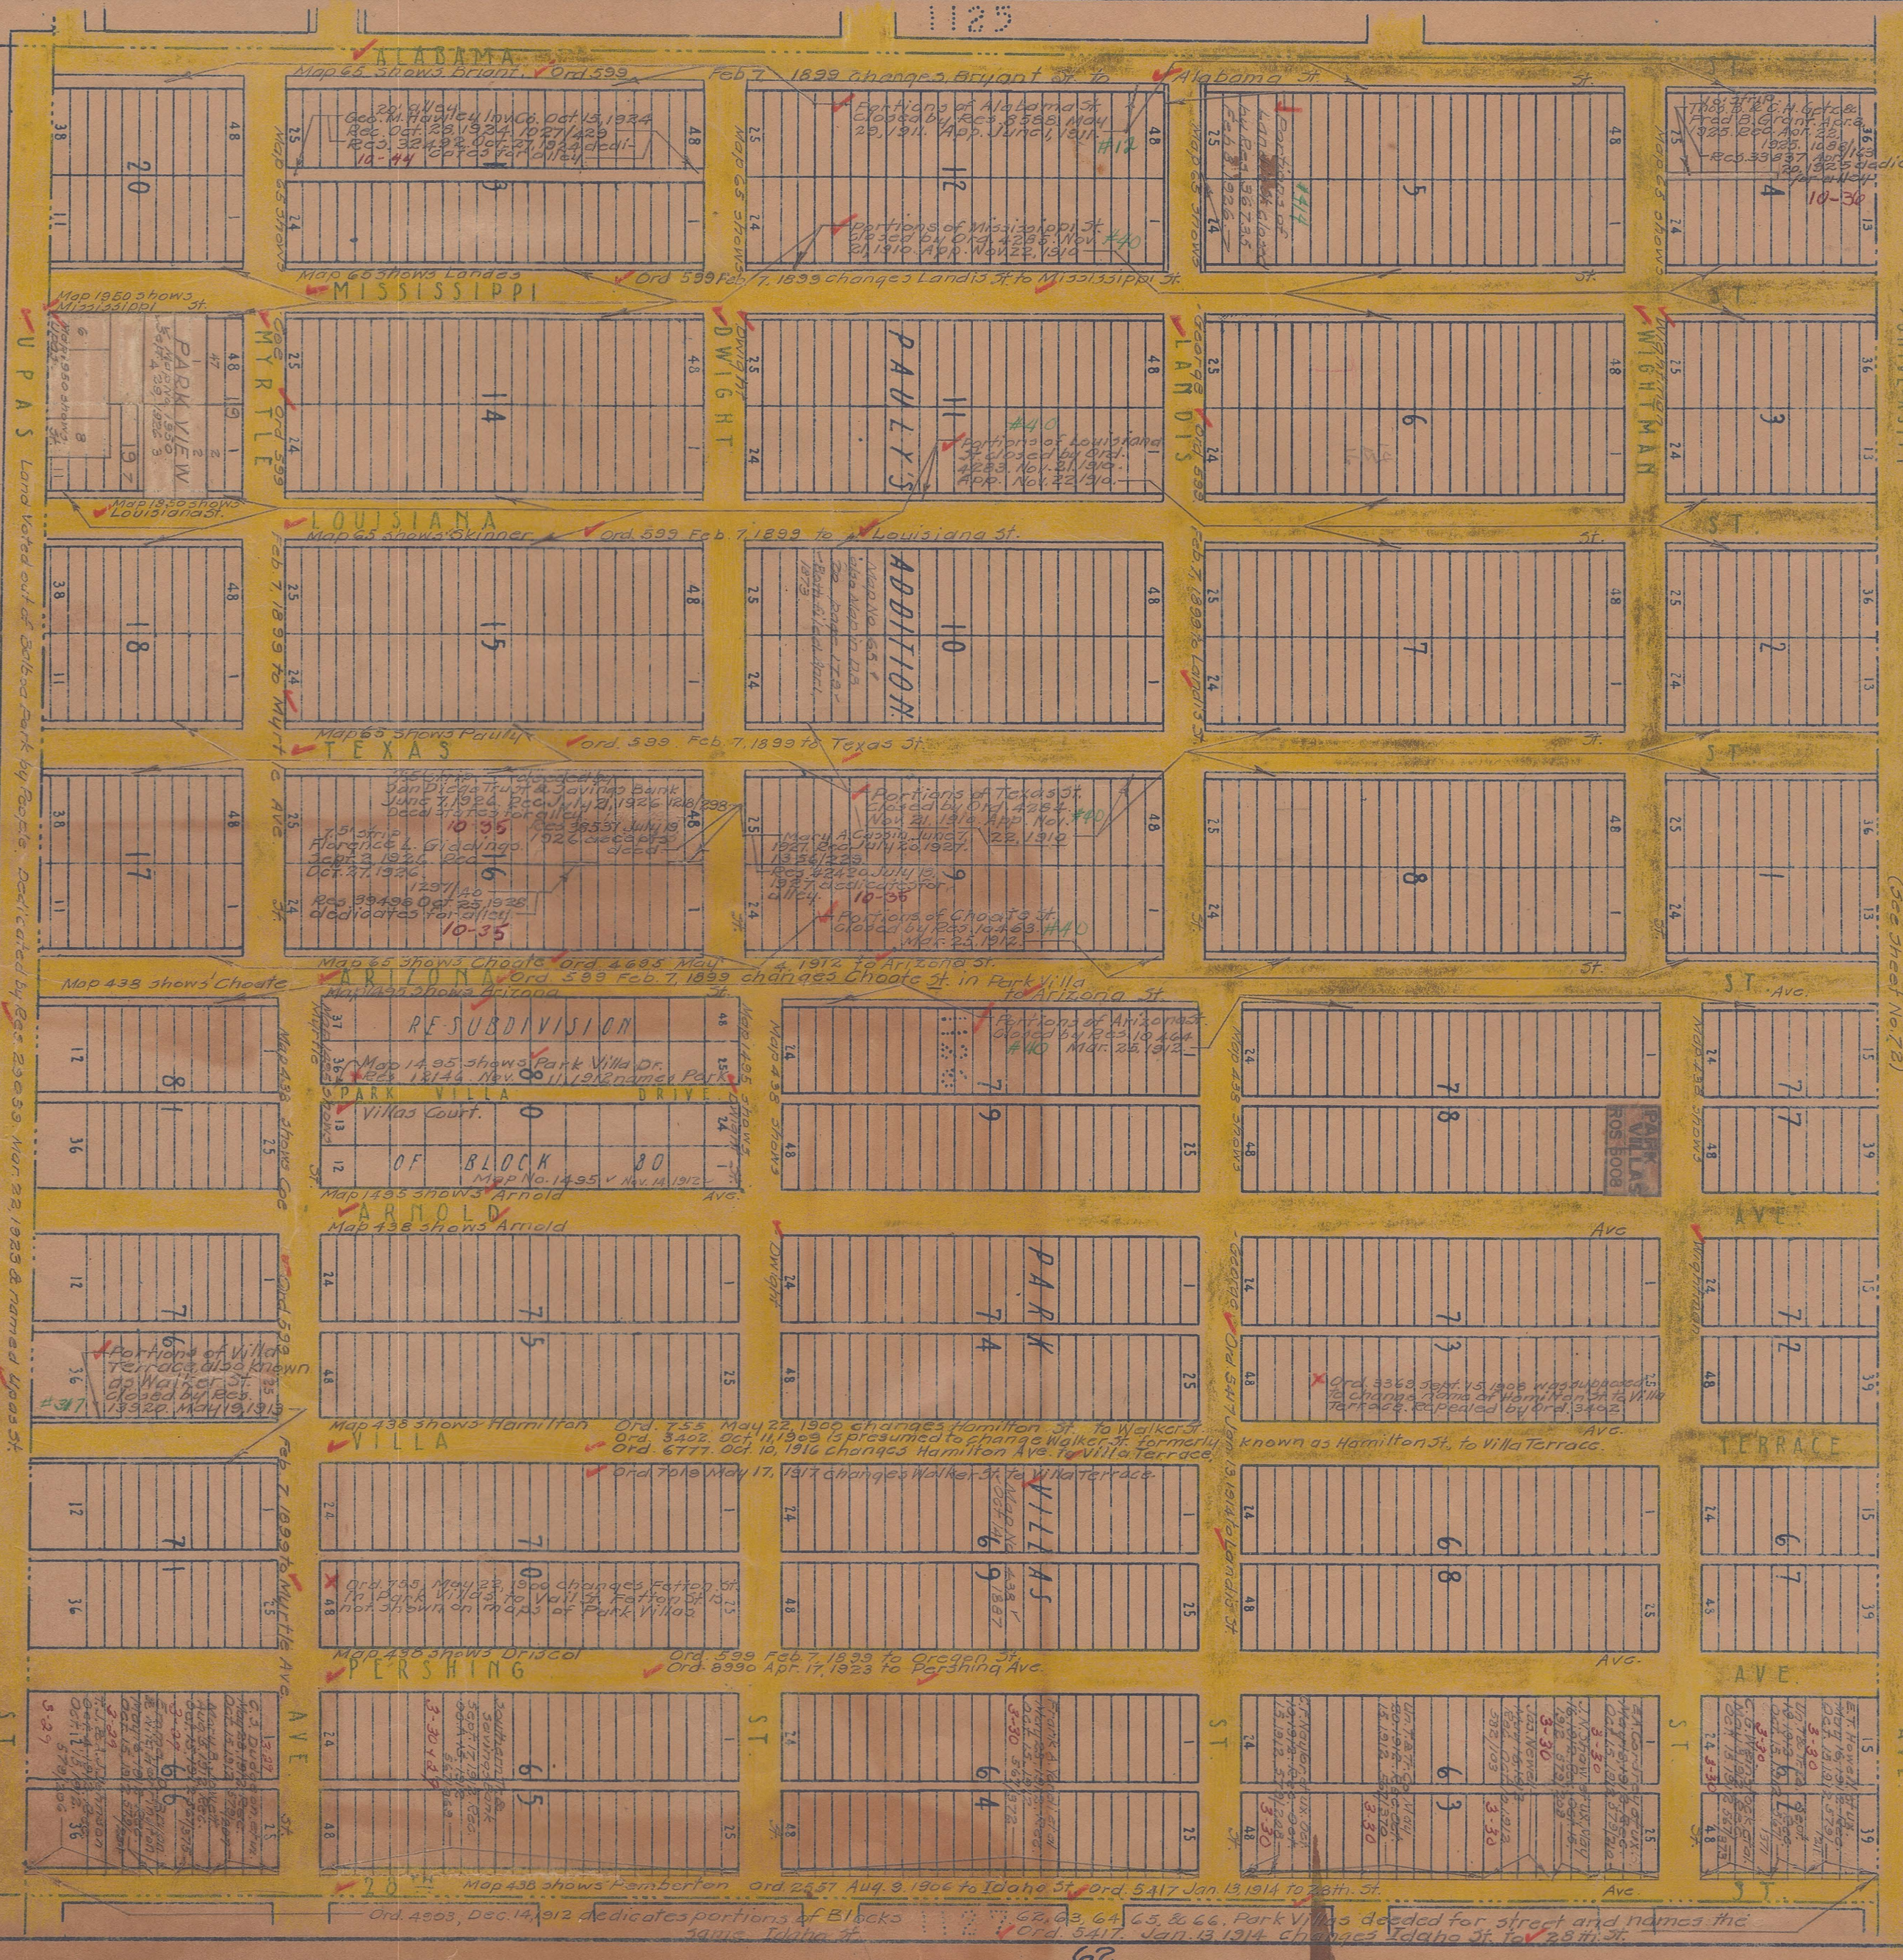

<65>

65A

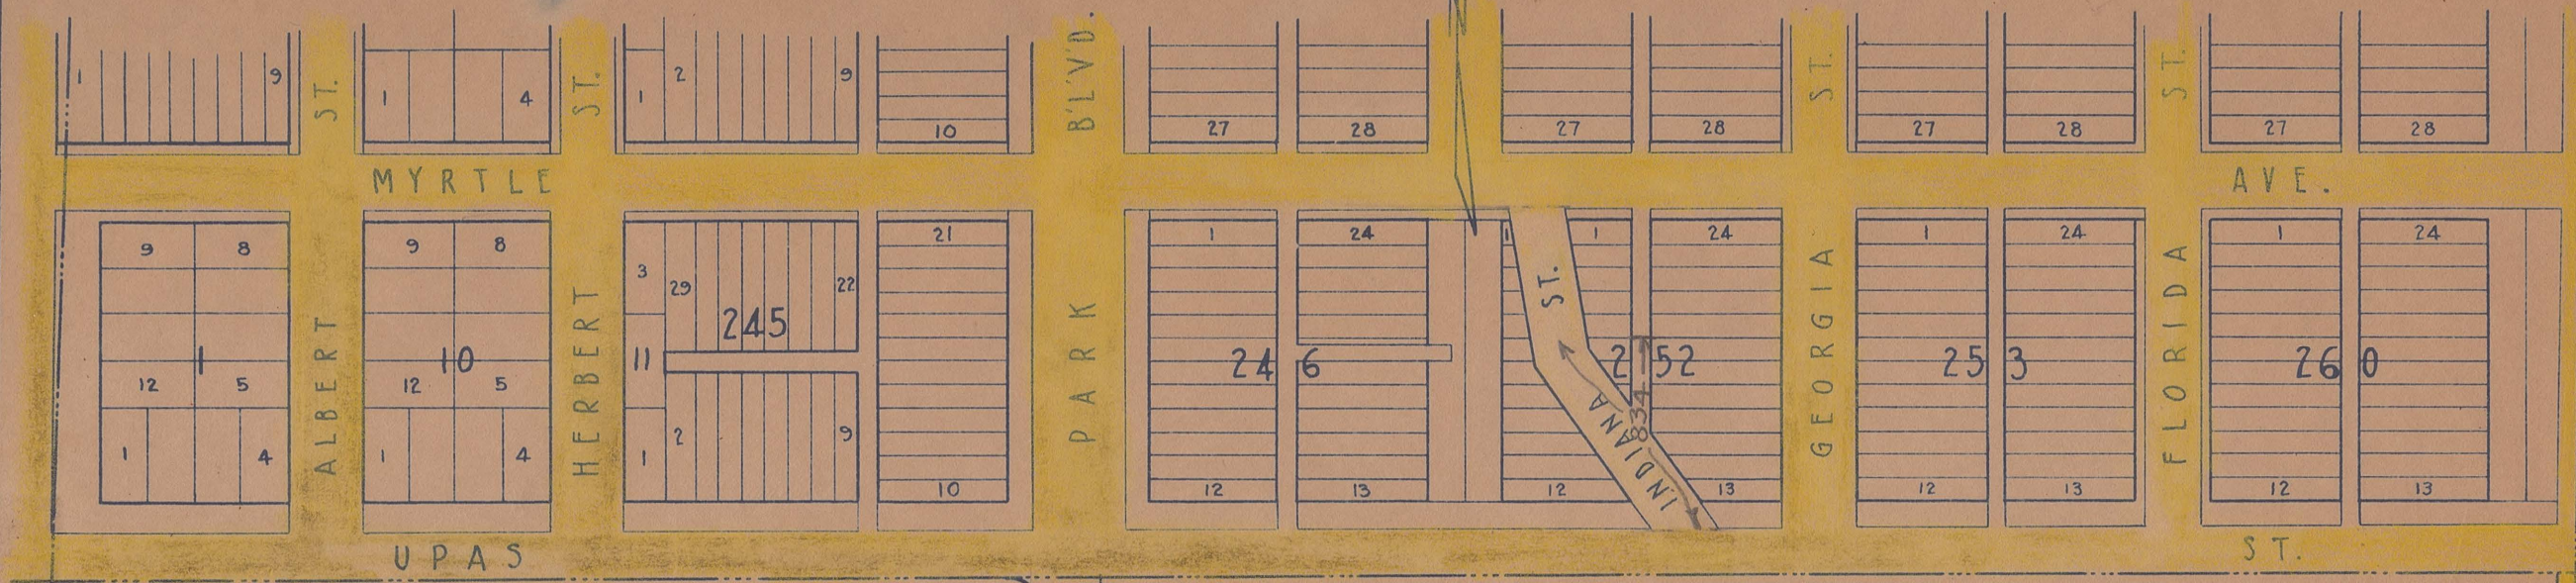

(See Sheet No. 63, also)

<19A>

1131

BALBOA

BLVD.

1130

PARK

1138

1139


<64A>

Check of street names completed March 7, 1932. J. L. M.

J. A. T.

65A cont.

<26A>

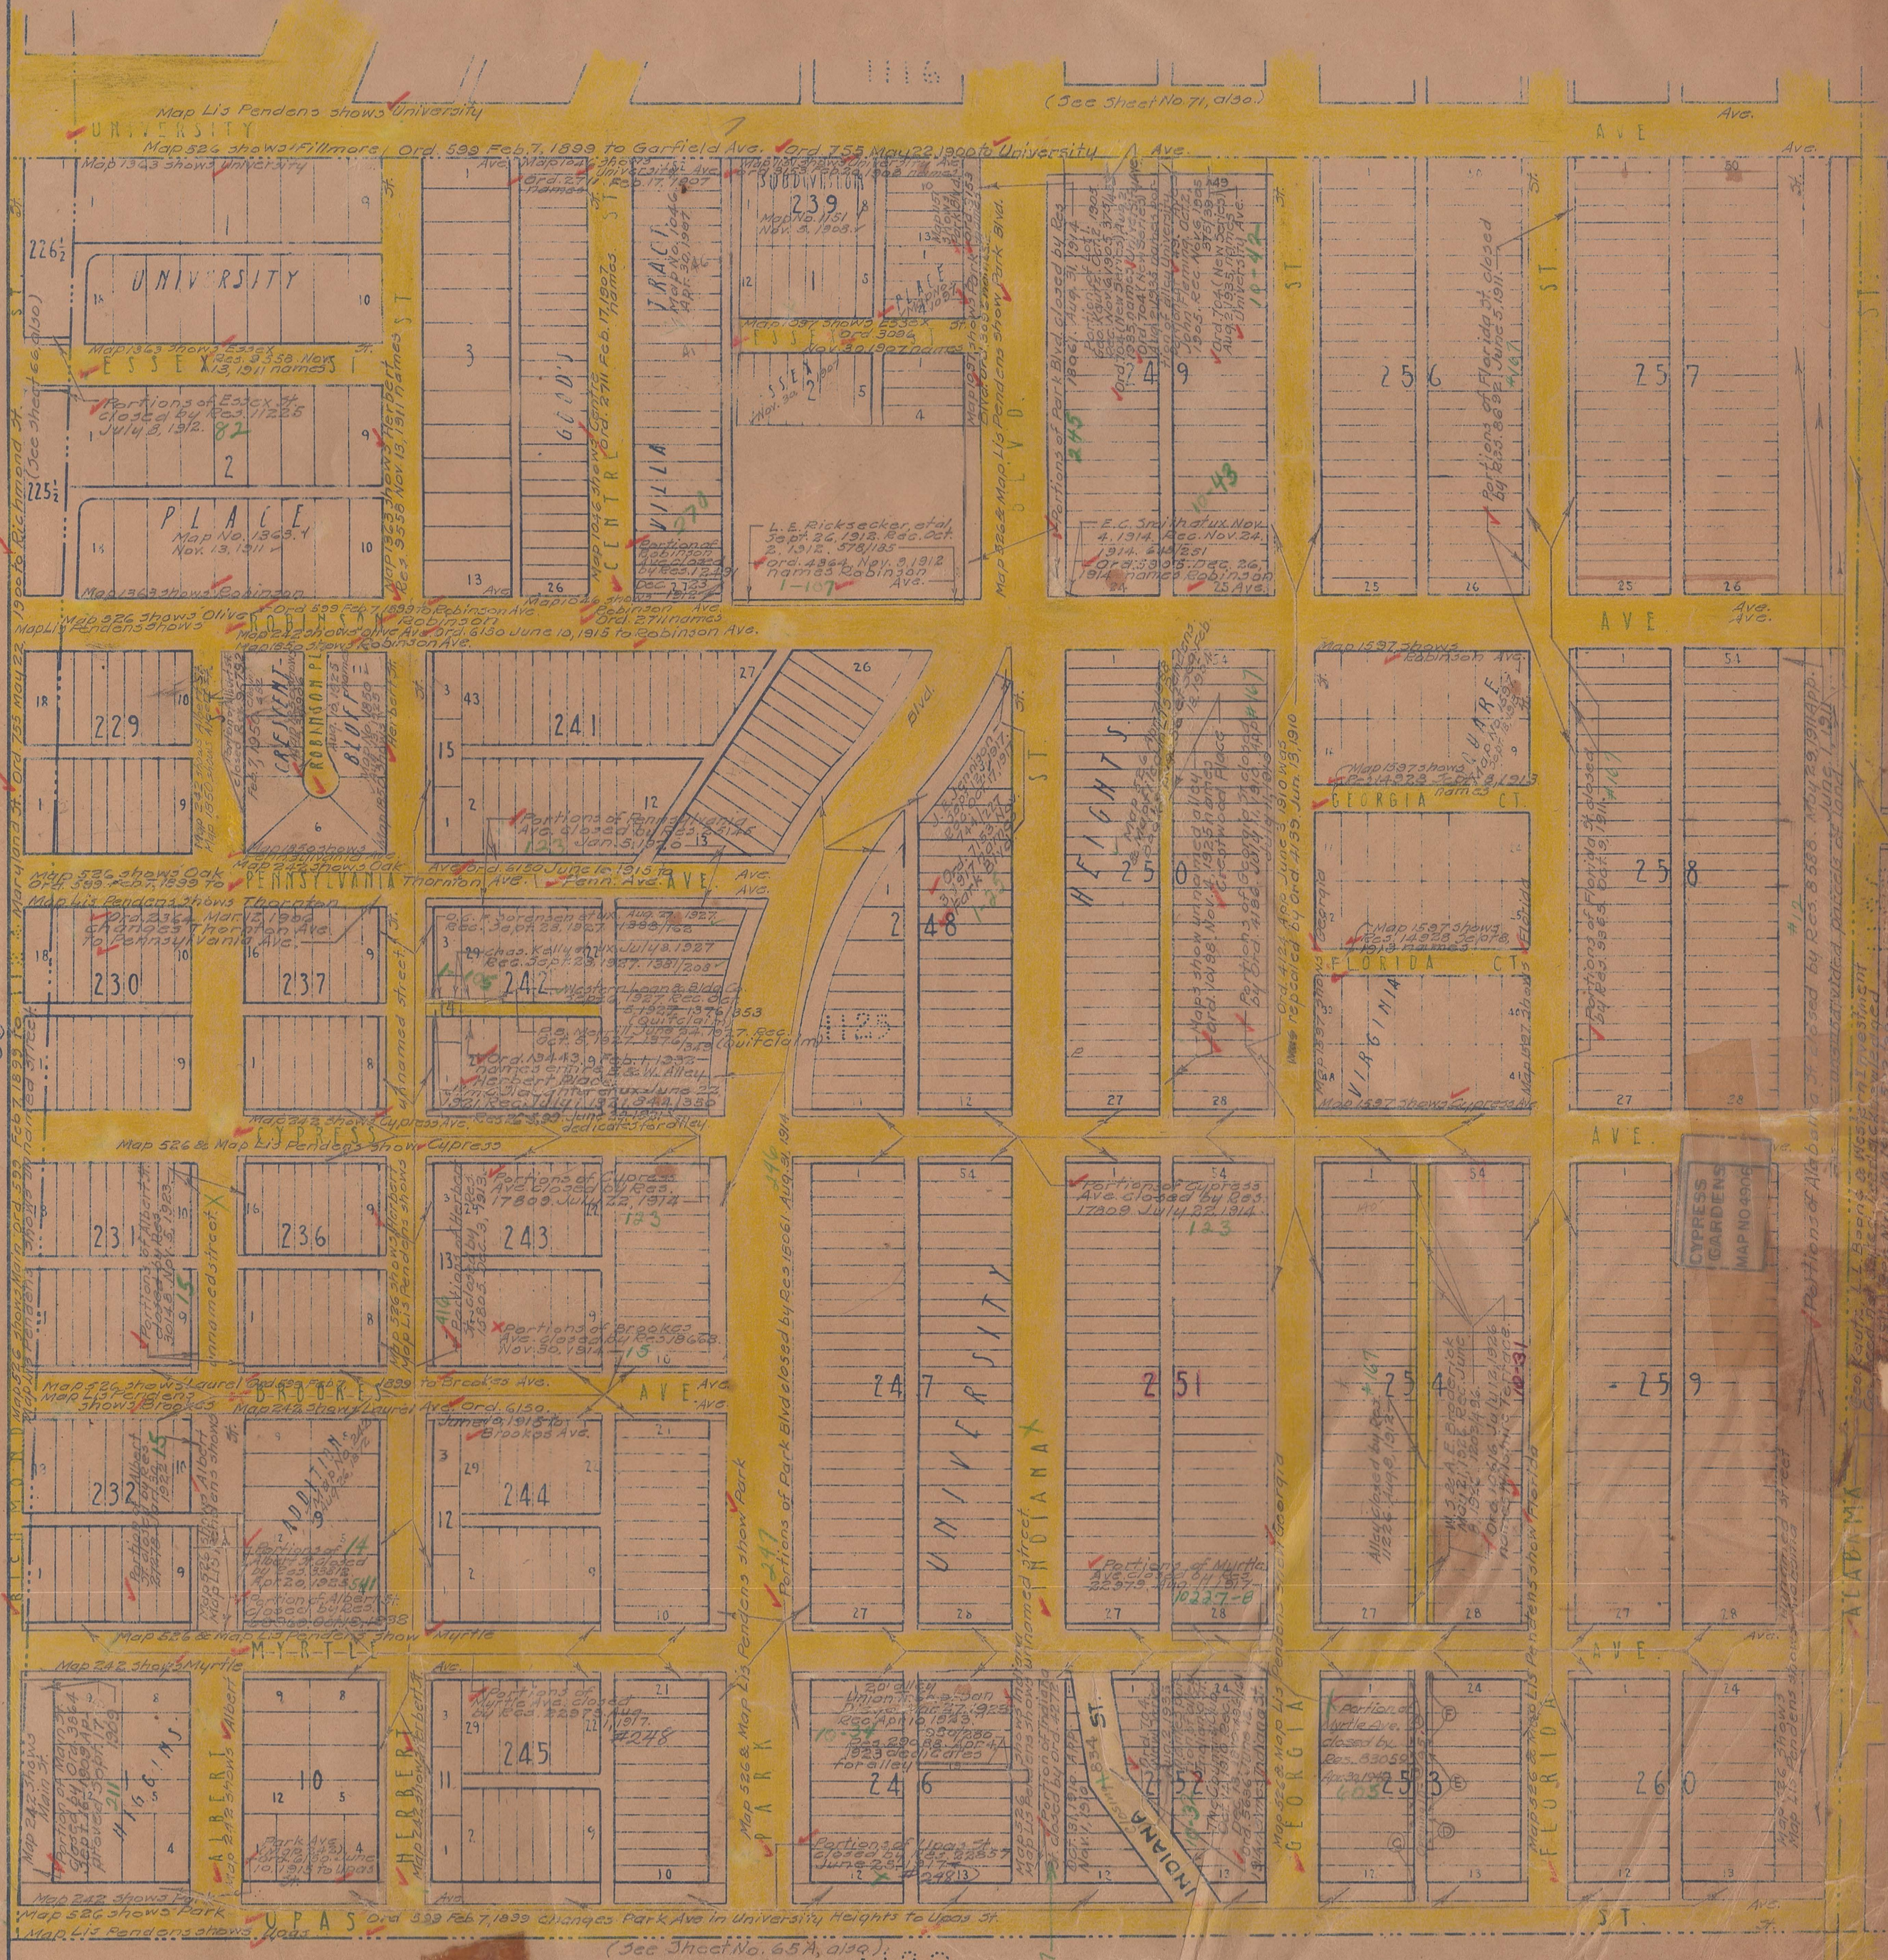

Check of street names completed March 2, 1932. J. L. M.
J.A.T.

- 10-95 A.C. Corri and W.H. H. Brown, May 3, 1950; ref. w. Rec. June 27, 1950, Book 3674/418, O.R. Rec. 93308, June 27, 1950
- Walter R. Scott and Hazel M. Scott May 2, 1950; ref. w. Rec. June 27, 1950, Book 3674/421, O.R. Rec. 93309, June 27, 1950
- June 22, 1950 accepts.
- Anna T. Magin and Haze M. Magin May 2, 1950; ref. w. Rec. June 27, 1950, Book 3674/422, O.R. Rec. 93310, June 27, 1950
- June 22, 1950 accepts.
- Herman Carlson and Lilly Carlson May 4, 1950; ref. w. Rec. June 27, 1950, Book 3674/415, O.R. Rec. 93311, June 27, 1950
- June 22, 1950 accepts.
- Mary J. Jackson and George P. Cookson May 2, 1950; ref. w. Rec. June 27, 1950, Book 3674/416, O.R. Rec. 93312, June 27, 1950
- June 22, 1950 accepts.
- R.W. Jackson and Virginia Jackson June 7, 1950; ref. w. Rec. June 27, 1950, Book 3674/417, O.R. Rec. 93313, June 27, 1950
- June 22, 1950 accepts.