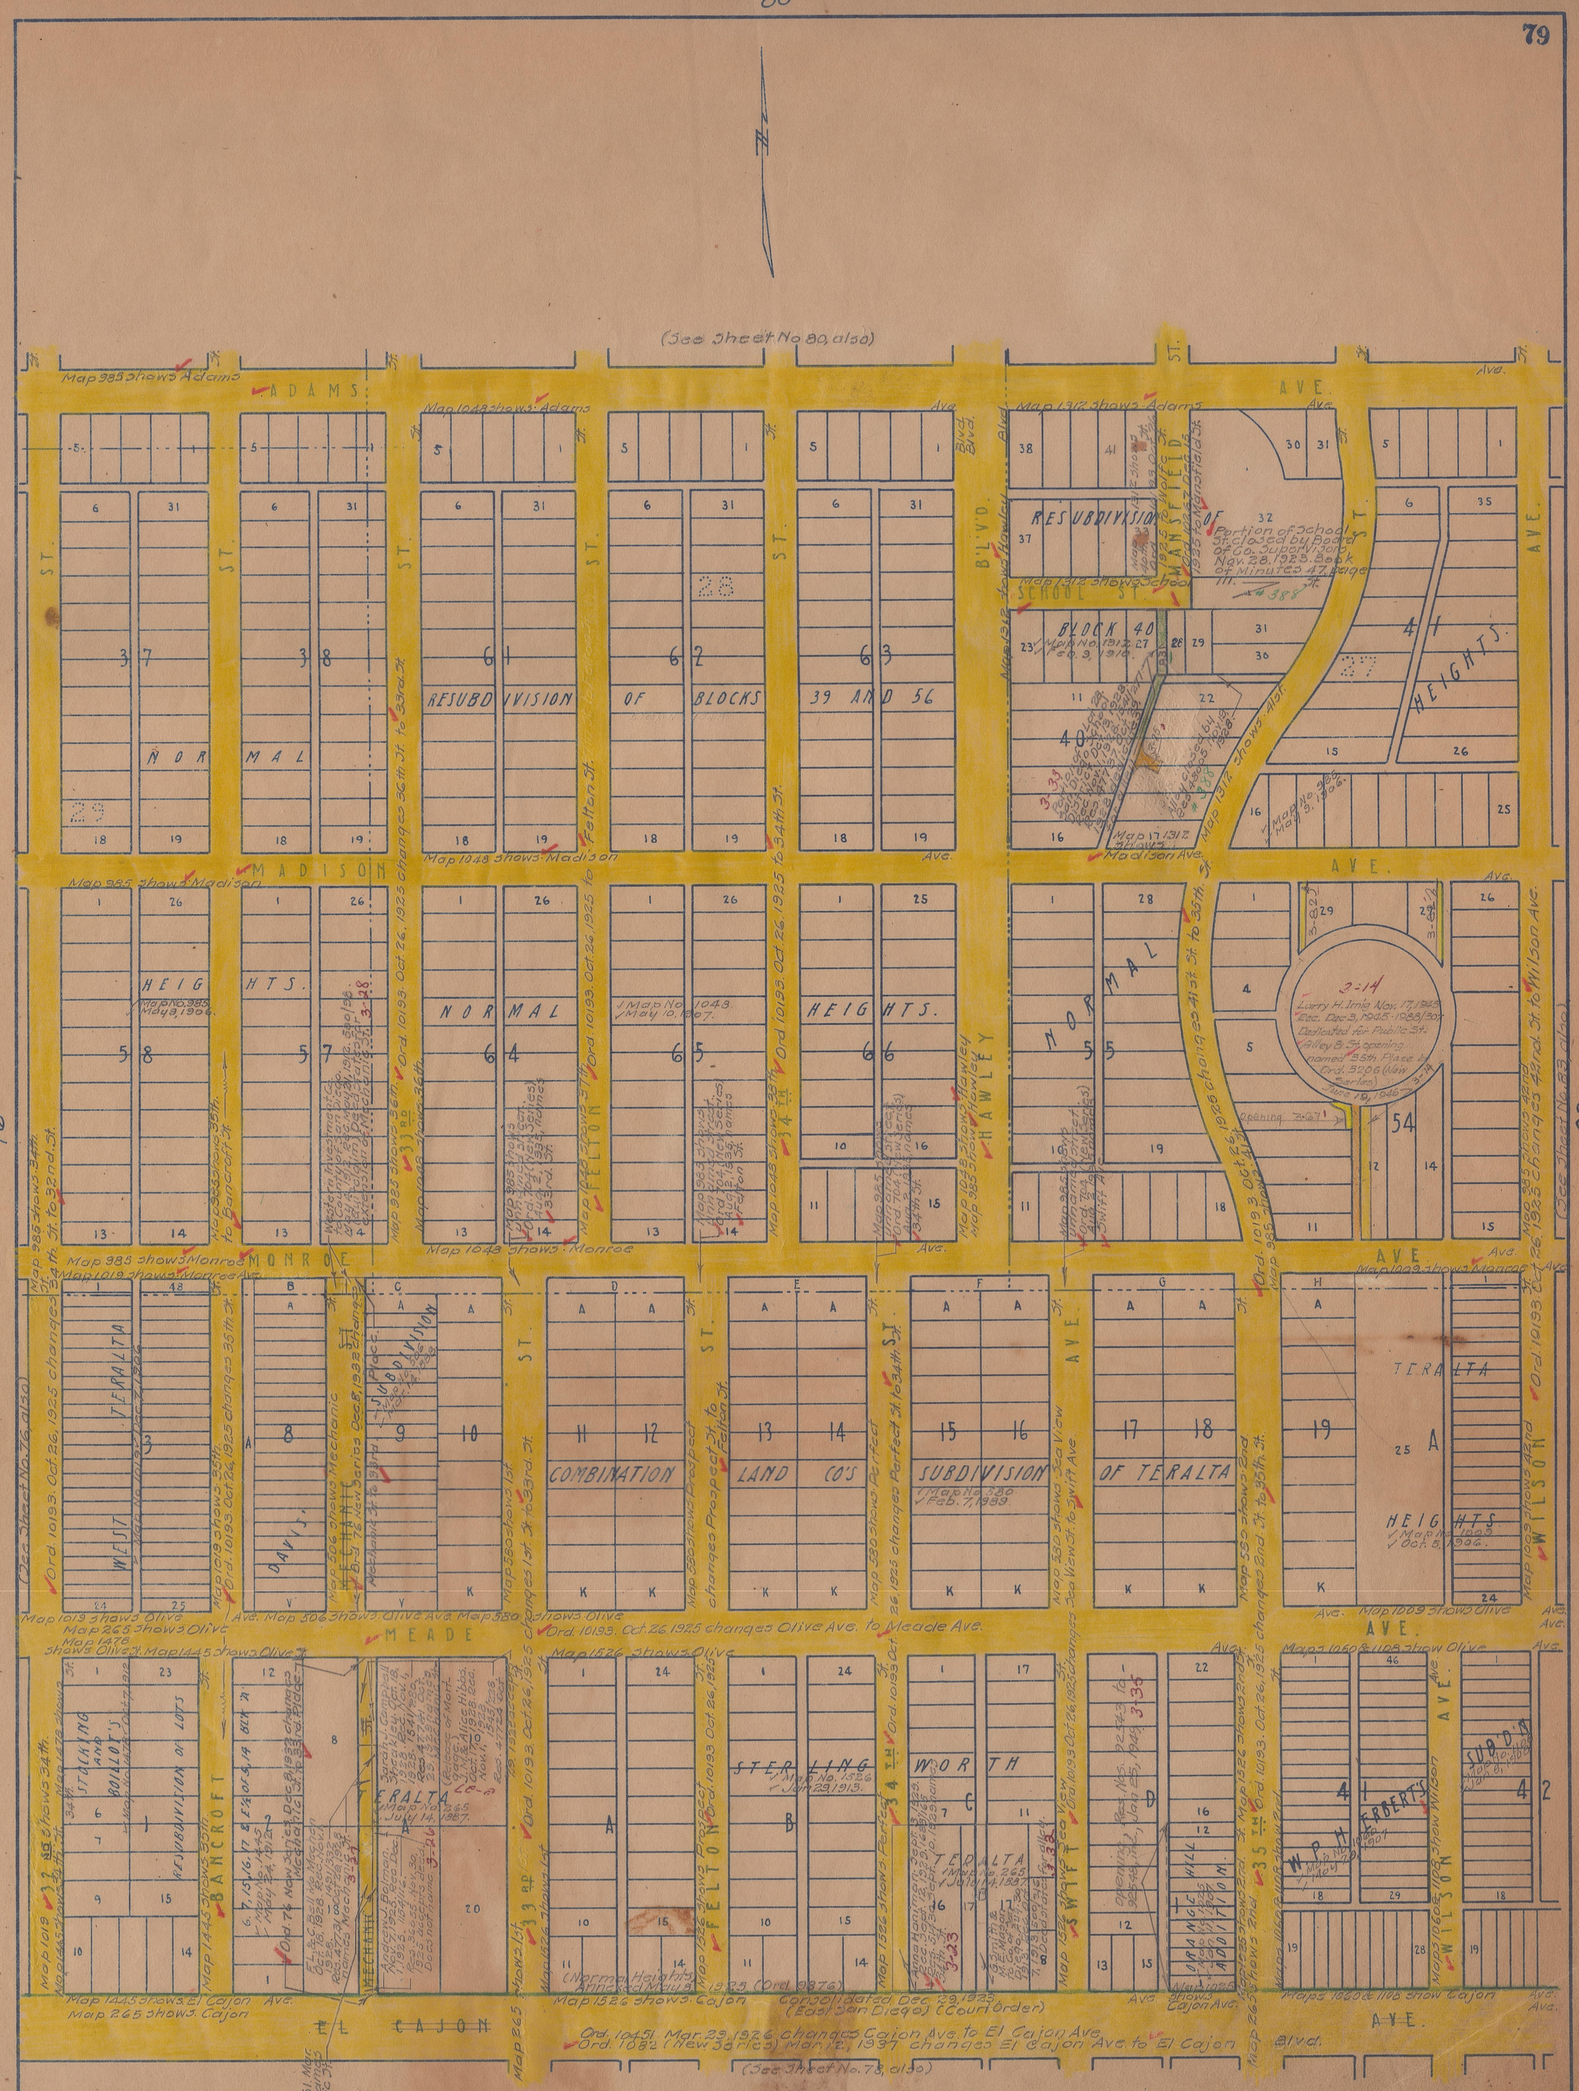

Check of street names completed July 27, 1932. J. L. M.
J.A.T

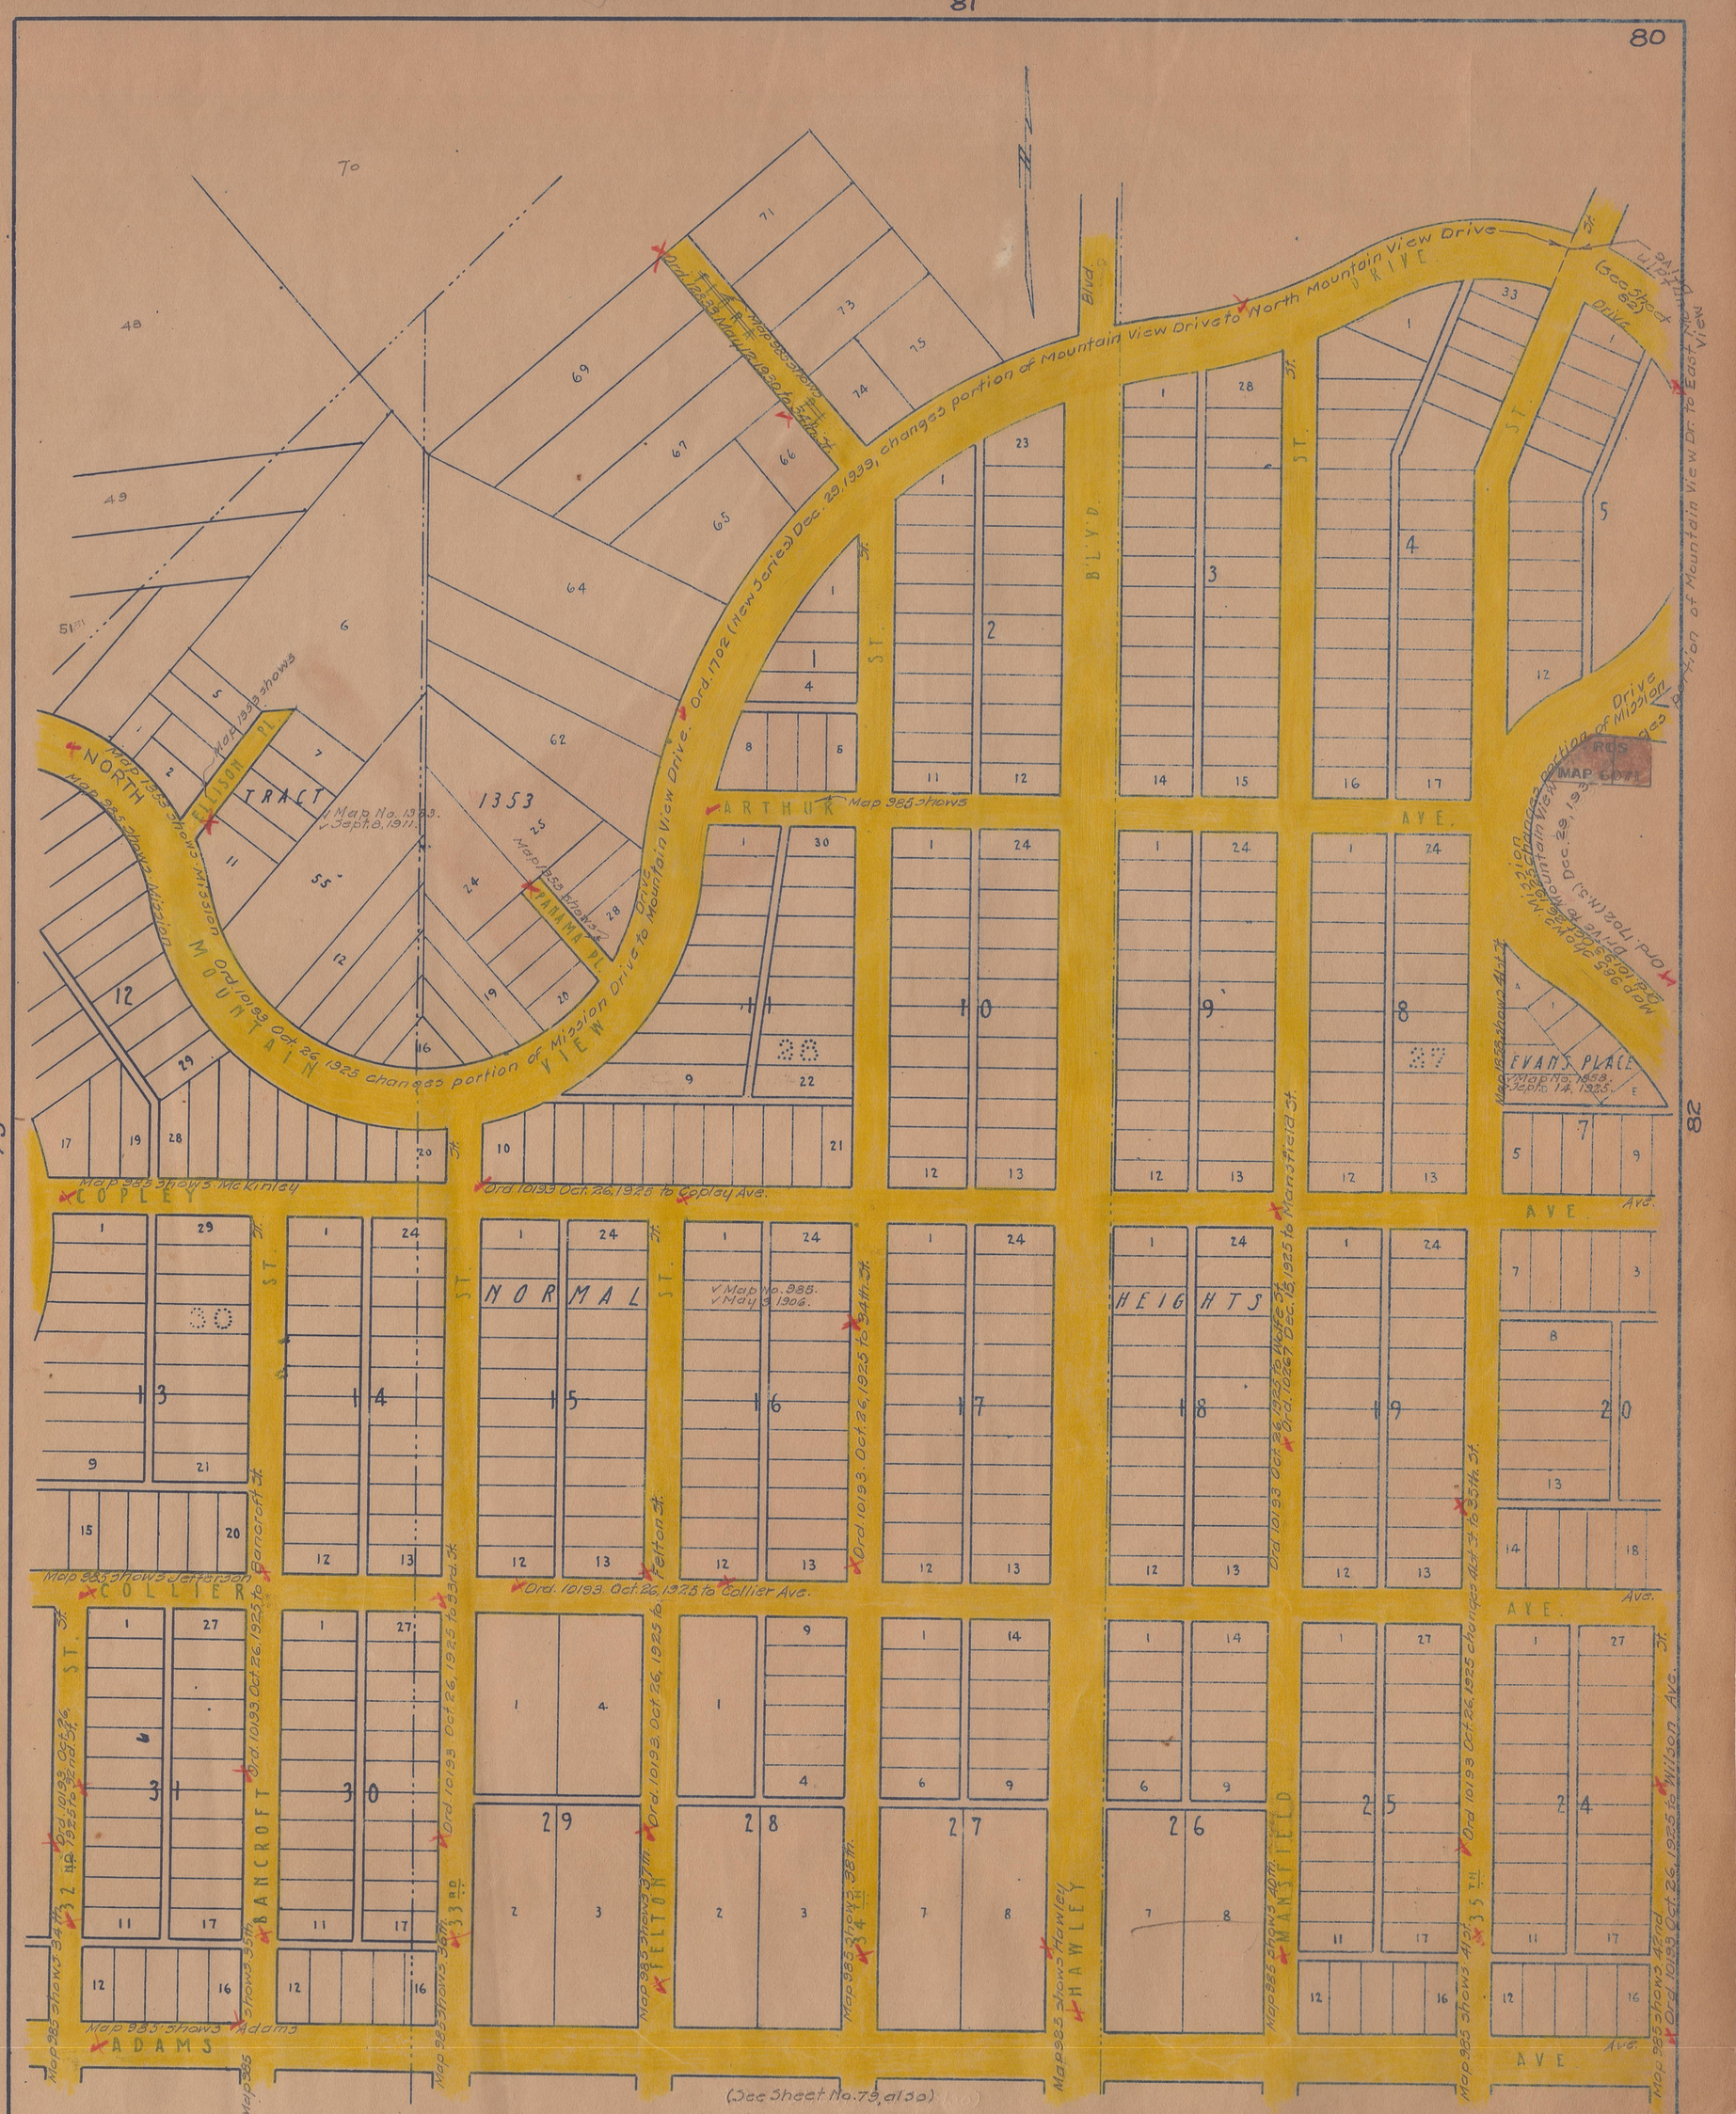
81
80
79
82
75
MOUNTAIN VIEW
Ord. 10193 Oct. 26, 1925 changes portion of Mountain View Drive to Mountain View Drive.
Ord. 1702 (New Series) Dec. 29, 1939, changes portion of Mountain View Drive to Worth Mountain View Drive
NORTH
ELLISON PL.
TRACT
1353
PANAMA PL.
ARTHUR
AVE.
COPLEY
NORMAL
HEIGHTS
EVANS PLACE
COLLIER
ADAMS
BANCROFT
FELTON
HAWLEY
MANSFIELD
ST.
BLVD.
(See Sheet No. 79, also)
Check of street names completed July 27, 1932. J. L. M.
J. A. T.

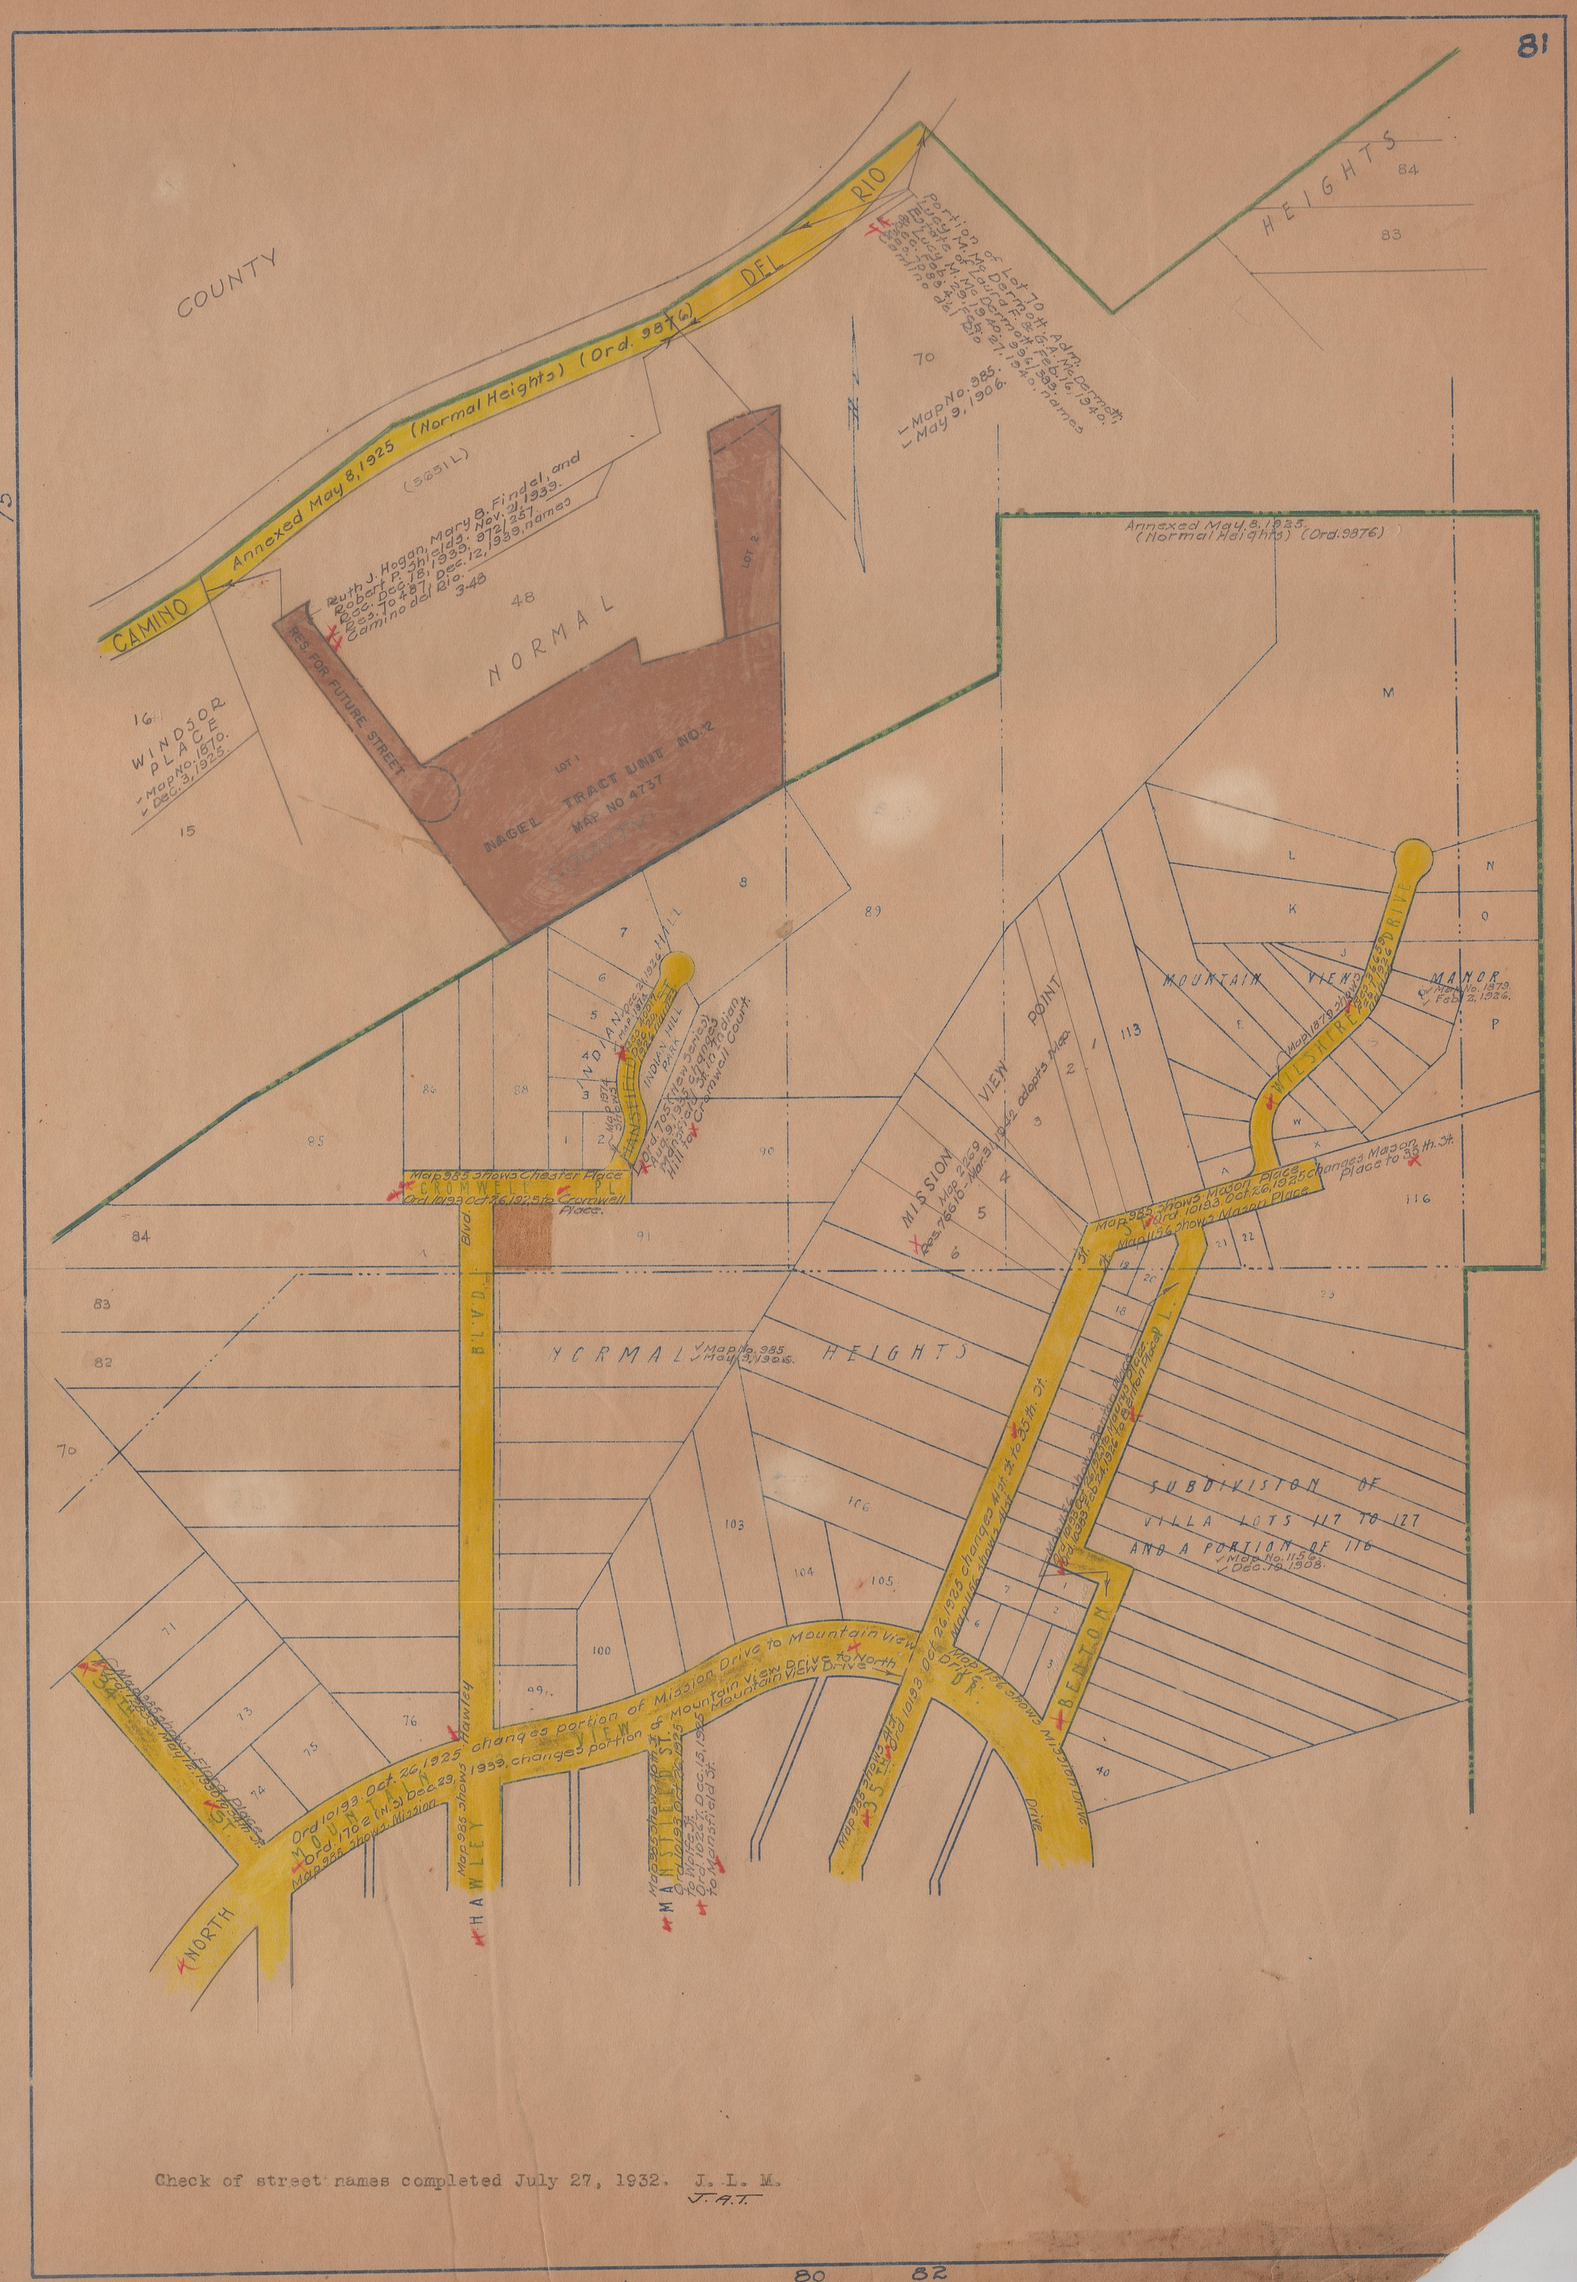

Check of street names completed July 27, 1932. J. L. M.
J. A. T.

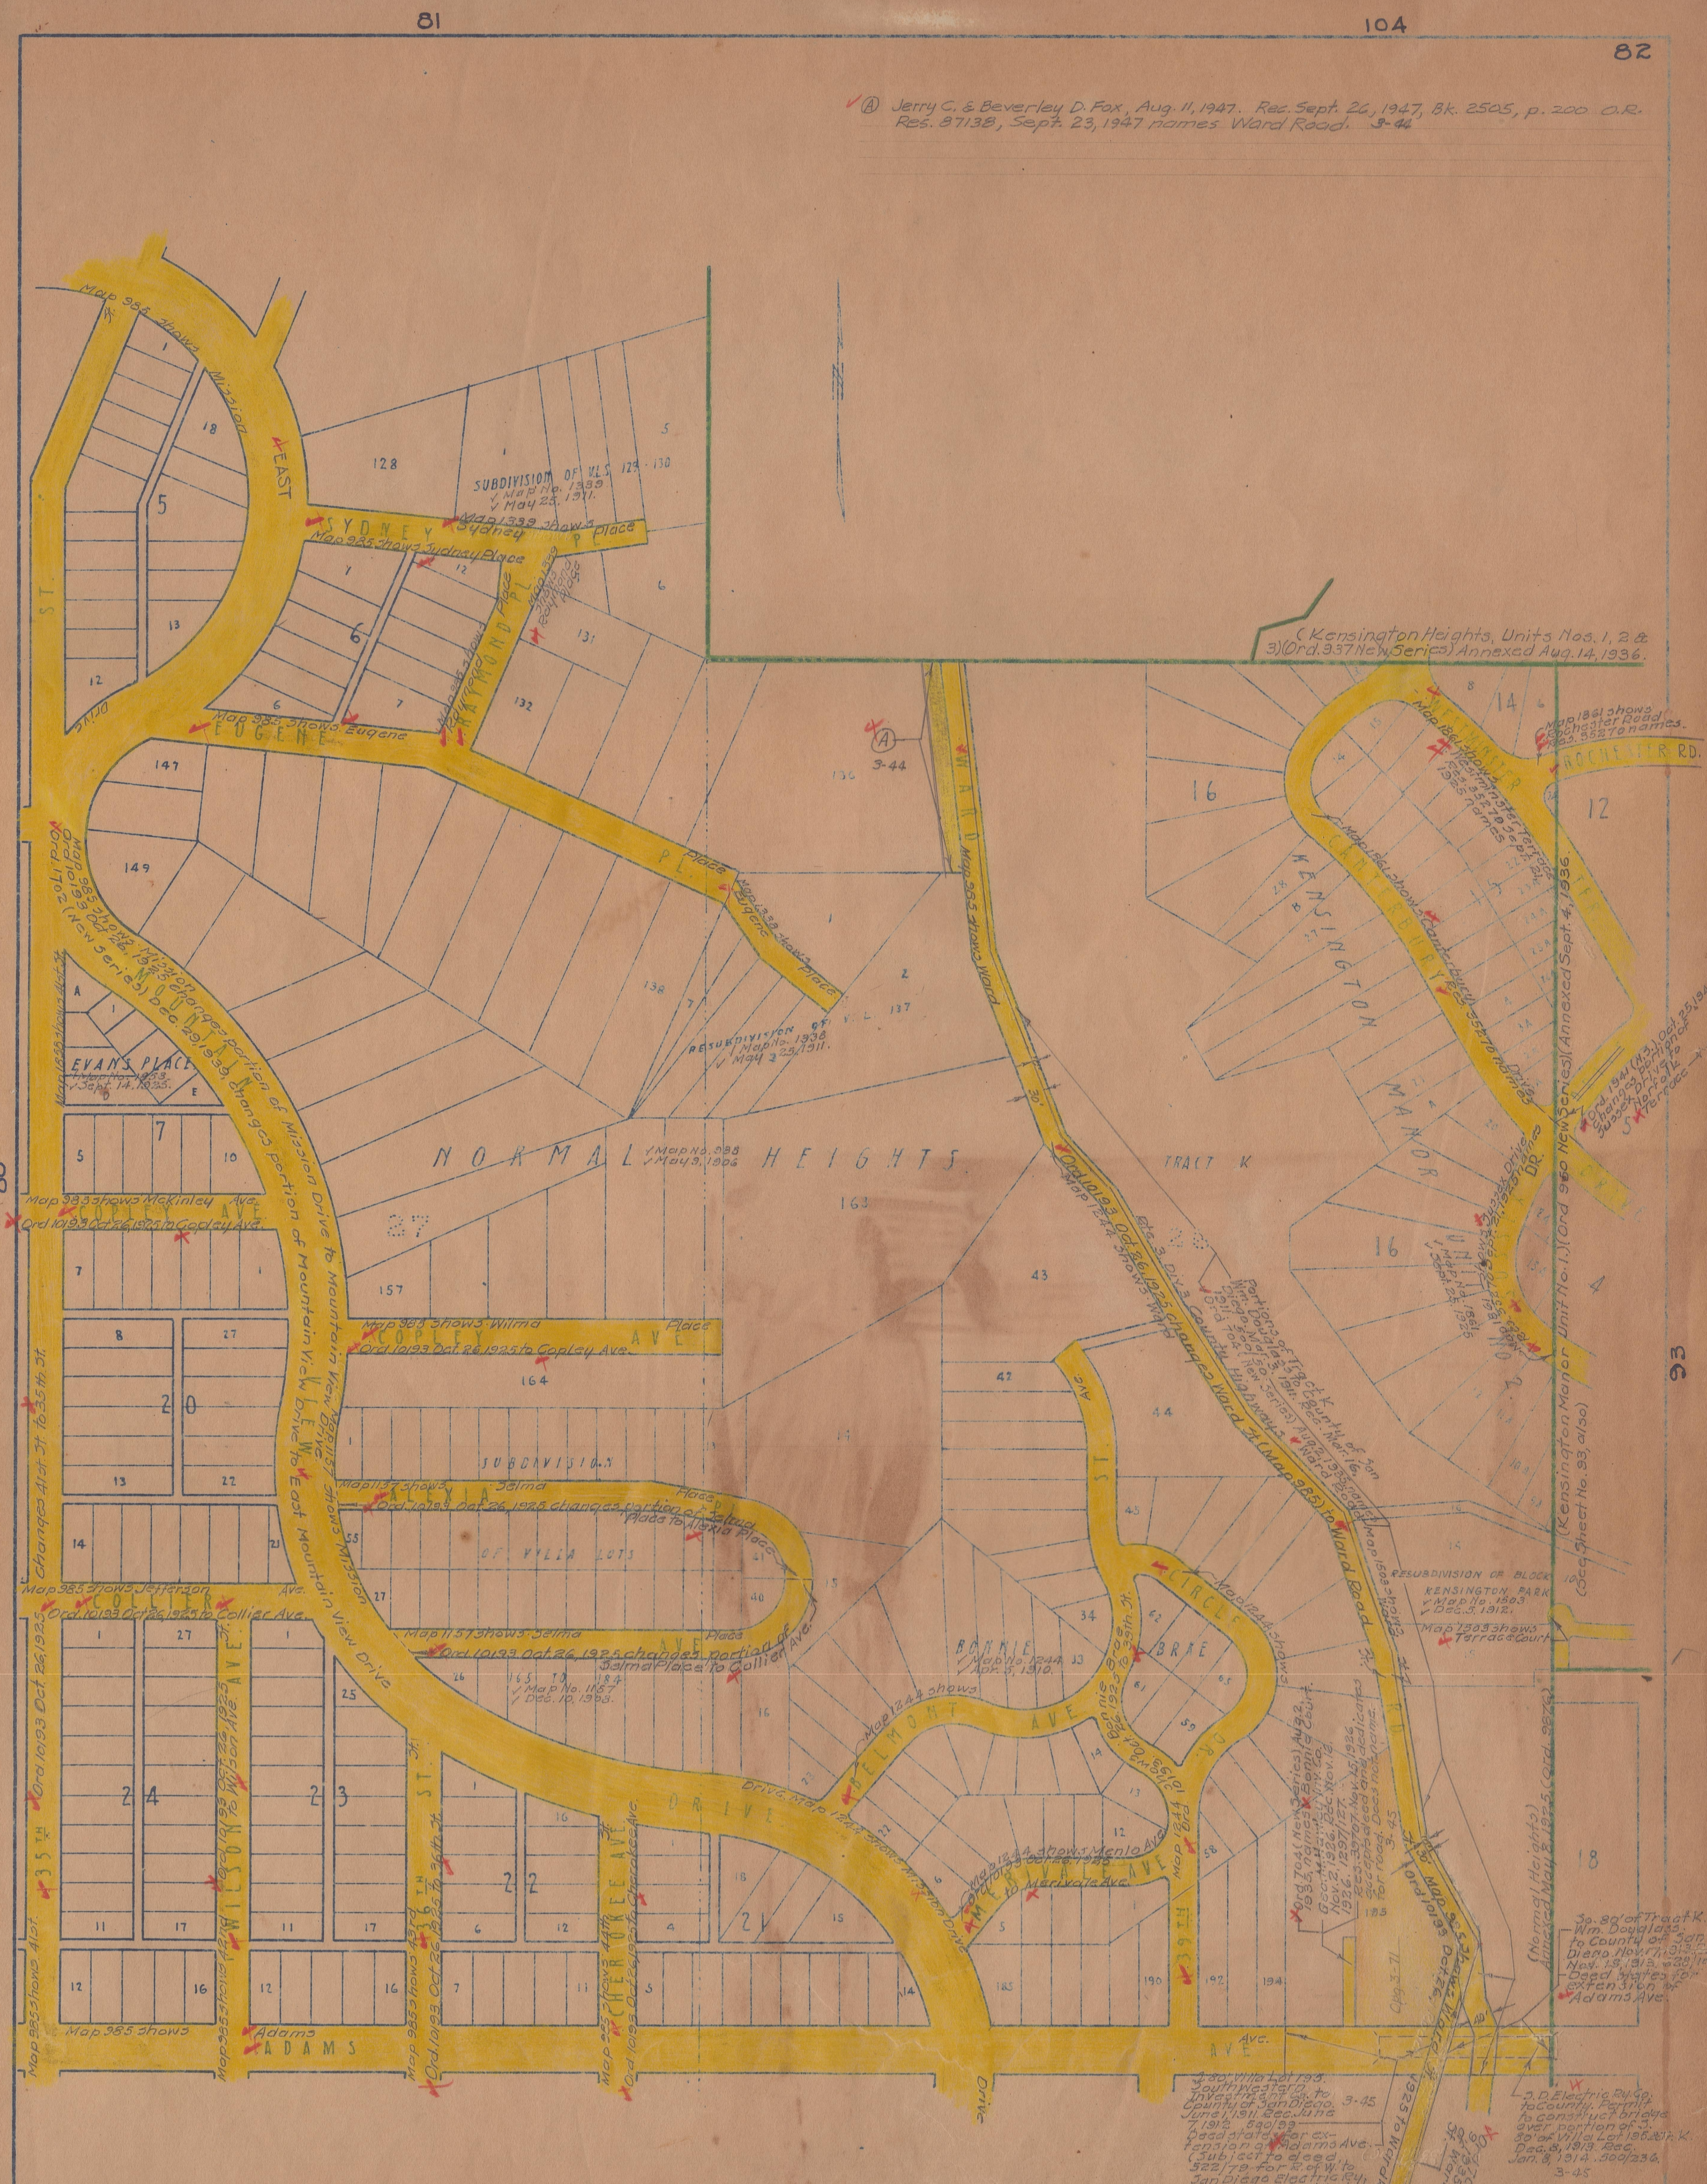

Check of street names completed July 27, 1932. J. L. M.
J.A.T.

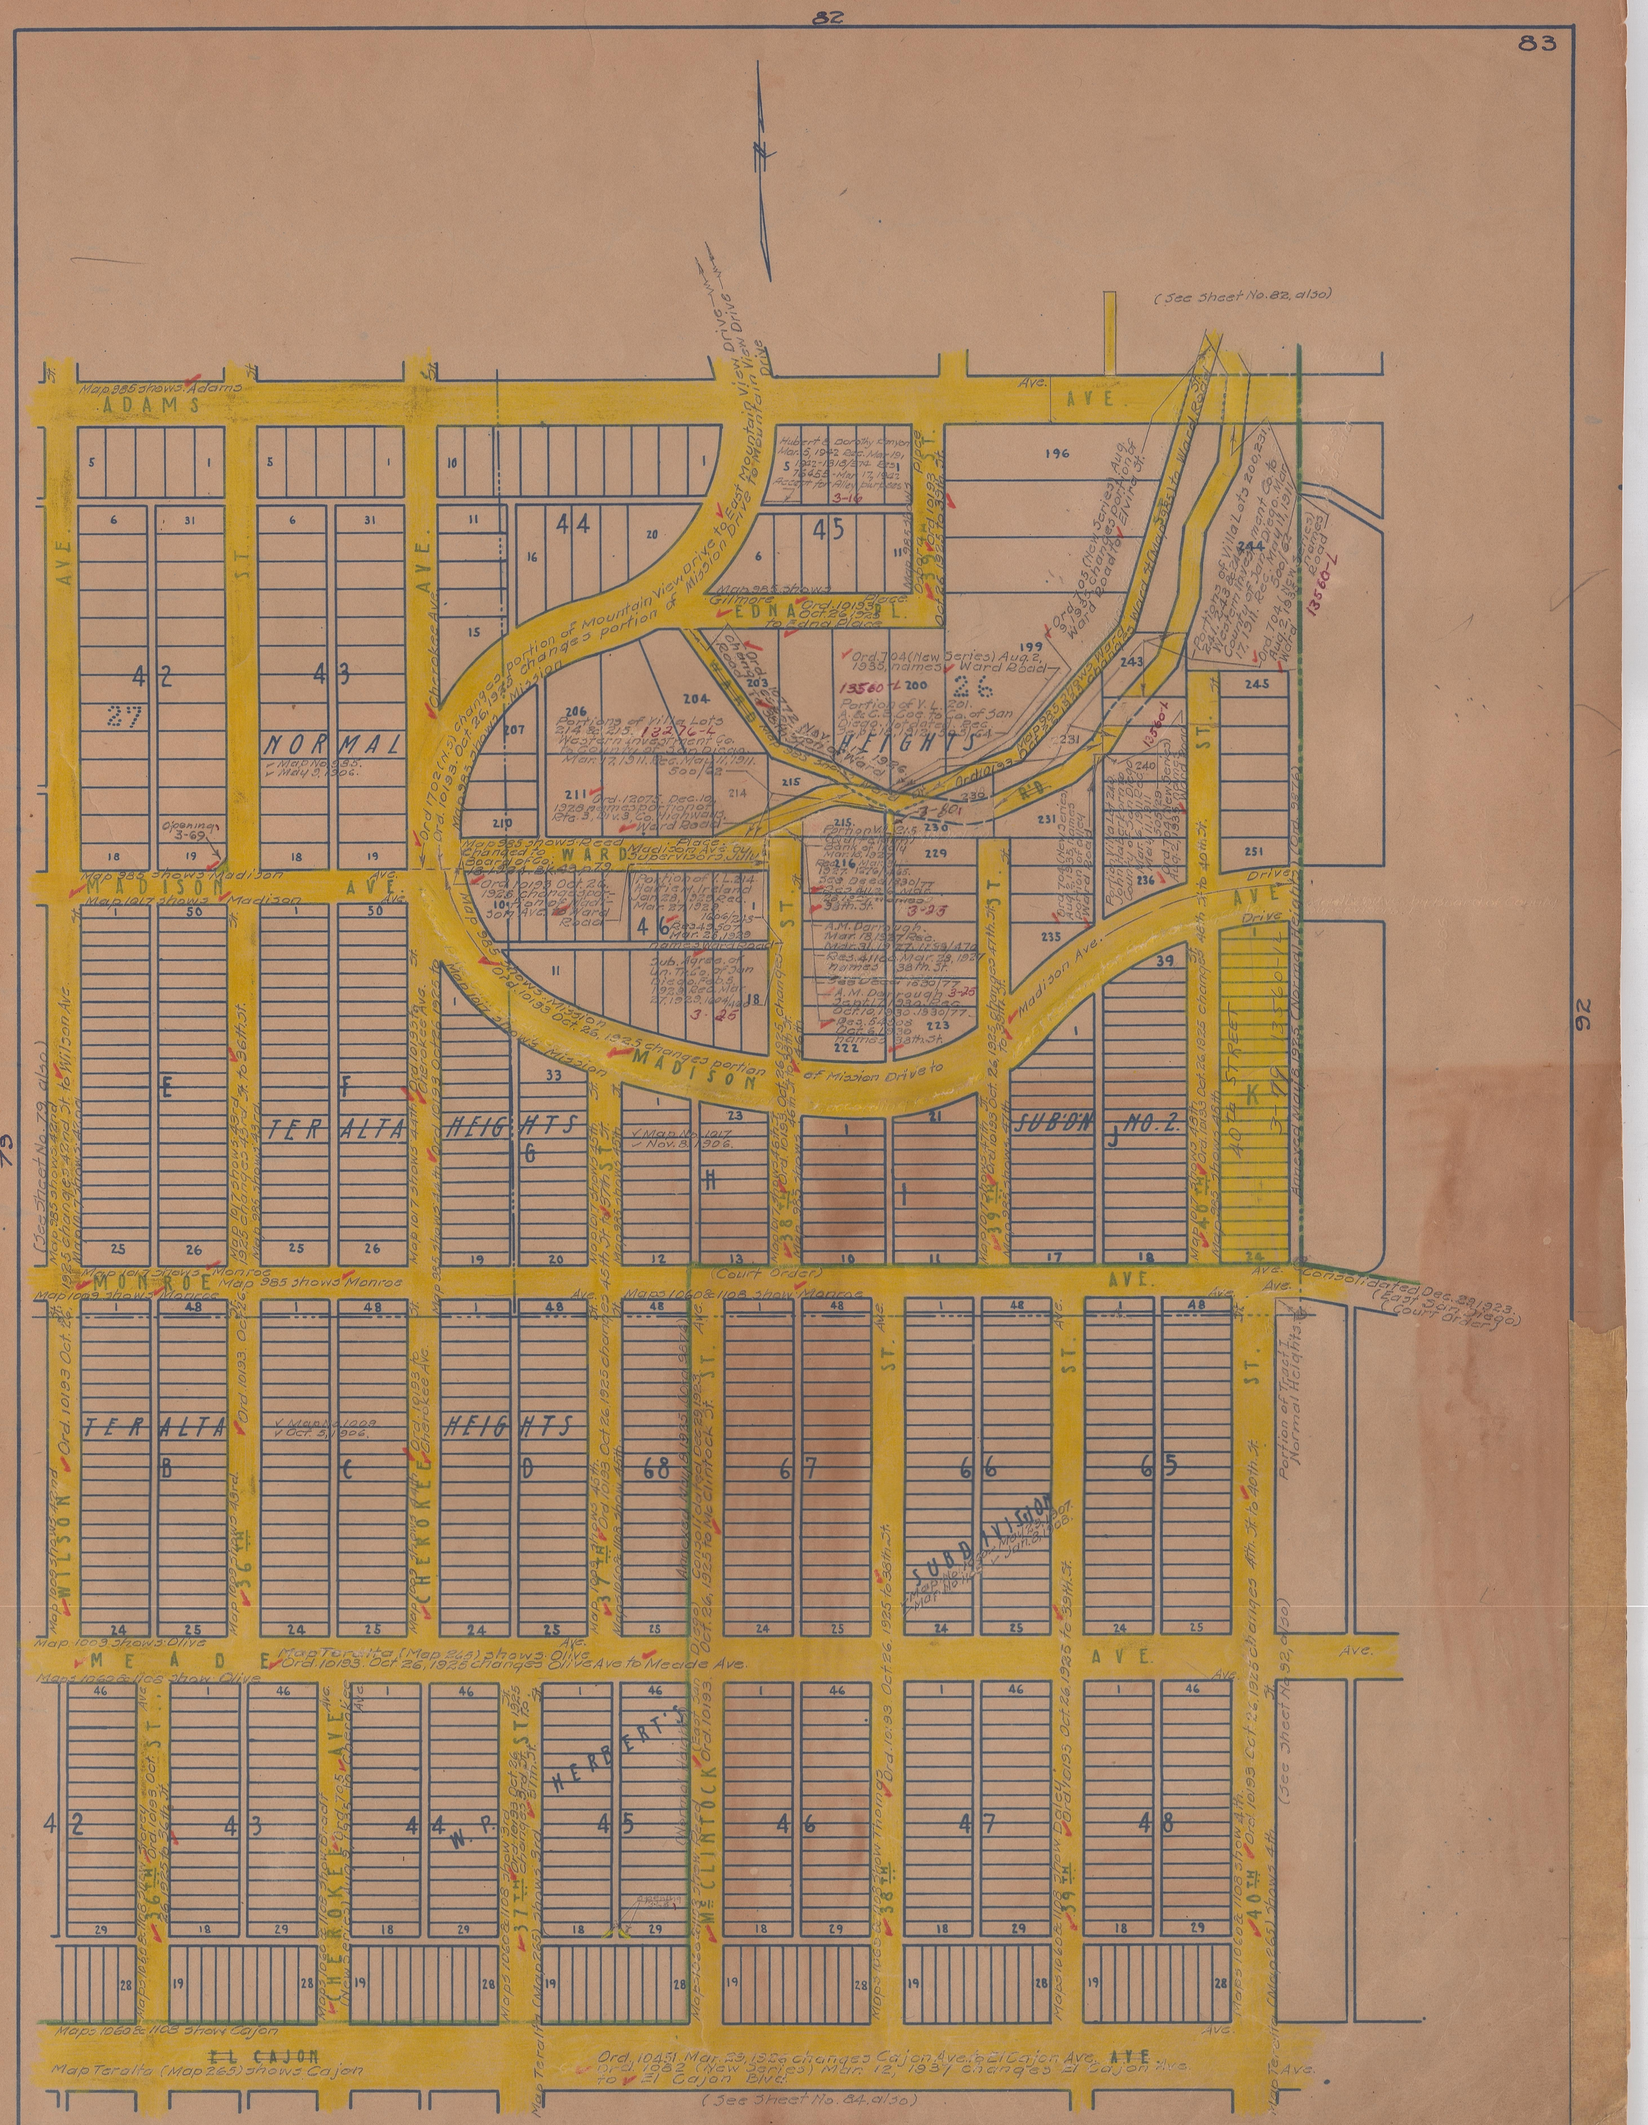
82
83
84
79
92
ADAMS
AVE.
ST.
NORMAL
HEIGHTS
WARD
MADISON
TERALTA HEIGHTS
SUB'DN NO. 2
MONROE
TERALTA HEIGHTS
WILSON
CHEROKEE
MEADE
HERBERT'S
McCLINTOCK
EL CAJON
(See Sheet No. 82, also)
(See Sheet No. 84, also)
Check of street names complete July 27, 1932. J. L. M.
J.A.T.

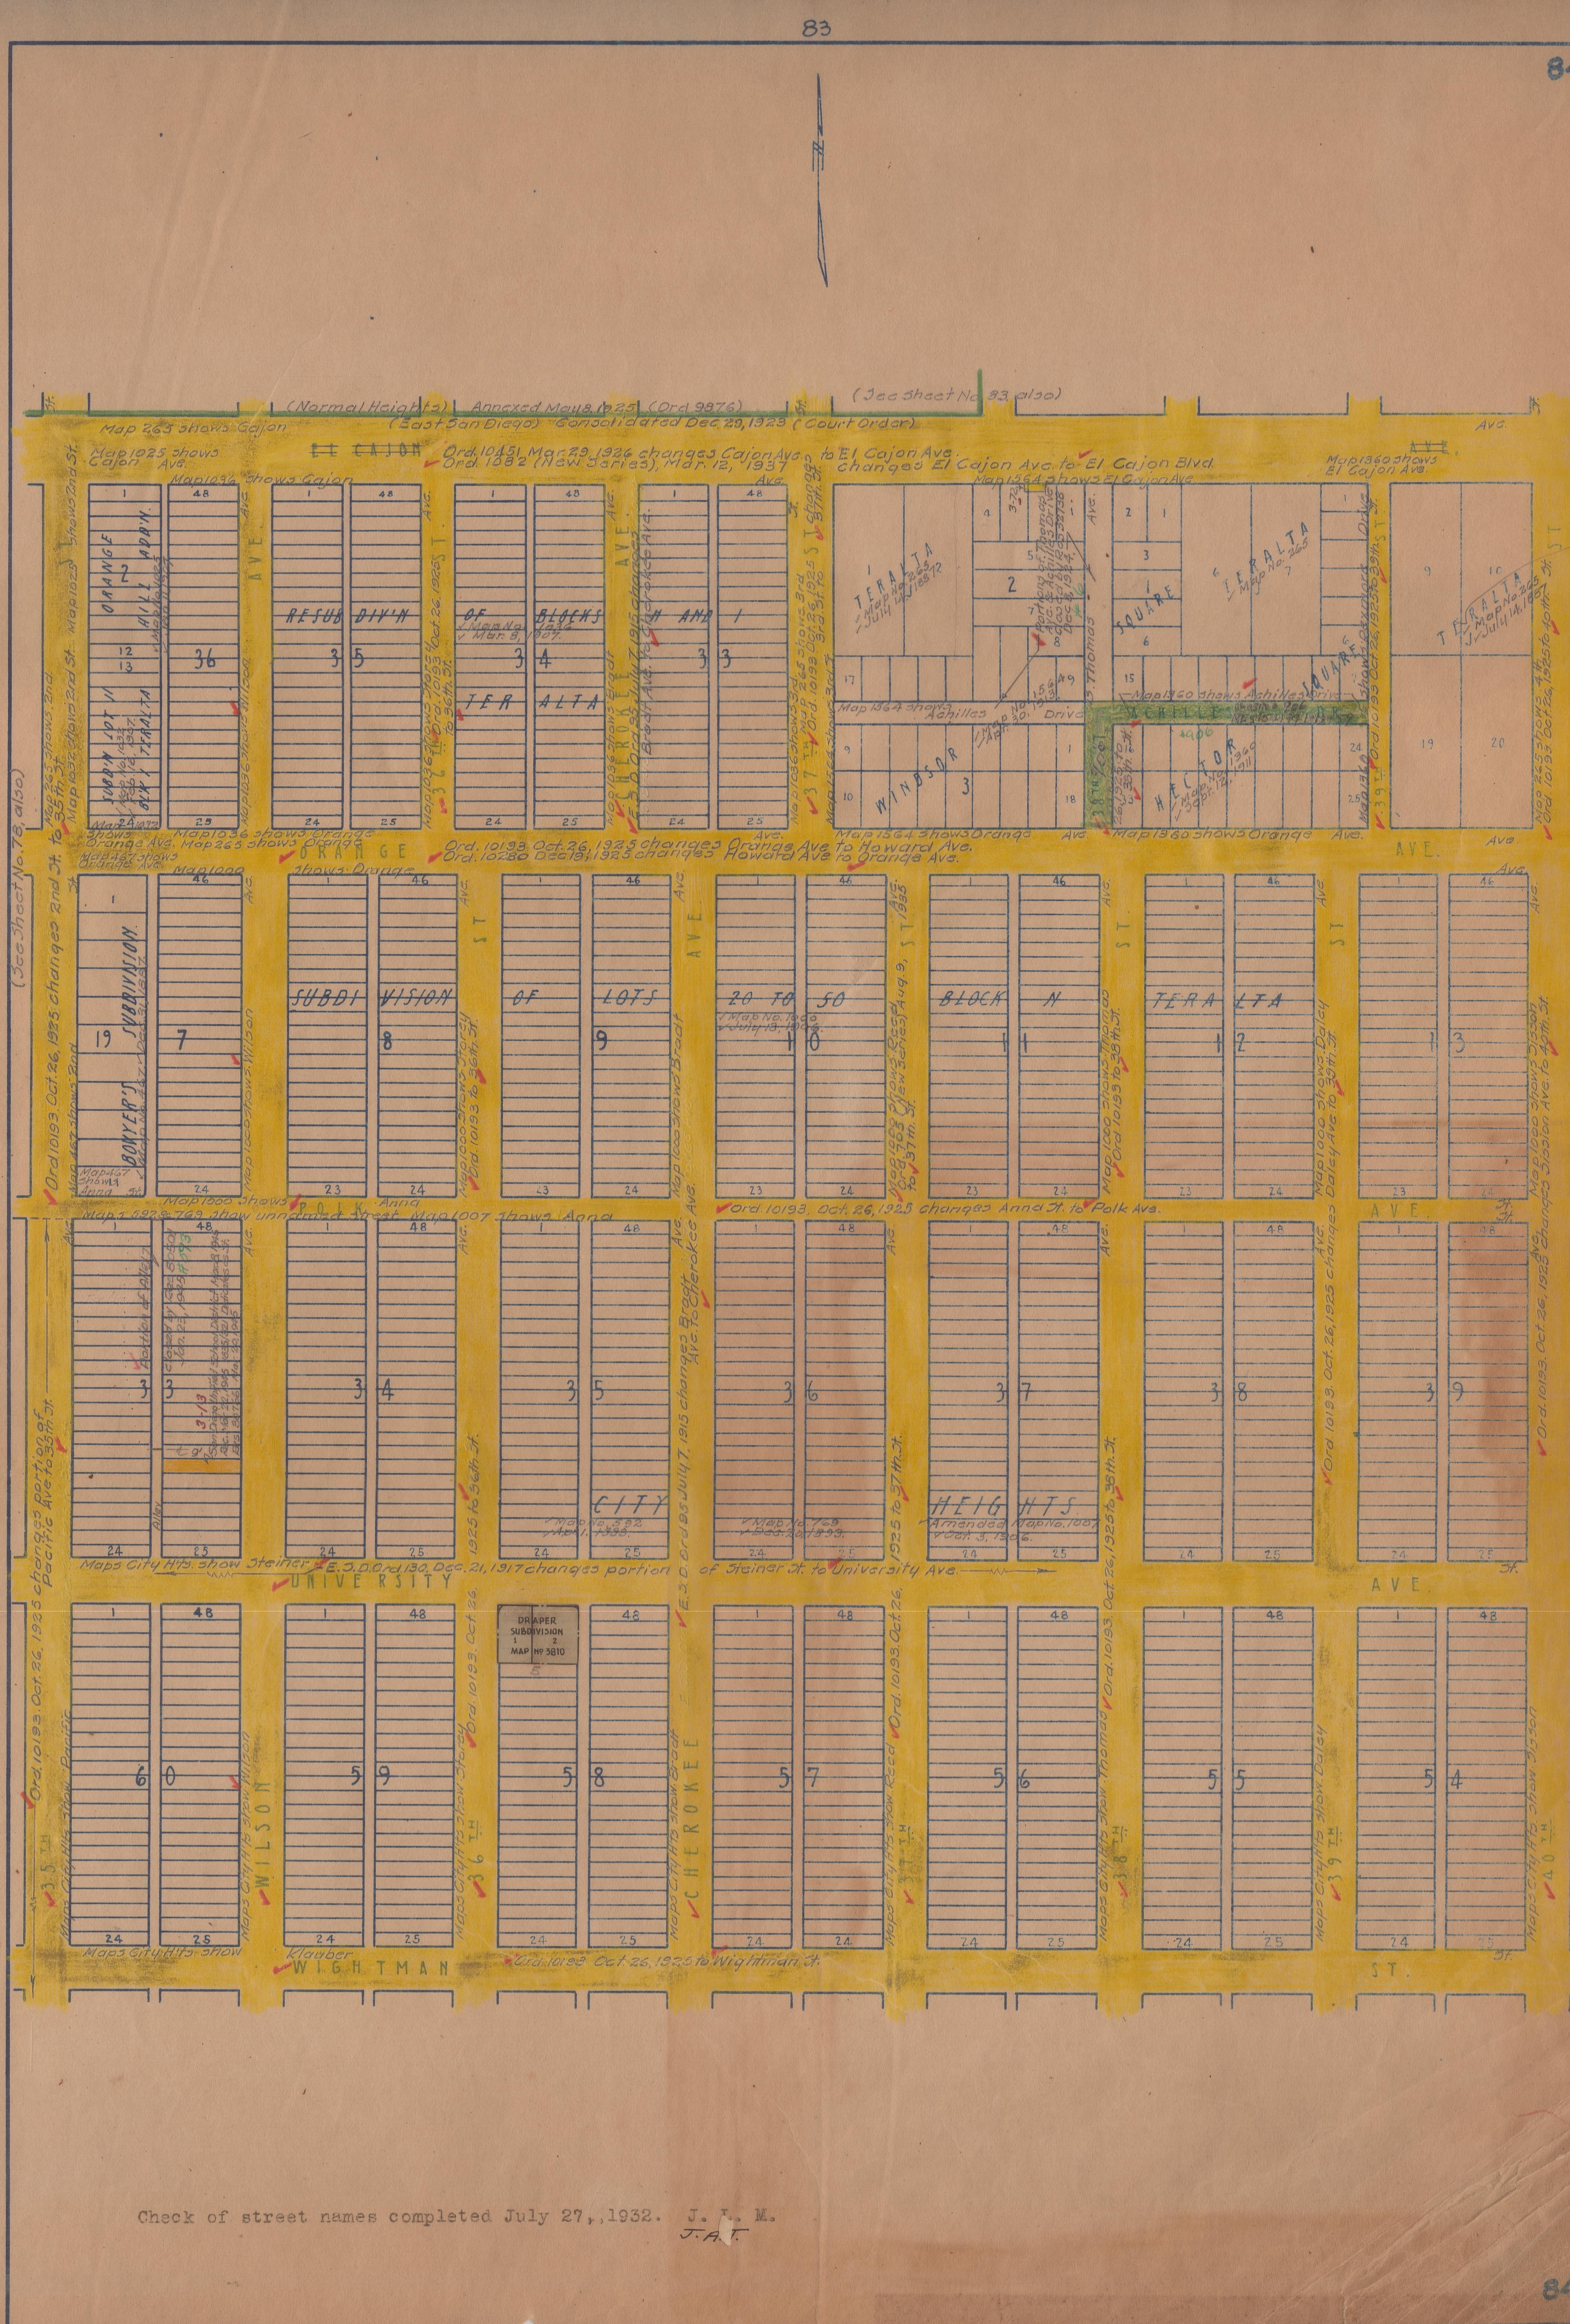

Check of street names completed July 27,,1932. J. L. M.
J. A. T.

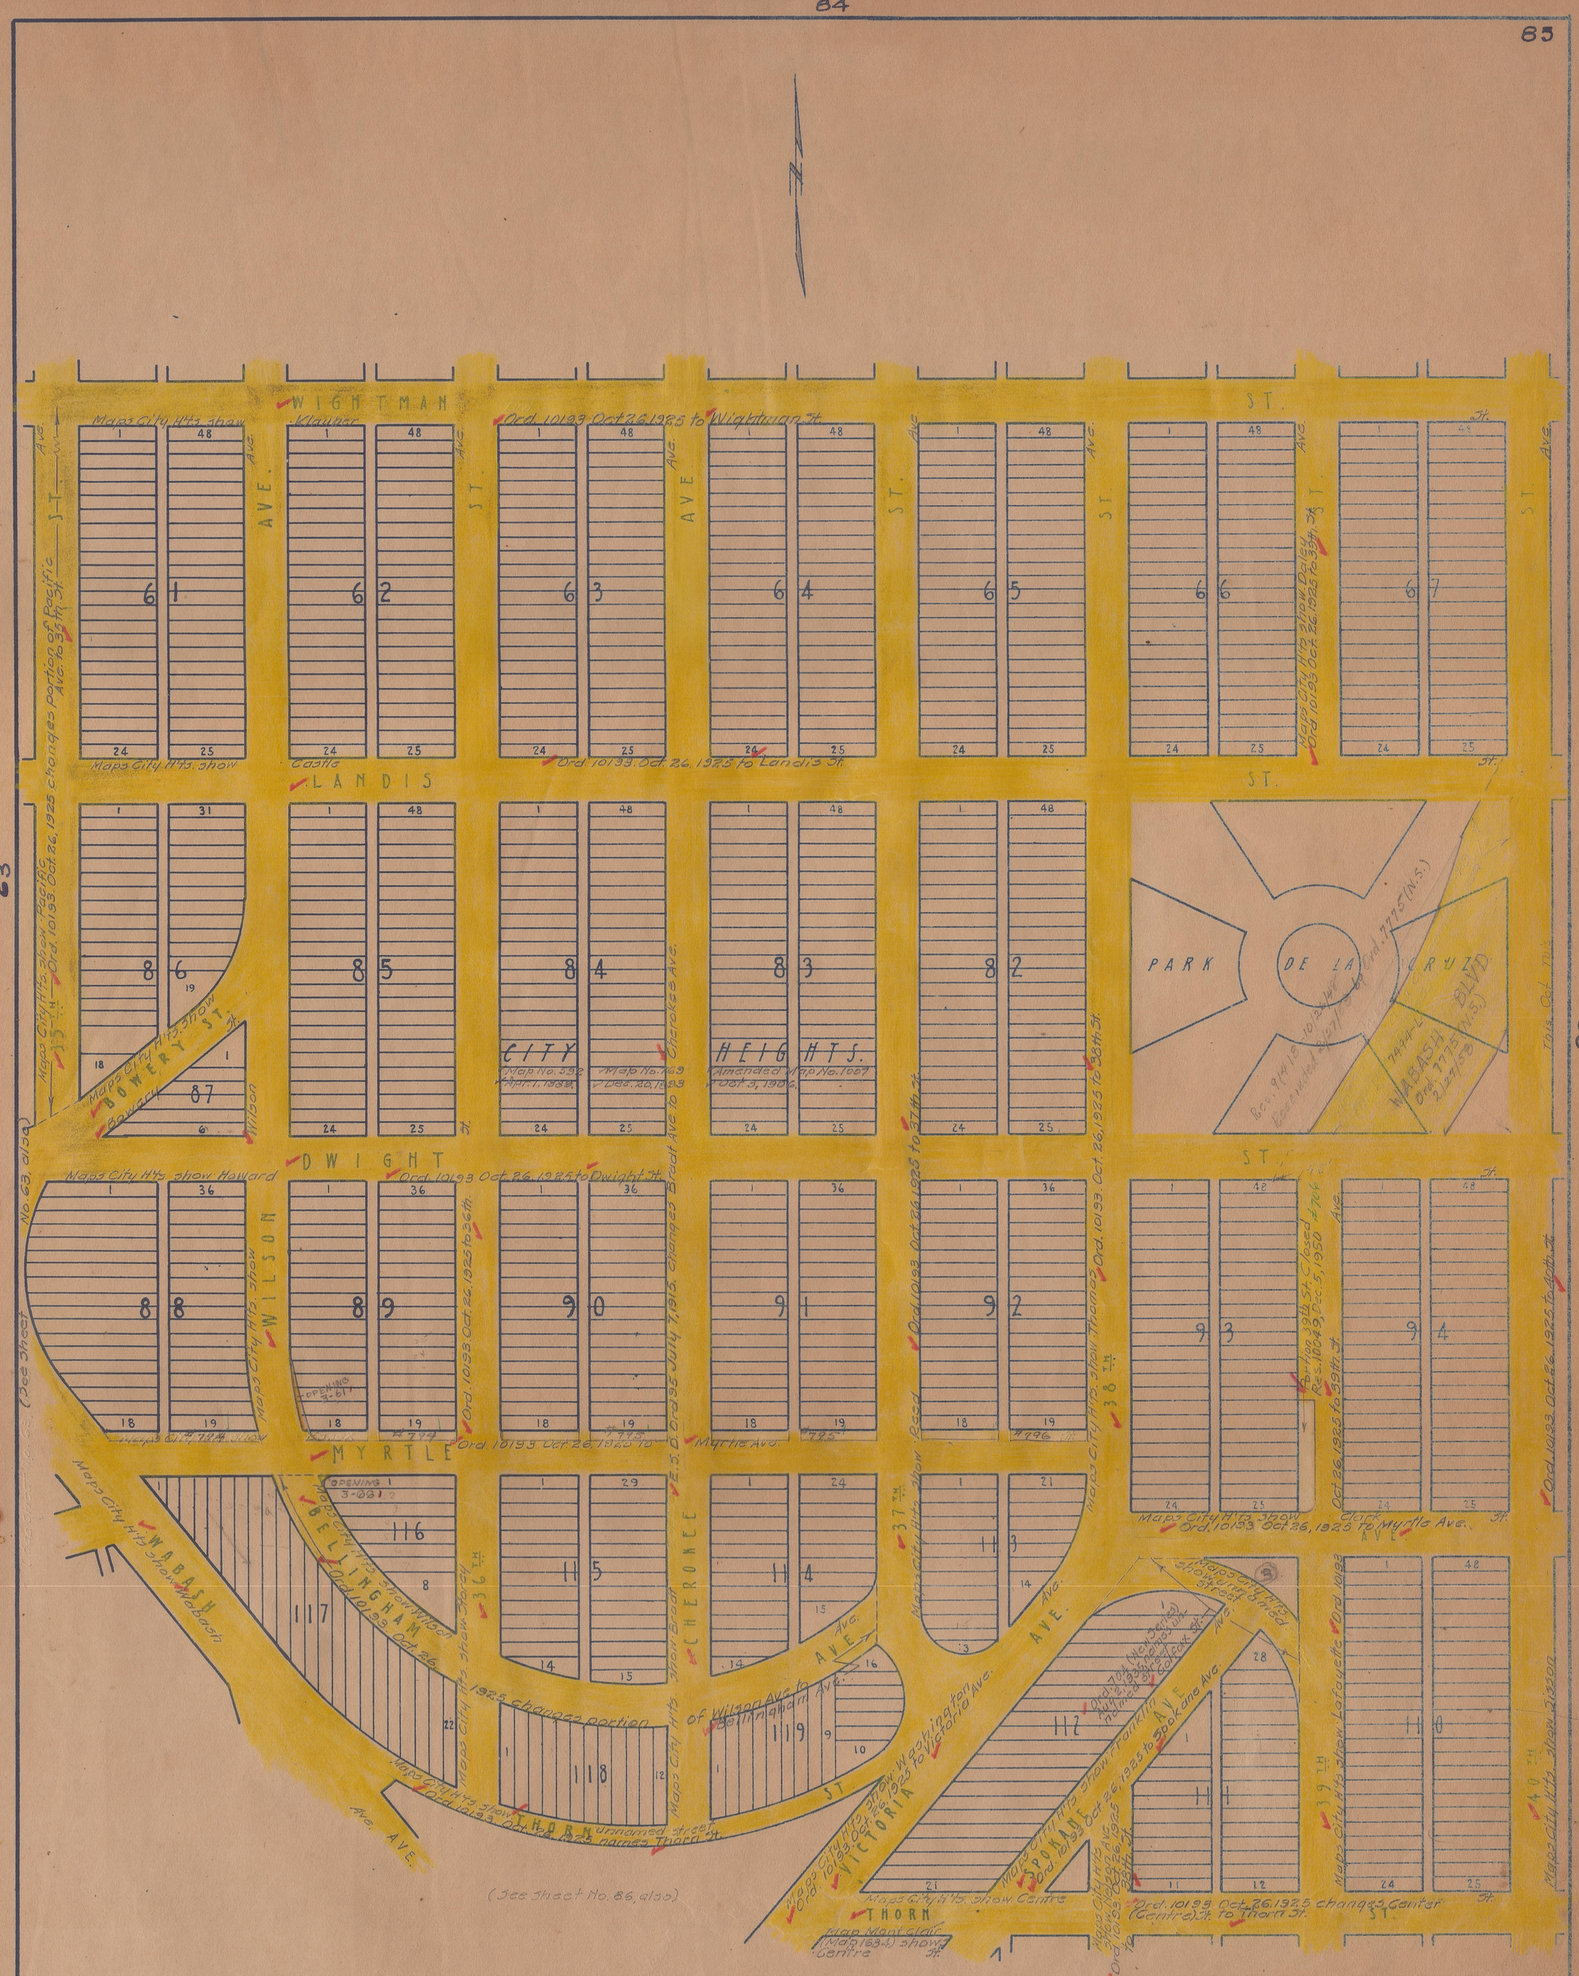

Check of street names completed July 27, 1932. J. L. M.
J. A. T.

85
86
(See Sheet No. 85, also)
PARK
THORN ST.
WABASH AVE.
VICTORIA AVE.
REDWOOD ST.
SPOKANE AVE.
CITY HEIGHTS
QUINCE ST.
MONTCLAIR
CITY HEIGHTS
OLIVE ST.
MAPLE ST.
ESTRELLA PL.
LEXINGTON AVE.
(See Sheet No. 87, also)
Check of street names compl
July 27, 1932.