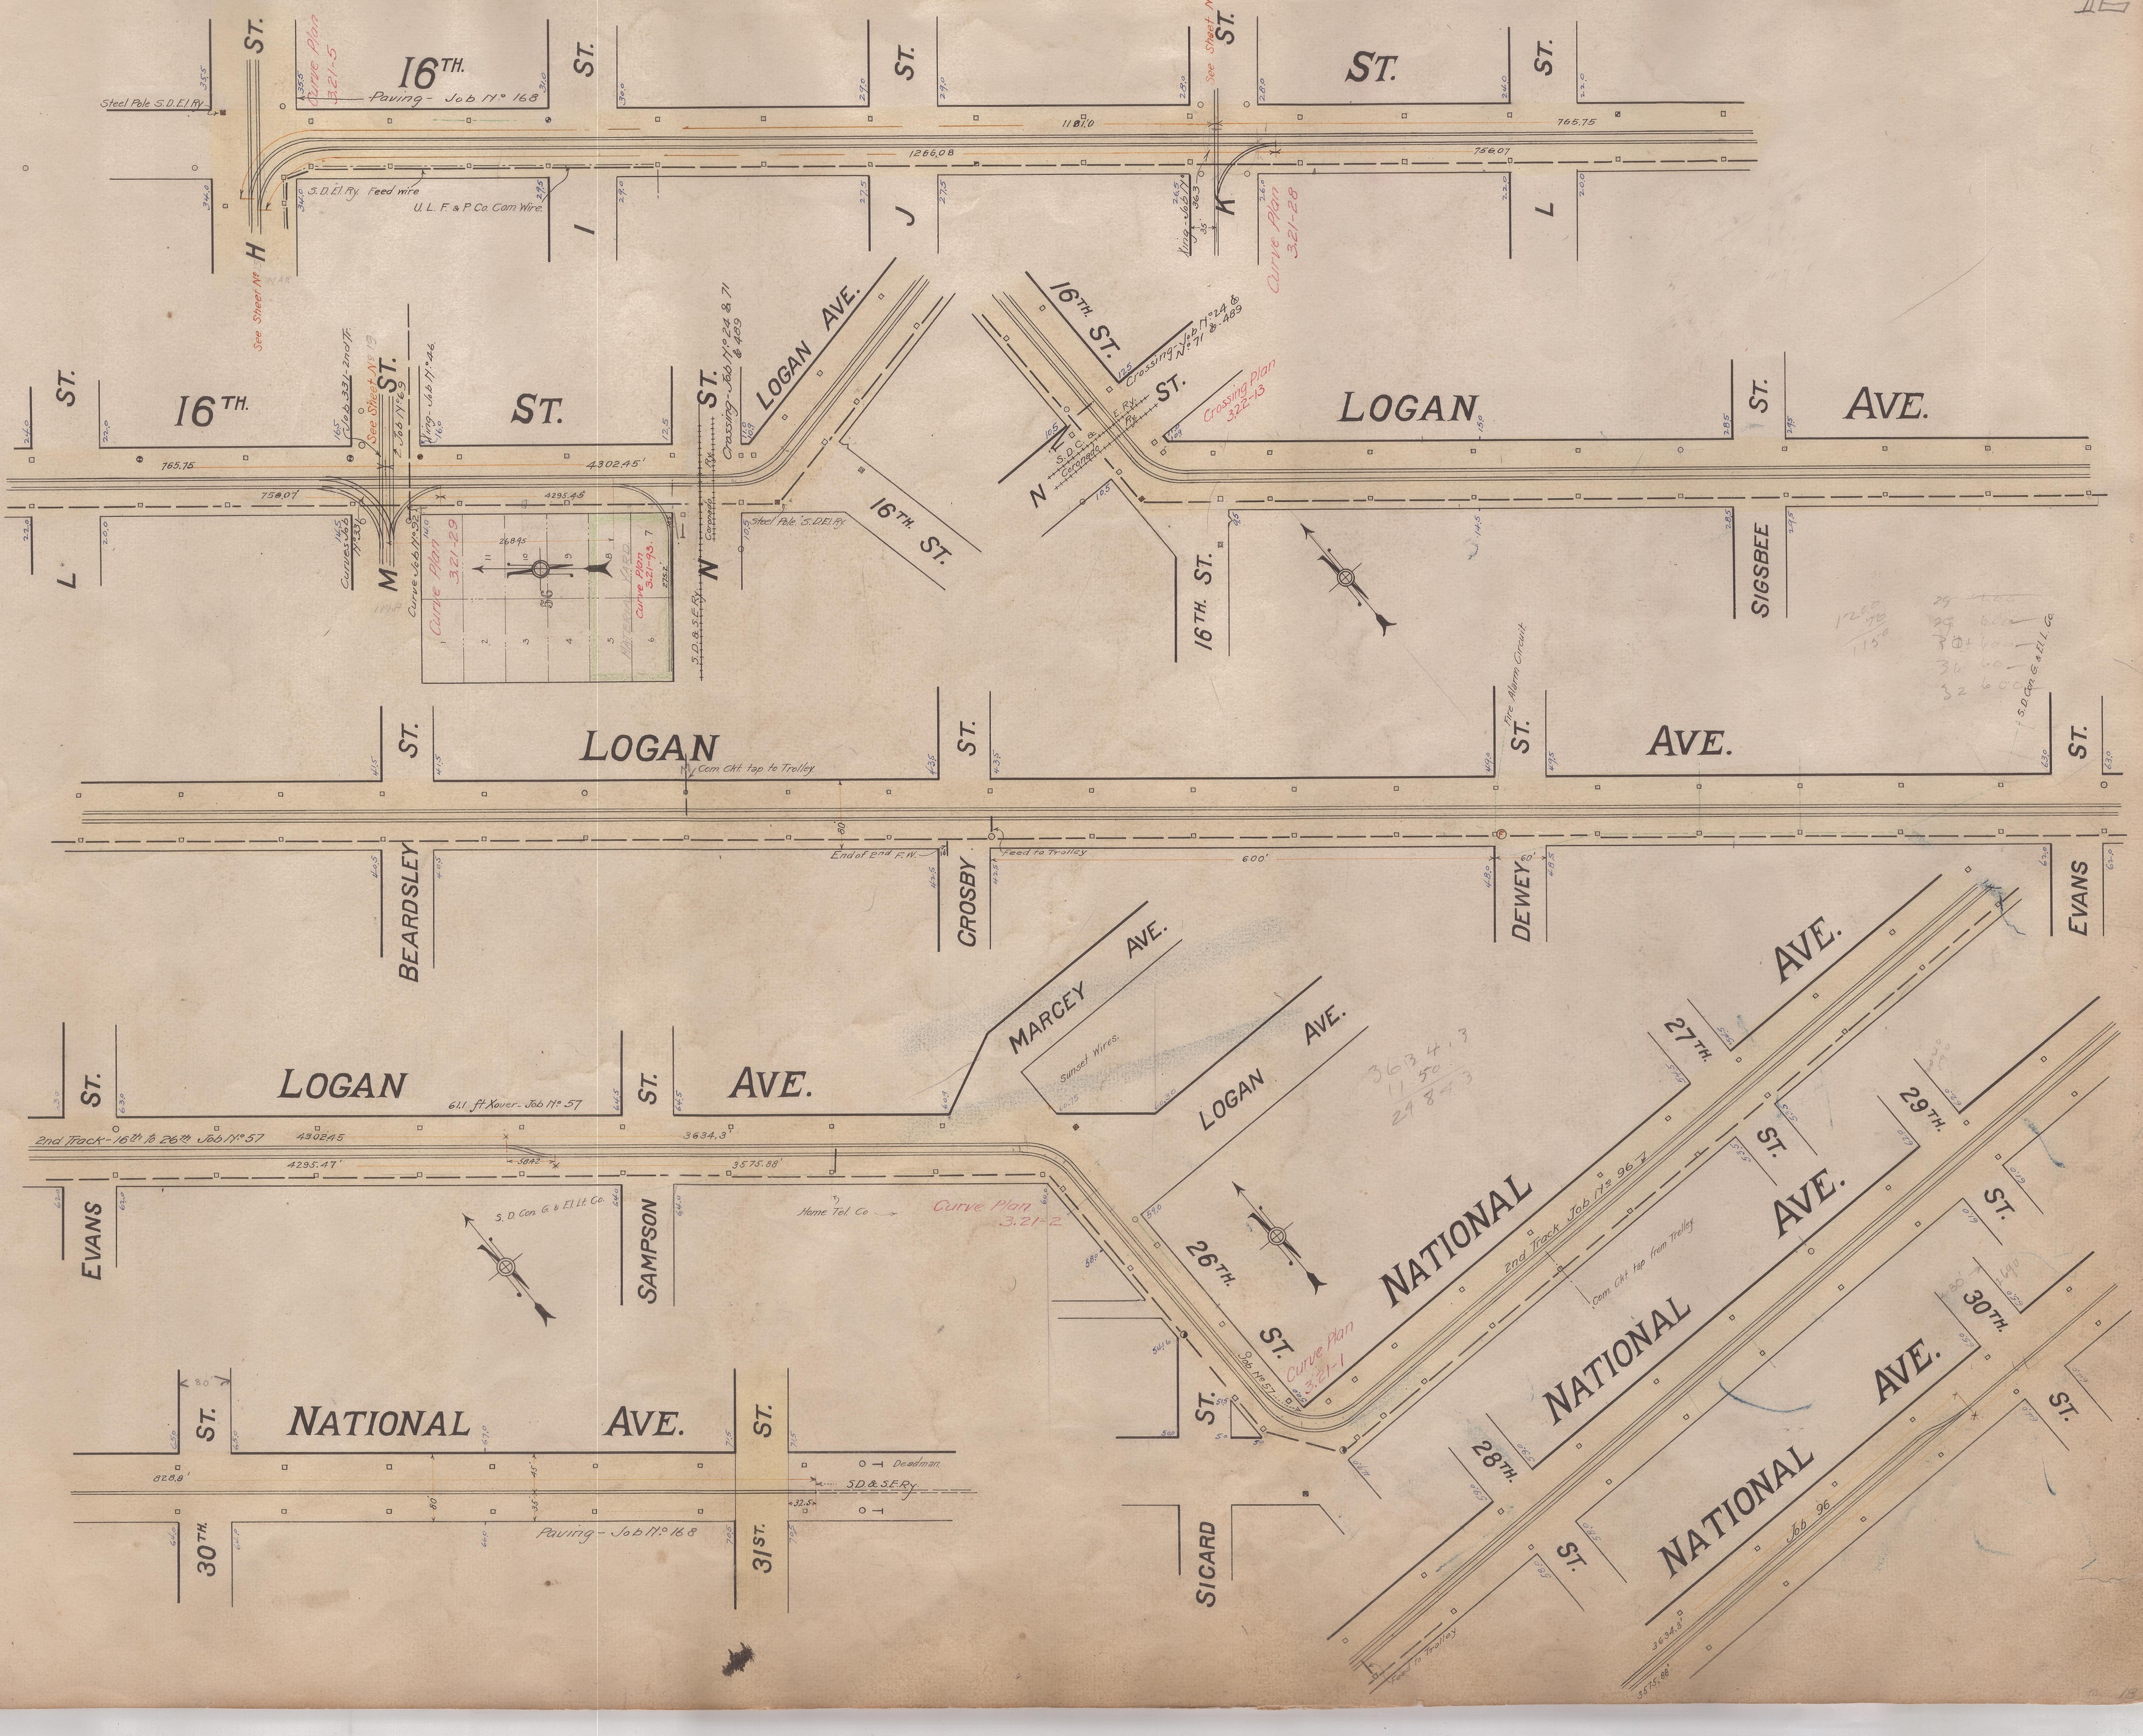
16TH. ST.
H ST.
I ST.
J ST.
K ST.
L ST.
M ST.
N ST.
Steel Pole S.D.El.Ry.
Curve Plan 3.21-5
Paving - Job No 168
S.D.El.Ry. Feed wire
U.L.F. & P.Co. Com Wire.
See Sheet No 15
1181.0
1266.08
765.75
756.07
See Sheet No 17
King - Job No 363
35'
Curve Plan 3.21-28
LOGAN AVE.
16TH ST.
Crossing - Job No 24 & 71 & 489
Crossing - Job No 24 & No 71 & 489
Crossing Plan 3.22-13
S.D.C. & Coronado Ry.
E.Ry.
Job 331 - 2nd Tr.
See Sheet No 19
Xing - Job No 46
Job No 69
Curves Job No 331
Curve Job No 92
4302.45'
4295.45
268.95
275.2
Curve Plan 3.21-29
Curve Plan 3.21-93.
MATERIAL YARD
56
1 2 3 4 5 6 7 8 9 10 11
S.D. & S.E.Ry.
Coronado
Steel Pole S.D.El.Ry.
SIGSBEE ST.
Fire Alarm Circuit
S.D.Con.G.&El.L.Co.
LOGAN AVE.
BEARDSLEY ST.
CROSBY ST.
DEWEY ST.
EVANS ST.
Com. Ckt. tap to Trolley.
End of 2nd F.W.
Feed to Trolley
600'
60'
80
MARCEY AVE.
Sunset Wires.
61.1 ft Xover - Job No 57
2nd Track - 16th to 26th Job No 57
430245
4295.47'
3634.3'
3575.88'
5642
SAMPSON ST.
S.D.Con.G.&El.Lt.Co.
Home Tel. Co
Curve Plan 3.21-2
26TH. ST.
Job No 57
Curve Plan 3.21-1
SICARD ST.
NATIONAL AVE.
27TH. ST.
28TH. ST.
29TH. ST.
30TH. ST.
2nd Track Job No 96
Com. Ckt. tap from Trolley.
Job 96
Feed to Trolley
3634.3'
3575.88'
3634.3
11 50
24843
1200
115.0
28 600
29 600
30 600
31 600
32 600
30TH ST.
31ST.
80
828.8'
45'
35'
Deadman
S.D.&S.E.Ry.
32.5
Paving - Job No 168

30' St: 80' per Schmidt 8-5-18

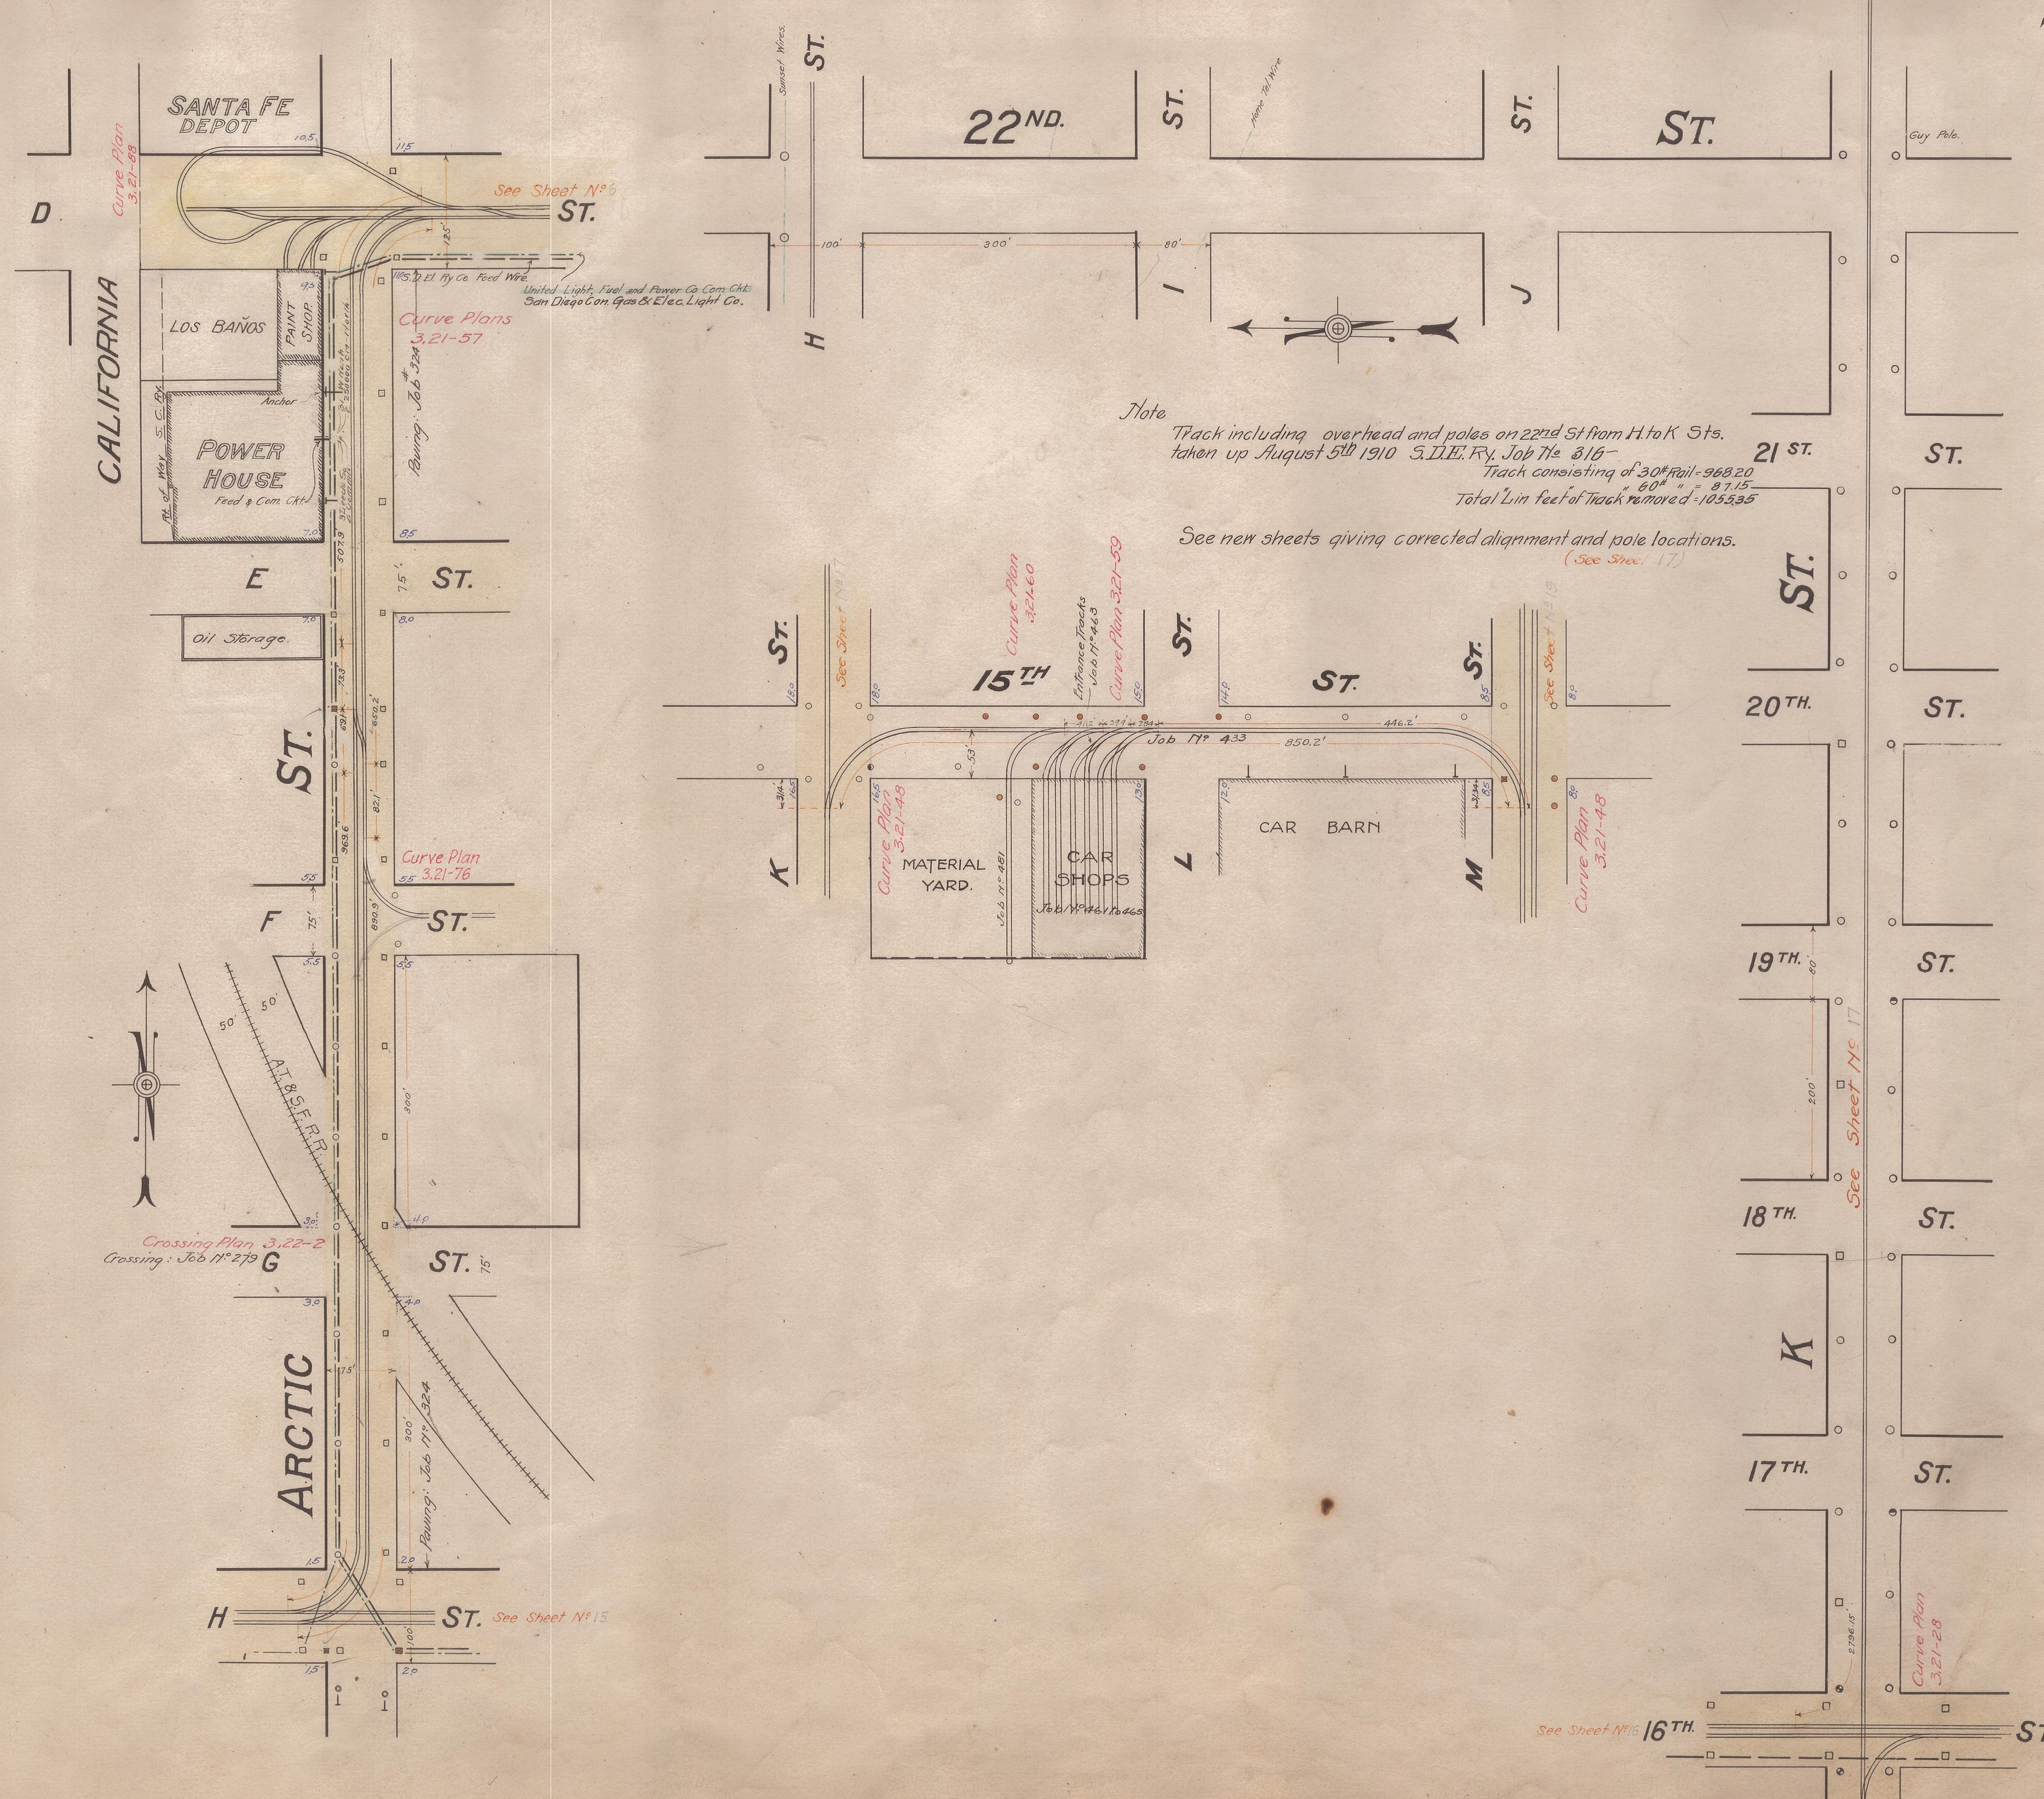
SANTA FE DEPOT
D
ST.
Curve Plan 3.21-88
See Sheet No 6
125'
S.D. El. Ry. Co. Feed Wire.
United Light, Fuel and Power Co. Com. Ckt.
San Diego Con. Gas & Elec. Light Co.
CALIFORNIA
LOS BAÑOS
PAINT SHOP
Anchor
Rt. of Way S.C. Ry.
POWER HOUSE
Feed & Com. Ckt.
Curve Plans 3.21-57
Paving: Job #324
507.9
E
ST.
75'
Oil Storage.
ST.
Curve Plan 3.21-76
F
ST.
75'
AT&SF RR
50'
50'
300'
Crossing Plan 3.22-2
Crossing: Job No 279
G
ST.
75'
ARCTIC
300'
Paving: Job No 324
H
ST.
See Sheet No 15
Sunset Wires.
ST.
22ND.
ST.
ST.
ST.
Guy Pole.
H
I
J
100'
300'
80'
21 ST.
ST.
ST.
20TH.
ST.
19TH.
ST.
18TH.
ST.
K
17TH.
ST.
200'
See Sheet No 17
Curve Plan 3.21-28
See Sheet No 15
16TH.
ST.
ST.
See Sheet No 17
Curve Plan 3.21-60
Entrance Tracks Job No 463
Curve Plan 3.21-59
ST.
ST.
See Sheet No 19
15TH
ST.
446.2'
Job No 433
850.2'
53'
K
MATERIAL YARD.
Curve Plan 3.21-48
Job No 481
CAR SHOPS
Job No 461 to 465
L
CAR BARN
M
Curve Plan 3.21-48

Note

Track including overhead and poles on 22nd St from H. to K Sts. taken up August 5th 1910 S.D.E. Ry. Job No 316

Track consisting of 30# Rail = 968.20
" 60# " = 87.15
Total "Lin feet of Track" removed = 1055.35

See new sheets giving corrected alignment and pole locations.
(See Sheet 17)

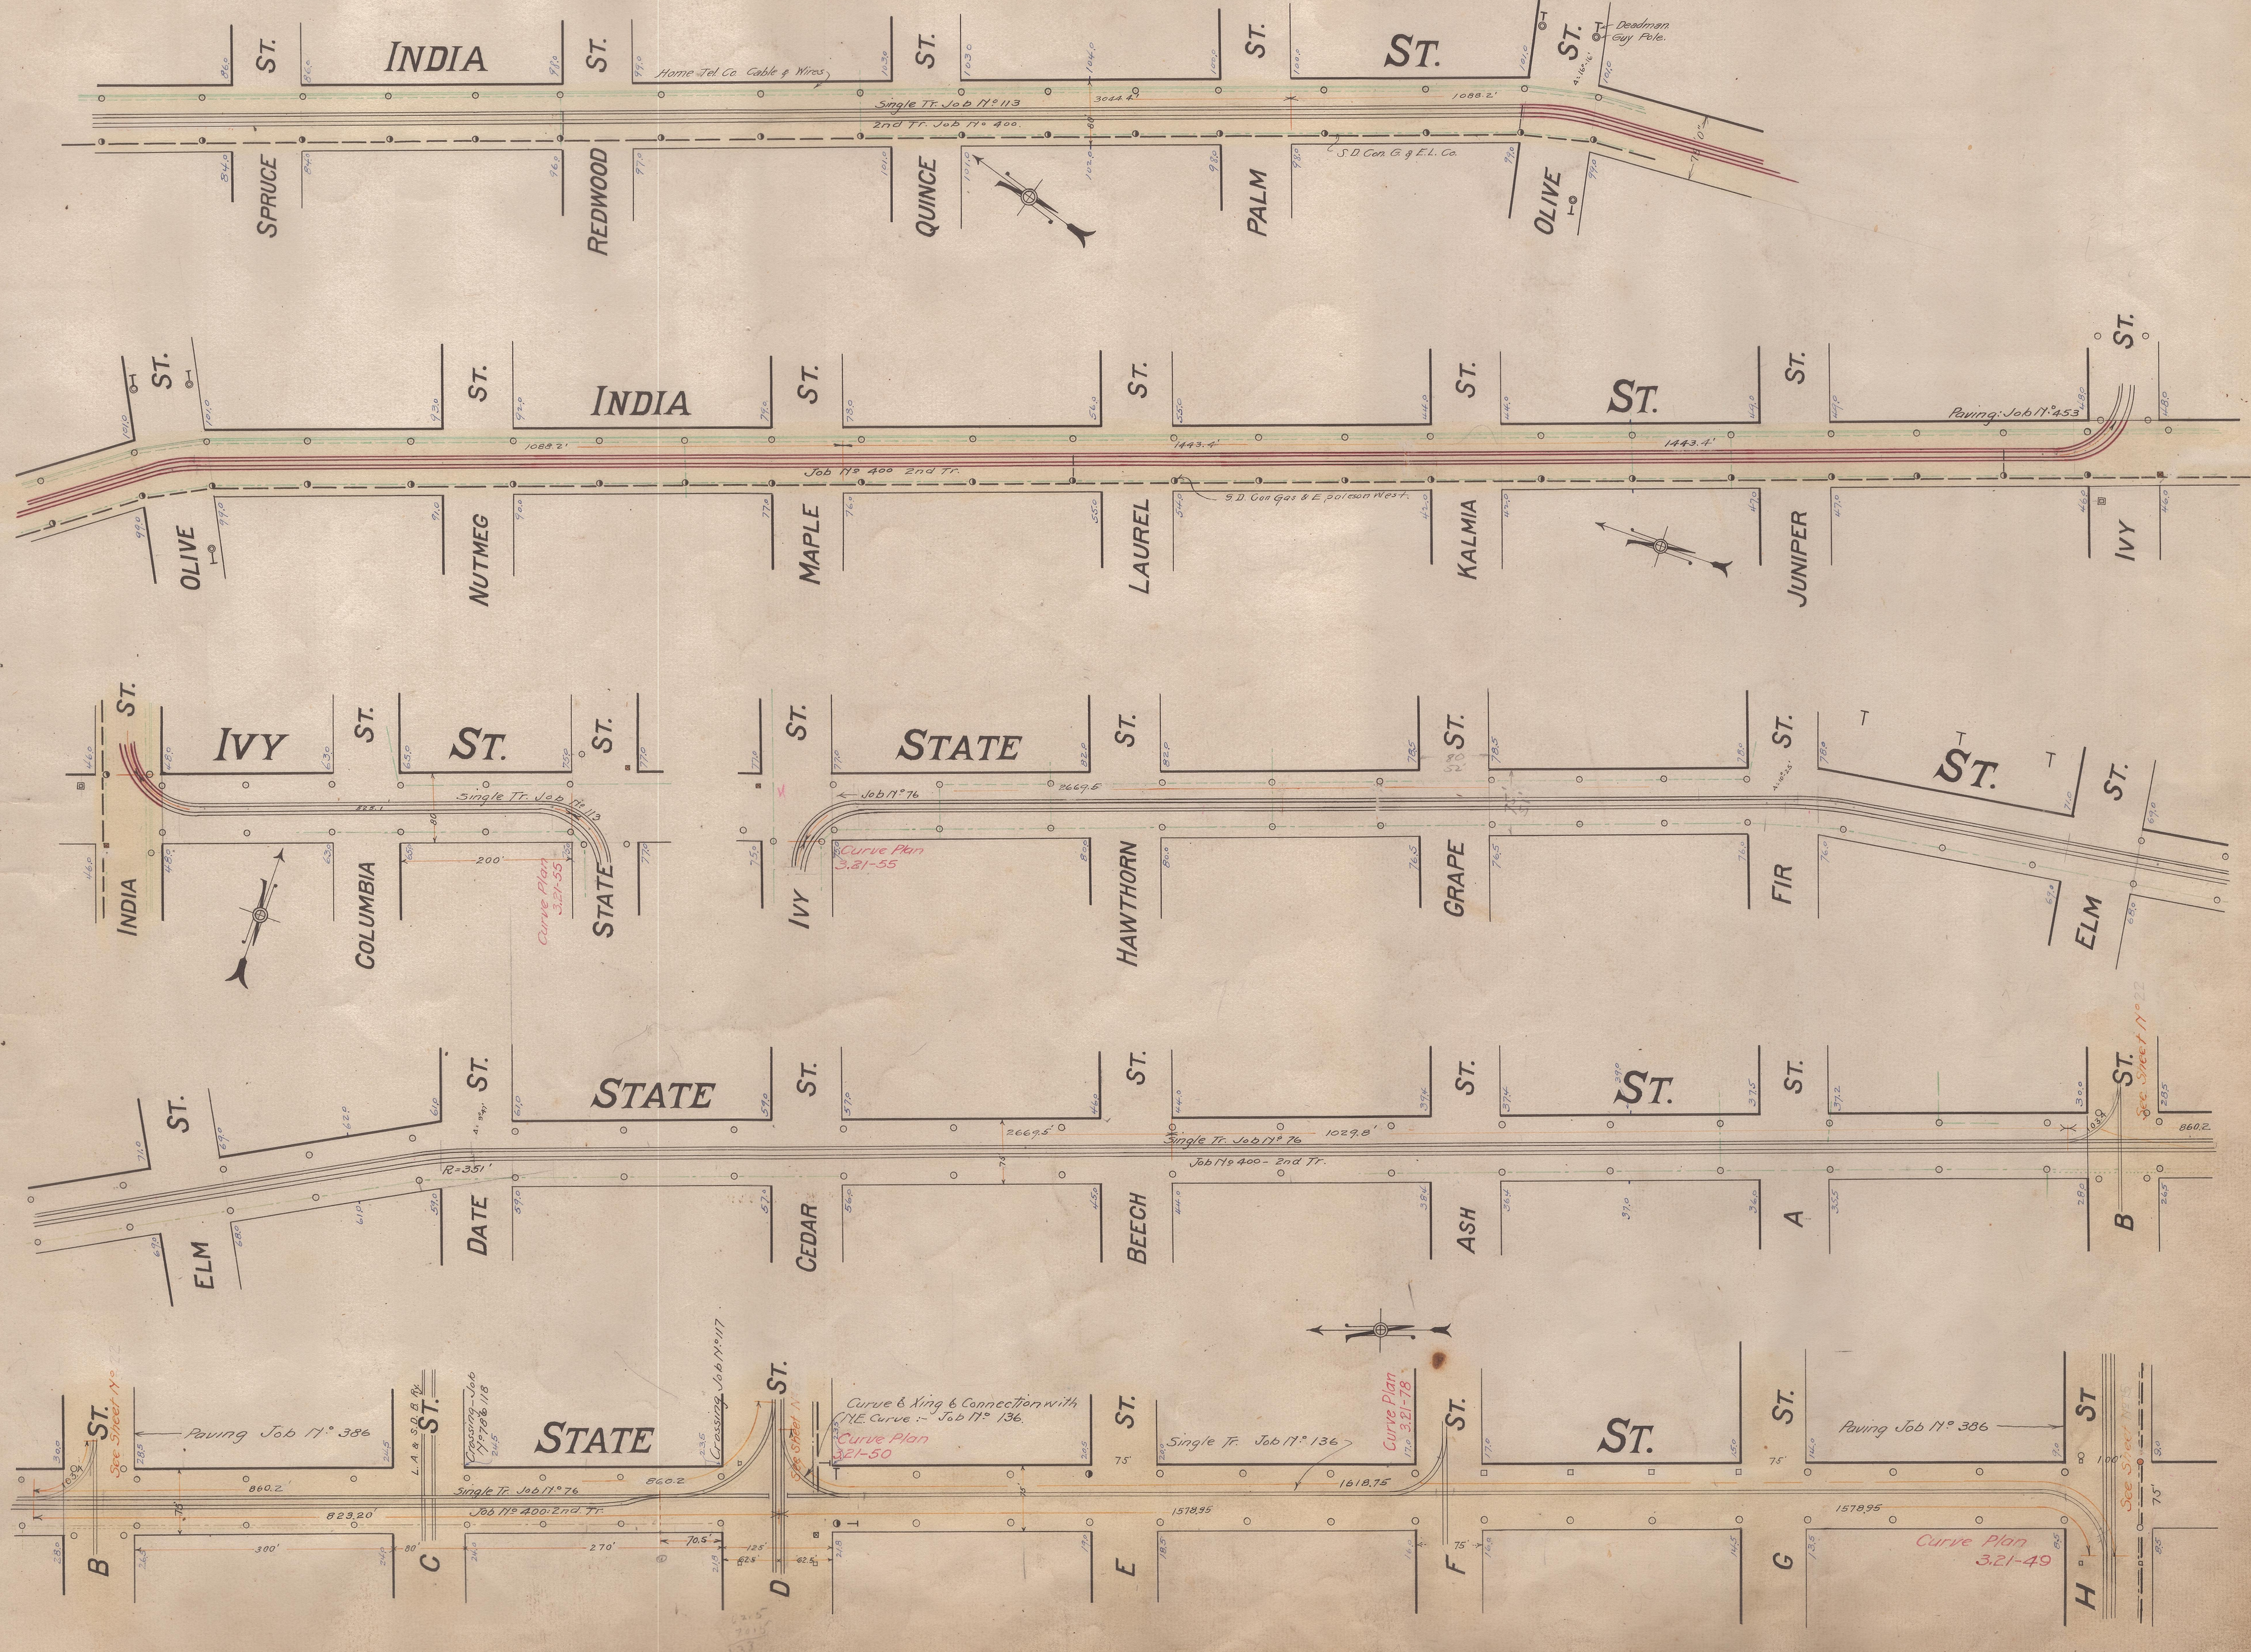
INDIA ST.
SPRUCE ST.
REDWOOD ST.
QUINCE ST.
PALM ST.
OLIVE ST.
Home Tel. Co. Cable & Wires
Single Tr. Job No 113
2nd Tr. Job No 400
S.D. Con. G. & E.L. Co.
Deadman
Guy Pole
1088.2'
OLIVE
NUTMEG
MAPLE
LAUREL
KALMIA
JUNIPER
IVY
Job No 400 2nd Tr.
1443.4'
Paving Job No 453
S.D. Con Gas & E. poles on West.
IVY ST.
INDIA
COLUMBIA
STATE
Single Tr. Job No 113
200'
Curve Plan 3.21-55
STATE ST.
HAWTHORN
GRAPE
FIR
ELM
Job No 76
2667.5'
ELM
DATE
CEDAR
BEECH
ASH
A
B
R=351'
Single Tr. Job No 76
1029.8'
Job No 400 - 2nd Tr.
860.2
See Sheet No 22
Paving Job No 386
L.A. & S.D.B. Ry.
Crossing Job No 78 & 118
Crossing Job No 117
Curve & Xing & Connection with Y.E. Curve - Job No 136.
Curve Plan 3.21-50
Single Tr. Job No 136
Curve Plan 3.21-78
Single Tr. Job No 76
Job No 400-2nd Tr.
823.20'
1618.75
1578.95
Curve Plan 3.21-49
C
D
E
F
G
H
See Sheet No