Sheet No. 25

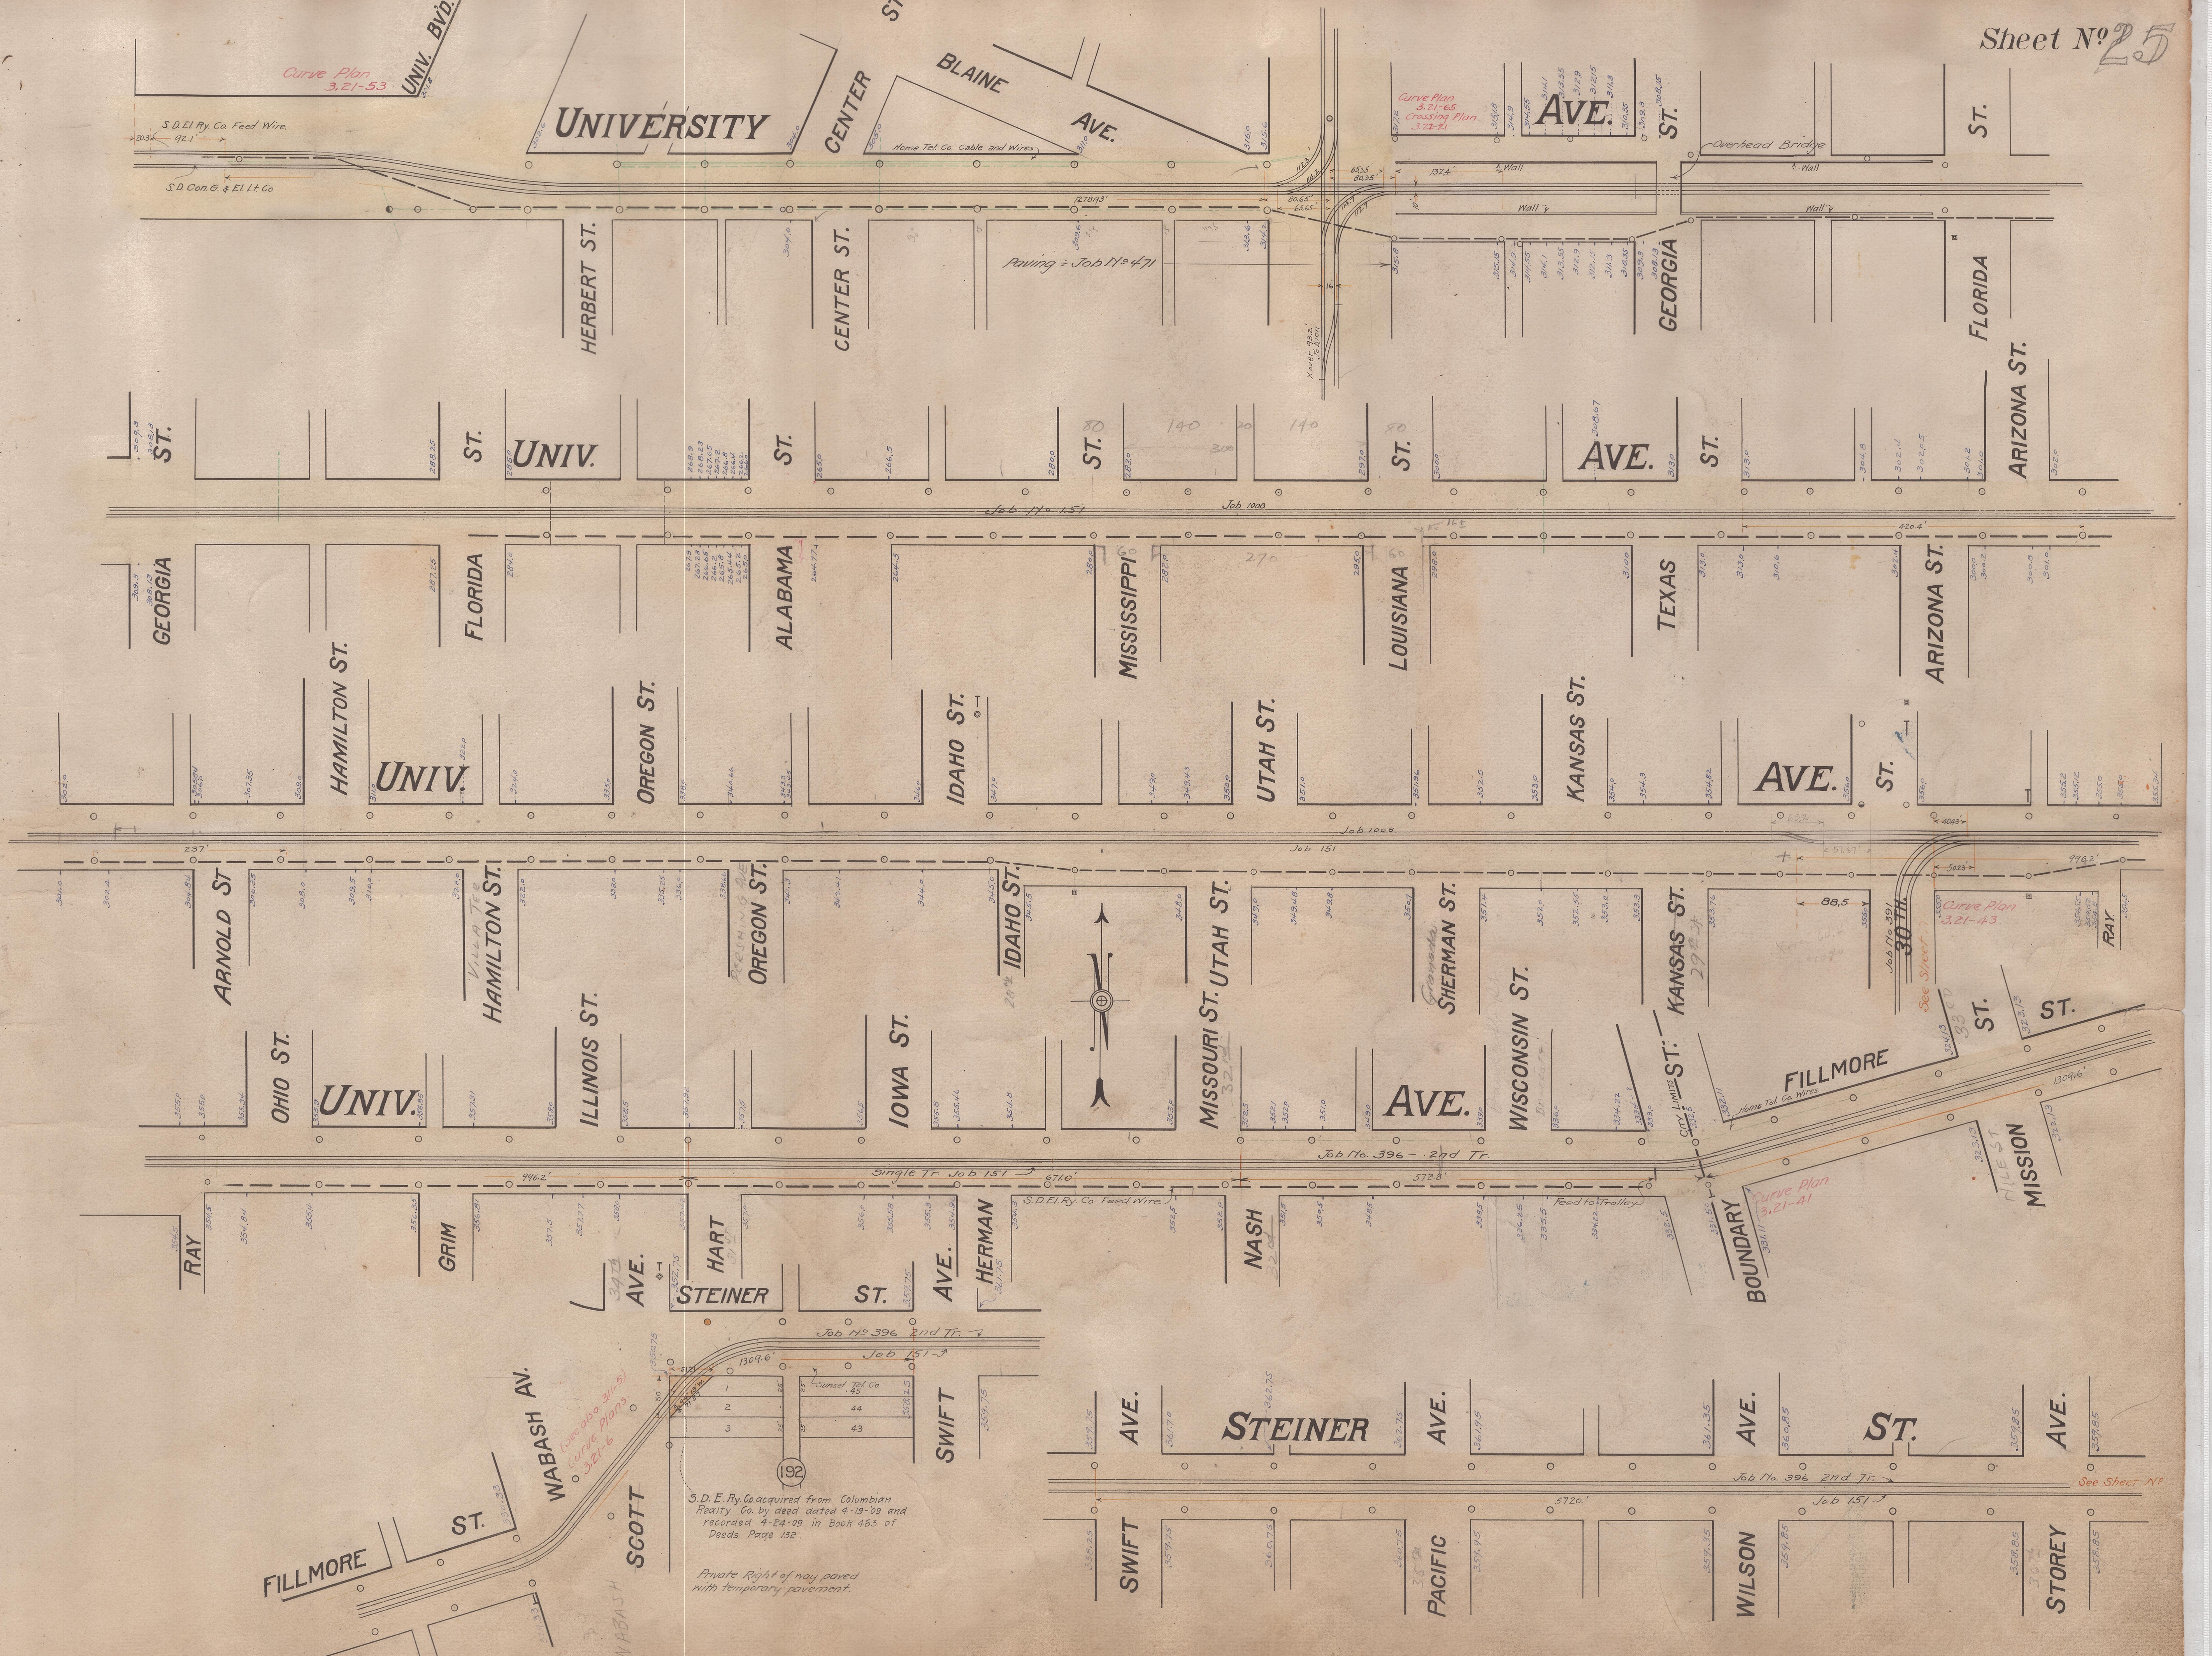
Curve Plan 3.21-53
UNIV. BVD.
UNIVERSITY
CENTER ST.
BLAINE AVE.
S.D. El. Ry. Co. Feed Wire
S.D. Con. G. & El. Lt. Co.
Home Tel. Co. Cable and Wires
HERBERT ST.
CENTER ST.
Paving – Job No 471
Curve Plan 3.21-65 Crossing Plan 3.22-71
AVE.
ST.
Overhead Bridge
Wall
GEORGIA
FLORIDA
ARIZONA ST.
ST.
UNIV.
AVE.
Job No 151
Job 1008
GEORGIA
HAMILTON ST.
FLORIDA
ALABAMA
MISSISSIPPI
LOUISIANA
TEXAS
ARIZONA ST.
OREGON ST.
IDAHO ST.
UTAH ST.
KANSAS ST.
ARNOLD ST
Villa Terr.
HAMILTON ST.
OREGON ST.
IDAHO ST.
UTAH ST.
SHERMAN ST.
KANSAS ST.
30TH
Job No 391
Curve Plan 3.21-43
RAY
OHIO ST.
ILLINOIS ST.
IOWA ST.
MISSOURI ST.
WISCONSIN ST.
City Limits
ST.
FILLMORE ST.
MISSION
Home Tel. Co. Wires
Job No. 396 – 2nd Tr.
Single Tr. Job 151
S.D. El. Ry. Co. Feed Wire
Feed to Trolley
Curve Plan 3.21-31
RAY
GRIM
HART
HERMAN
NASH
BOUNDARY
AVE.
STEINER ST.
AVE.
Job No. 396 2nd Tr.
Job 151
Sunset Tel. Co.
192
WABASH AV.
Curve Plans 3.21-6
FILLMORE ST.
SCOTT
SWIFT
S.D.E. Ry. Co. acquired from Columbian Realty Co. by deed dated 4-19-09 and recorded 4-24-09 in Book 463 of Deeds Page 132.
Private Right of way paved with temporary pavement.
AVE.
STEINER
AVE.
AVE.
ST.
AVE.
Job No. 396 2nd Tr.
Job 151
See Sheet No
SWIFT
PACIFIC
WILSON
STOREY

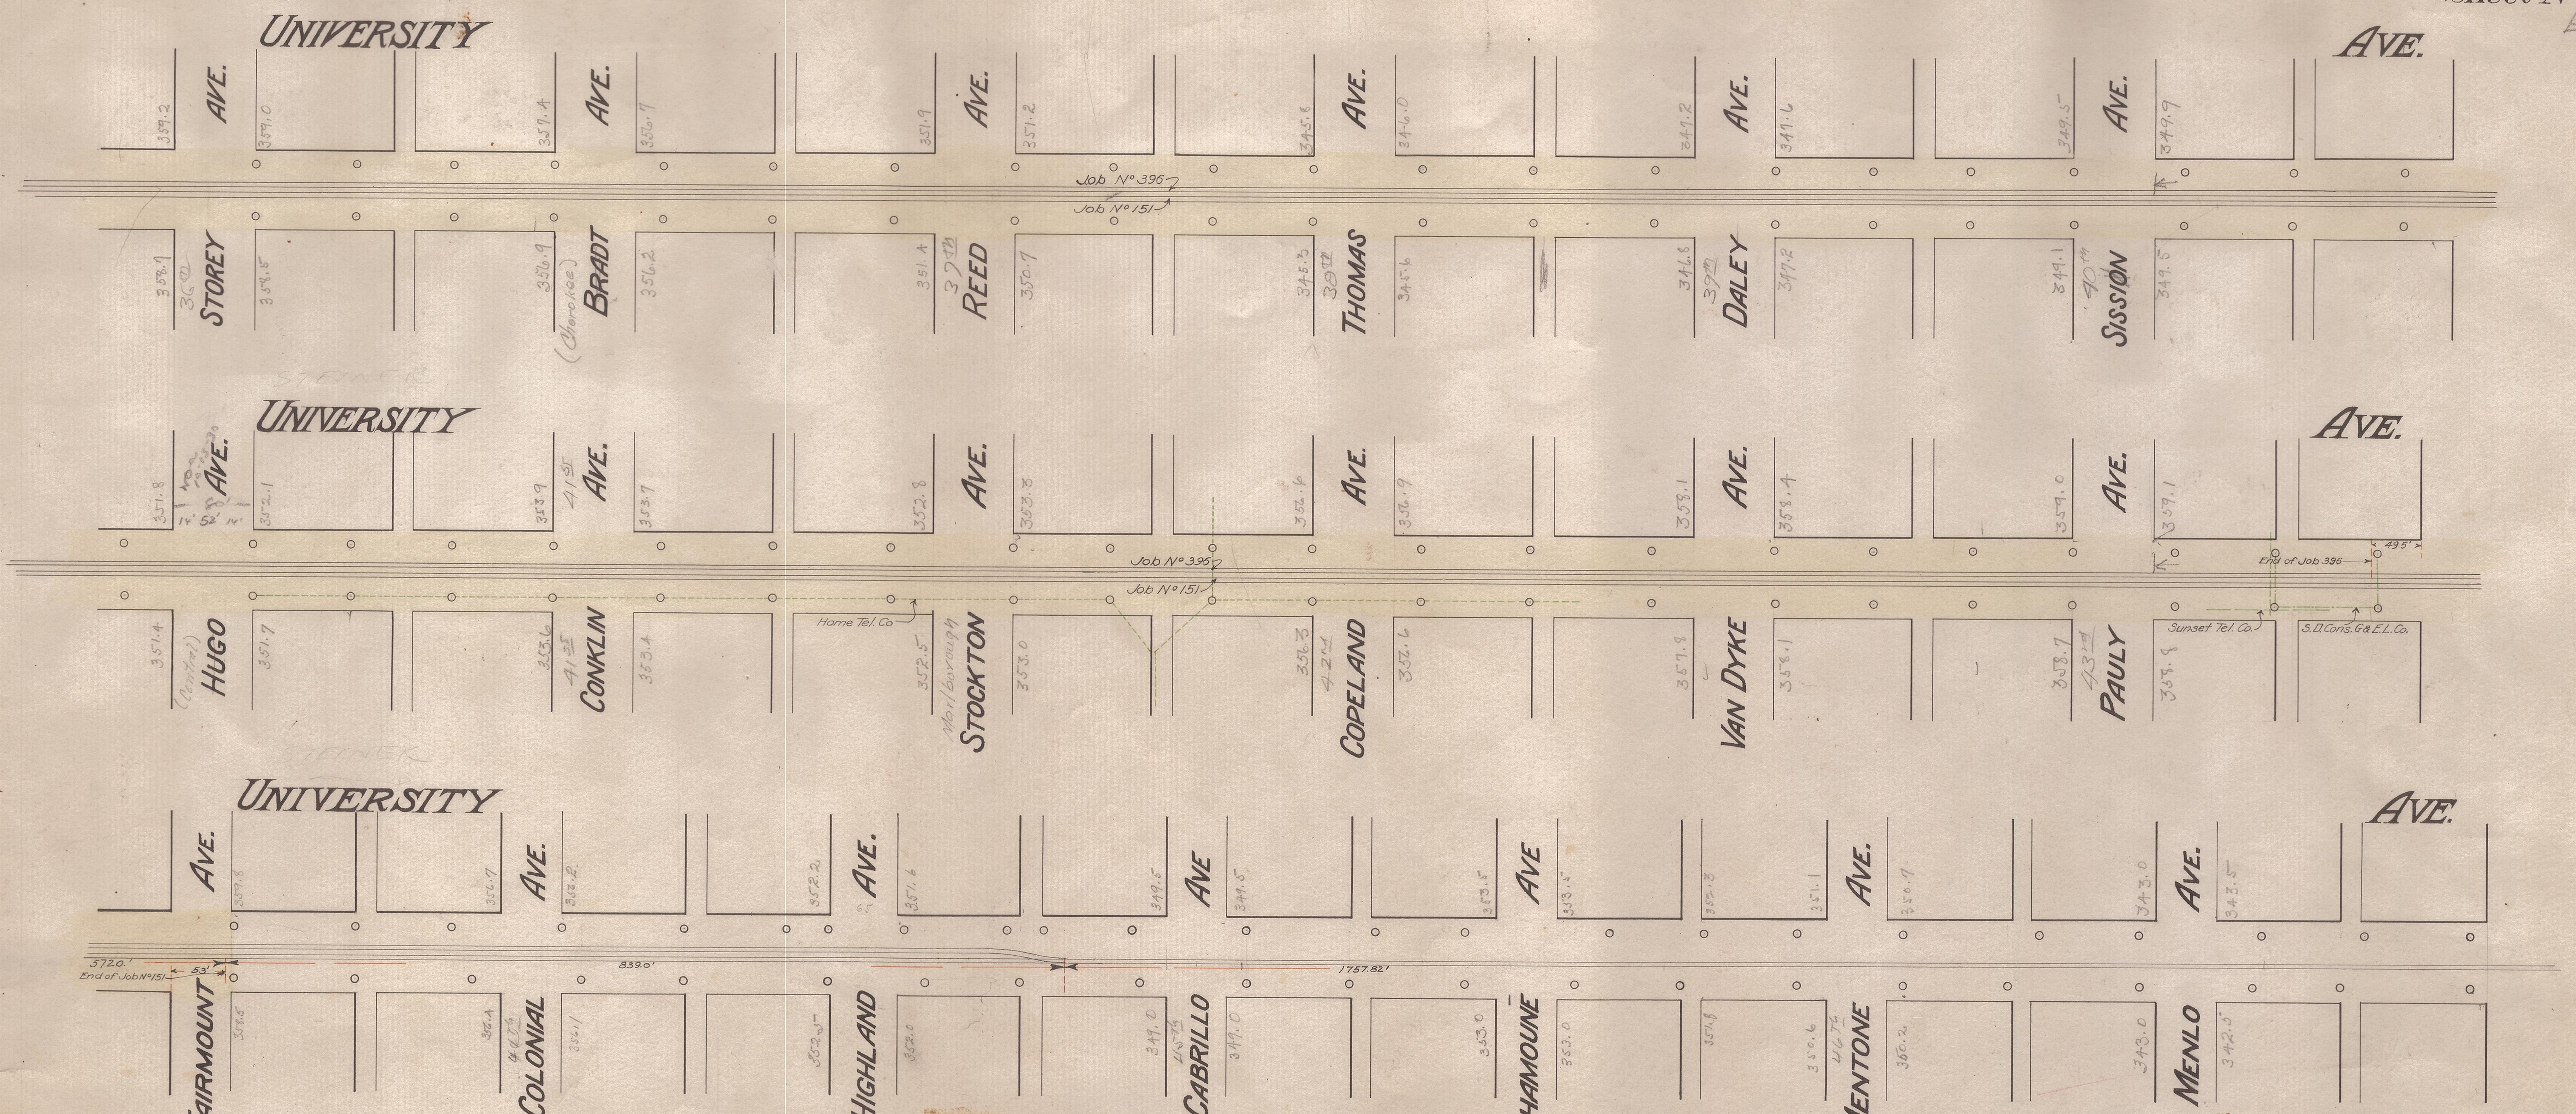
UNIVERSITY
AVE.
STOREY
BRADT
REED
THOMAS
DALEY
SISSION
Job No 396
Job No 151
UNIVERSITY
AVE.
HUGO
CONKLIN
STOCKTON
COPELAND
VAN DYKE
PAULY
Job No 395
Job No 151
Home Tel. Co.
Sunset Tel. Co.
S.D. Cons. G.&E.L. Co.
End of Job 396
UNIVERSITY
AVE.
FAIRMOUNT
COLONIAL
HIGHLAND
CABRILLO
CHAMOUNE
MENTONE
MENLO
End of Job No 151
839.0'
1757.82'

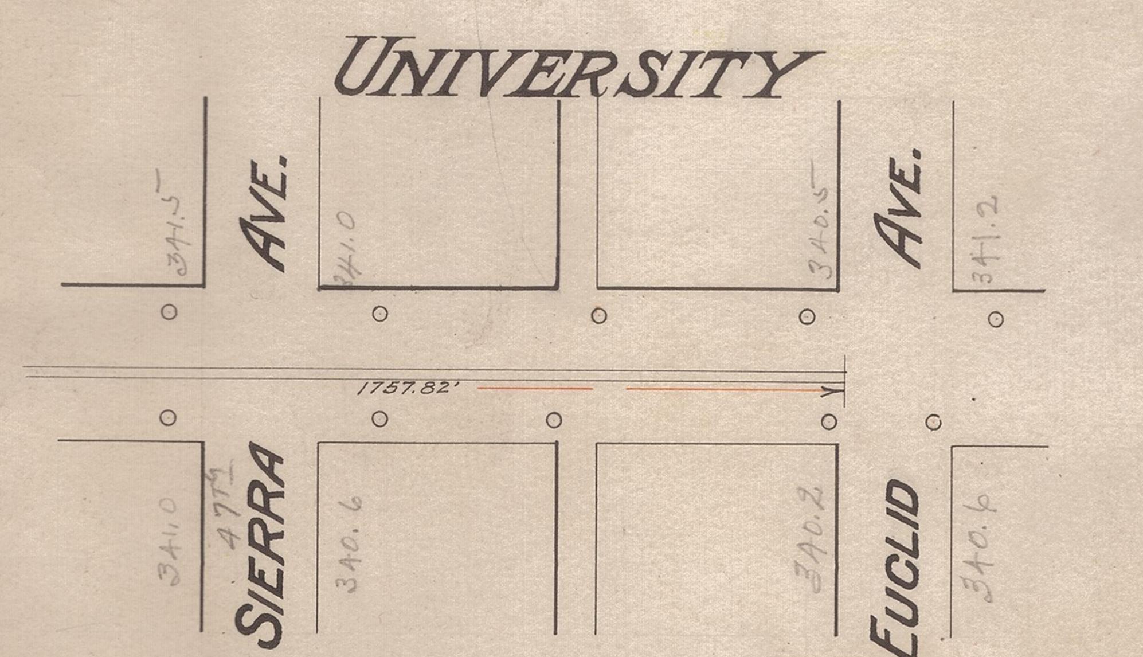
UNIVERSITY
AVE.
SIERRA
EUCLID
1757.82'

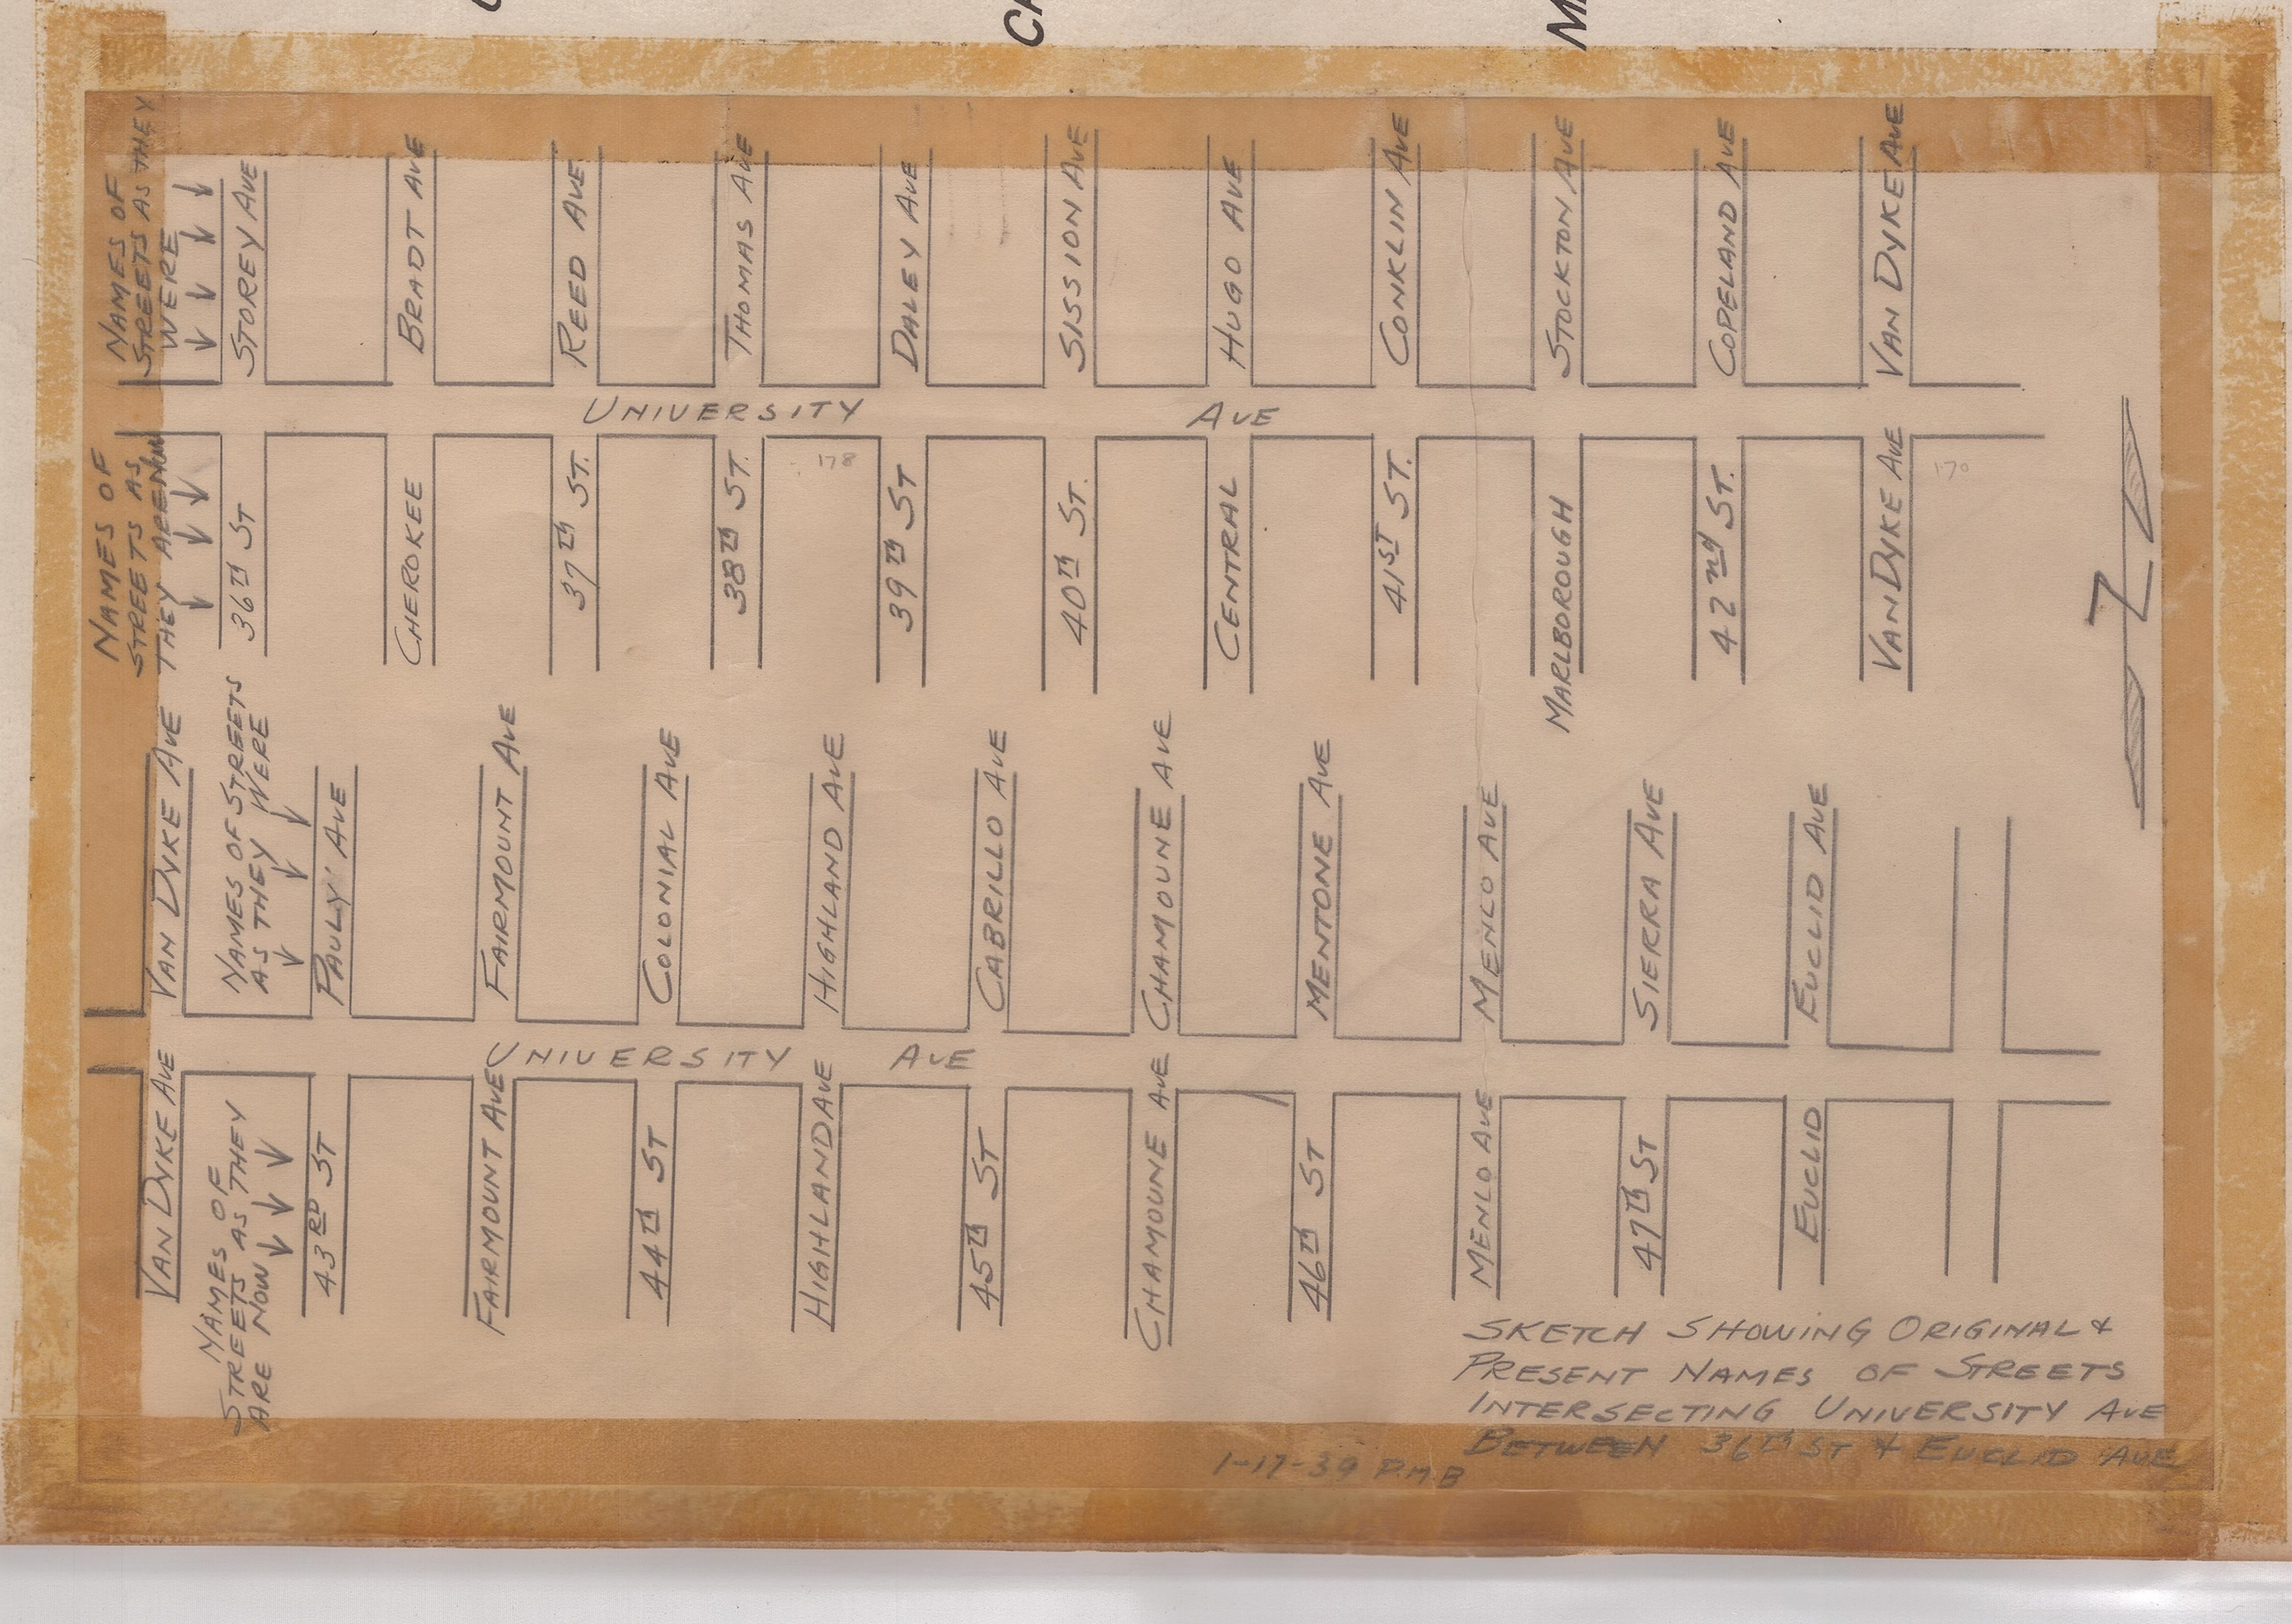
NAMES OF STREETS AS THEY WERE
STOREY AVE
BRADT AVE
REED AVE
THOMAS AVE
DALEY AVE
SISSION AVE
HUGO AVE
CONKLIN AVE
STOCKTON AVE
COPELAND AVE
VAN DYKE AVE
UNIVERSITY AVE
NAMES OF STREETS AS THEY ARE NOW
36TH ST
CHEROKEE
37TH ST.
38TH ST.
39TH ST
40TH ST.
CENTRAL
41ST ST.
MARLBOROUGH
42ND ST.
VAN DYKE AVE
VAN DYKE AVE
NAMES OF STREETS AS THEY WERE
PAULY AVE
FAIRMOUNT AVE
COLONIAL AVE
HIGHLAND AVE
CABRILLO AVE
CHAMOUNE AVE
MENTONE AVE
MENLO AVE
SIERRA AVE
EUCLID AVE
UNIVERSITY AVE
VAN DYKE AVE
NAMES OF STREETS AS THEY ARE NOW
43RD ST
FAIRMOUNT AVE
44TH ST
HIGHLAND AVE
45TH ST
CHAMOUNE AVE
46TH ST
MENLO AVE
47TH ST
EUCLID
N

SKETCH SHOWING ORIGINAL & PRESENT NAMES OF STREETS INTERSECTING UNIVERSITY AVE BETWEEN 36TH ST & EUCLID AVE

1-17-39 P.M.B.

Sheet No 27

3045

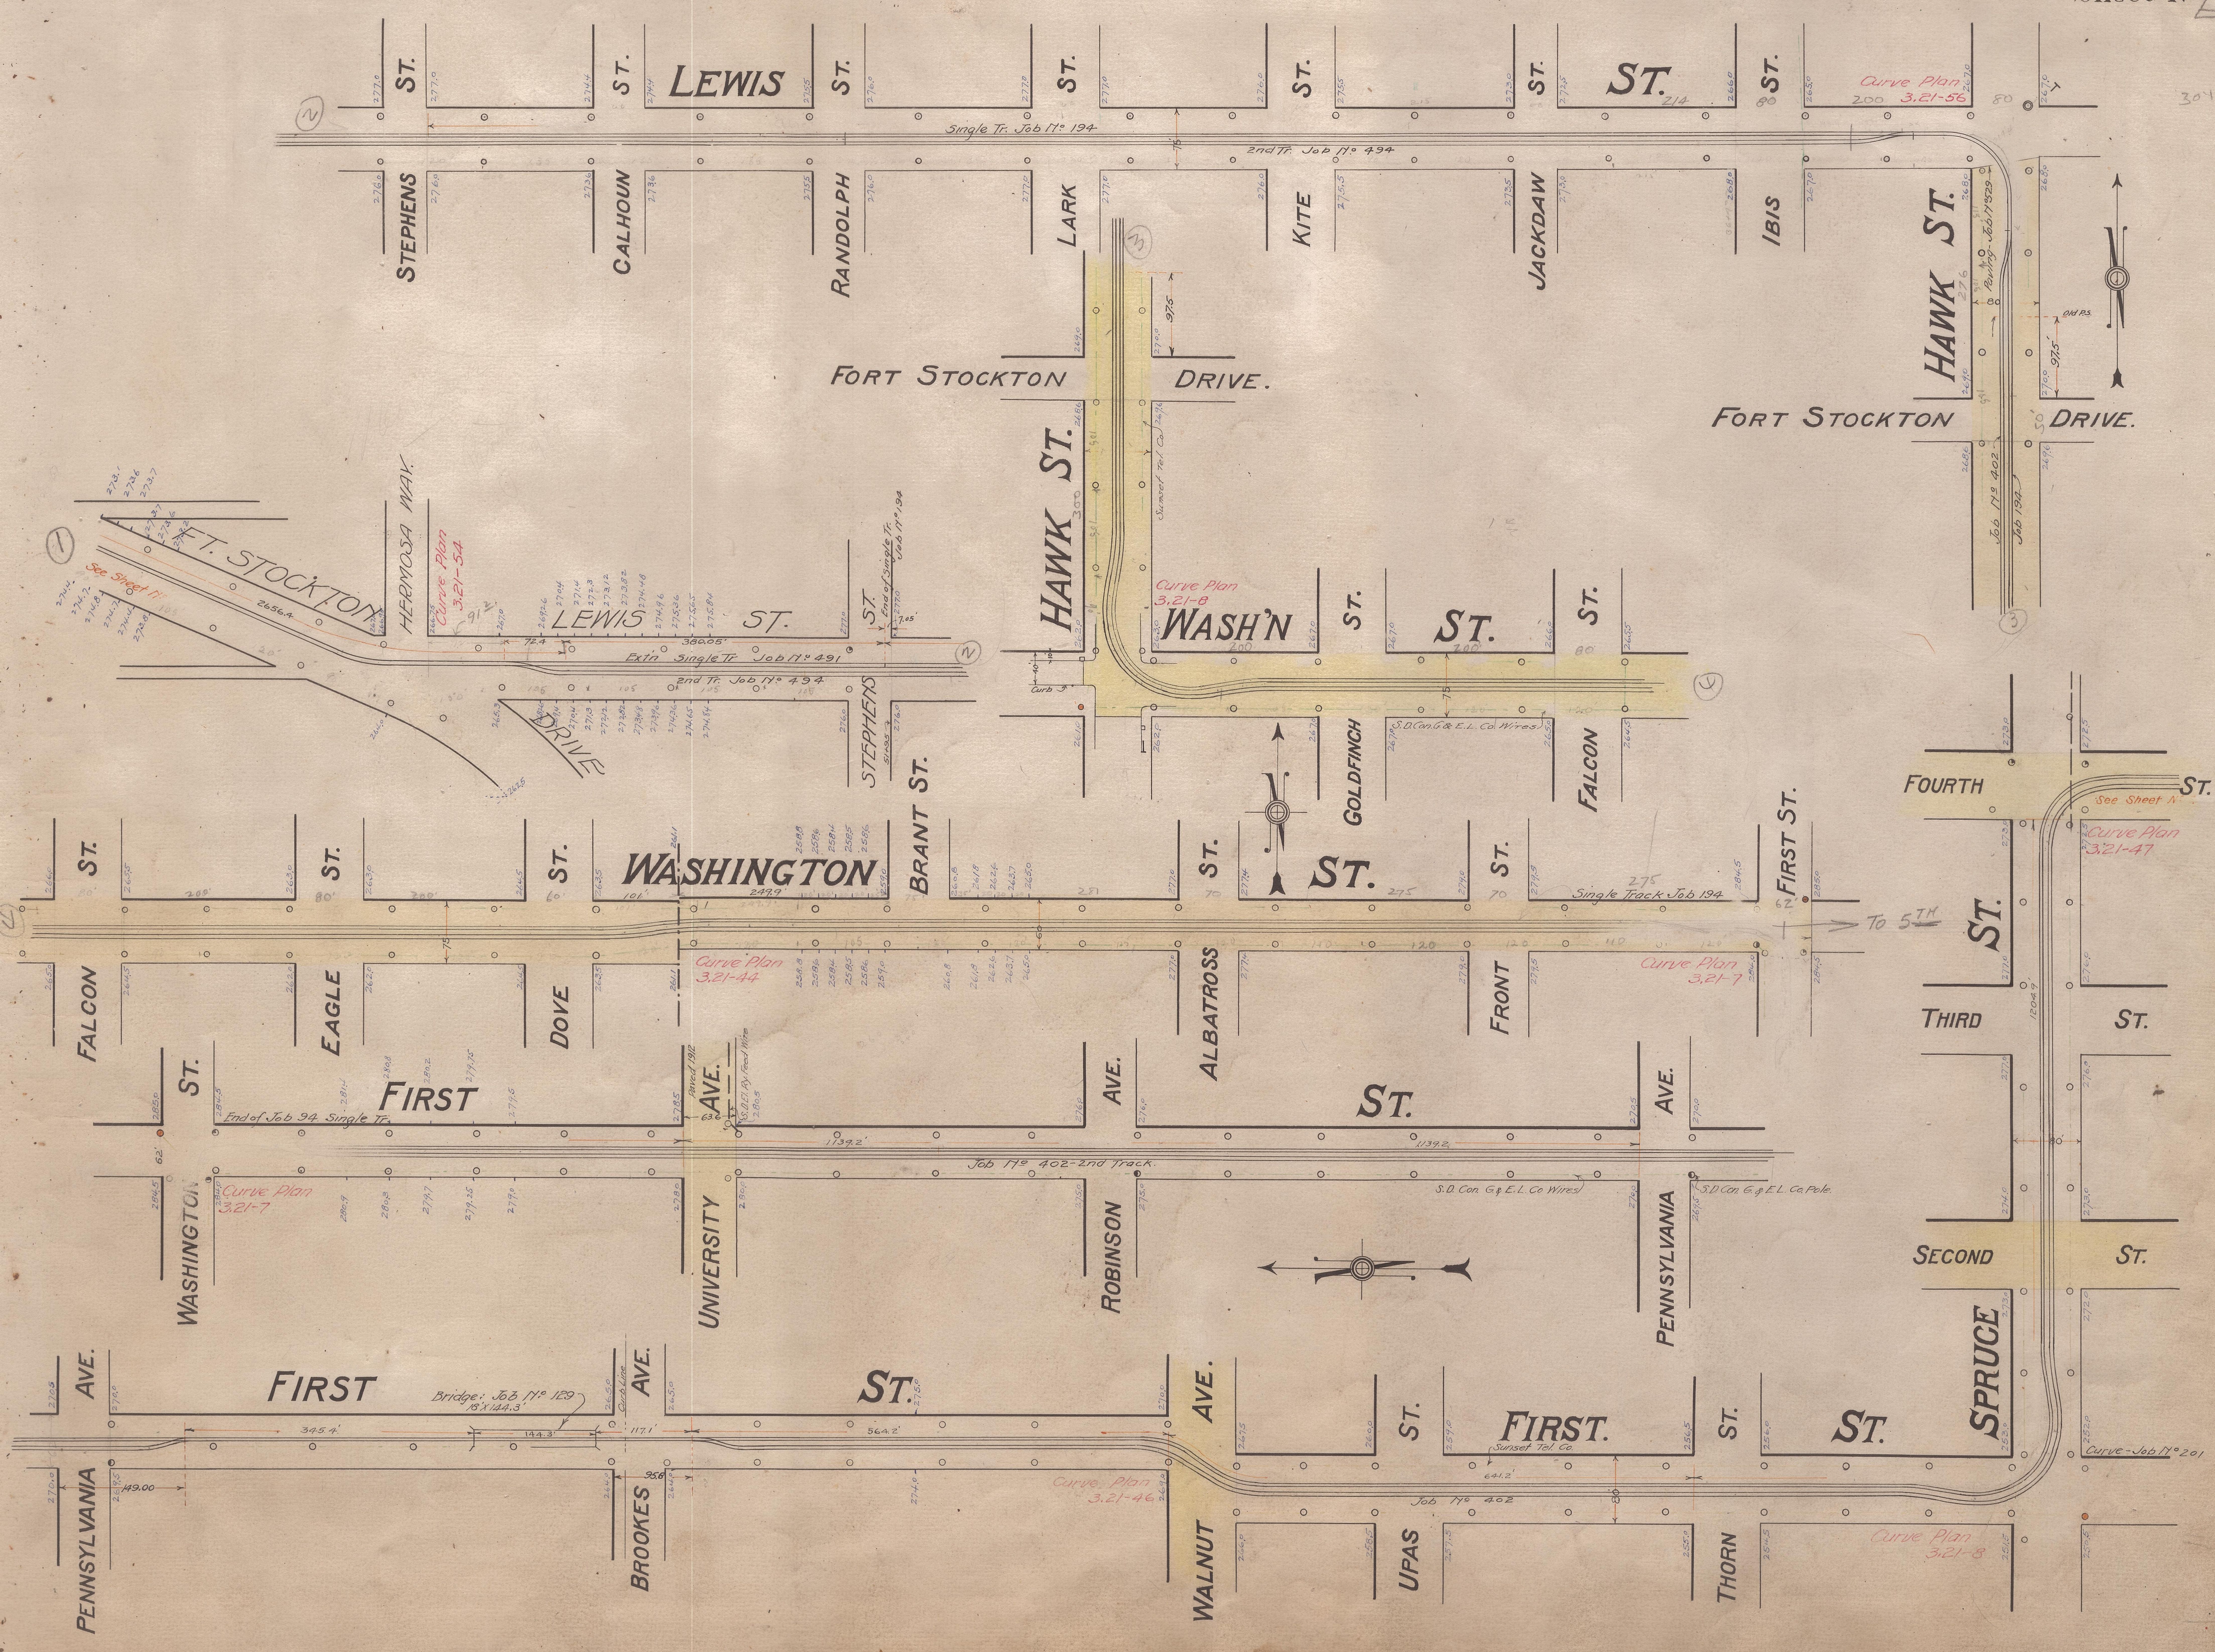
LEWIS ST.
STEPHENS ST.
CALHOUN ST.
RANDOLPH ST.
LARK ST.
KITE ST.
JACKDAW ST.
IBIS ST.
HAWK ST.
Single Tr. Job No 194
2nd Tr. Job No 494
Curve Plan 3.21-56
Paving - Job No 1529
Job No 402
Job 194
FORT STOCKTON DRIVE.
FORT STOCKTON DRIVE.
HAWK ST.
Sunset Tel. Co.
Curve Plan 3.21-8
WASH'N ST.
GOLDFINCH
FALCON
S.D. Con. G. & E.L. Co. Wires
FT. STOCKTON DRIVE
HERMOSA WAY
Curve Plan 3.21-54
See Sheet 17
LEWIS ST.
STEPHENS ST.
Extn Single Tr. Job No 491
2nd Tr. Job No 494
End of Single Tr. Job No 194
300.05'
WASHINGTON ST.
FALCON ST.
EAGLE ST.
DOVE ST.
BRANT ST.
ALBATROSS ST.
FRONT ST.
FIRST ST.
Single Track Job 194
To 5TH
Curve Plan 3.21-44
Curve Plan 3.21-7
FOURTH ST.
See Sheet 17
Curve Plan 3.21-47
THIRD ST.
SECOND ST.
SPRUCE ST.
FIRST ST.
WASHINGTON ST.
UNIVERSITY AVE.
ROBINSON AVE.
PENNSYLVANIA AVE.
End of Job 94 Single Tr.
Job No 402 - 2nd Track
1139.2'
S.D. Con. G. & E.L. Co. Wires
S.D. Con. G. & E.L. Co. Pole.
Curve Plan 3.21-7
FIRST ST.
PENNSYLVANIA AVE.
BROOKES AVE.
WALNUT AVE.
UPAS ST.
THORN ST.
FIRST. ST.
Bridge: Job No 129 18' X 144.3'
345.4'
144.3'
117.1'
564.2'
149.00
Sunset Tel. Co.
Job No 402
Curve Plan 3.21-46
Curve Plan 3.21-8
Curve - Job No 201
1
2
3
4