208-1689
208-1692
210-1692
212-1692
214-1692

2

INDEX NO. 208-1689 TYPE TIE POINTS
DATE 12/61 W.O. 20575
SURVEYOR BAUMGARTNER
DESCRIPTION

"OCEAN BEACH TIE-POINTS"

MICRO-FILMED

FEB 26 1965

(NEW JACKET, 8/85 lec)

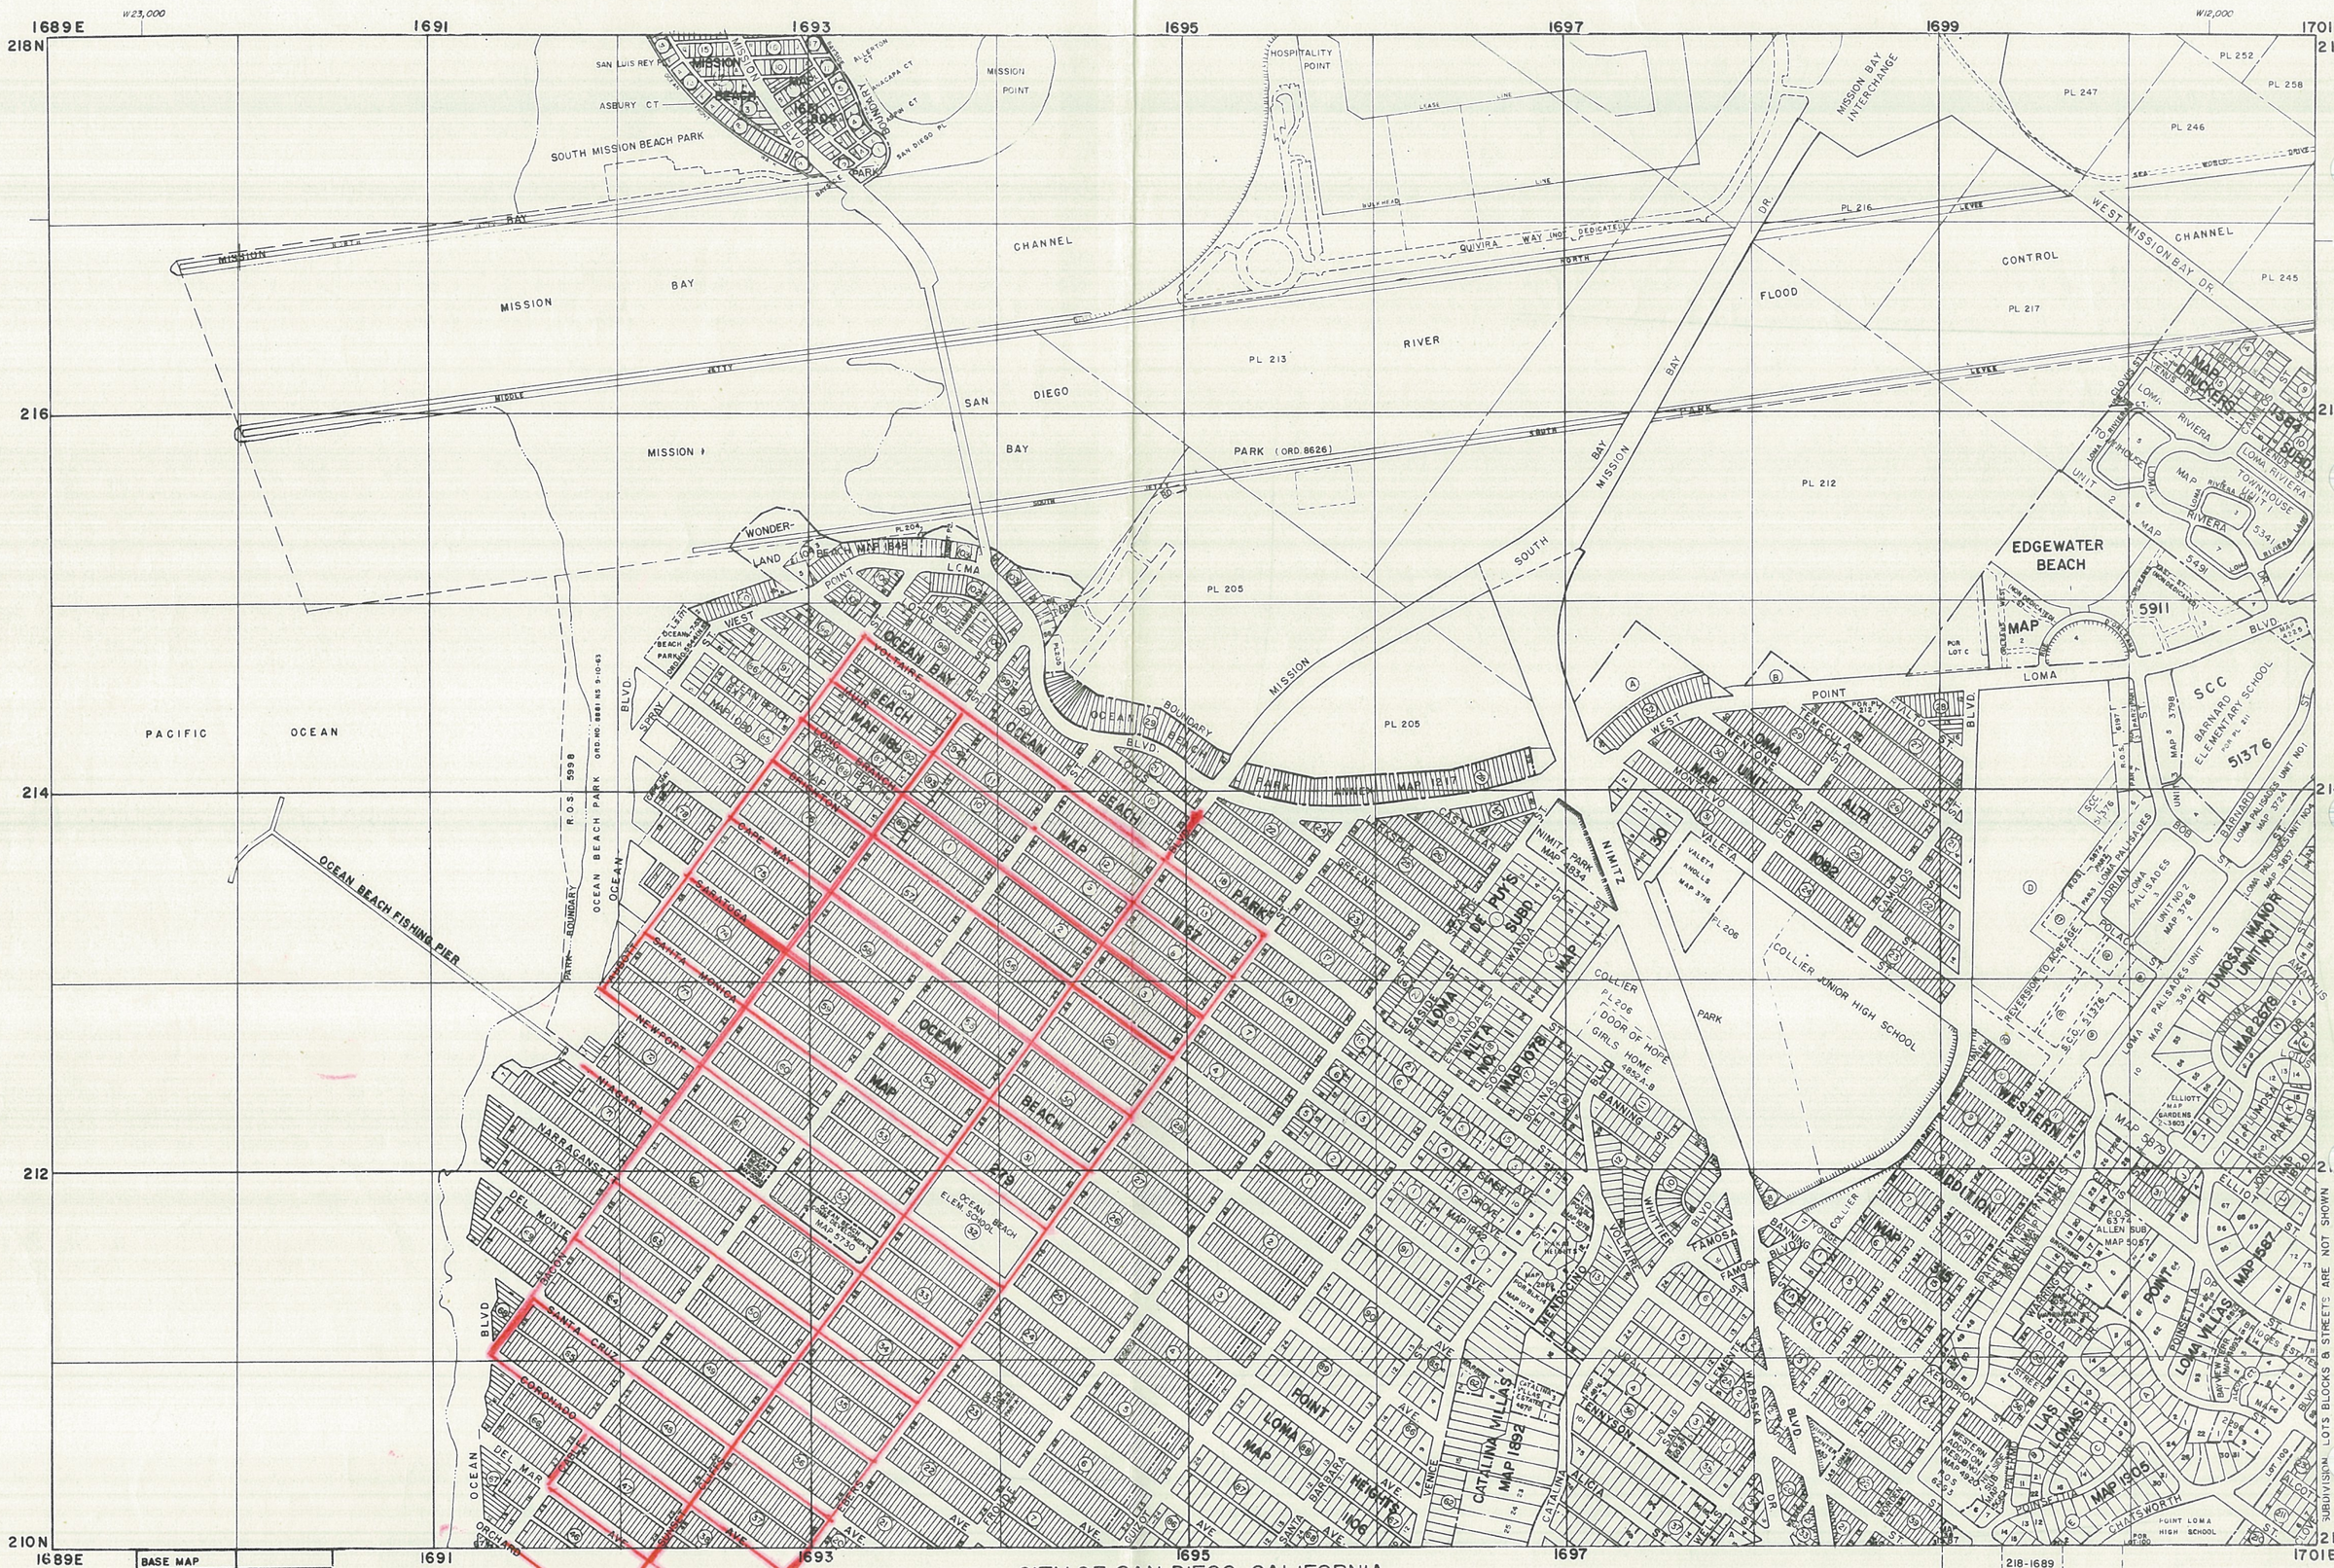
1689E
1691
1693
1695
1697
1699
1701E
218N
216
214
212
210N
W23,000
W12,000
SAN LUIS REY PL
ASBURY CT
SOUTH MISSION BEACH PARK
MISSION BEACH
MISSION POINT
HOSPITALITY POINT
MISSION BAY INTERCHANGE
PL 252
PL 258
PL 247
PL 246
PL 216
PL 217
PL 245
PL 213
PL 212
PL 205
MISSION BAY NORTH JETTY
MISSION BAY MIDDLE JETTY
MISSION BAY SOUTH JETTY
QUIVIRA WAY (NOT DEDICATED)
WEST MISSION BAY DR.
MISSION BAY CHANNEL
SAN DIEGO RIVER
FLOOD CONTROL CHANNEL
MISSION BAY PARK (ORD. 8626)
SOUTH MISSION BAY PARK
WONDERLAND
LOMA POINT
OCEAN BEACH PARK
OCEAN BEACH MAP 1098
OCEAN BEACH MAP 1117
OCEAN BEACH MAP 1118
OCEAN BEACH MAP

BASE MAP
DATE DRAWN 7-20-60
REVISED

APR 1 - 1967

CITY OF SAN DIEGO, CALIFORNIA

SCALE 1 INCH = 800 FEET

DATUM IS MEAN SEA LEVEL

210-1689
202-1701
194-1689

202-1689

TIE POINTS

CITY OF SAN DIEGO

ENGINEERING DEPARTMENT FIELD NOTES

CHIEF: Baumgartner
INSTR: Gaddy
CHN: Nash
CHN:

Job Description and Location OCEAN BEACH
TIE POINTS

SHEET NO. 1 OF 13 SHEETS
INDEX LOCATION: B-19
208-1689
DATE: 12-61
~~214-1692~~
W.O. NO. 20575

INDEXED
FEB 19 1962

FOR ABBOTT ST. SEE NOTES
BY CHIPMAN 212-1689 5-26-69

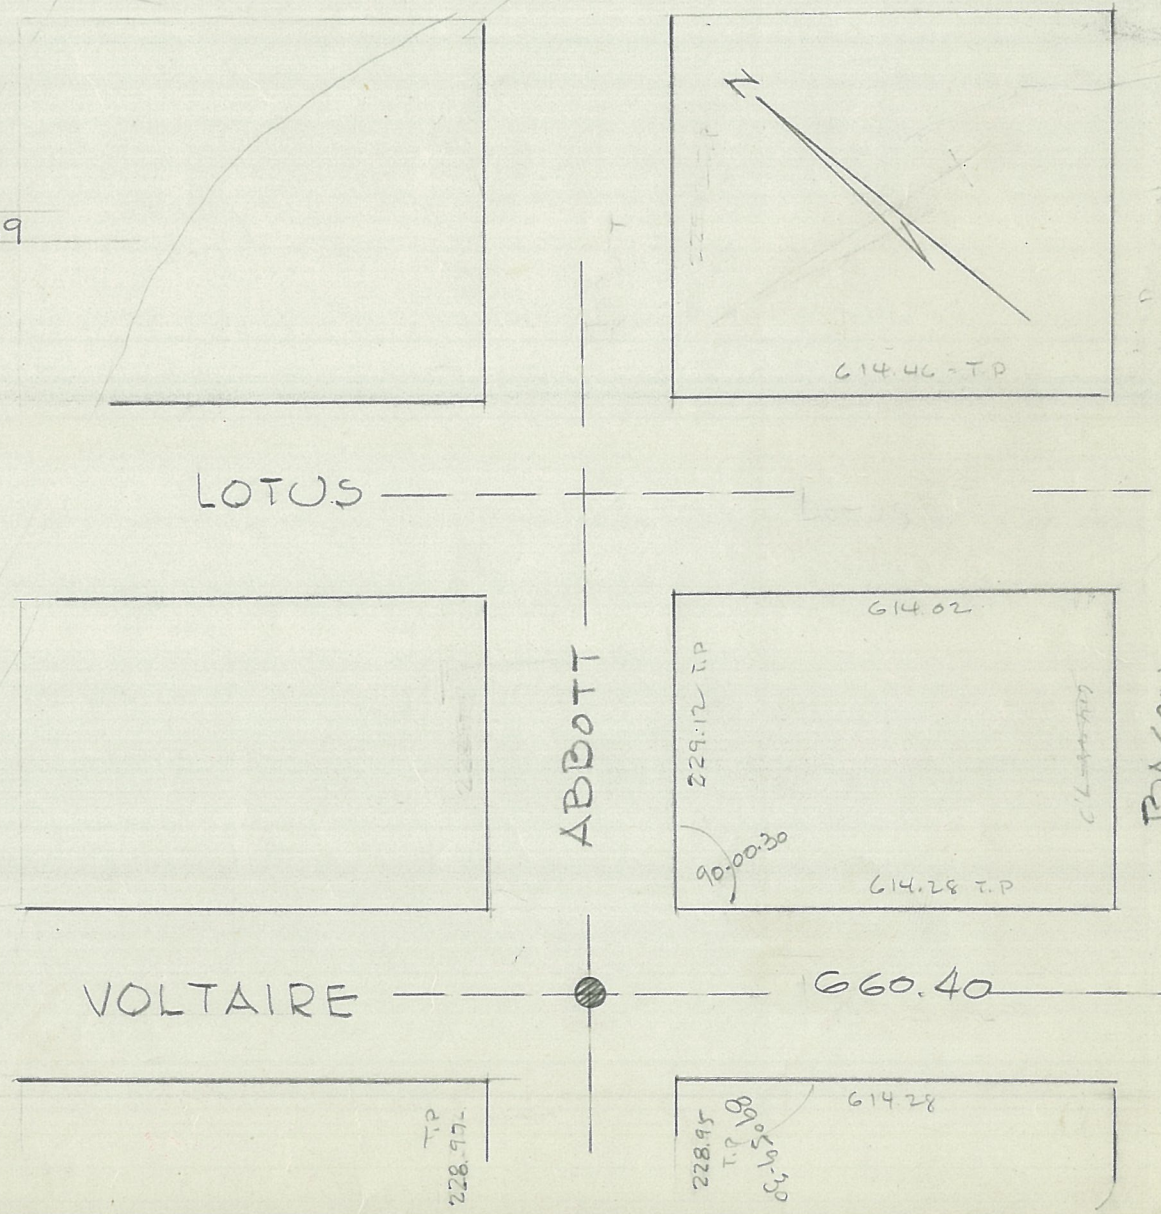

FORM CE-1489 (8-60)

TIE POINTS

CITY OF SAN DIEGO

ENGINEERING DEPARTMENT FIELD NOTES

SHEET NO. 2 OF 13 SHEETS

CHIEF: BAUMGARTNER

INSTR: GADDY

CHN: NASH

CHN:

Job Description and Location OCEAN BEACH TIE POINTS

INDEX LOCATION: B-19

DATE: 11-1961

W.O. NO. 20575

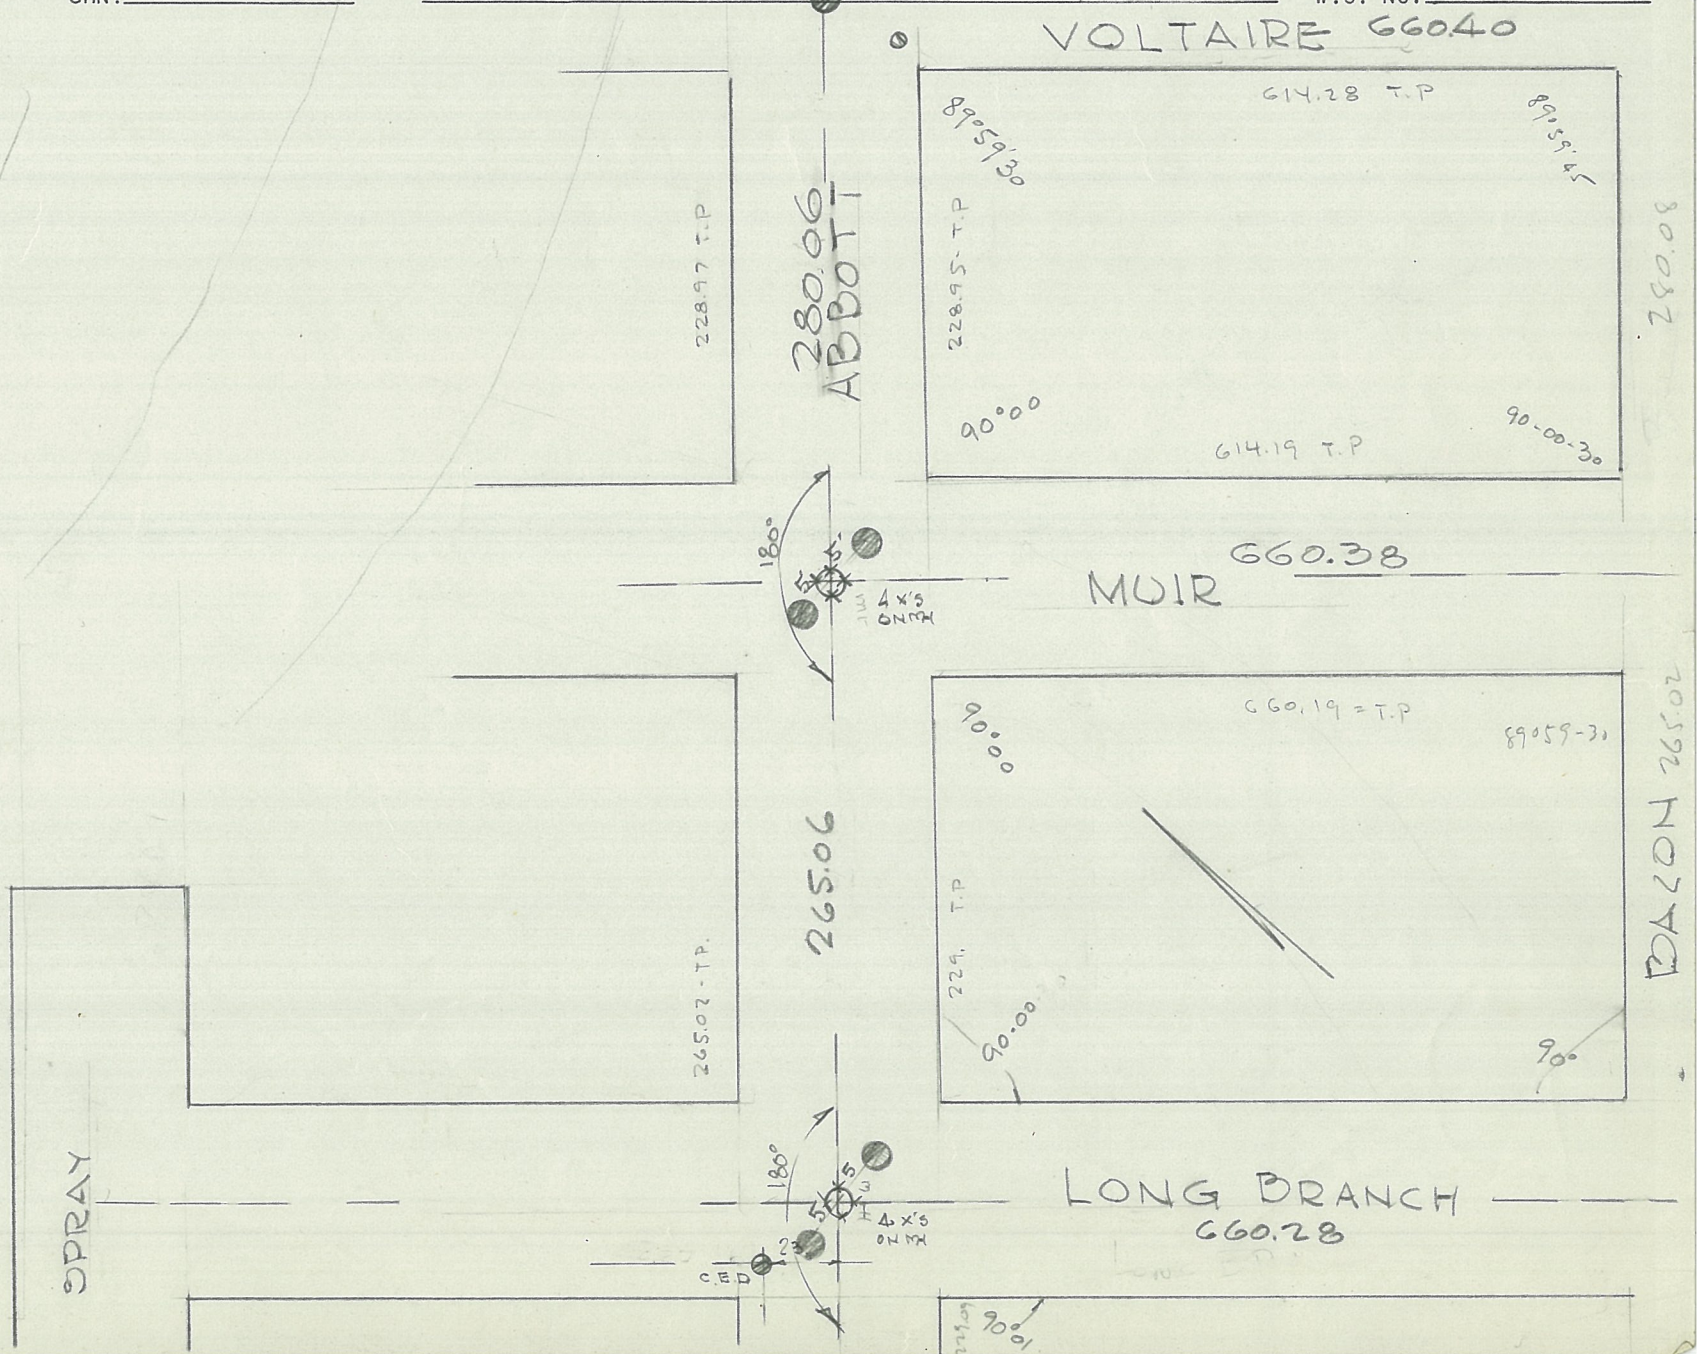

FORM CE-1489 (8-60)

TIE POINTS

CHIEF: Baumgartner
INSTR: Guddy
CHN: Nash
CHN:

CITY OF SAN DIEGO
ENGINEERING DEPARTMENT FIELD NOTES
Job Description and Location OCEAN BEACH
TIE POINTS

SHEET NO. 3 / 13 SHEETS
INDEX LOCATION: B-19
DATE: 12-61
212-1692
W.O. NO. 20575

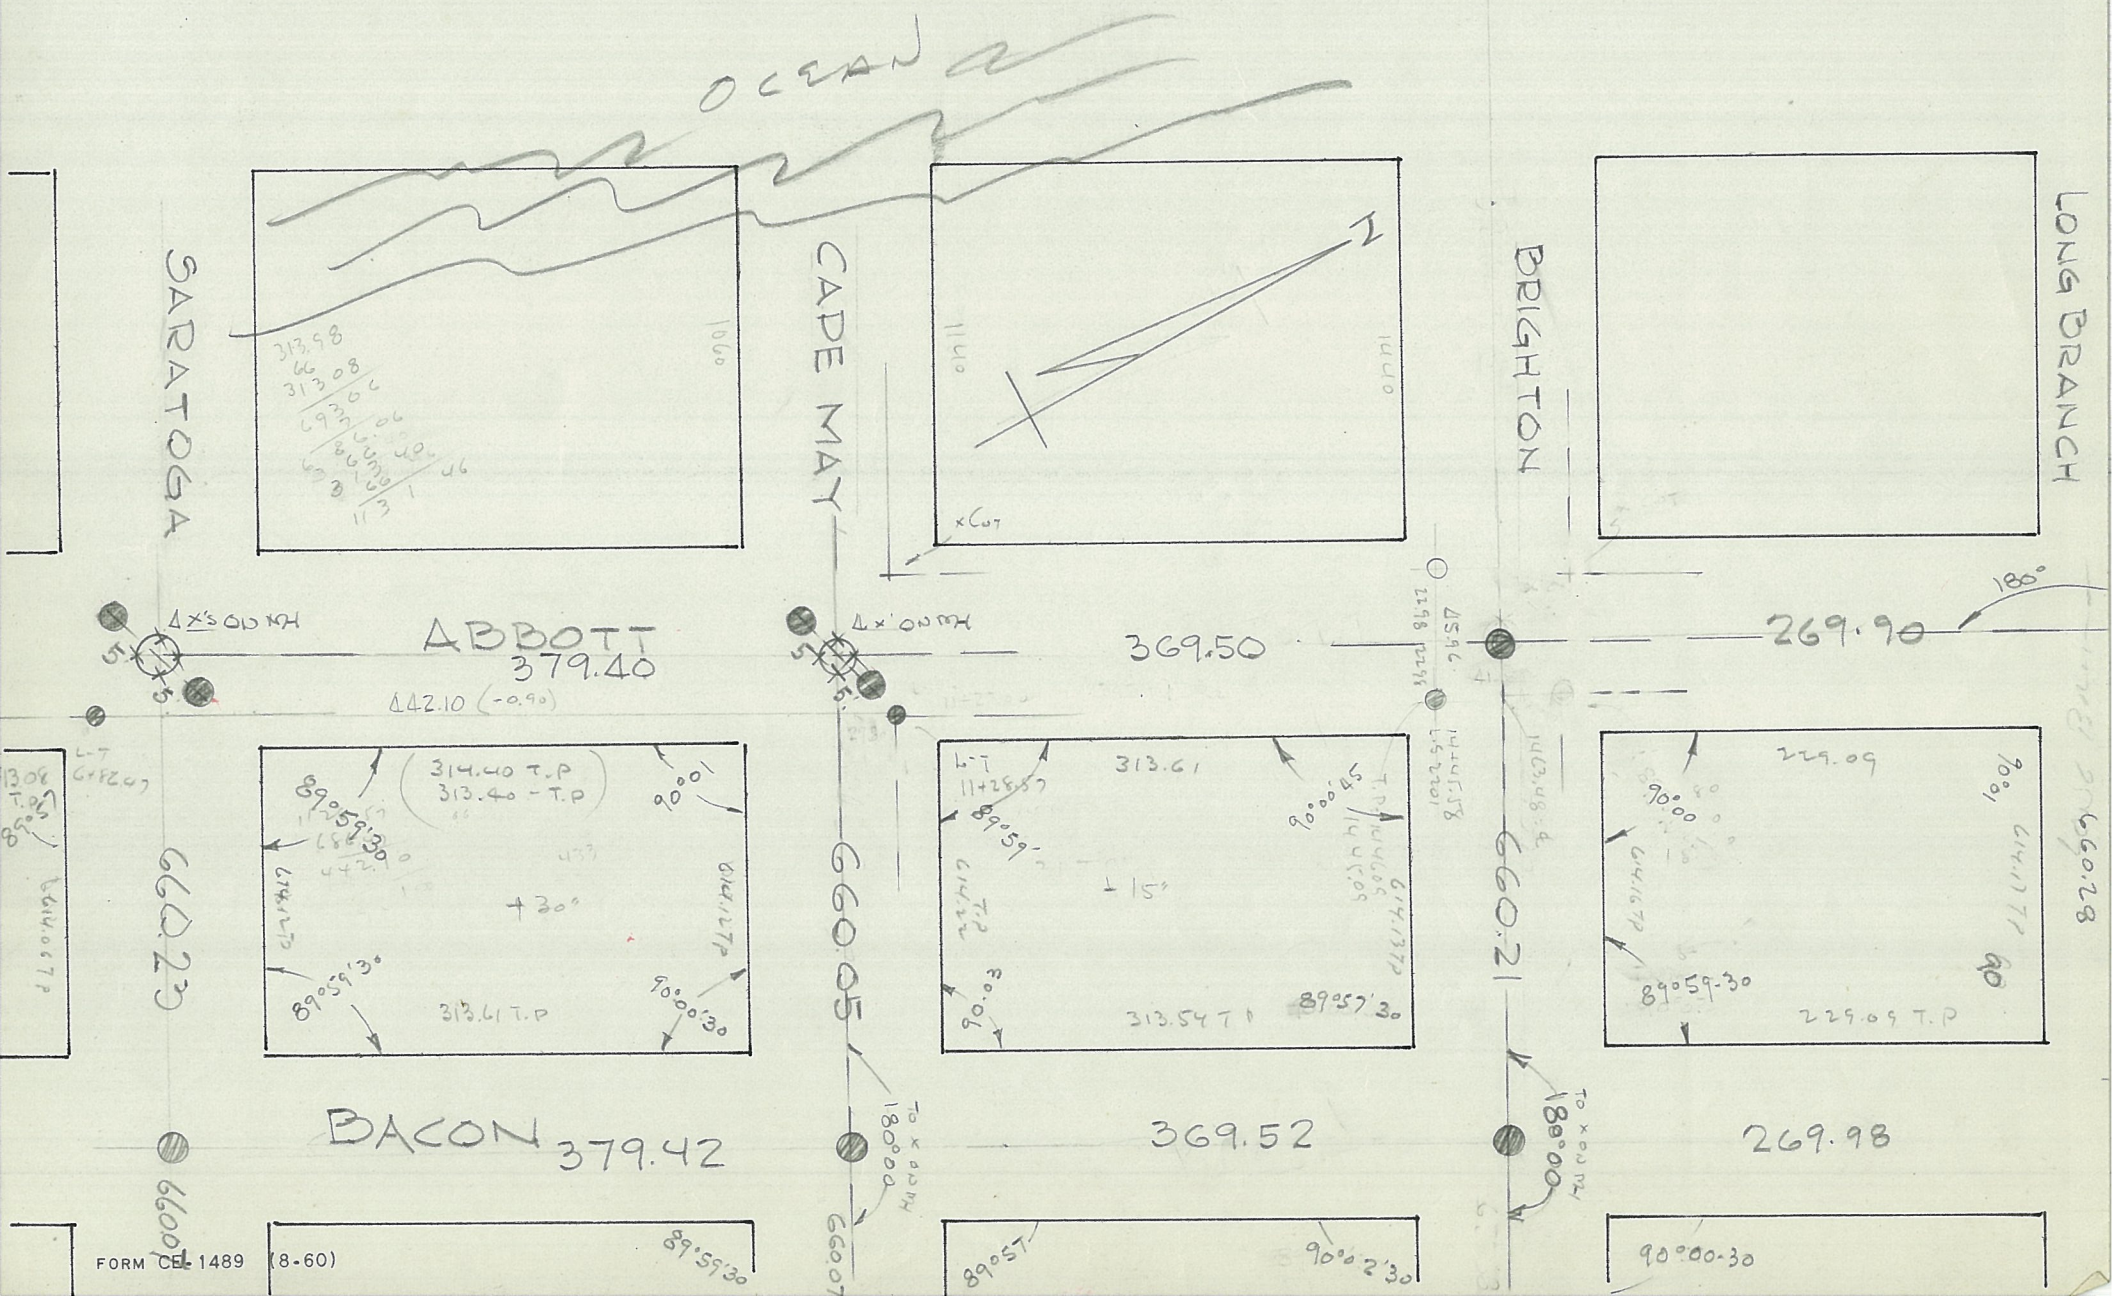

FORM CE-1489 (8-60)

TIE POINTS

CITY OF SAN DIEGO

ENGINEERING DEPARTMENT FIELD NOTES

CHIEF: Baumgartner
INSTR: Gaddy
CHN: Nash
CHN:

Job Description and Location: OCEAN BEACH
TIE POINTS

SHEET NO. 4 OF 13 SHEETS
INDEX LOCATION: B 19
DATE: 12 - 61
W.O. NO. 20575

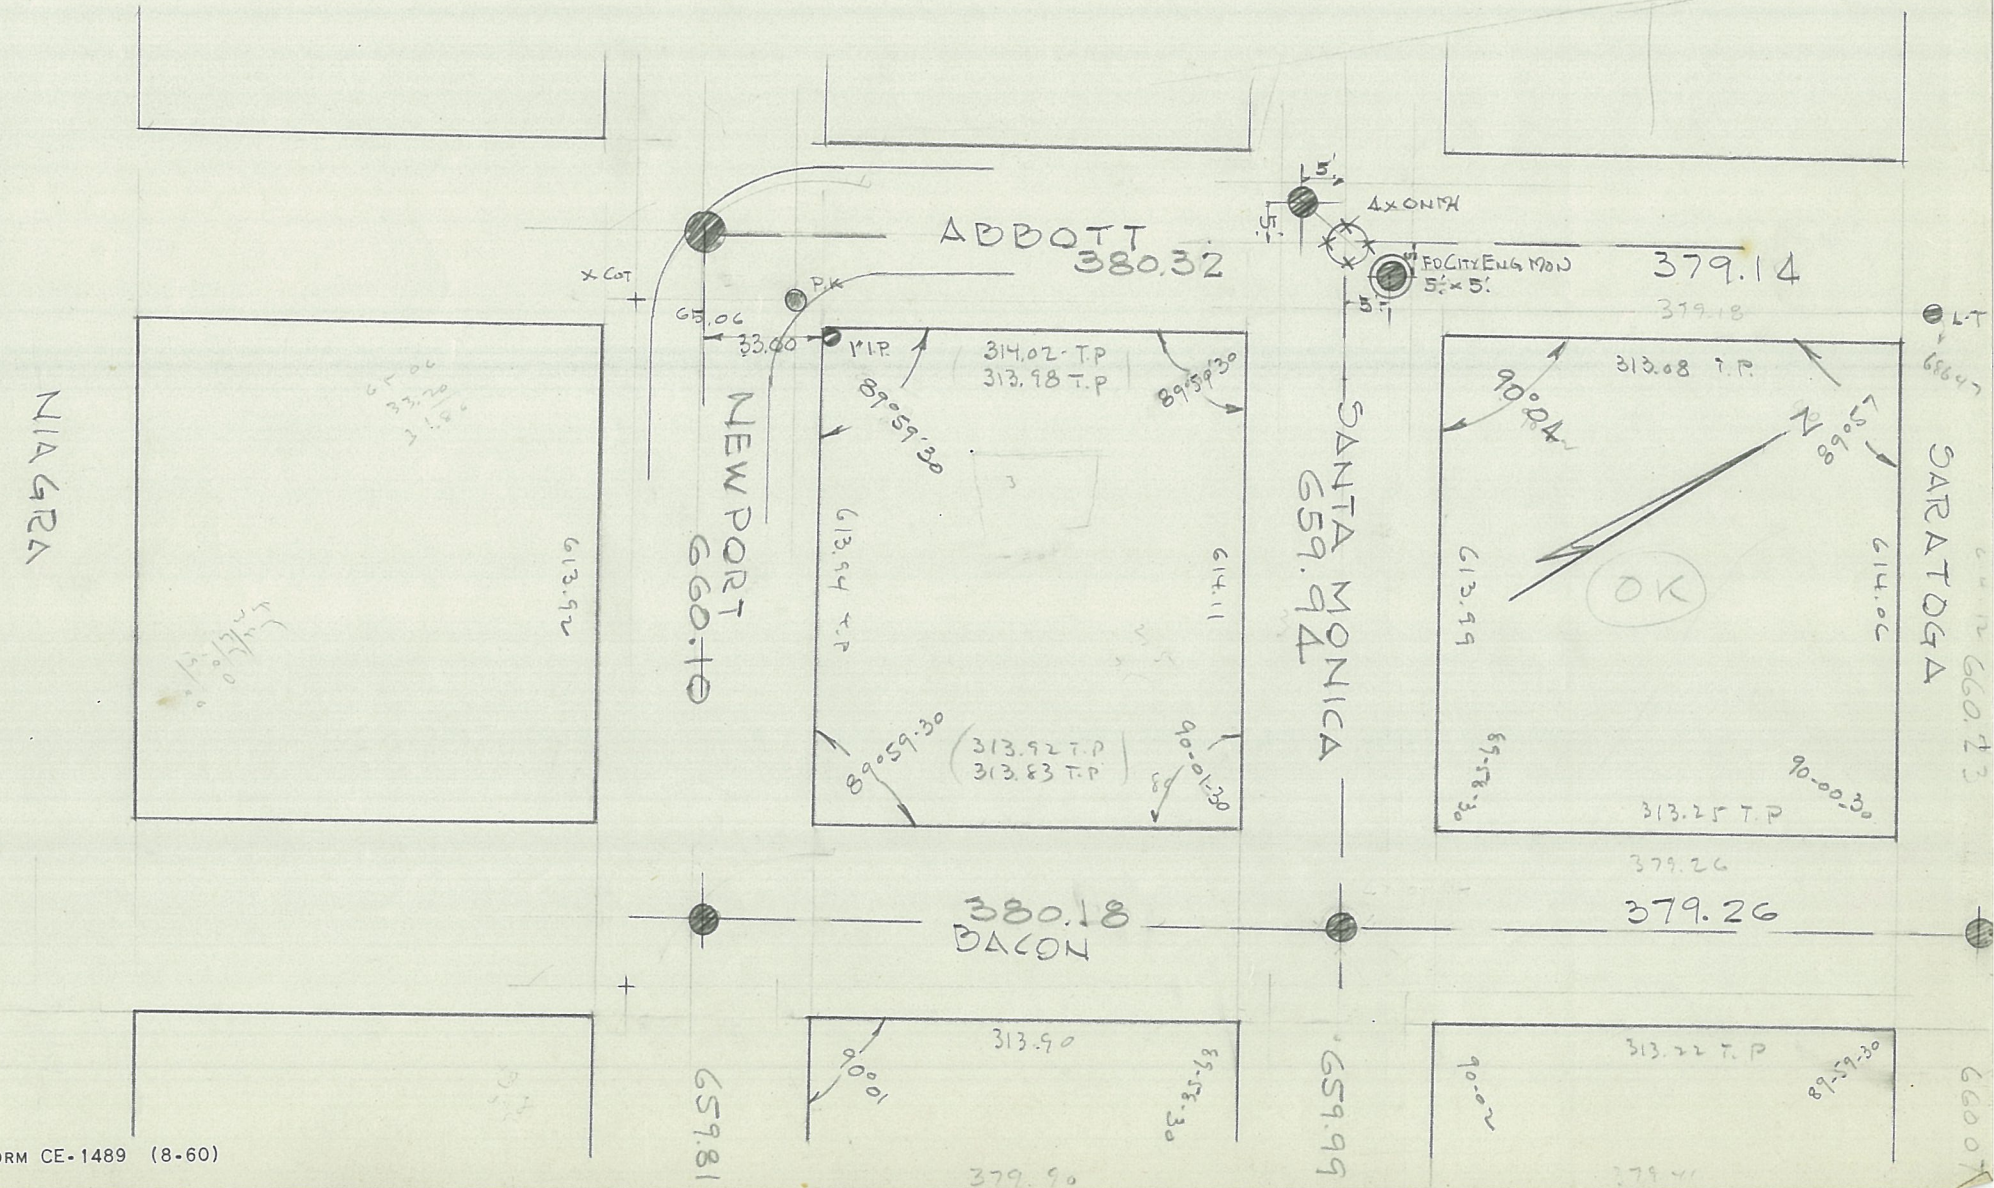

FORM CE-1489 (8-60)

TIE POINTS

CITY OF SAN DIEGO

ENGINEERING DEPARTMENT FIELD NOTES

SHEET NO. 5 / 13 SHEETS

INDEX LOCATION: B-19

CHIEF: Baumgartner

INSTR: Gaddy

CHN: Nash

CHN:

Job Description and Location OCEAN BEACH TIE POINTS

DATE: 12-61

W.O. NO. 20575

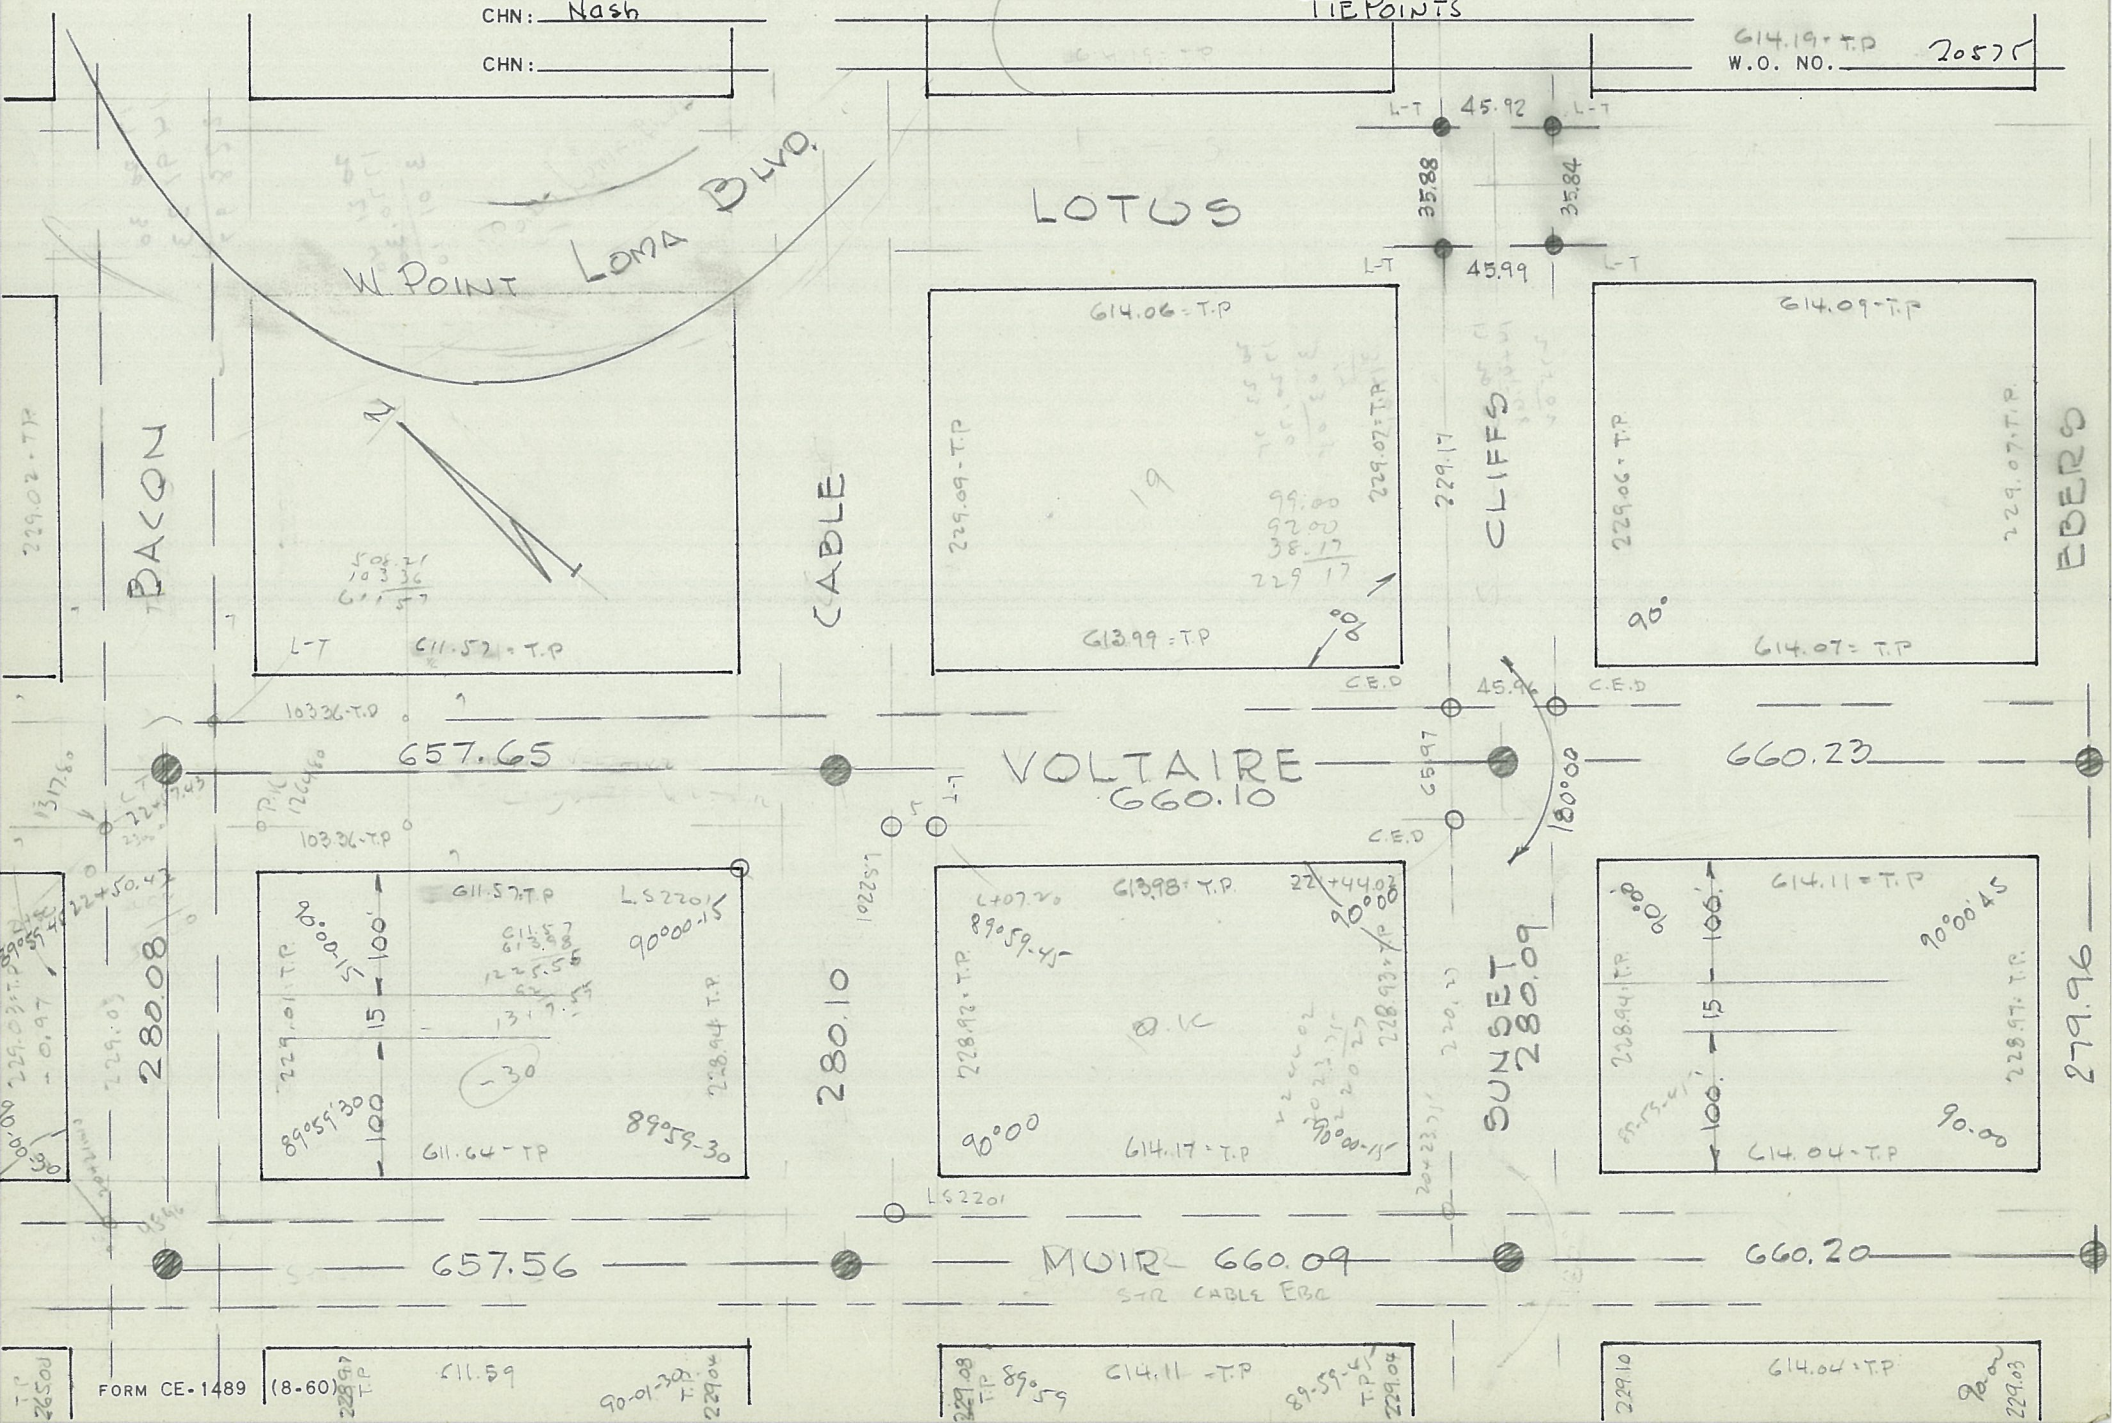

FORM CE-1489 (8-60)

TIE POINTS

CHIEF: Baumgartner
INSTR: Gaddy
CHN: Nash
CHN:

CITY OF SAN DIEGO
ENGINEERING DEPARTMENT FIELD NOTES
Job Description and Location OCEAN BEACH
TIE POINTS

SHEET NO. 6 OF 13 SHEETS
INDEX LOCATION: B-19
DATE: 12-61
W.O. NO. 20575

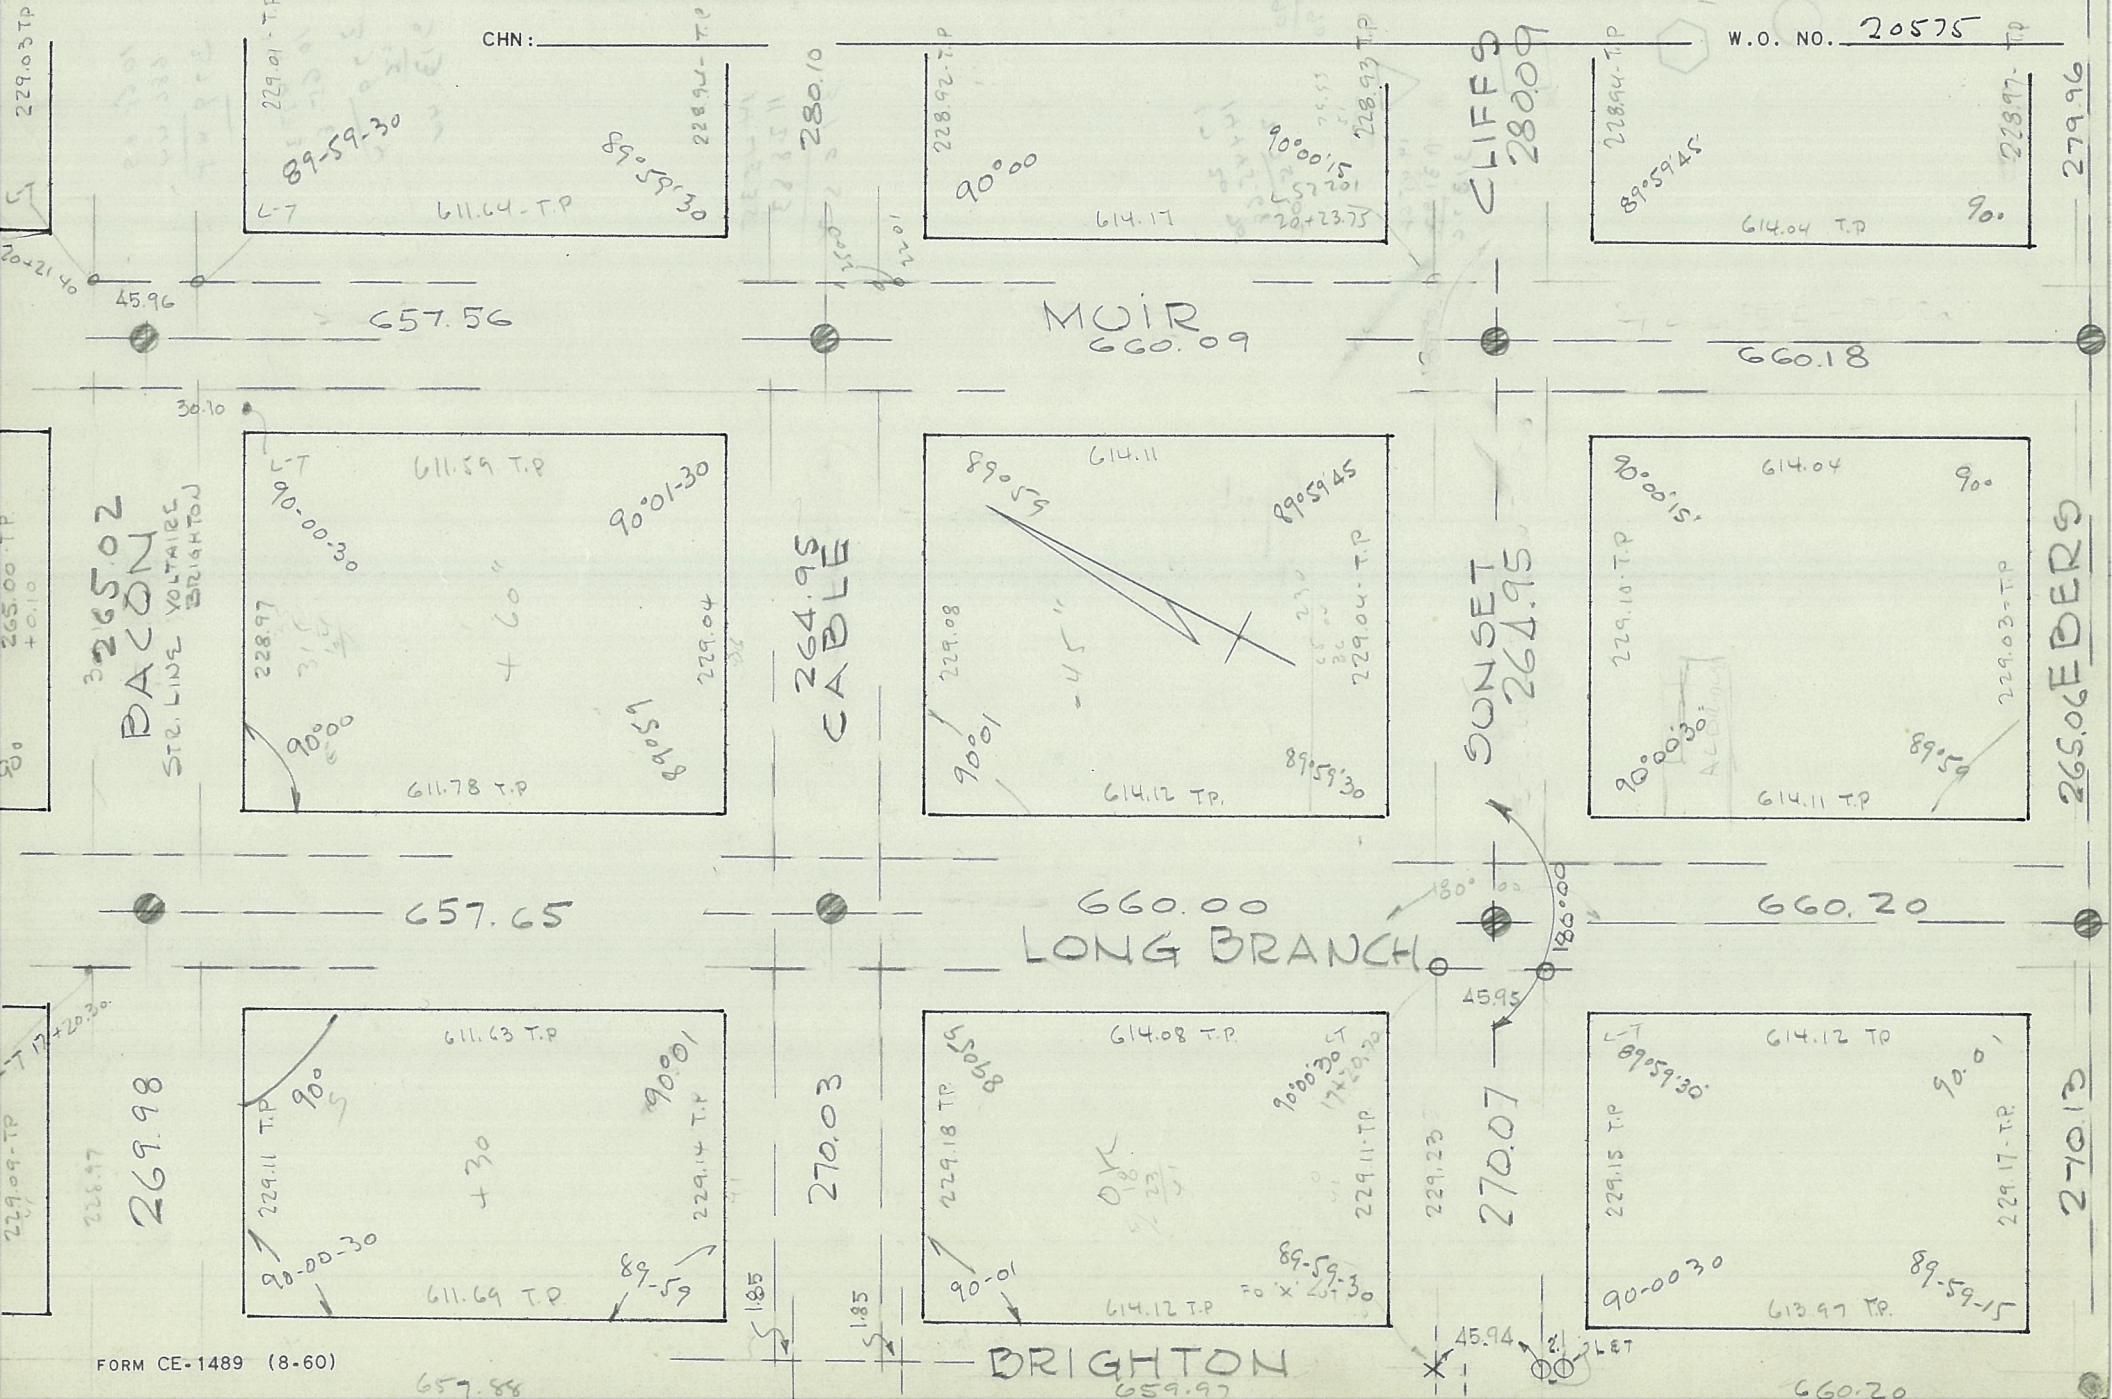

FORM CE-1489 (8-60)

TIE POINTS

CITY OF SAN DIEGO

ENGINEERING DEPARTMENT FIELD NOTES

SHEET NO. 7 13 SHEETS

INDEX LOCATION: B-19

CHIEF Baumgartner

INSTR: Gaddy

CHN: Nash

CHN:

Job Description and Location OCEAN BEACH TIE POINTS

DATE: 12-61

W.O. NO. 20575

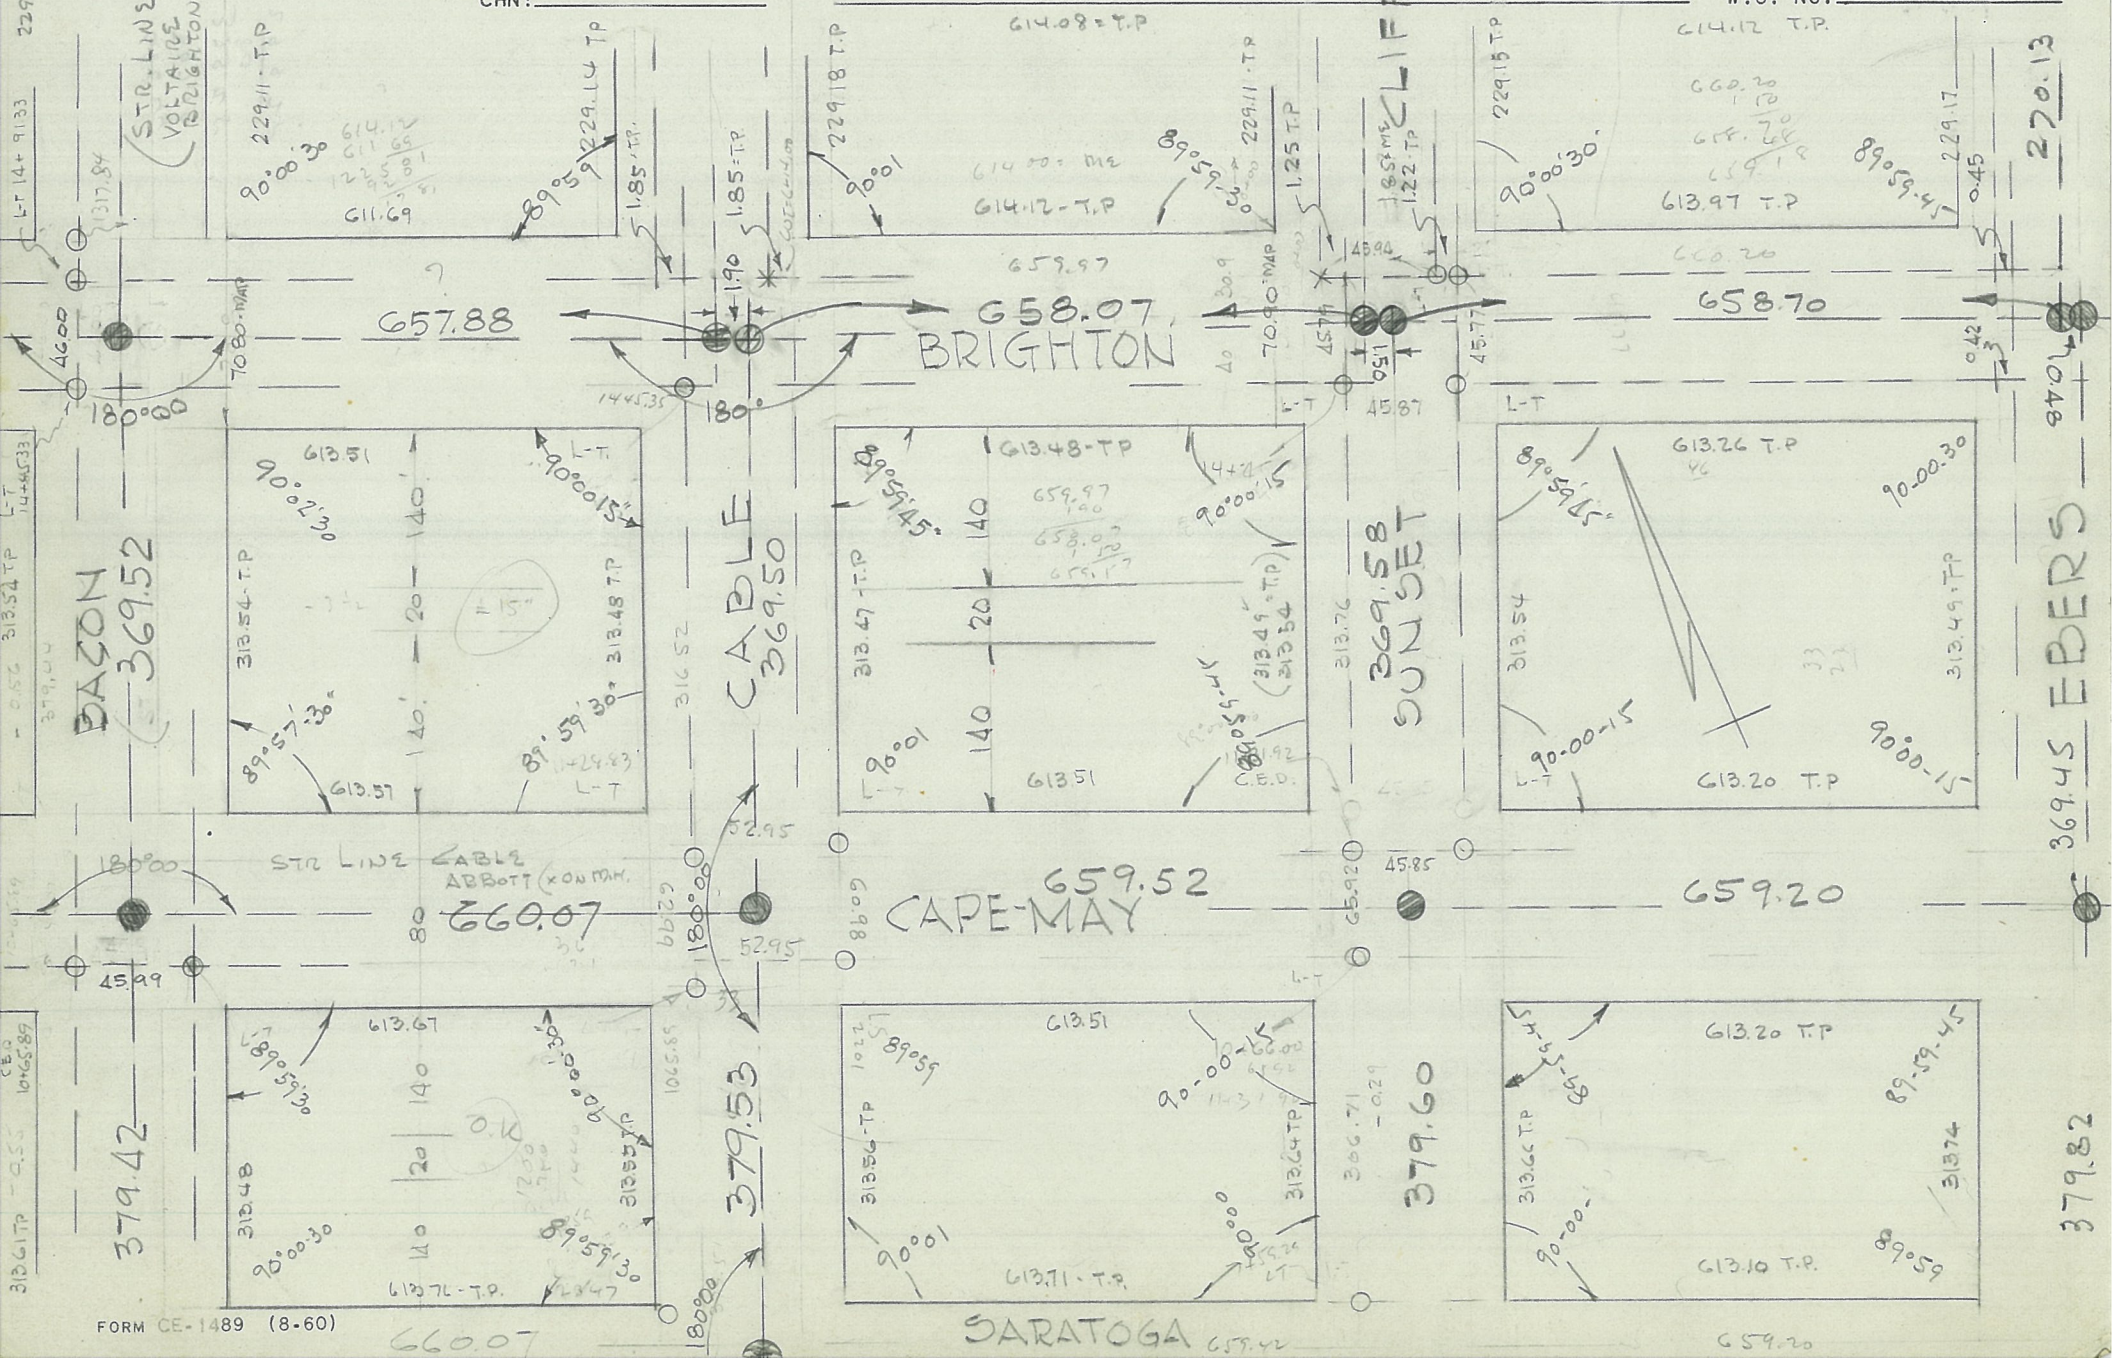

FORM CE-1489 (8-60)

TIE POINTS

CITY OF SAN DIEGO

ENGINEERING DEPARTMENT FIELD NOTES

CHIEF: Baumgartner

INSTR: Gaddx

CHN: Nash

CHN:

Job Description and Location OCEAN BEACH

SHEET NO. 8 13 SHEETS

INDEX LOCATION: B 19

DATE: 12-61

210-1692

W.O. NO.

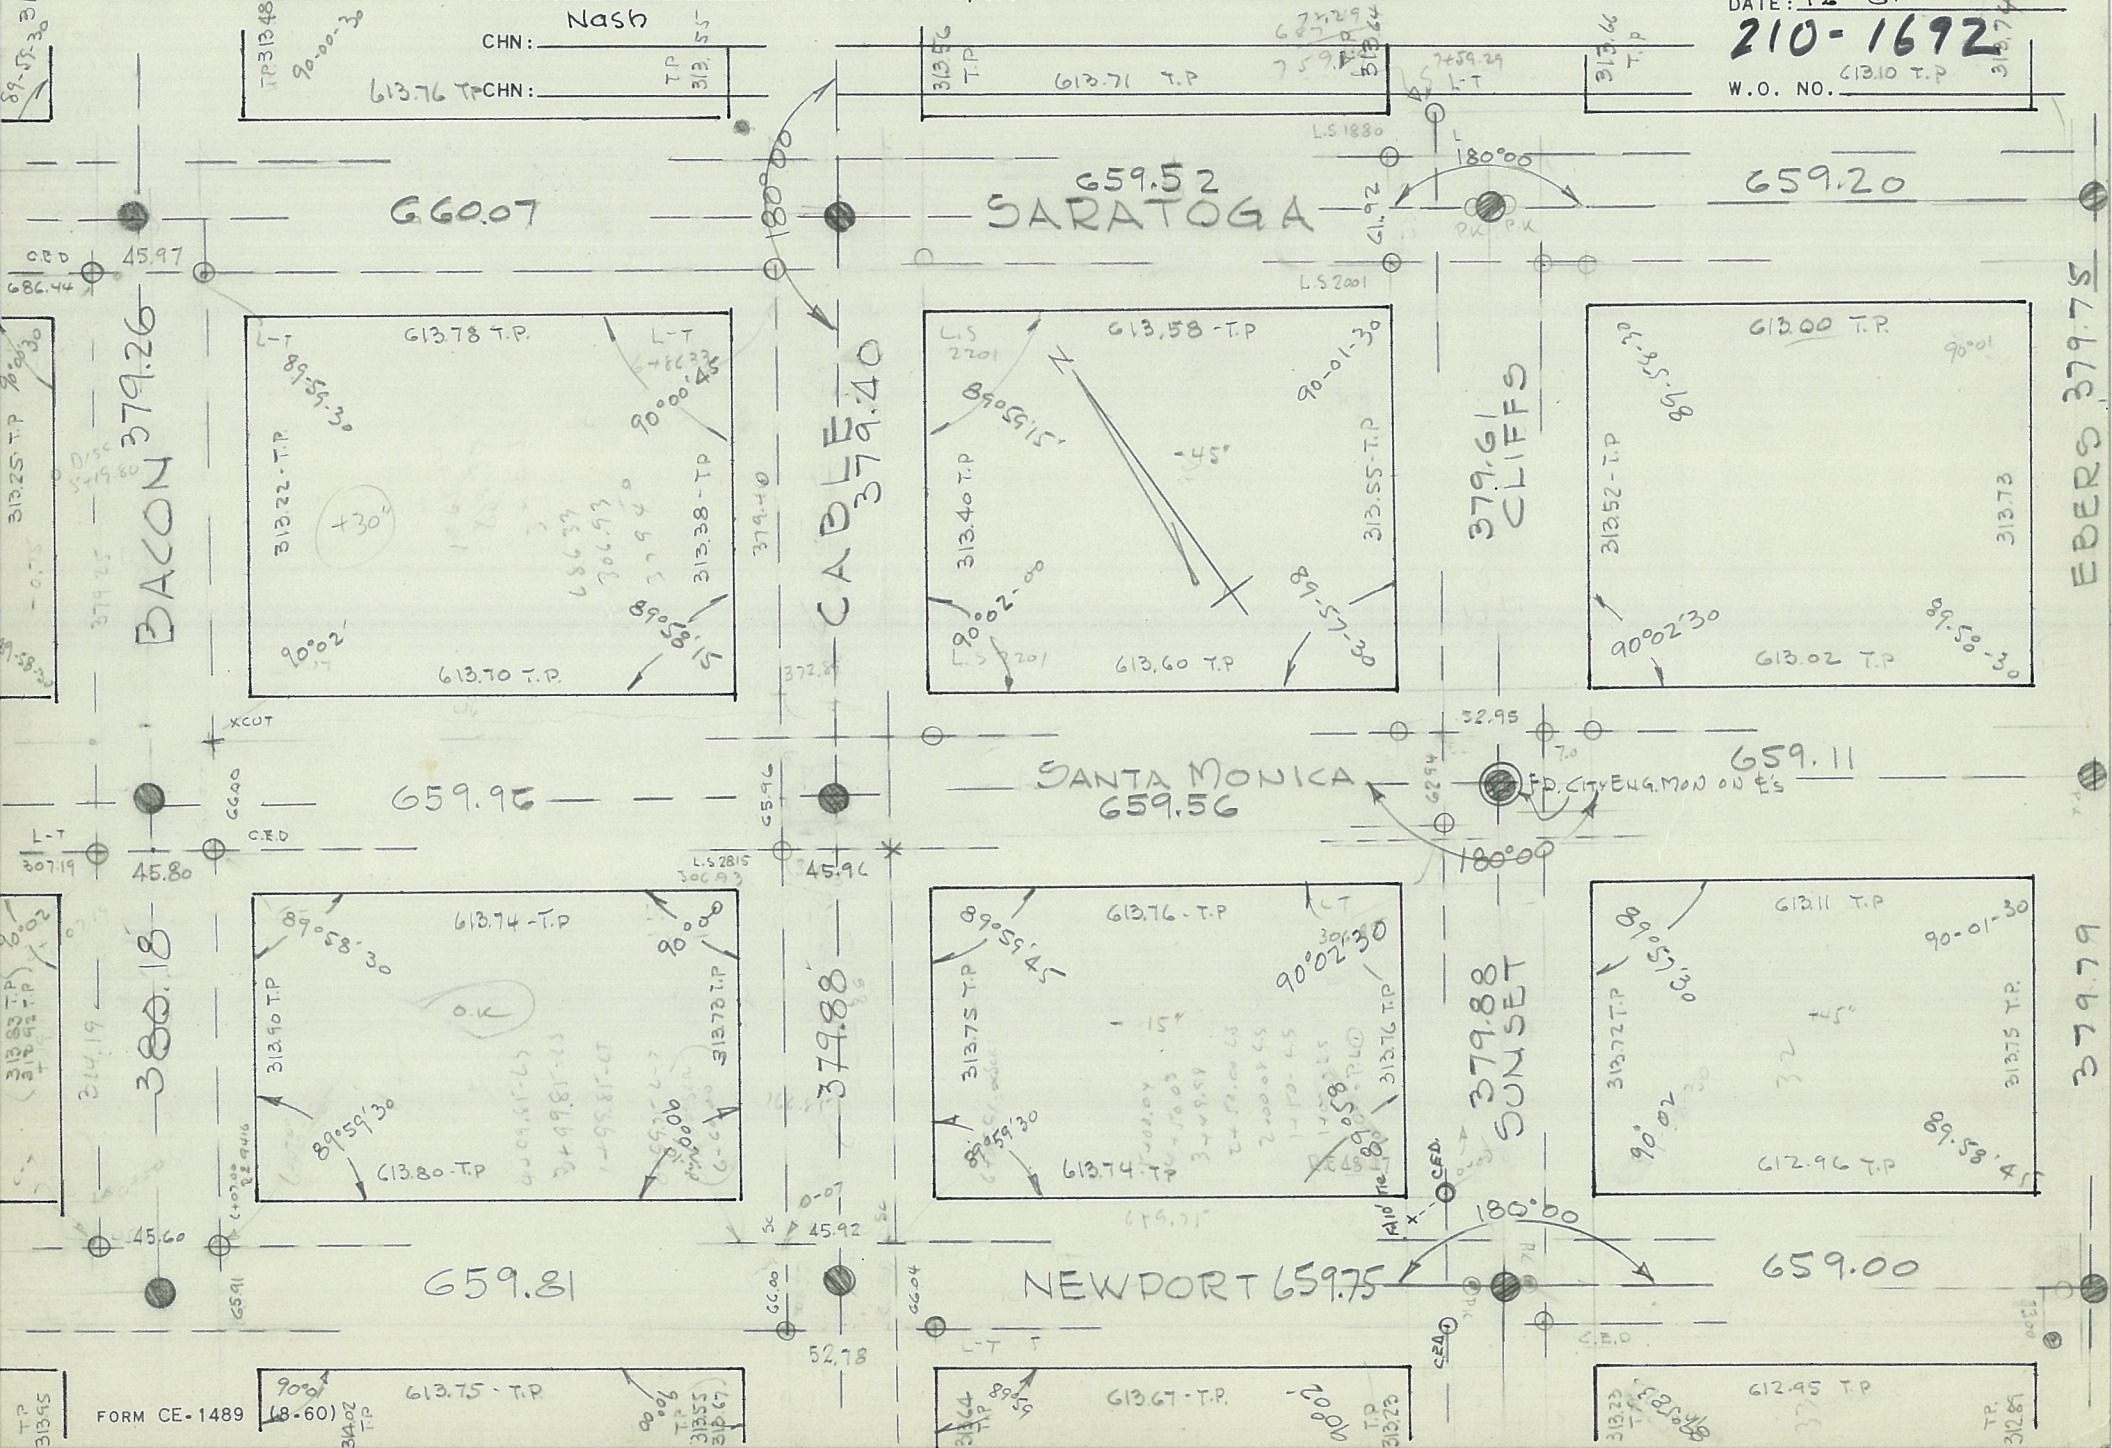

FORM CE-1489 (8-60)

TIE POINTS

CITY OF SAN DIEGO

ENGINEERING DEPARTMENT FIELD NOTES

CHIEF: Baumgartner
INSTR: Gaddy
CHN: Nash
CHN:

Job Description and Location OCEAN BEACH

SHEET NO. 9 13 SHEETS
INDEX LOCATION: B 19
DATE: 12-61
W.O. NO.

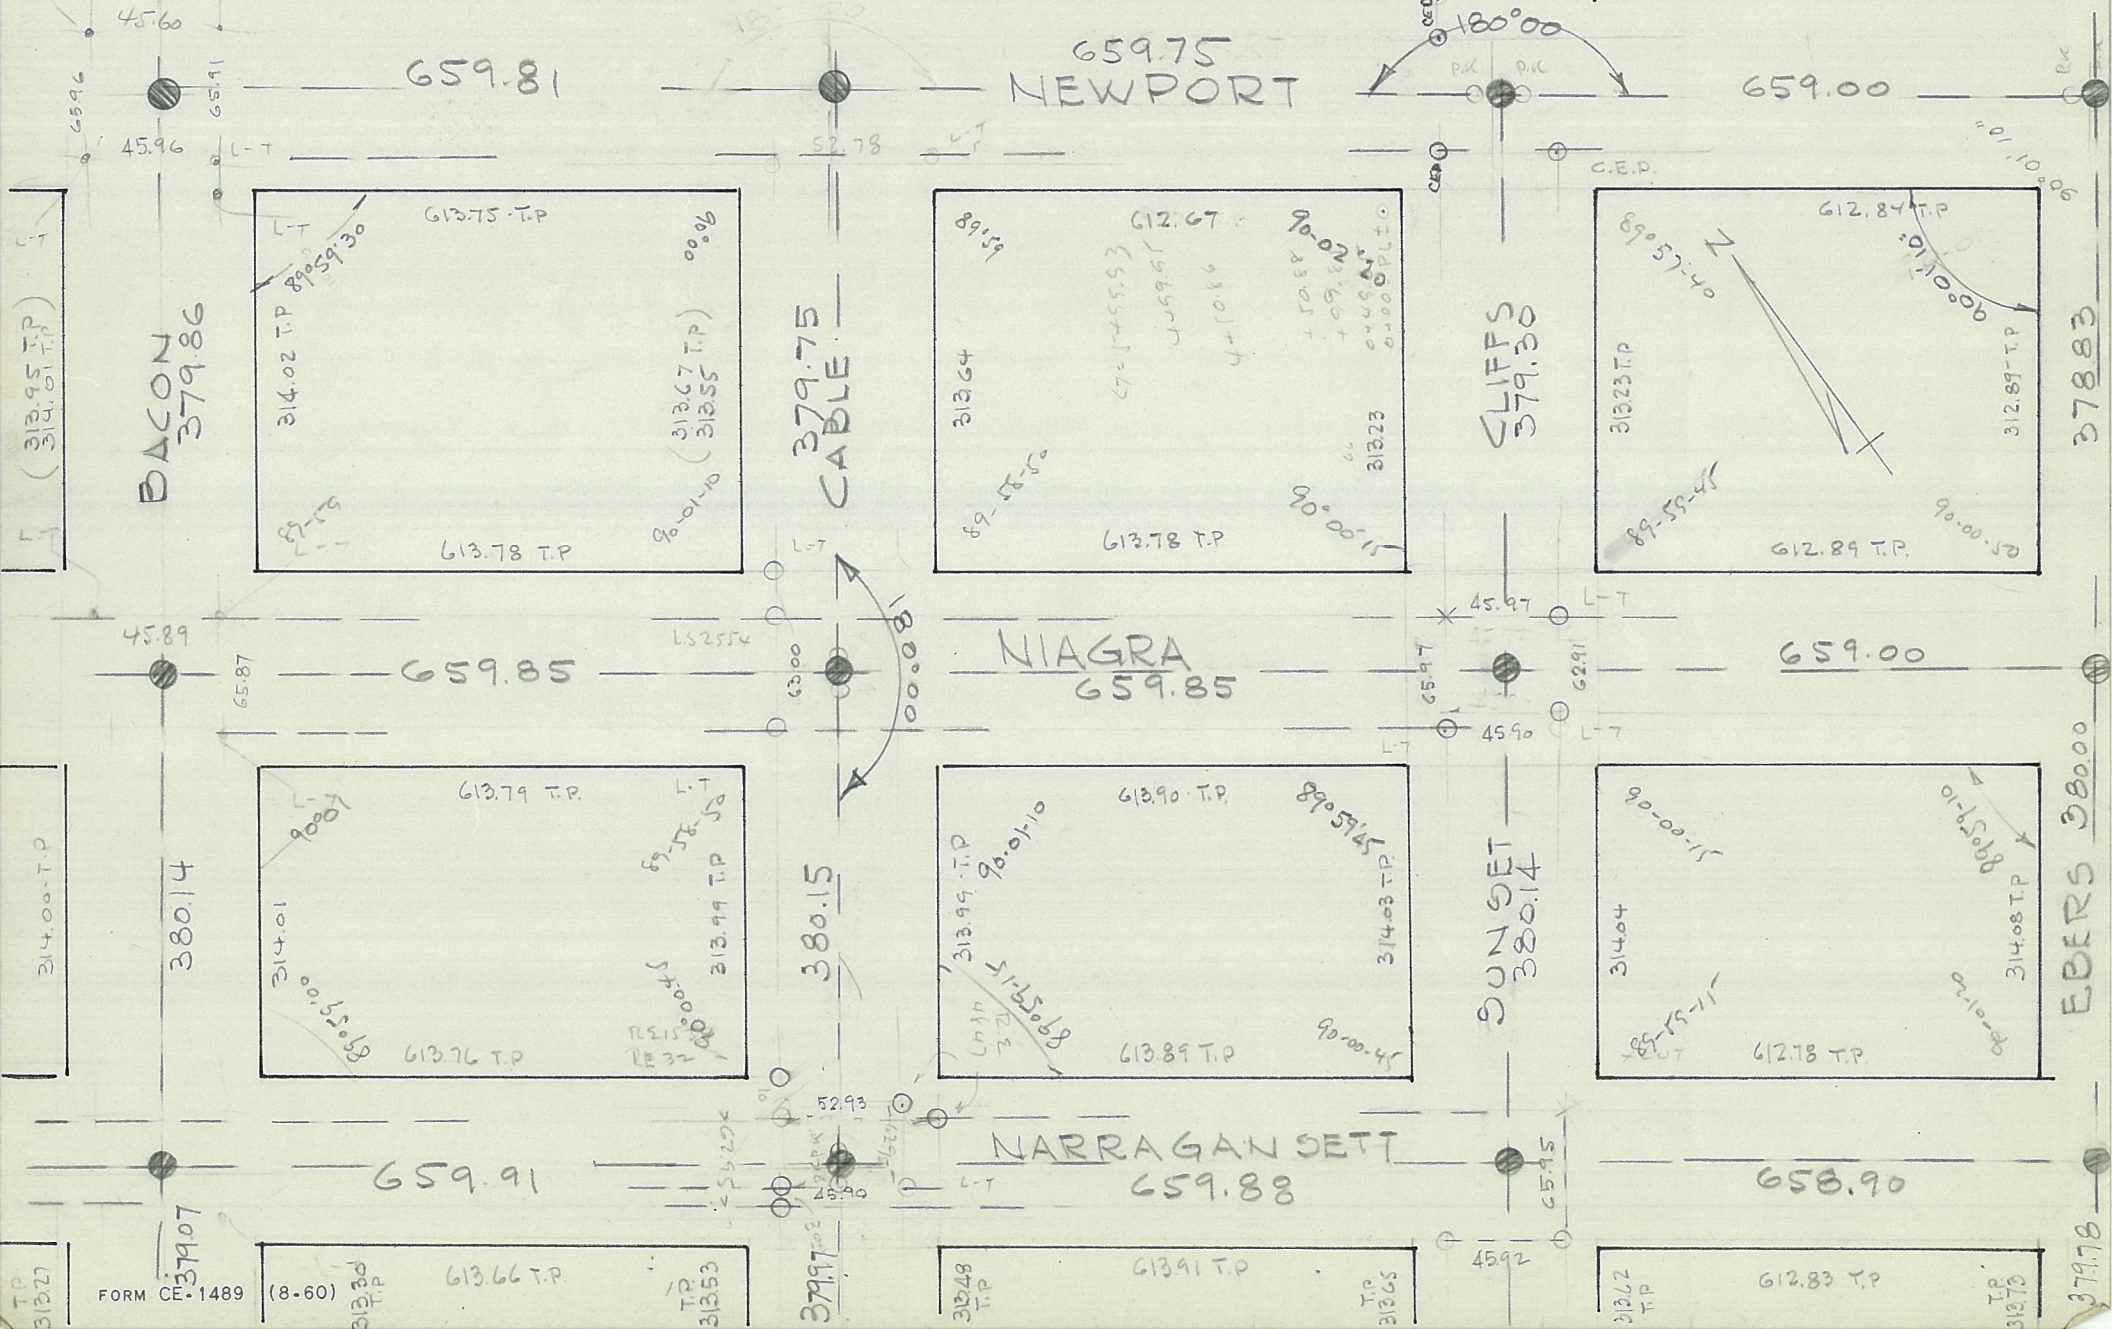

FORM CE-1489 (8-60)

TIE POINTS

CITY OF SAN DIEGO

ENGINEERING DEPARTMENT FIELD NOTES

208-1689 SHEET NO. 10 OF 13 SHEETS

INDEX LOCATION: B 19

CHIEF: Baumgartner

INSTR: Gaddy Nash

CHN:

CHN:

Job Description and Location OCEAN BEACH

DATE: 12-61

W.O. NO.

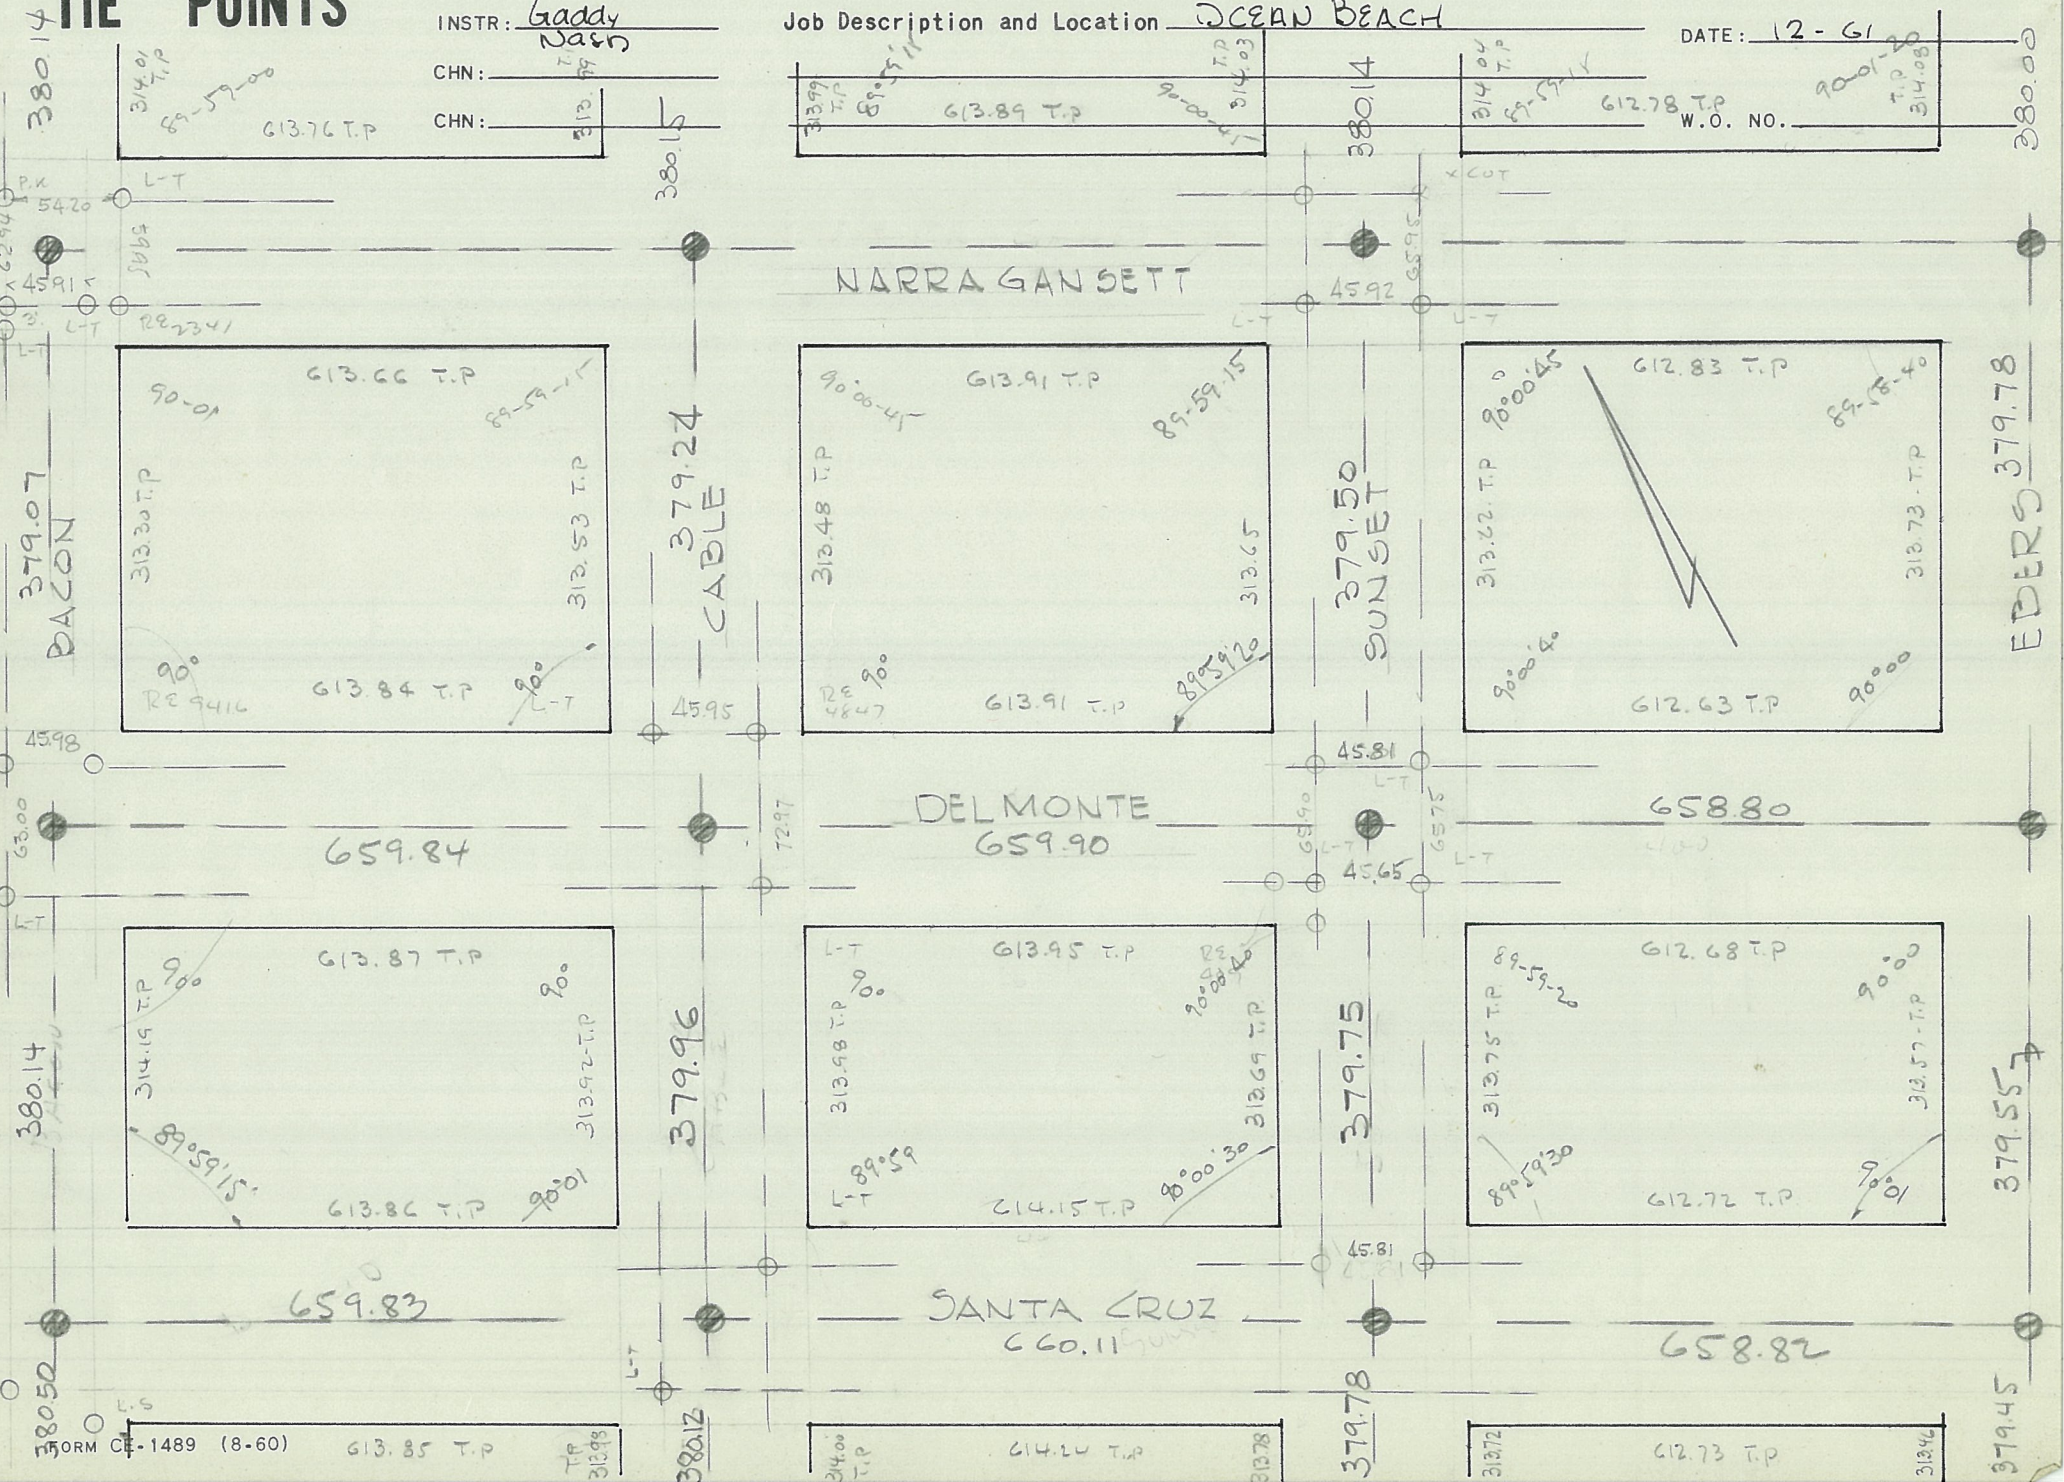

TIE POINTS

CITY OF SAN DIEGO

ENGINEERING DEPARTMENT FIELD NOTES

CHIEF: Baumgartner
INSTR: Gaddy
CHN: Nash
CHN:

Job Description and Location OCEAN BEACH

SHEET NO. 11 / 13 SHEETS
INDEX LOCATION: B 19
208-1692
DATE: 12-61
W.O. NO. 20575

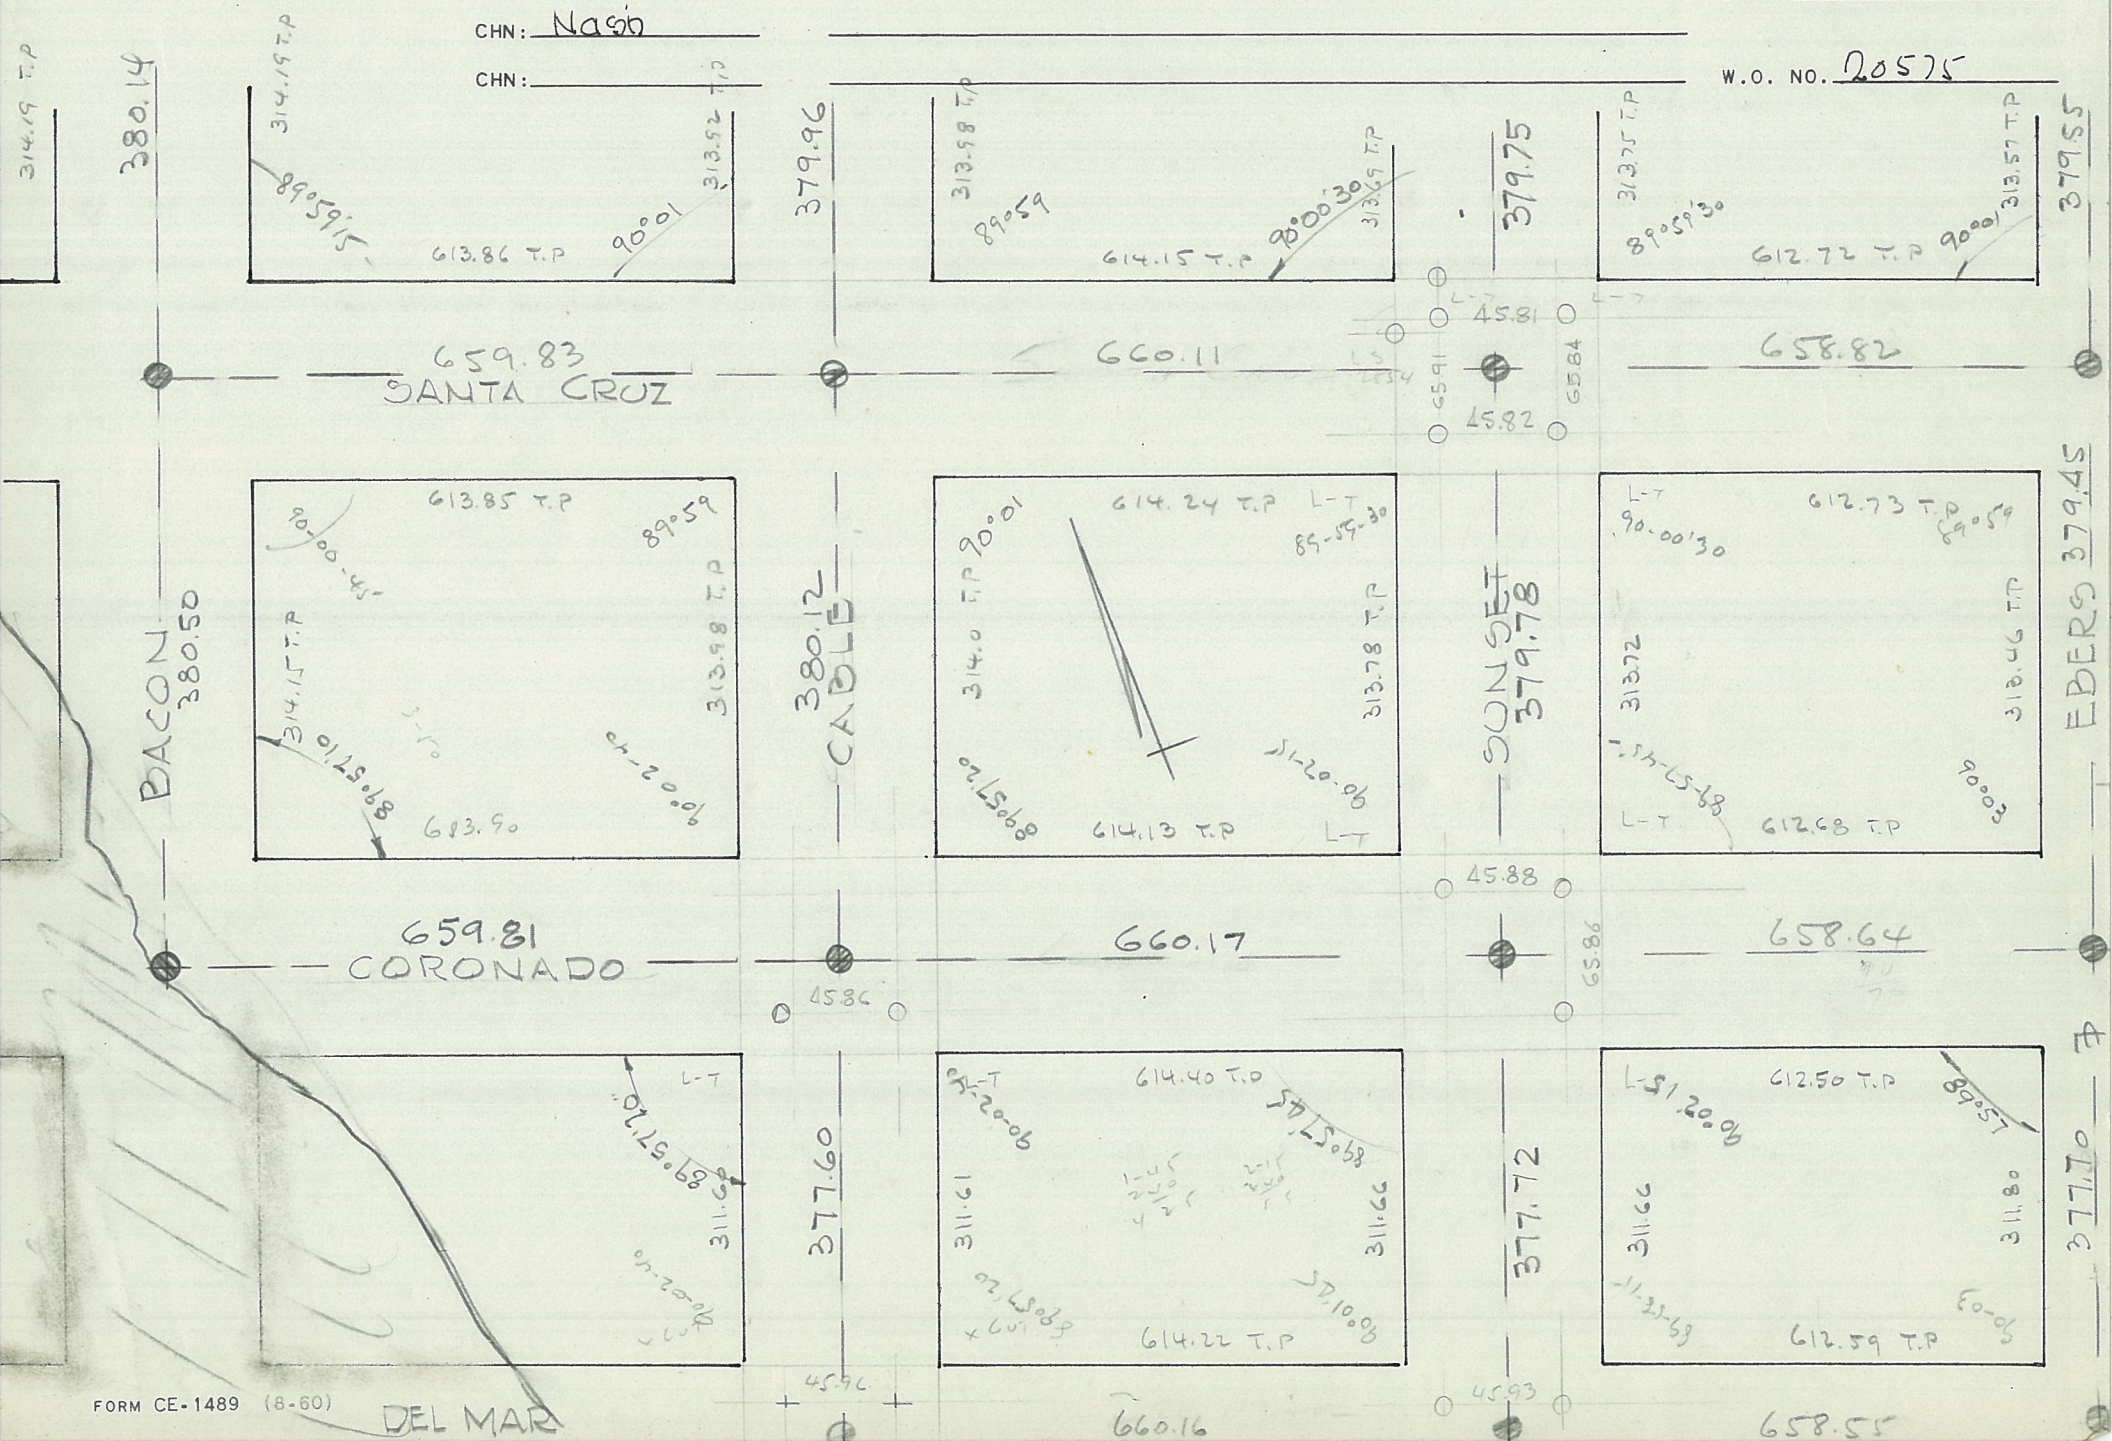

FORM CE-1489 (8-60)

TIE POINTS

CITY OF SAN DIEGO

ENGINEERING DEPARTMENT FIELD NOTES

CHIEF Baumgartner
INSTR: Gaddy
CHN: Nash
CHN:

Job Description and Location OCEAN BEACH

SHEET NO. 12 13 SHEETS
INDEX LOCATION: B 19
DATE: 12-61
W.O. NO. 20575

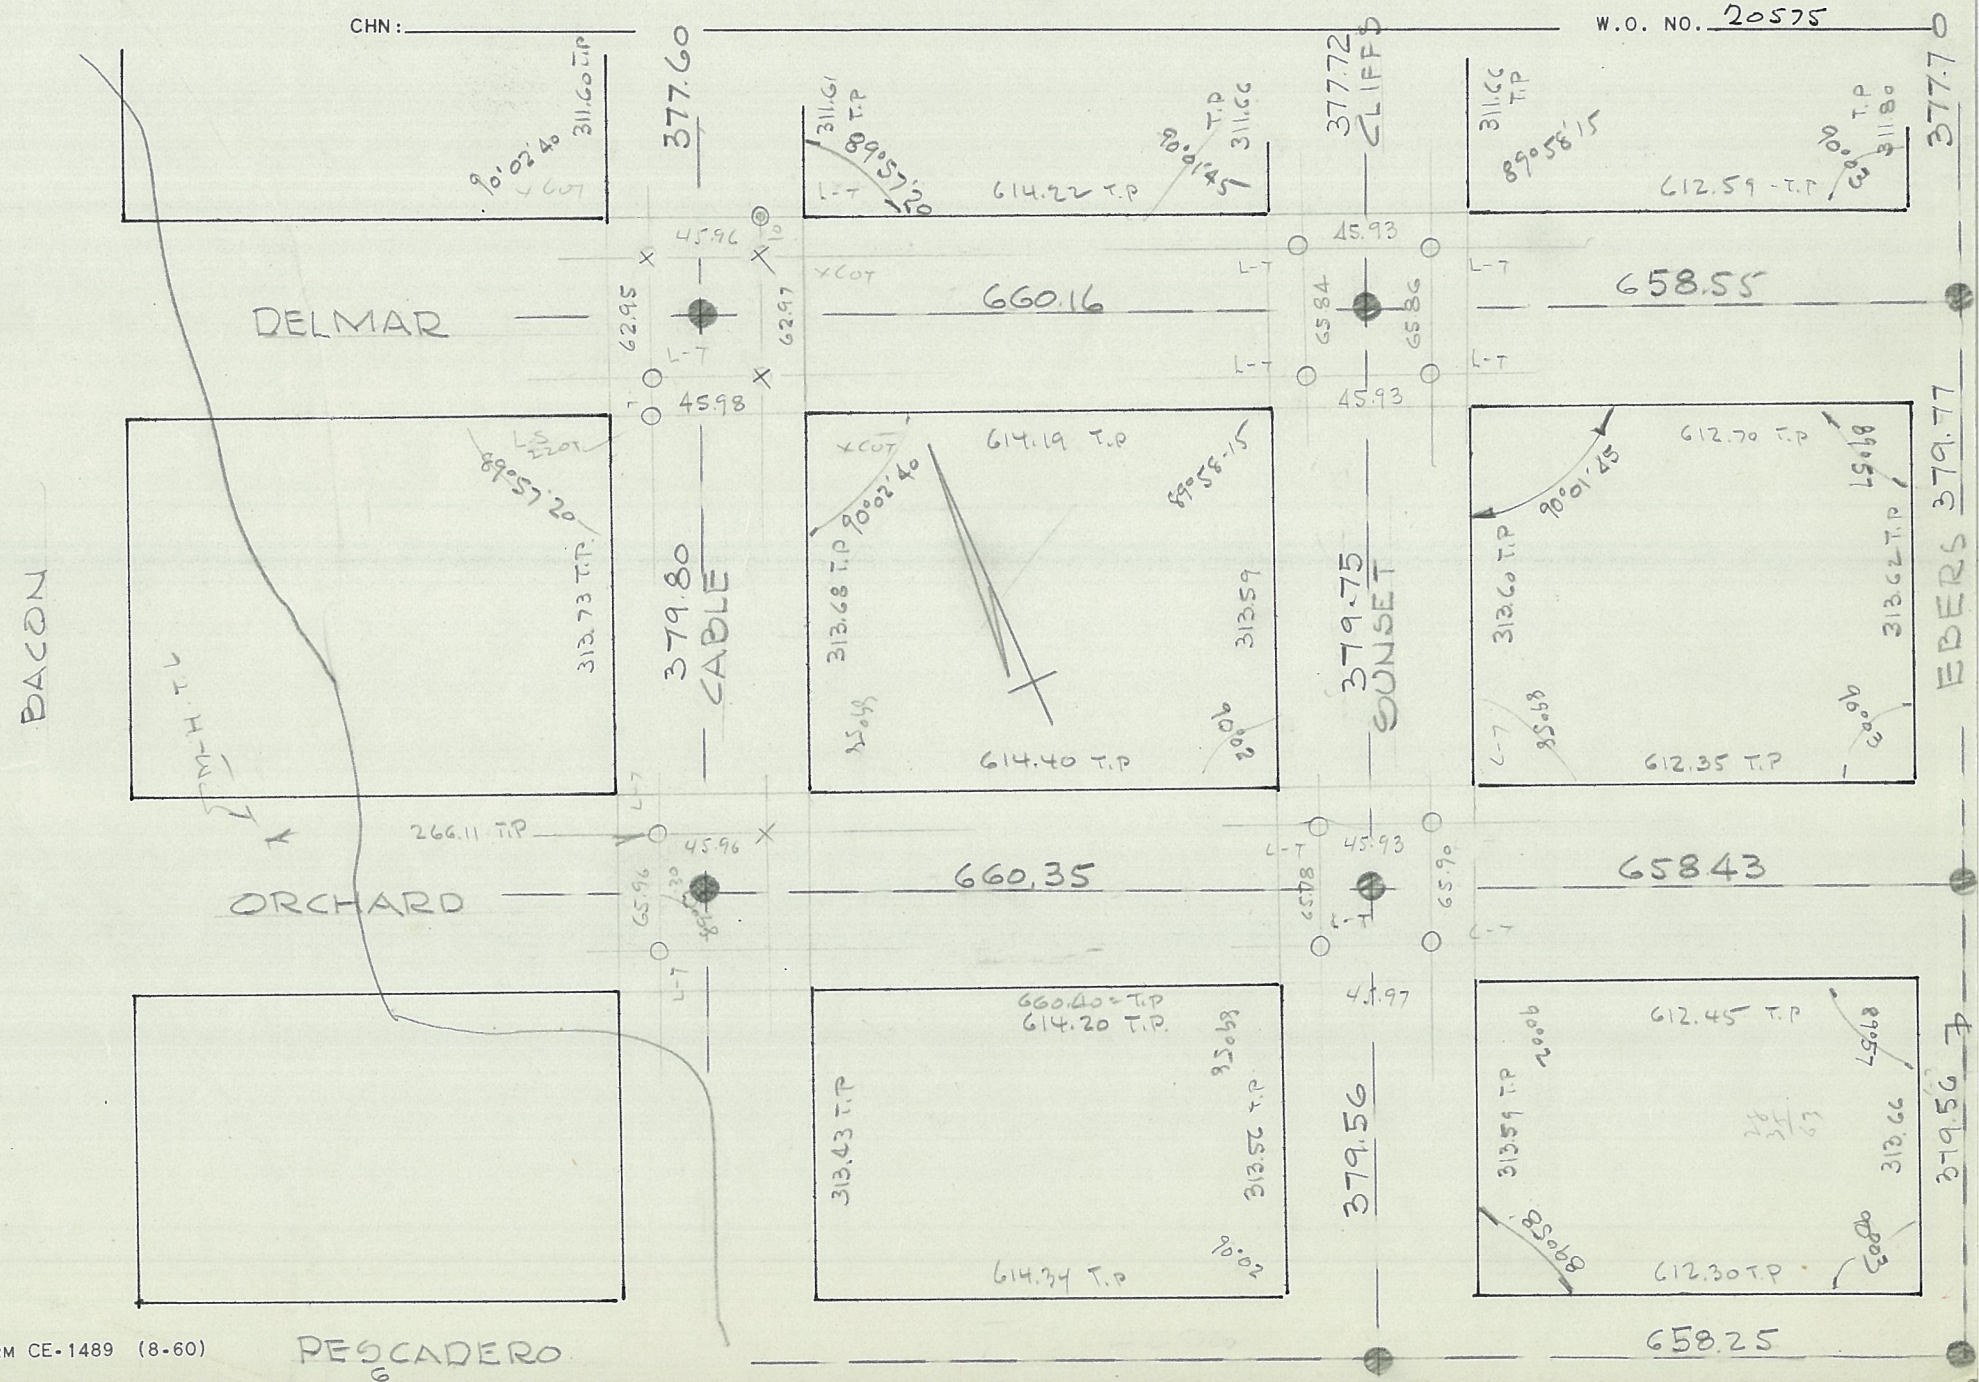

FORM CE-1489 (8-60)

TIE POINTS

CITY OF SAN DIEGO

ENGINEERING DEPARTMENT FIELD NOTES

CHIEF: Baumgartner
INSTR: Gaddy
CHN: Nash
CHN:

Job Description and Location OCEAN BEACH
TIE POINTS

SHEET NO. 13 of 17 SHEETS
INDEX LOCATION: B 19
DATE: Dec 1961
W.O. NO. 20575

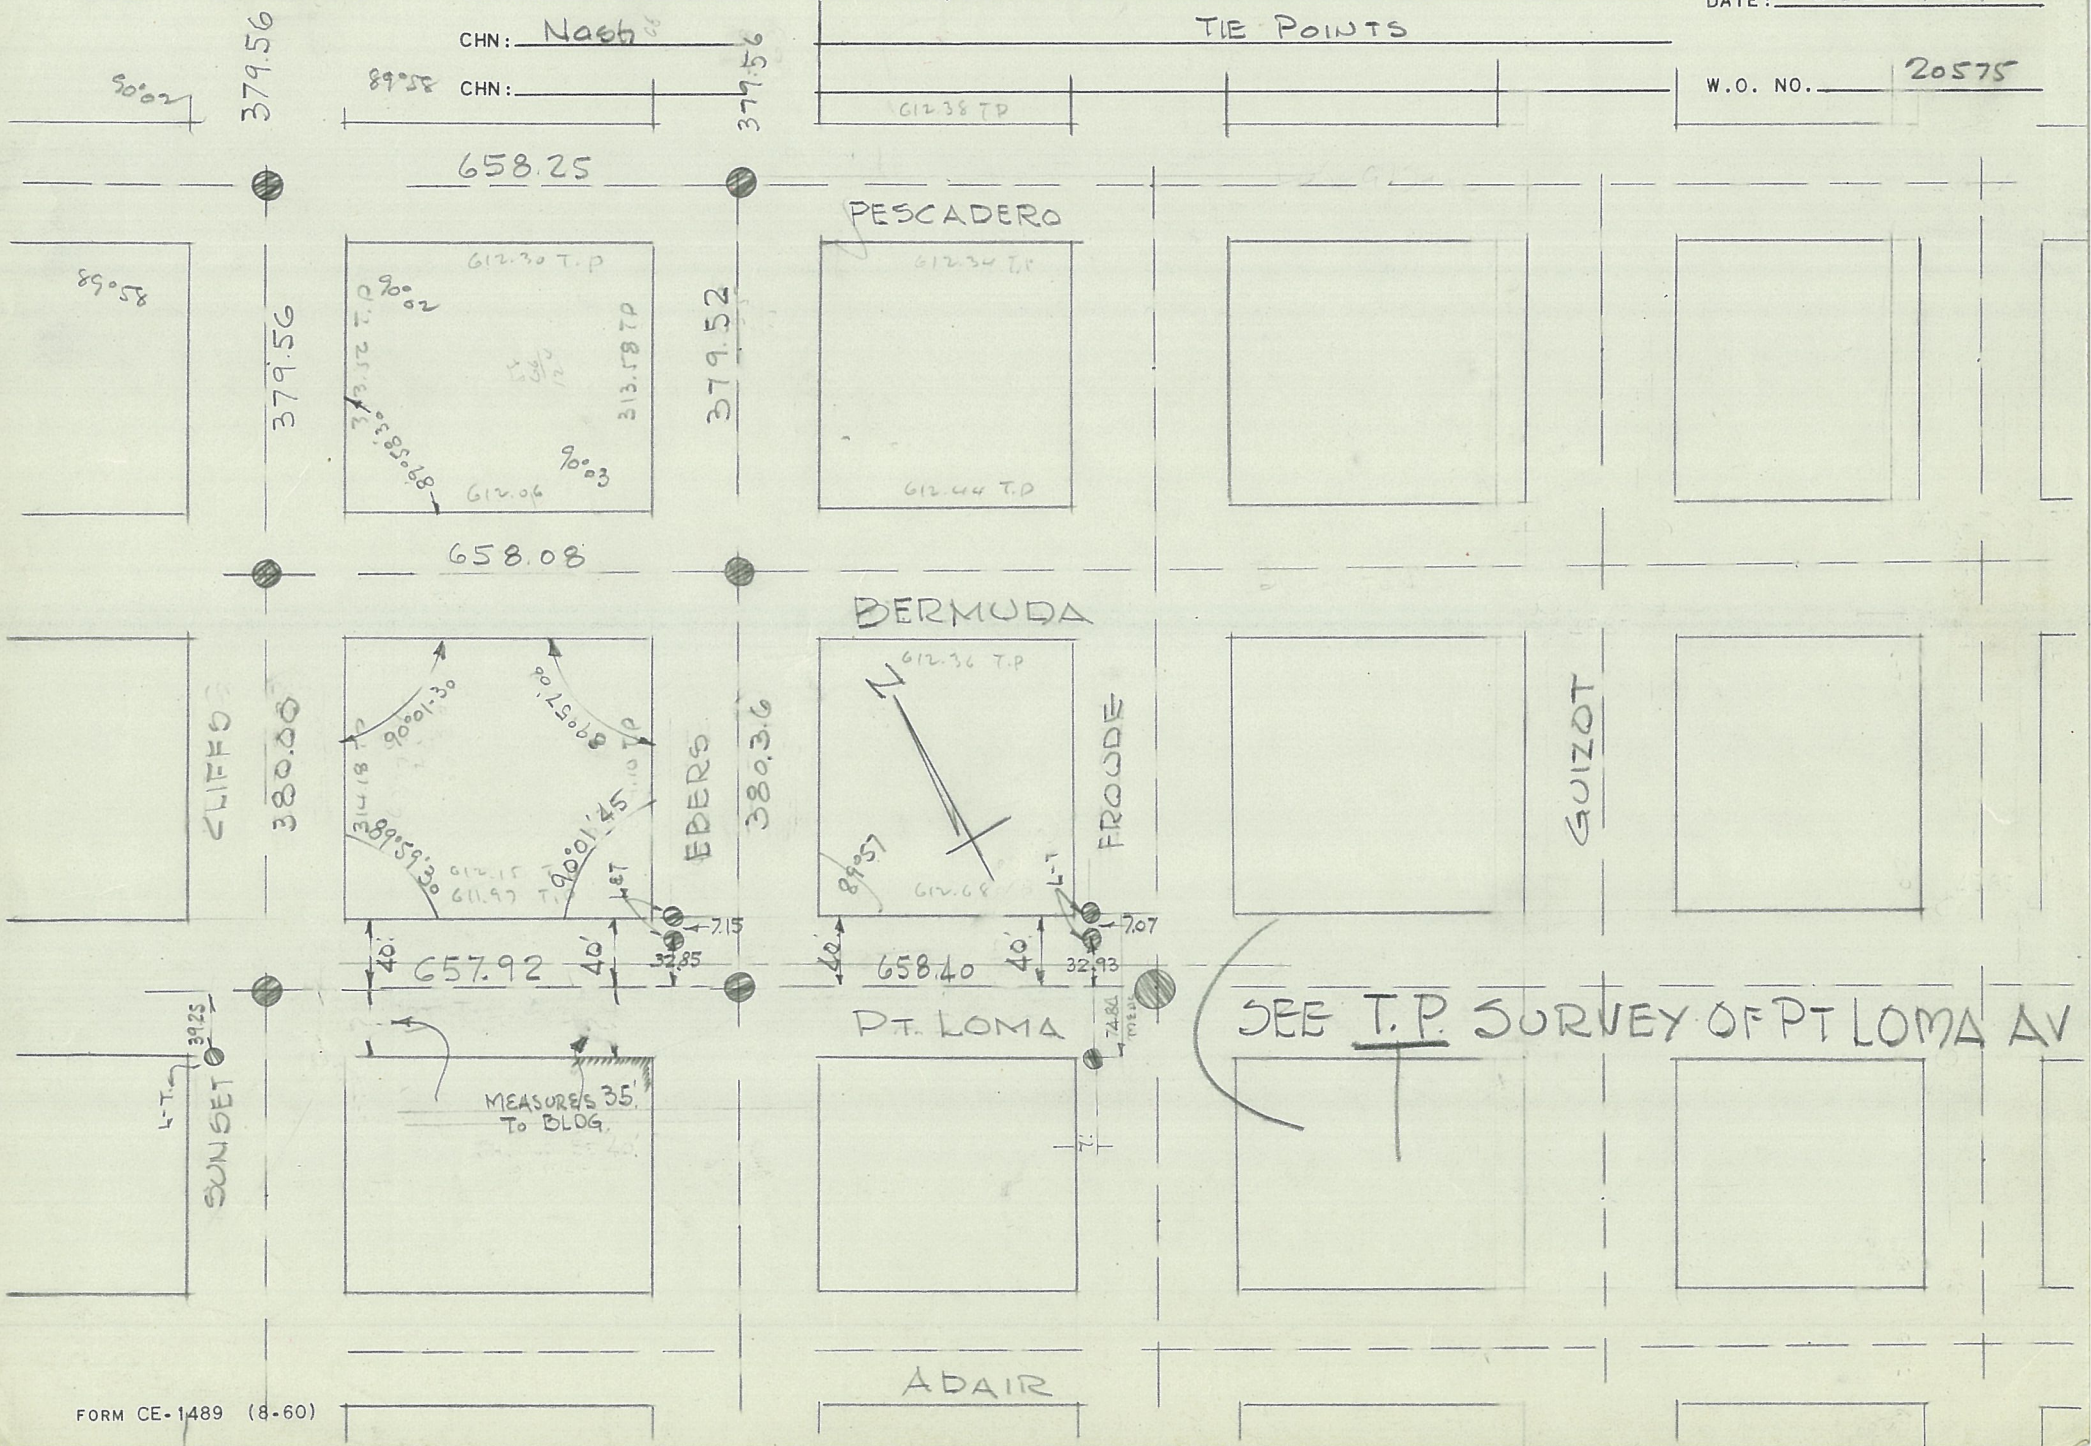

FORM CE-1489 (8-60)