

- 228-1689
- 228-1692
- 228-1695
- 230-1689
- 230-1692
- 232-1689
- 232-1692
- 234-1692

INDEX NO. _____ TYPE Tie Point
DATE 7-22-66 W.O. 20071
SURVEYOR Baumgartner
DESCRIPTION Pacific Beach. Tie Points.
Monuments. PROGRESS CHART

(2)

228-1689

230 - "

232 - "

228-1692

230 - "

232 - "


228-1695

18

INDEX NO. 228-1689 TYPE Tie Point
DATE 7/5/67 W.O. 20071
SURVEYOR Baumgartner
DESCRIPTION Pacific Beach: Tie Point-
~~Progress Chart~~

MICROFILMED

OCT 8 1968

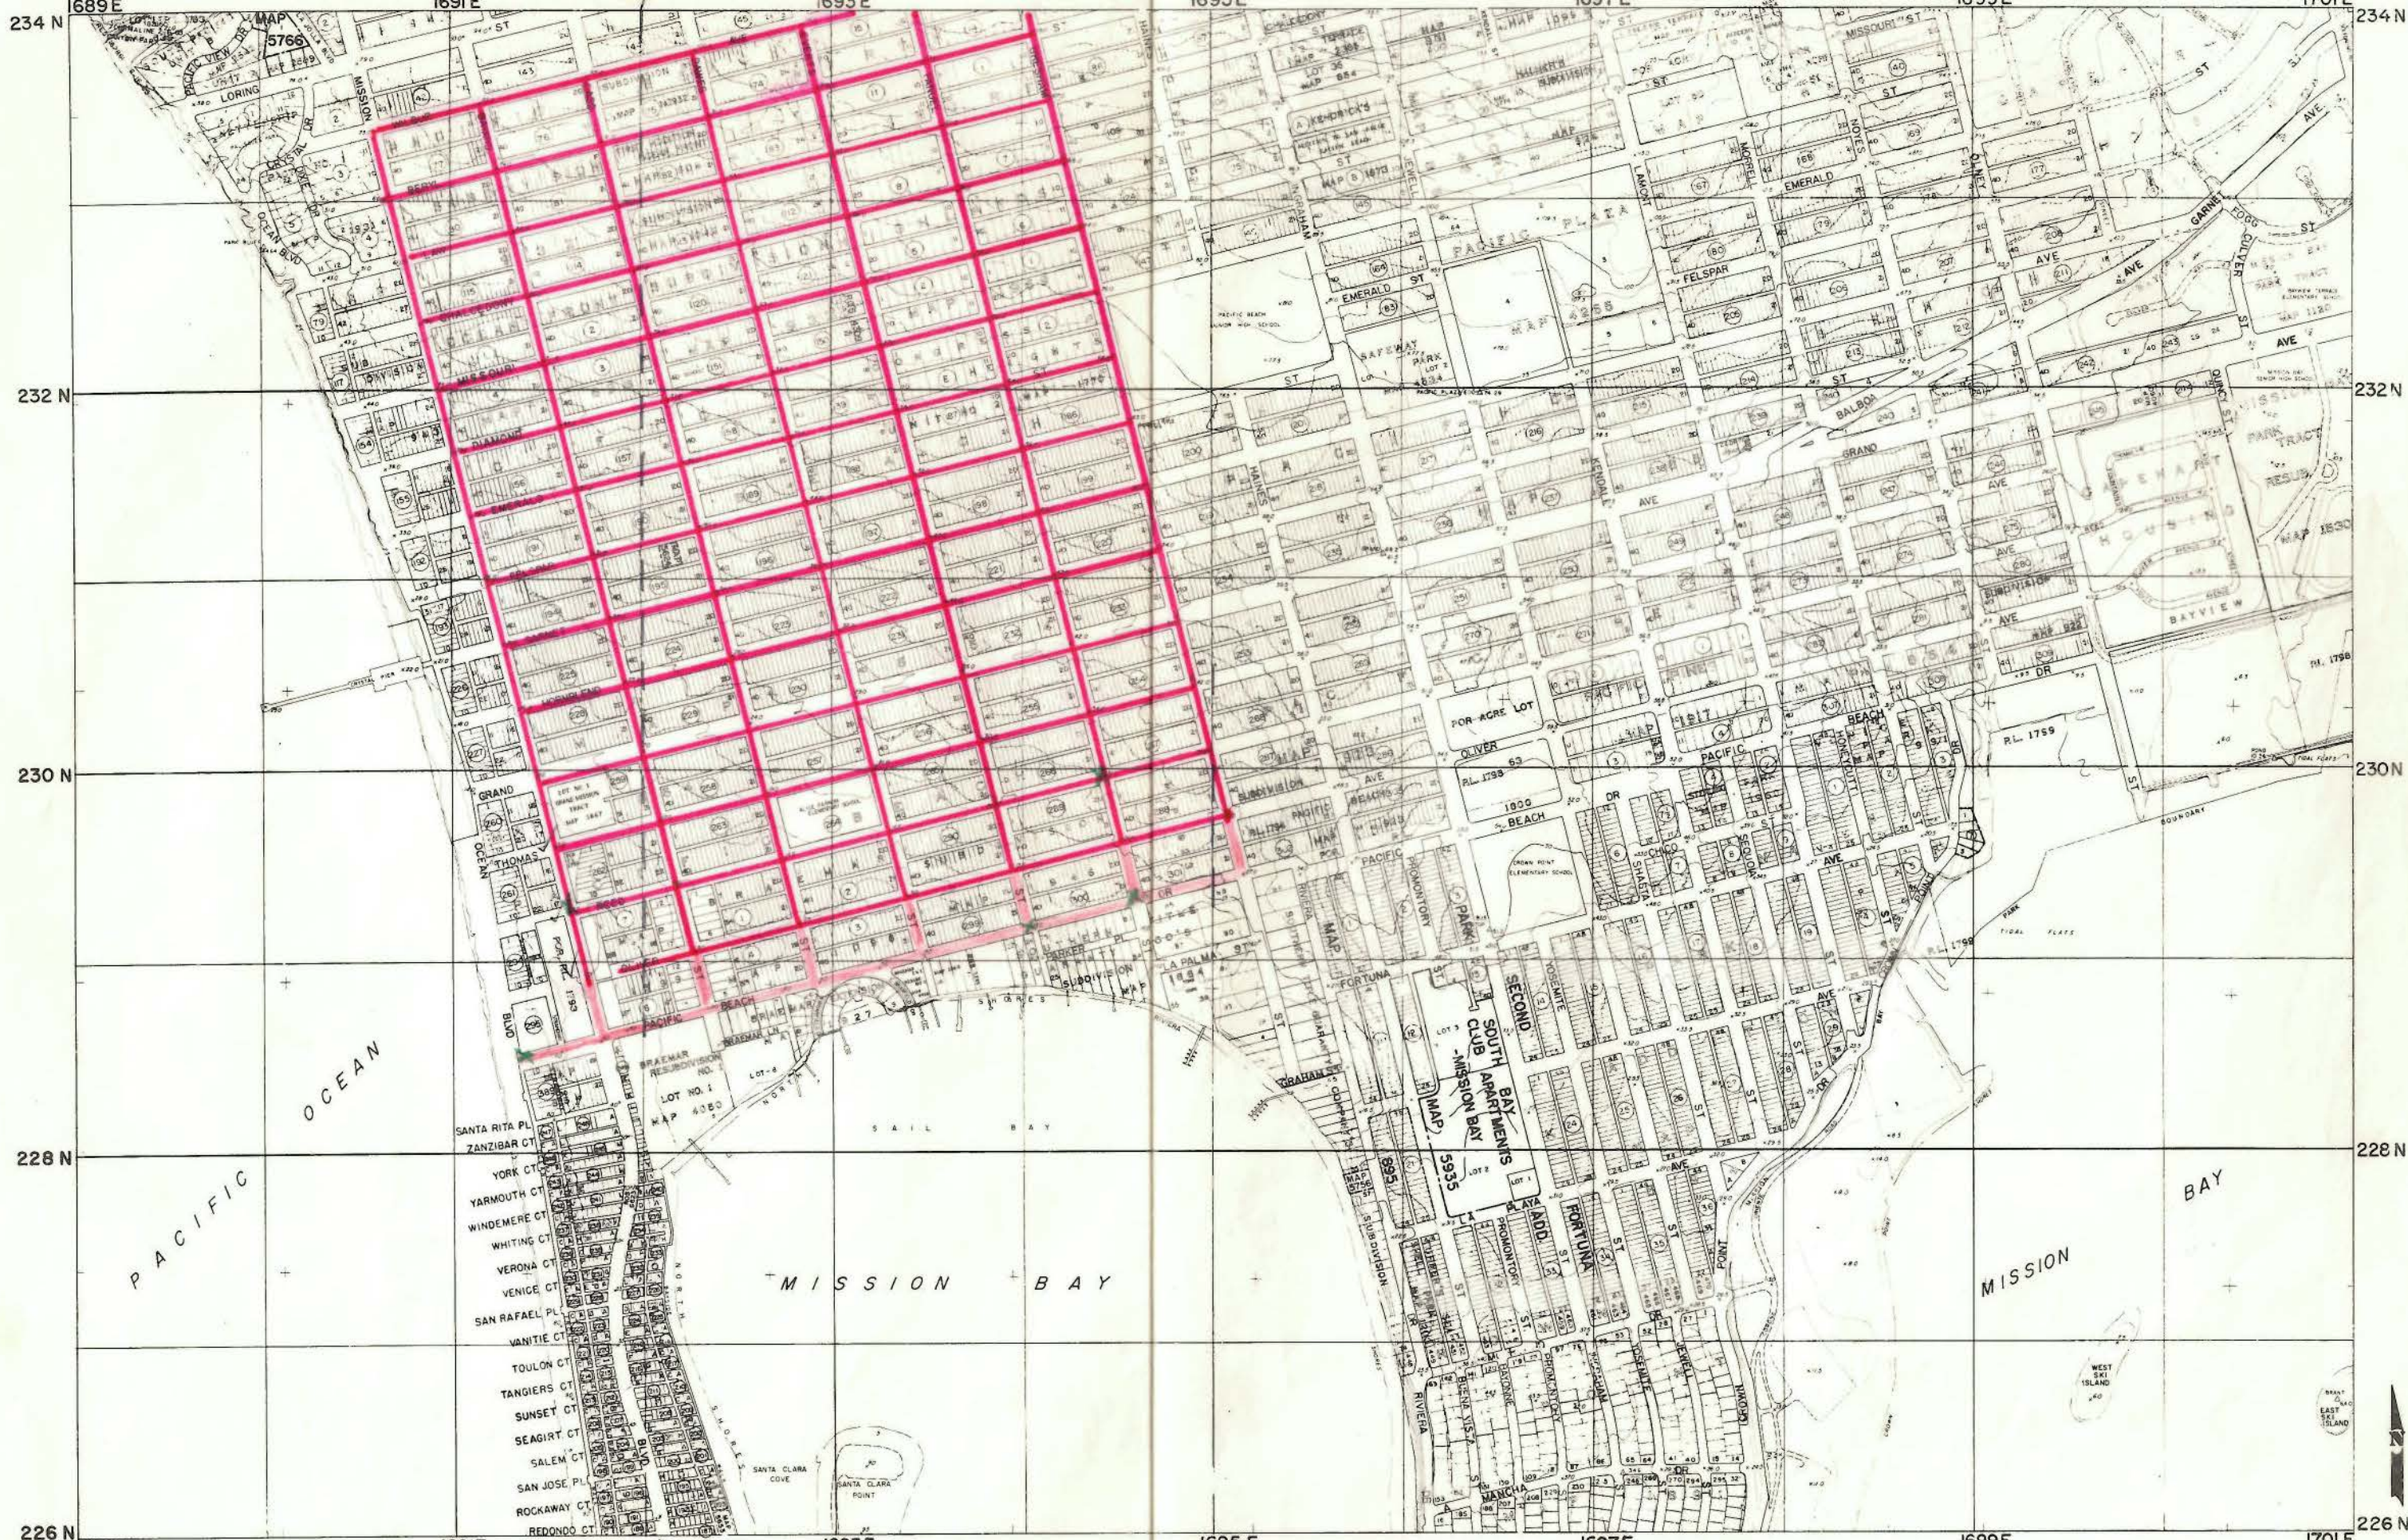

BASE MAP	
DRAWN	
REVISED	

OCT 1 - 1967

CITY OF SAN DIEGO, CALIFORNIA
SCALE 1 INCH = 800 FEET
DATUM IS MEAN SEA LEVEL

226-1689	
226-1701	
226-1692	

226-1689

OF _____ SHEETS

228-1489

INDEX LOCATION: 234-1693

Job Description and Location PACIFIC BEACH

DATE: As Of 7-5-67

TIE POINT - PROGRESS CHART

● = PUNCHED

W.O. NO. 20671

☐ = PROP MON. 10-66

 = MON. TO BE SET
PER TADS 6-1966

V = MON. SET (FEB 1967)

$$\Delta = \text{SET E.P.I. \& 3: R.P's}$$


SET CED AT EPI

●● = SET STRADDLERS

SHADING = AREA
COMPLETED INCL.
SKETCH

= ANGLES TURNED ETC. (COMPLETED)

DISTANCES SHOWN SUBJECT TO CORRECTION

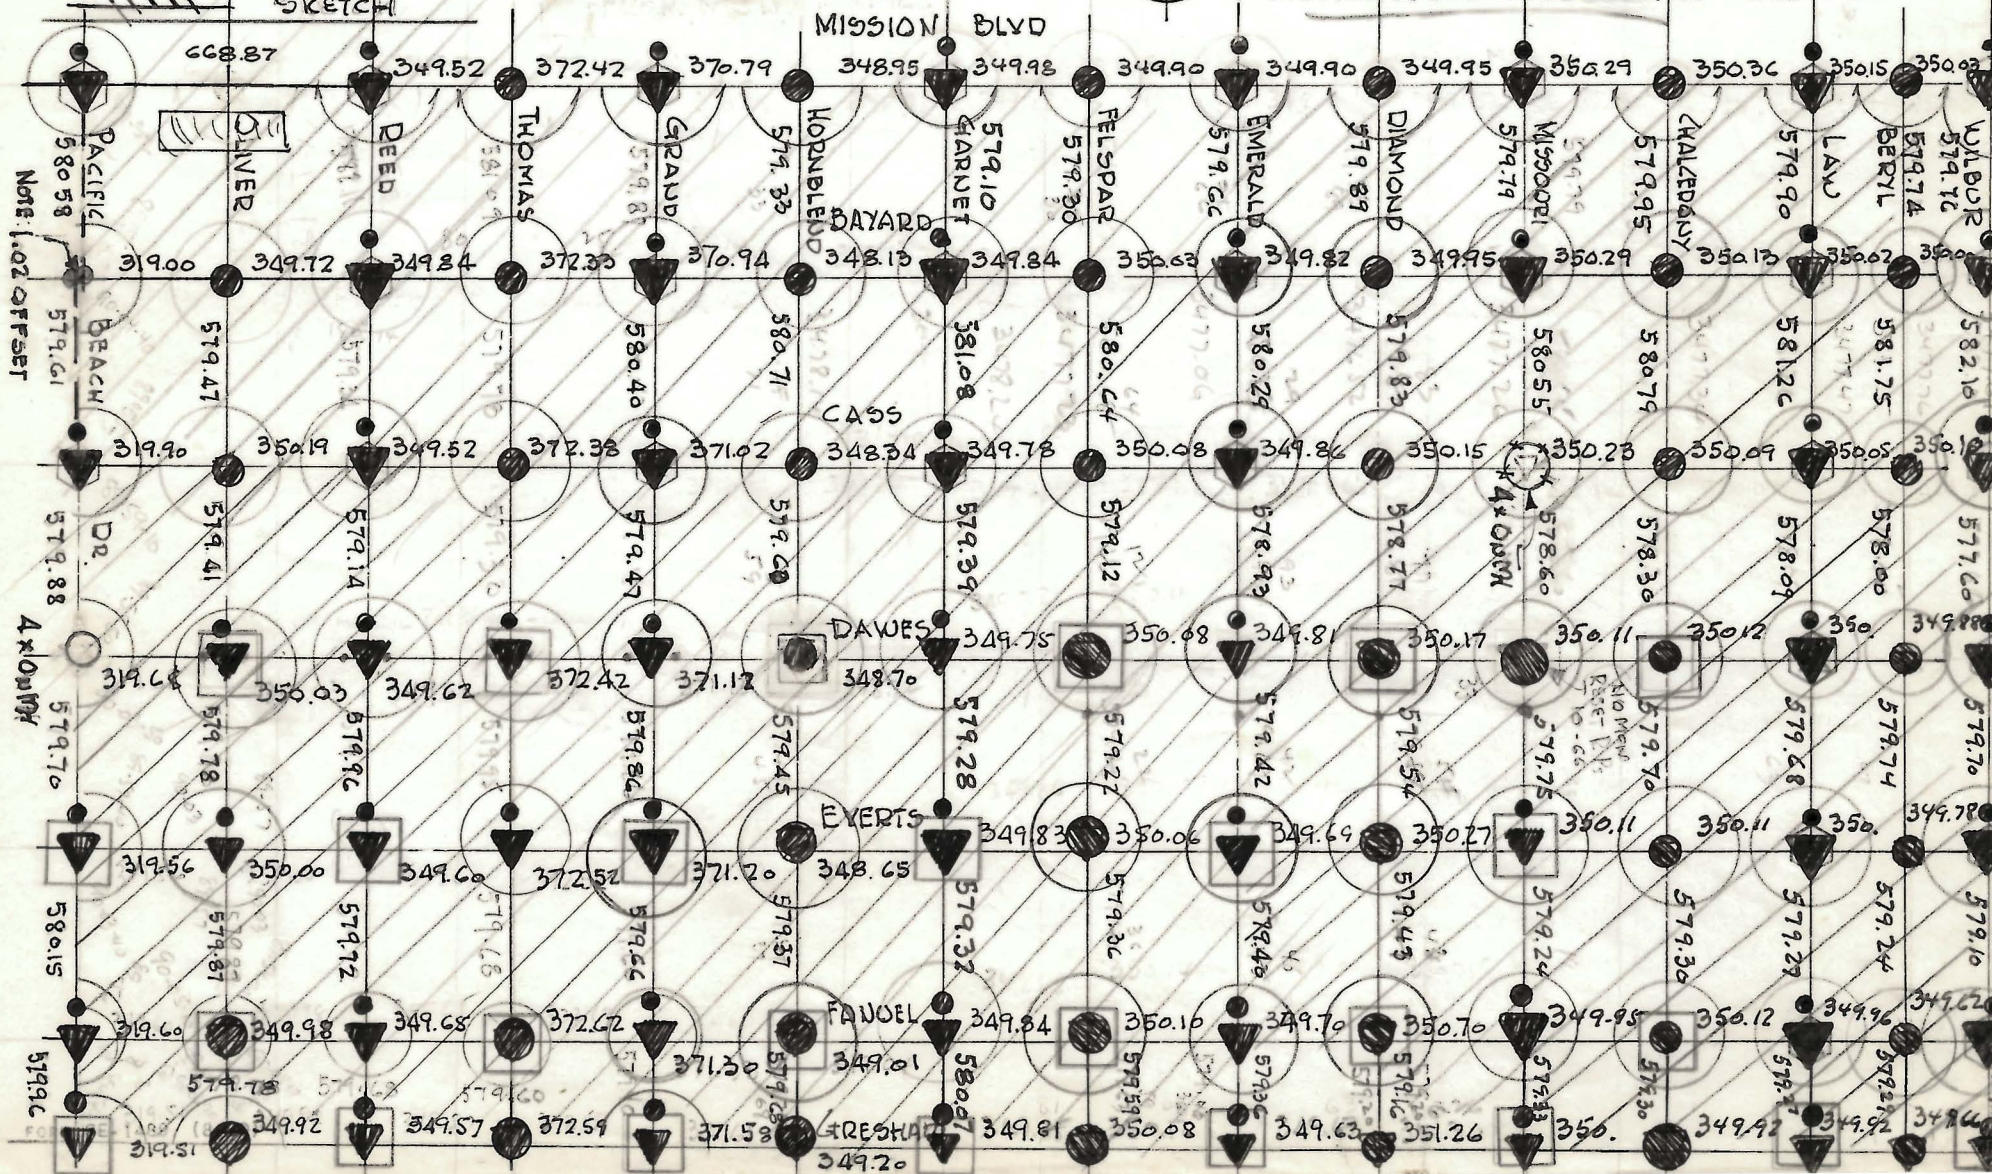


INDEX LOCATION 228-168


DATE: 7-22-66

W.O. NO. 20071

228-1689

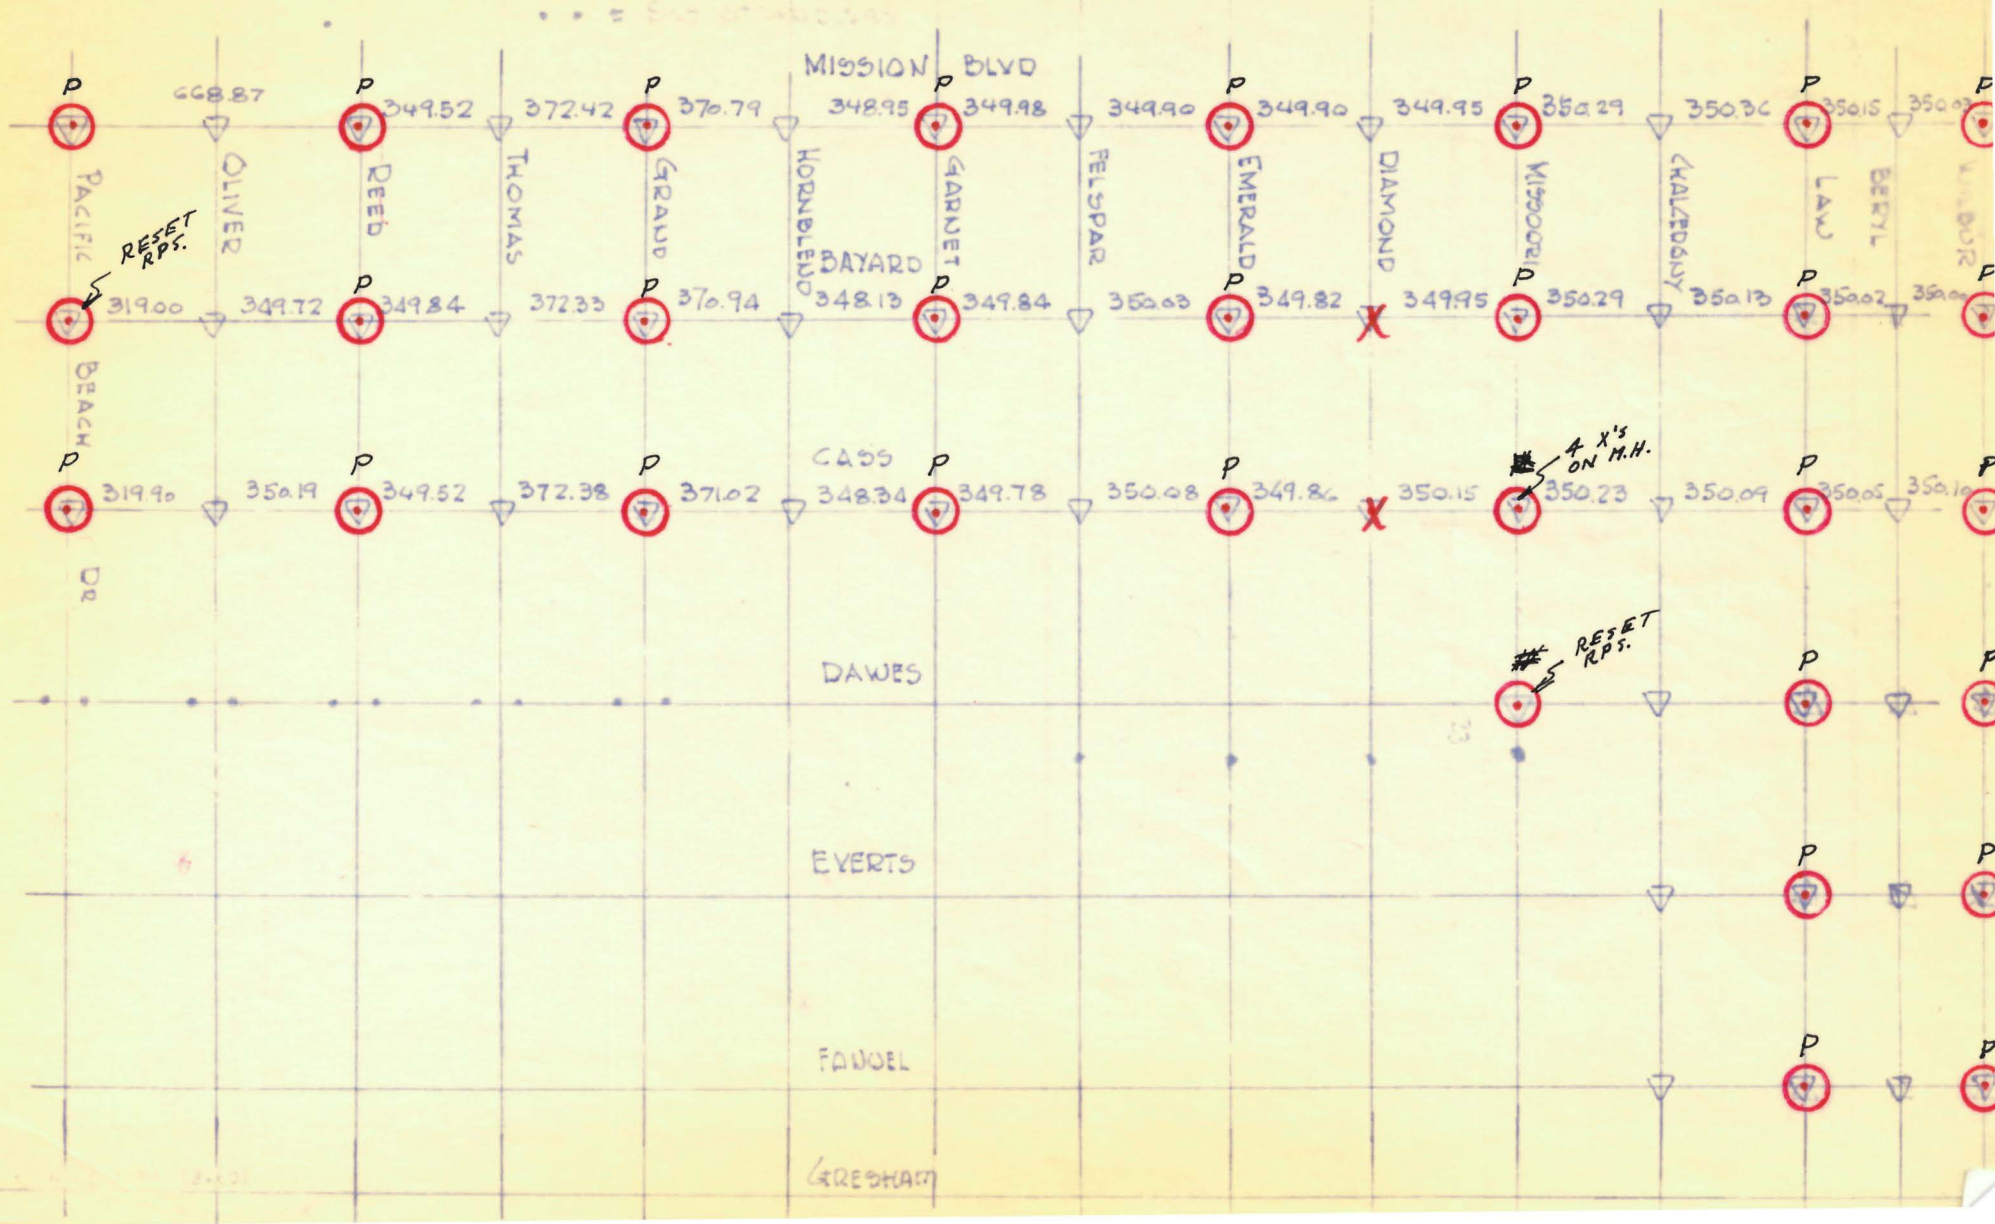

FORM CE-1489 (8-60)

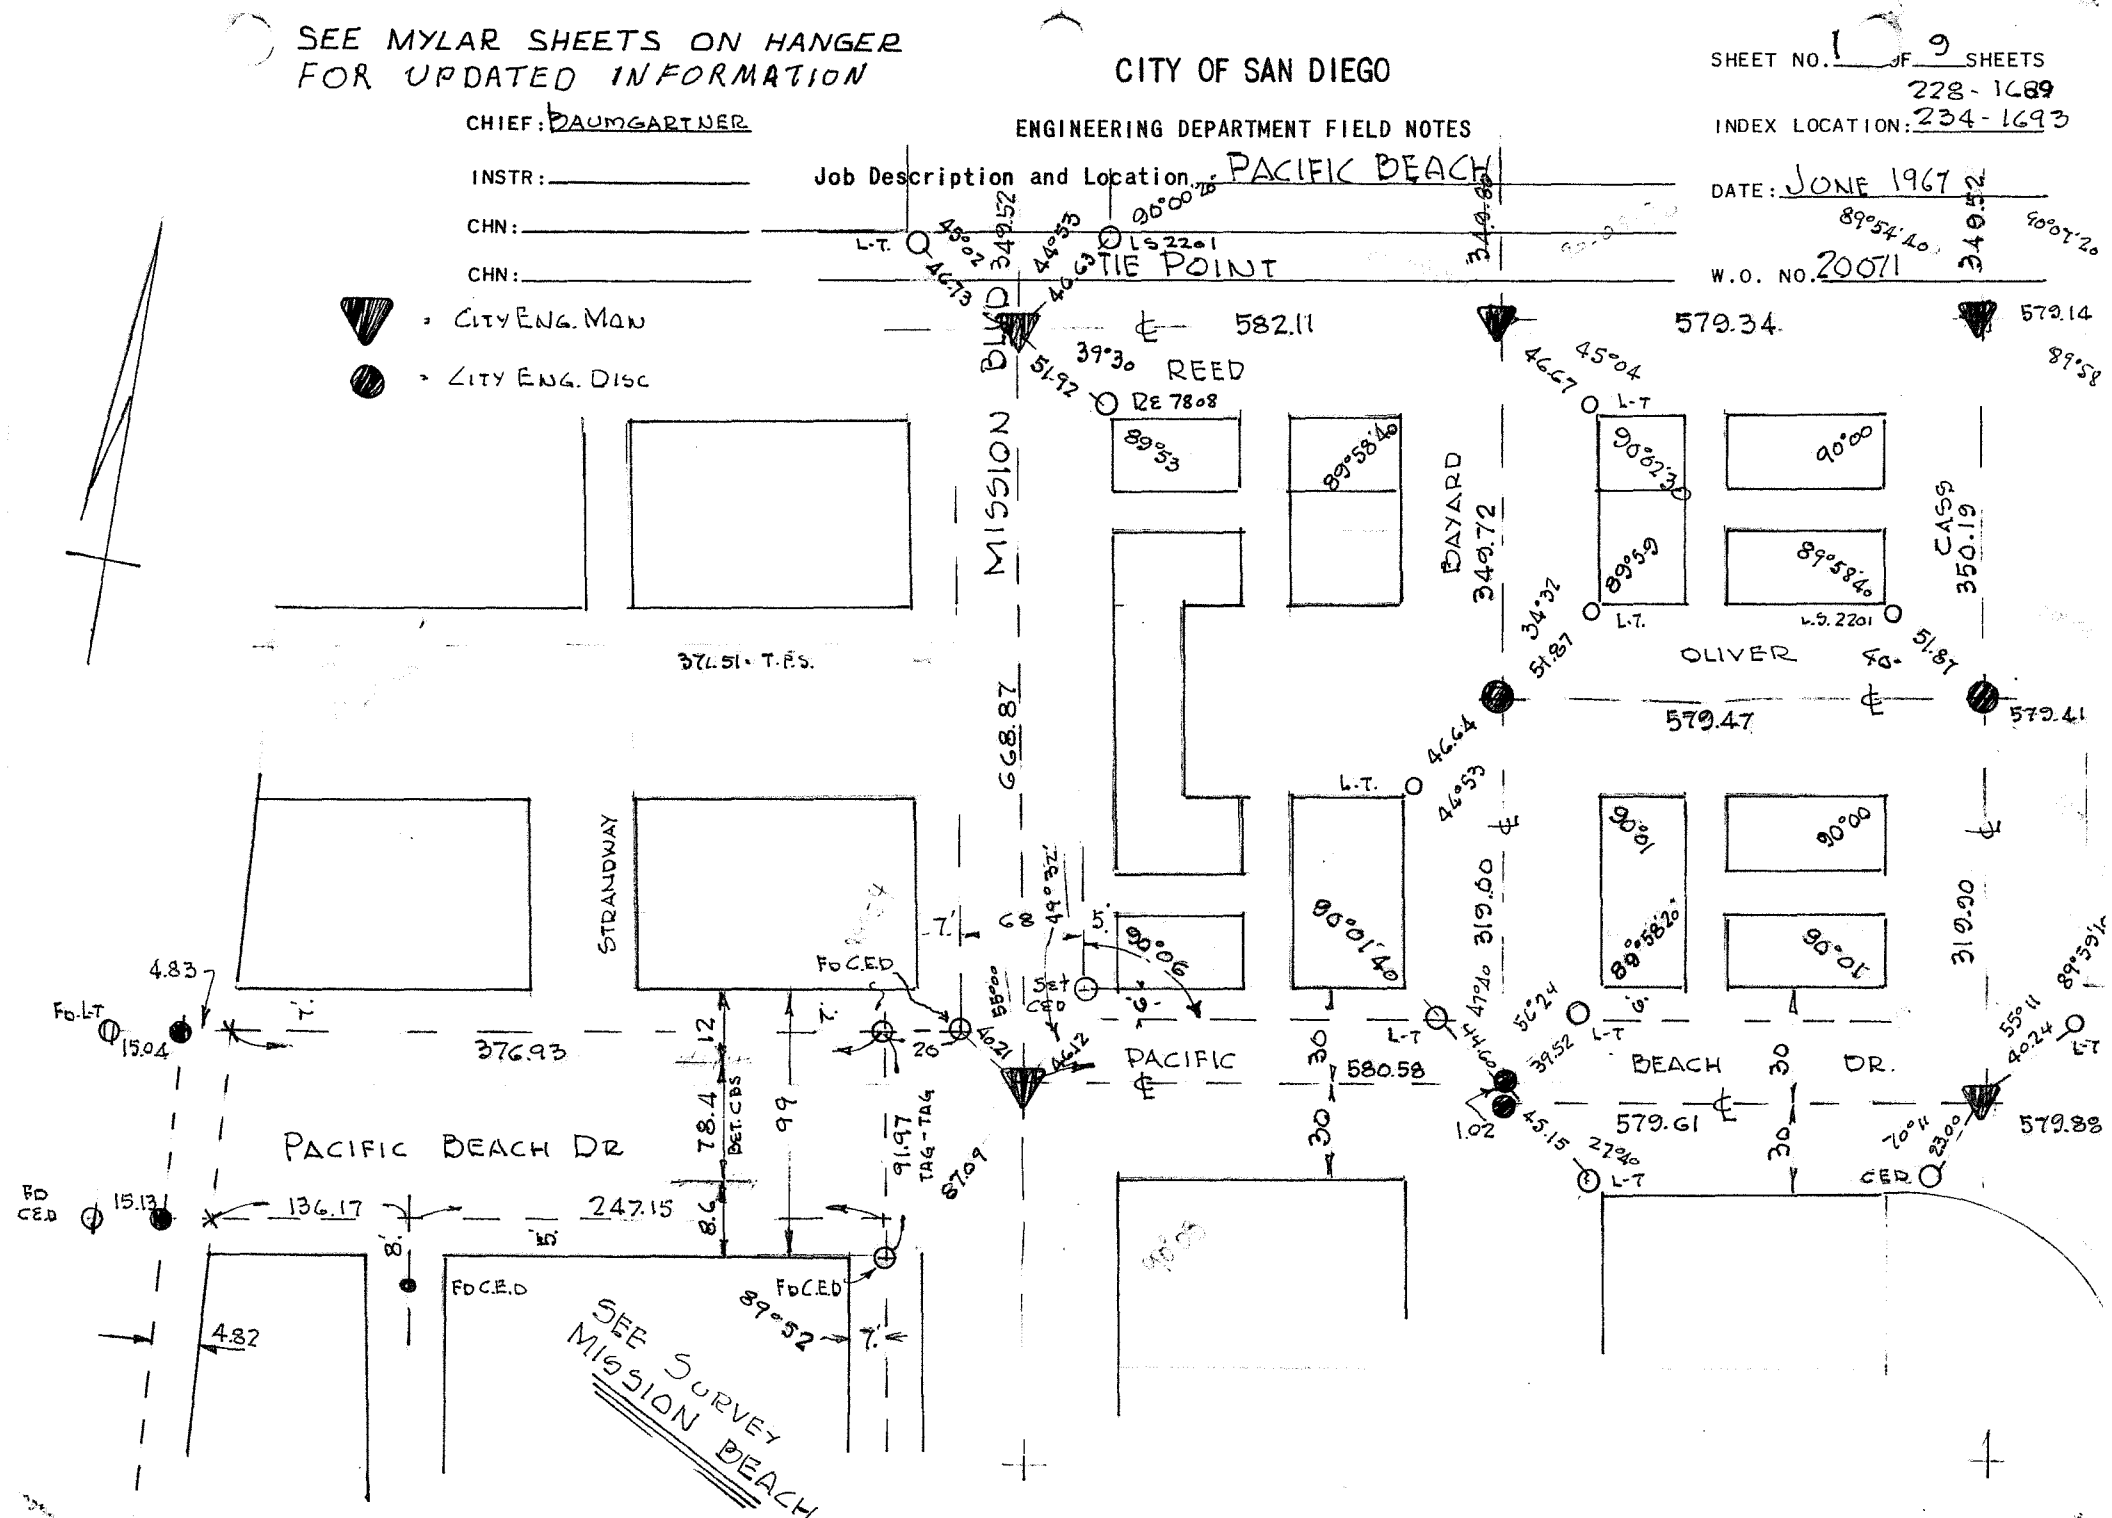

SHEET NO. 2 OF 9 SHEETS
228-1689
INDEX LOCATION: 234-1693

ENGINEERING DEPARTMENT FIELD NOTES


Job Description and Location PACIFIC BEACH

DATE : _____

CHN: _____

W.O. NO. 20

● = CITY ENG DISC—

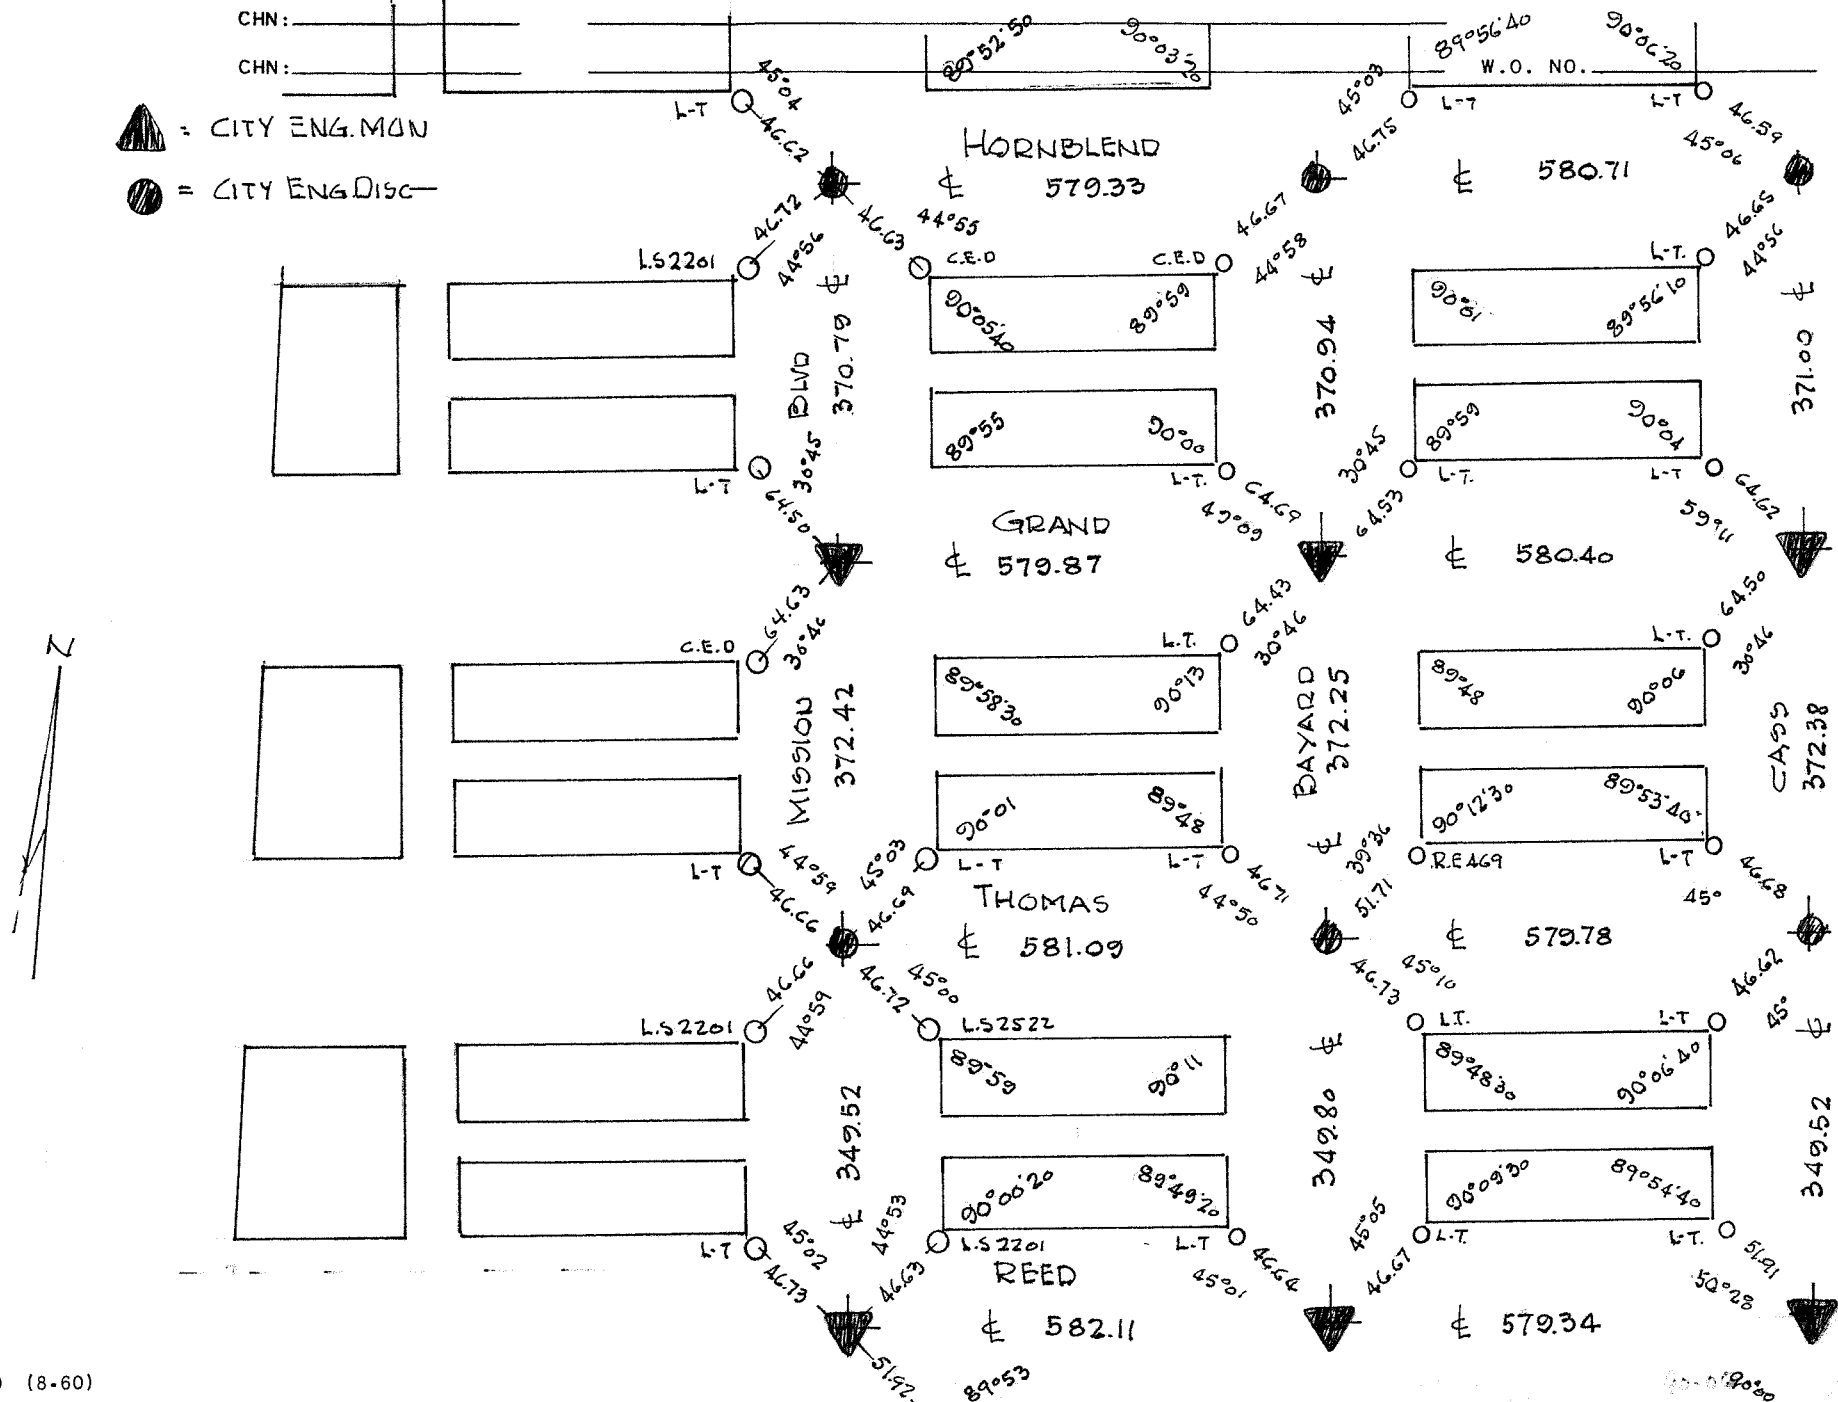

CITY OF SAN DIEGO

SHEET NO. 29 SHEETS

228-1689 228-1691
INDEX LOCATION: 234-1693

CHIEF: DAUMGARTNER

ENGINEERING DEPARTMENT FIELD NOTES

Job Description and Location PACIFIC BEACH

DATE: _____

INSTR: _____

CHN: _____

CHN: _____

▲ = CITY ENG. MON

● = CITY ENG. DISC

93° 14' 30"


7' = 7.01

33 = 33.05

66 = 66.105 = C.T.'S

80 = 80.13

N

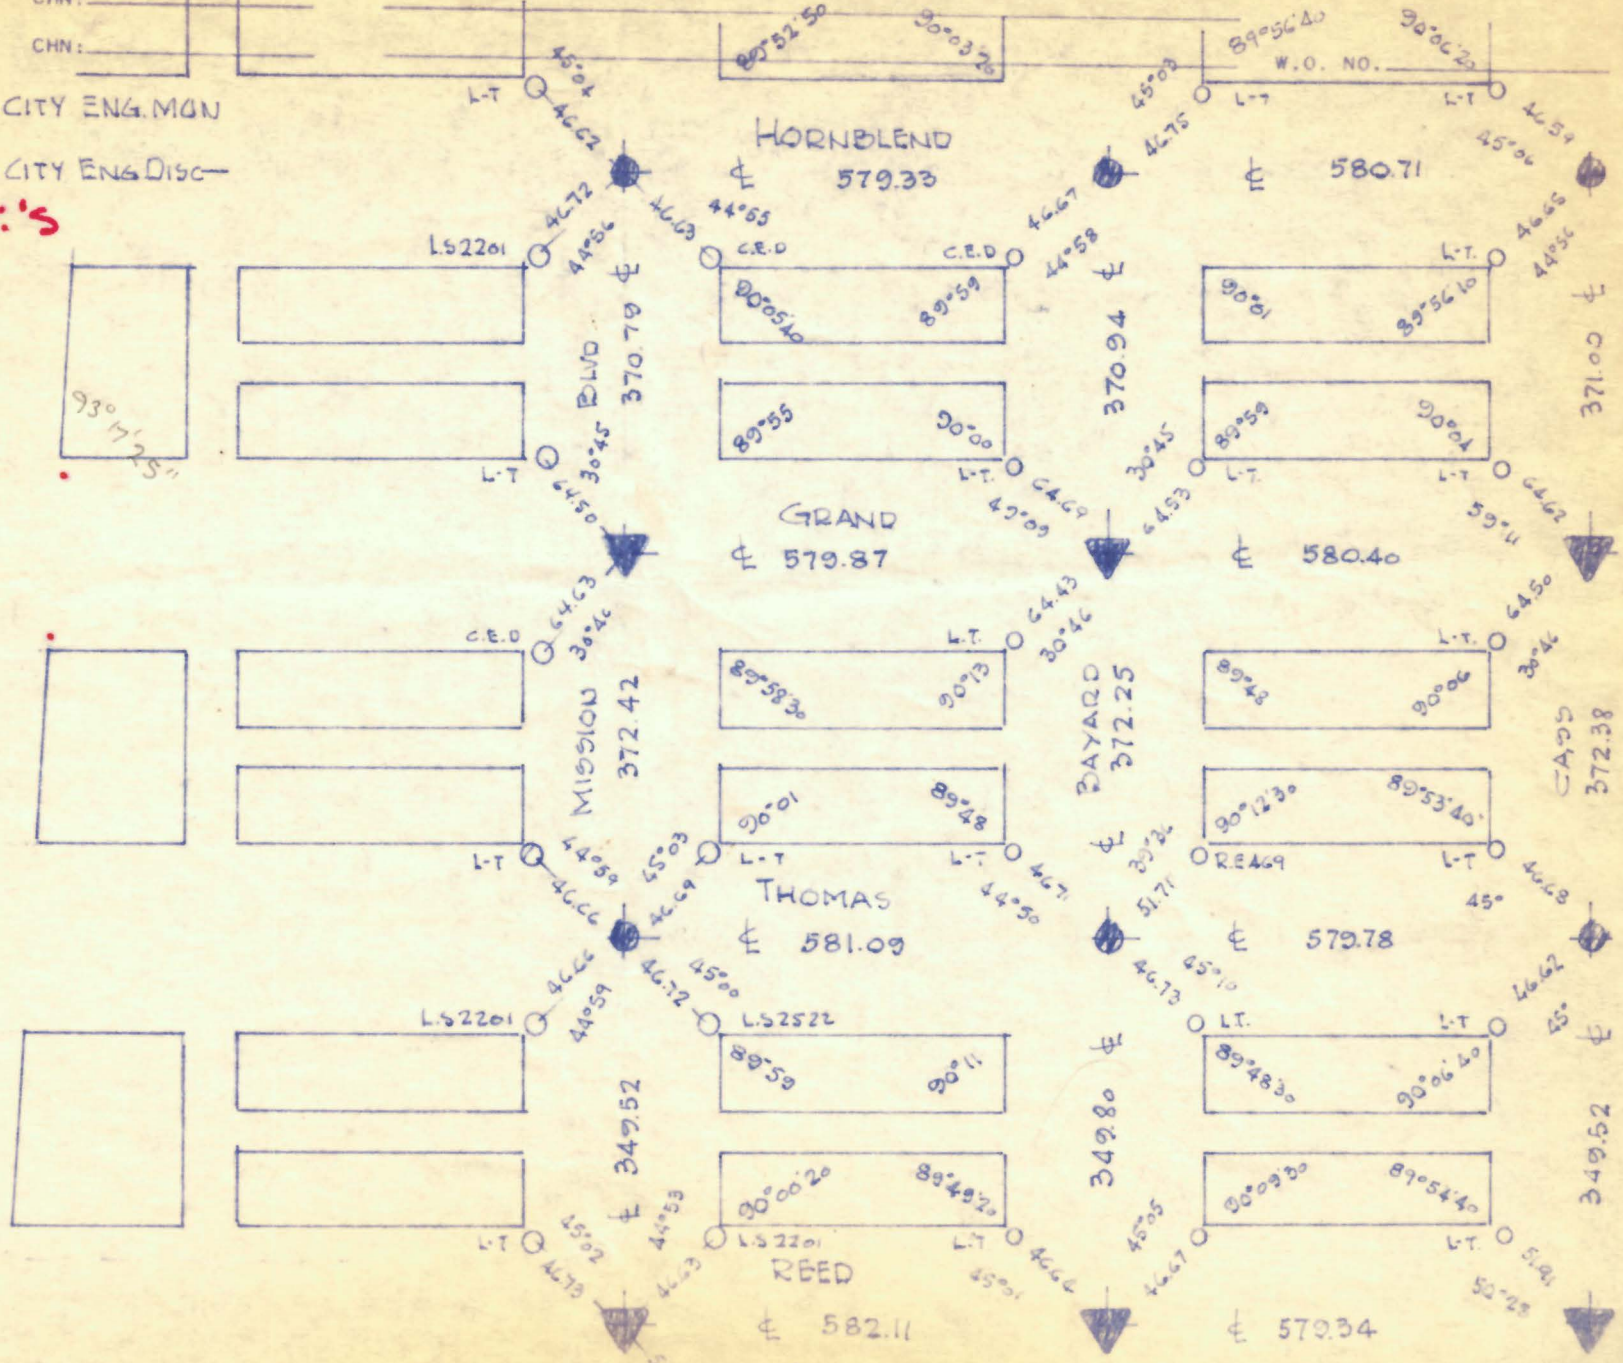


SHEET NO. 3 OF 9 SHEETS
228-1689
INDEX LOCATION: 234-1693

INDEX LOCATION: 234-1693

DATE : _____

CHN: _____

W.O. NO. 630

 

Job Description and Location

PACIFIC BEACH

DATE: _____

CHN: _____

CHN: _____

W.O. NO. 63



TIE POINTS

CHIEF: BAUMGARTNER

INSTR: _____

CHN: _____

CHN: _____

CITY OF SAN DIEGO

ENGINEERING DEPARTMENT FIELD NOTES

Job Description and Location PACIFIC BEACH


SHEET NO. 4 OF 9 SHEETS

228-1689

INDEX LOCATION: 234-1693

DATE: _____

▲ = CITY ENG. MON
● = CITY ENG. DISC

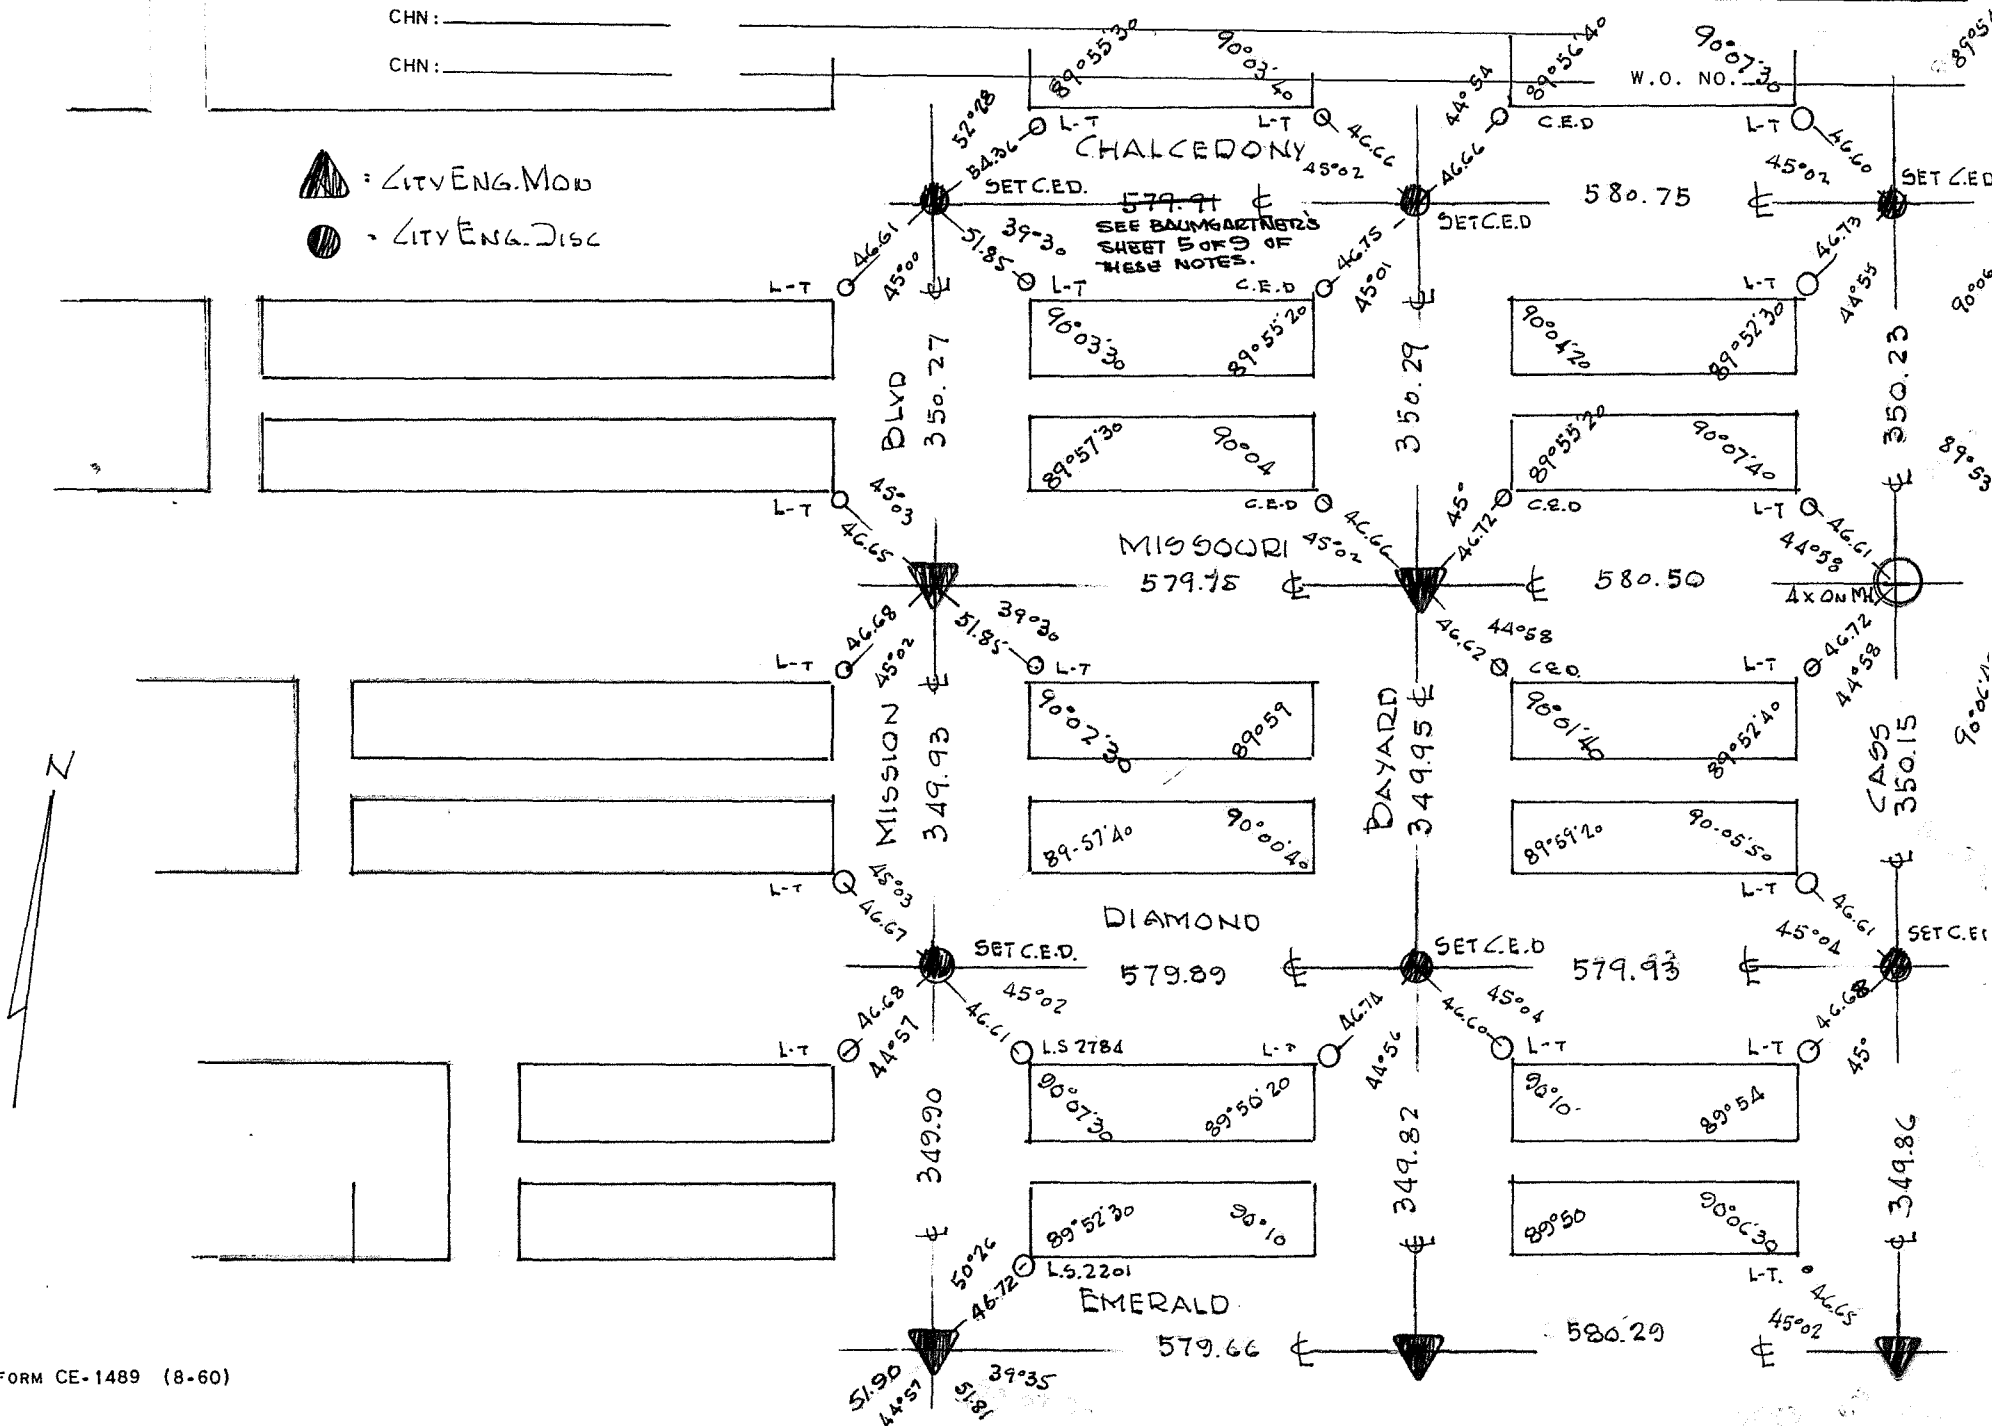

TIE POINTS

CHIEF: BAUMGARTNER

INSTR: _____

CHN: _____

CHN : _____

CITY OF SAN DIEGO

SHEET NO. 1 OF 2 SHEETS

228-1689



INDEX LOCATION: 234-1693

ENGINEERING DEPARTMENT FIELD NOTES

Job Description and Location PACIFIC BEACH

DATE : _____

W.O. NO. _____

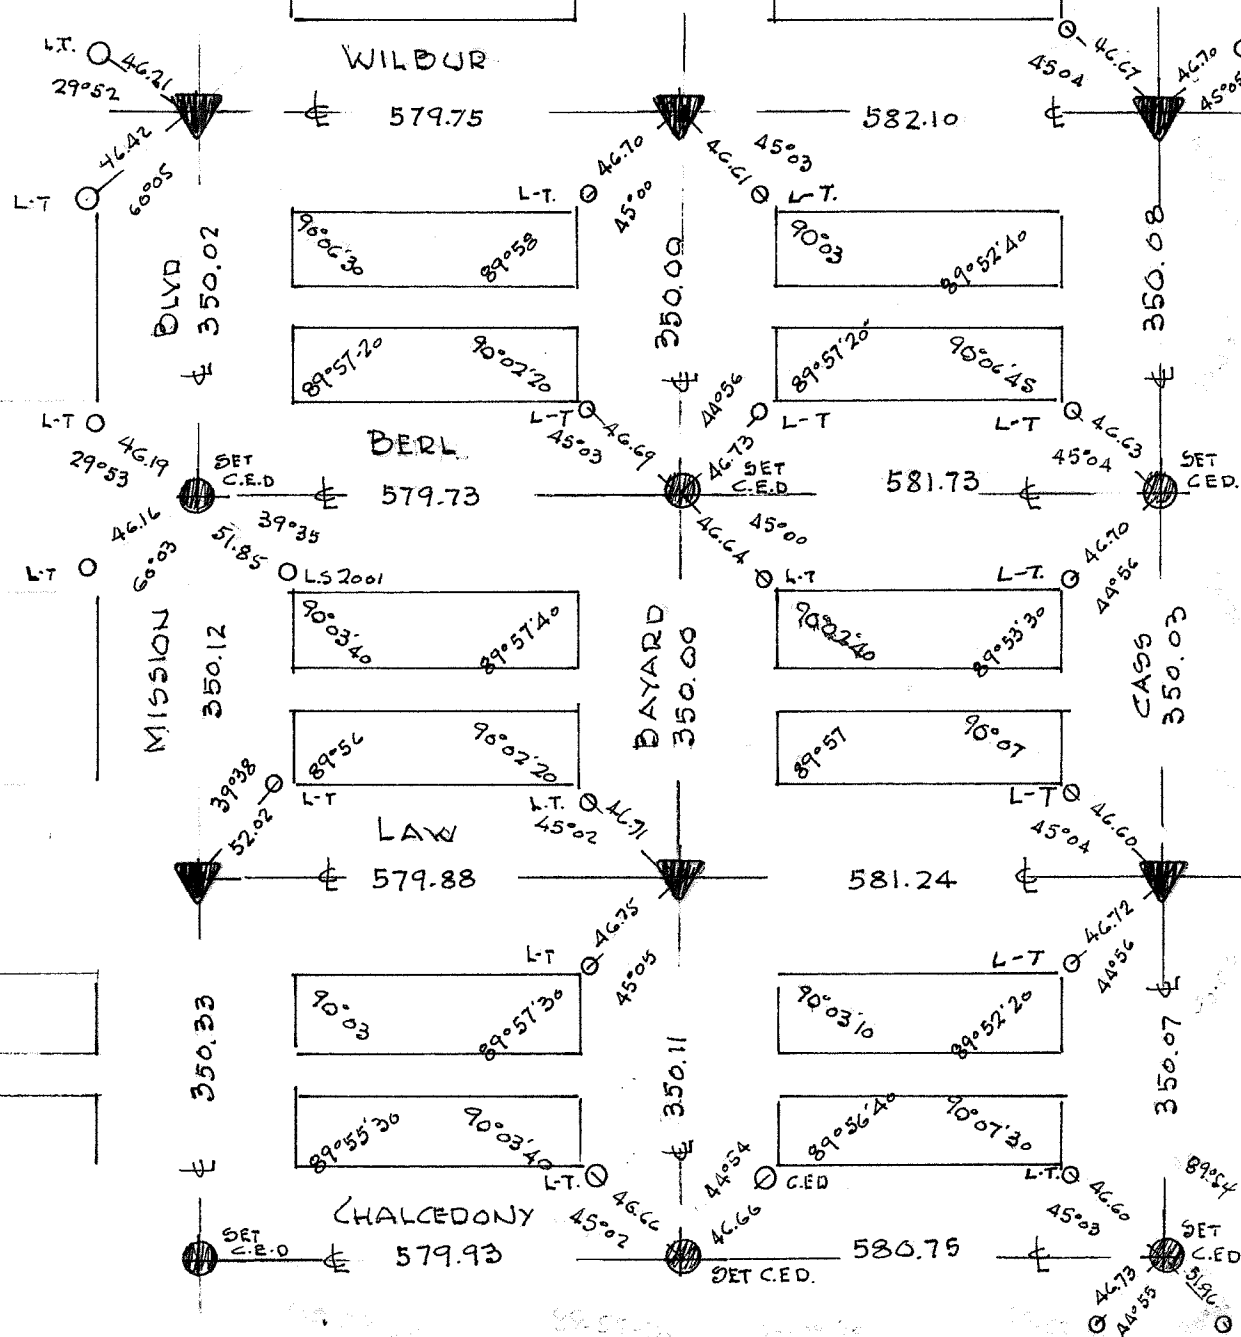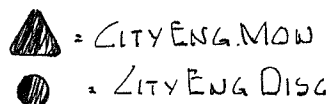

INSTR: _____

CITY OF SAN LEOGO

ENGINEERING DEPARTMENT FIELD NOTES


PACIFIC BEACH

SHEET NO. 1 OF 1 SHEETS

228-1689

INDEX LOCATION: 234-1693

DATE: JULY 1967

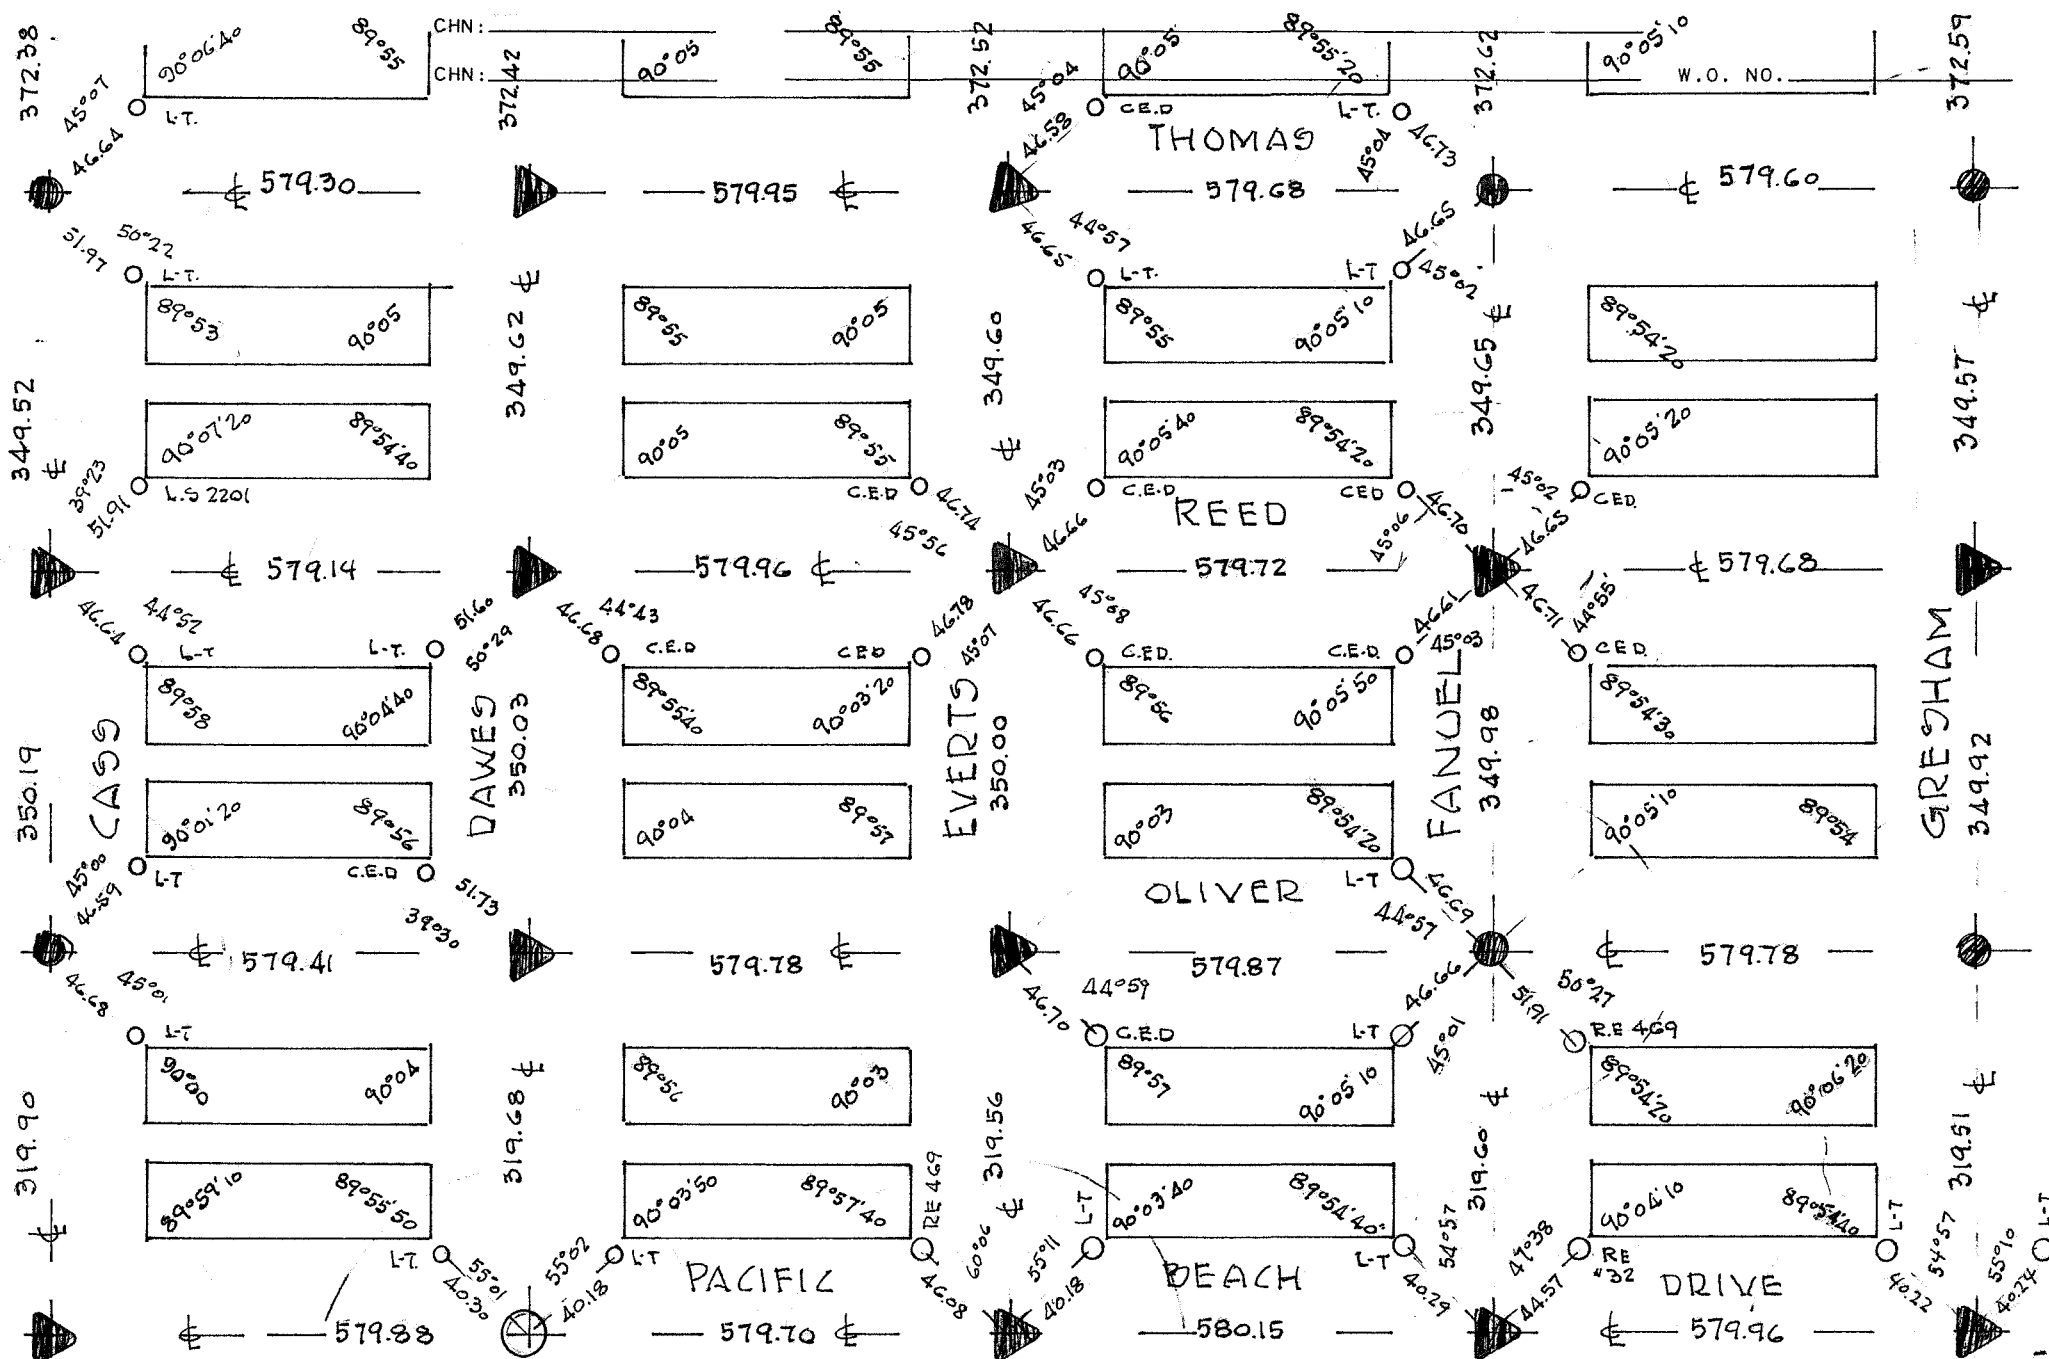

 = CITY ENG. MON
 = CITY ENG. DISC

CITY OF SAN DIEGO

SHEET NO. 7 OF 9 SHEETS

228-1689

INDEX LOCATION: 234-1693


CHIEF: BAUMGARTNER

ENGINEERING DEPARTMENT FIELD NOTES

INSTR: _____

Job Description and Location _____

DATE: JULY 1967

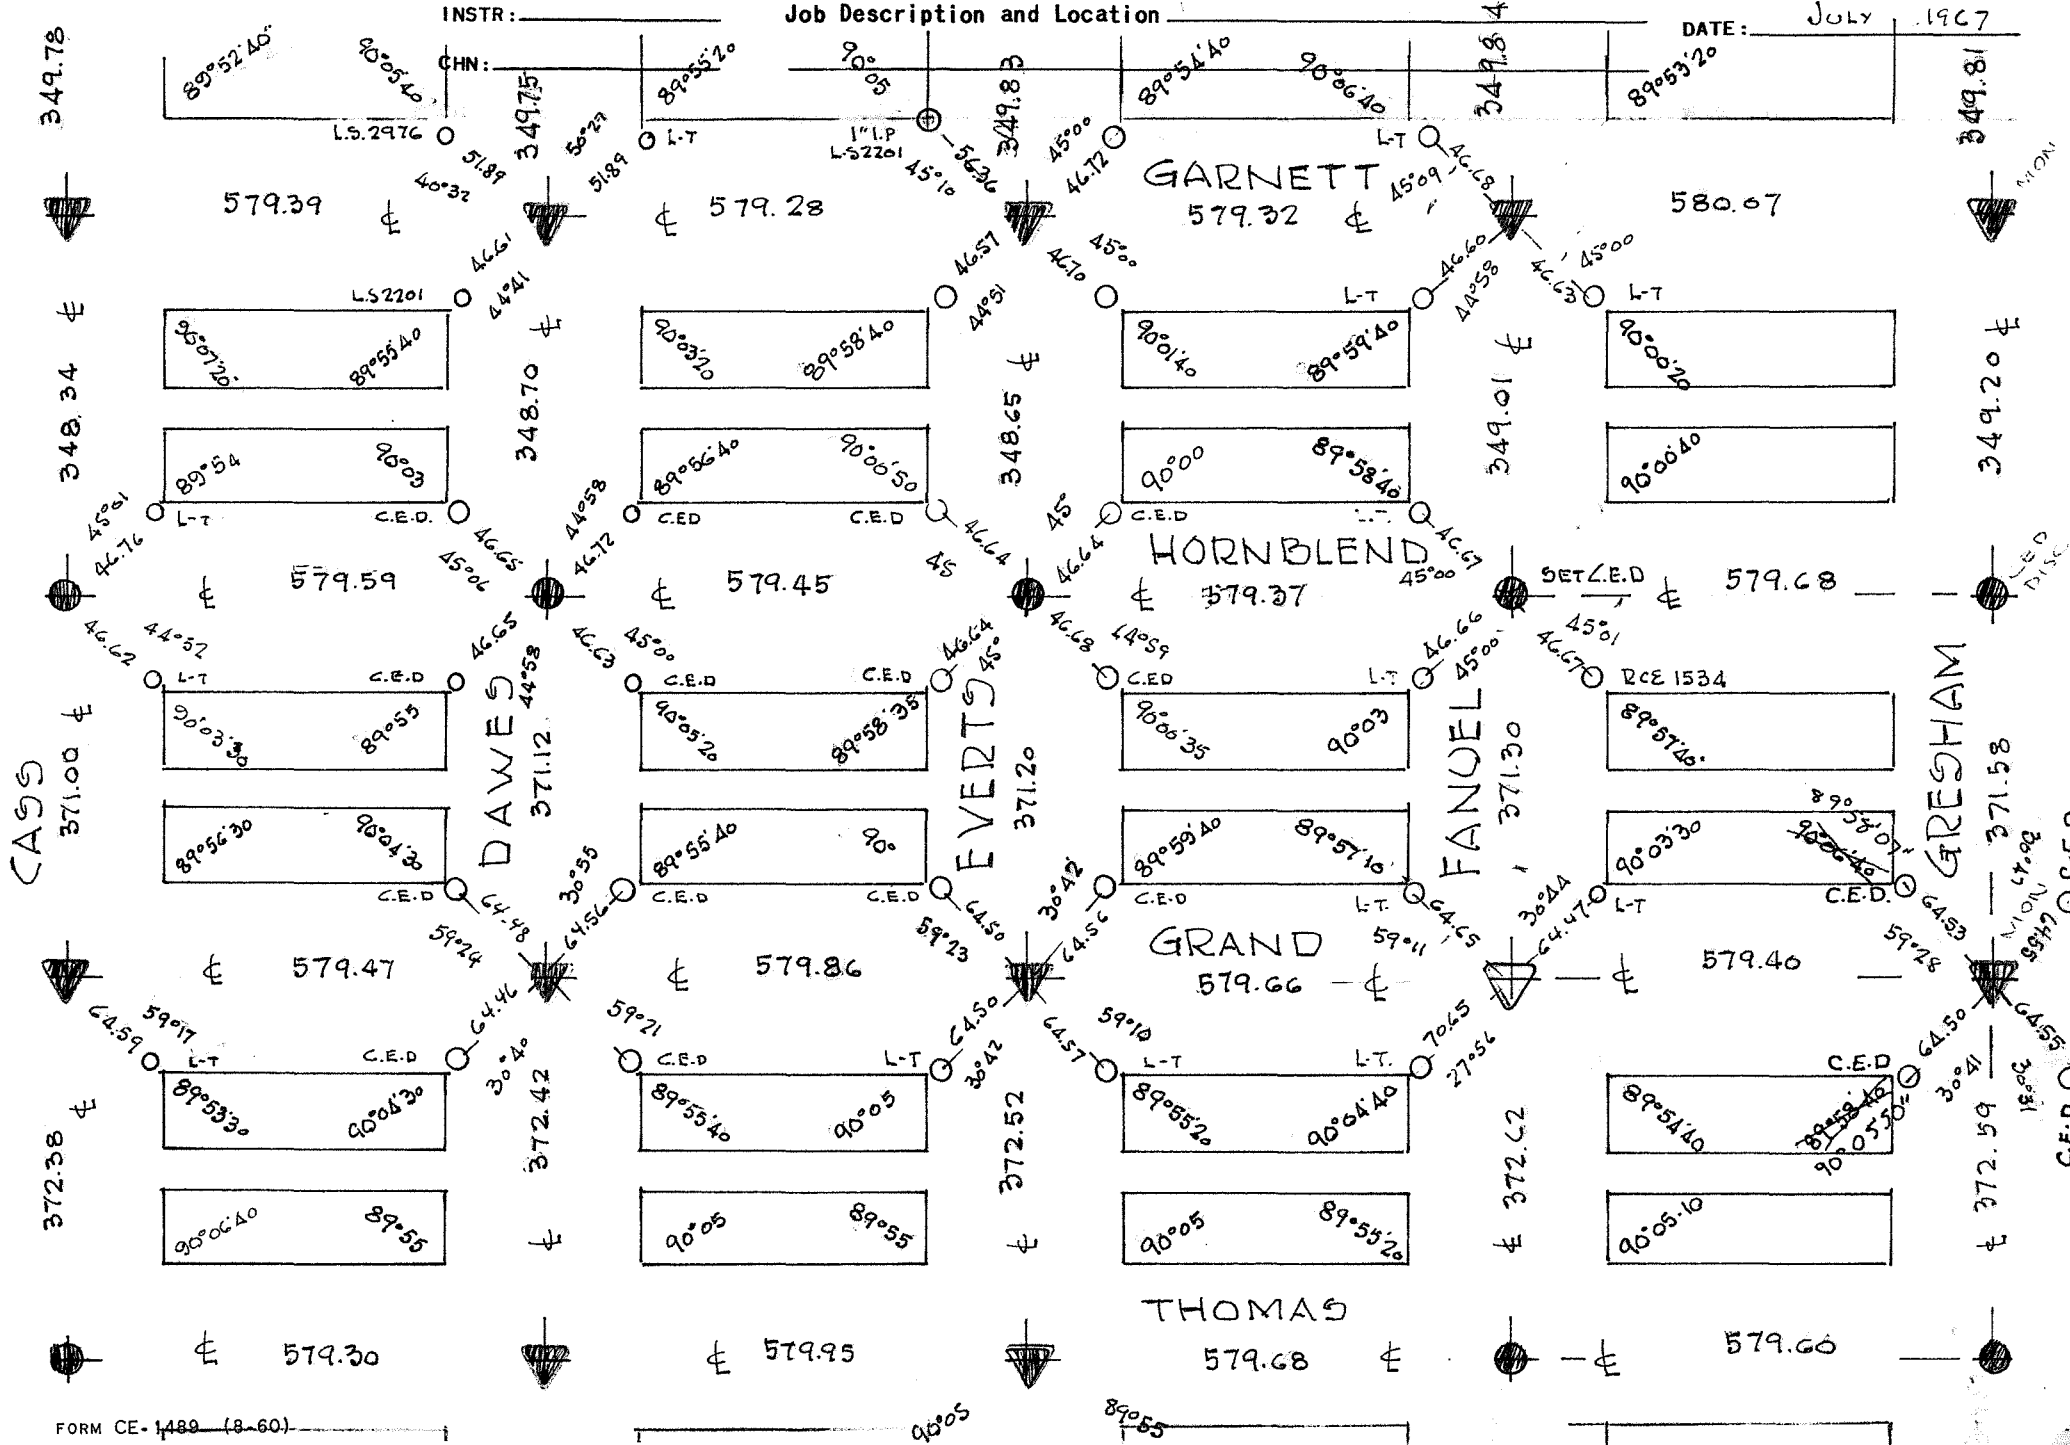

TIE POINTS

CITY ENG. DISC.
CITY ENG. MON.
CHIEF: DAUMGARTNER

CITY OF SAN DIEGO

ENGINEERING DEPARTMENT FIELD NOTES

SHEET NO. 8 OF 9 SHEETS
228-1689
INDEX LOCATION: 234-1693

INSTR: _____


Job Description and Location _____

DATE: June 1967

CHN: _____

CHN: _____

W.O. NO. _____

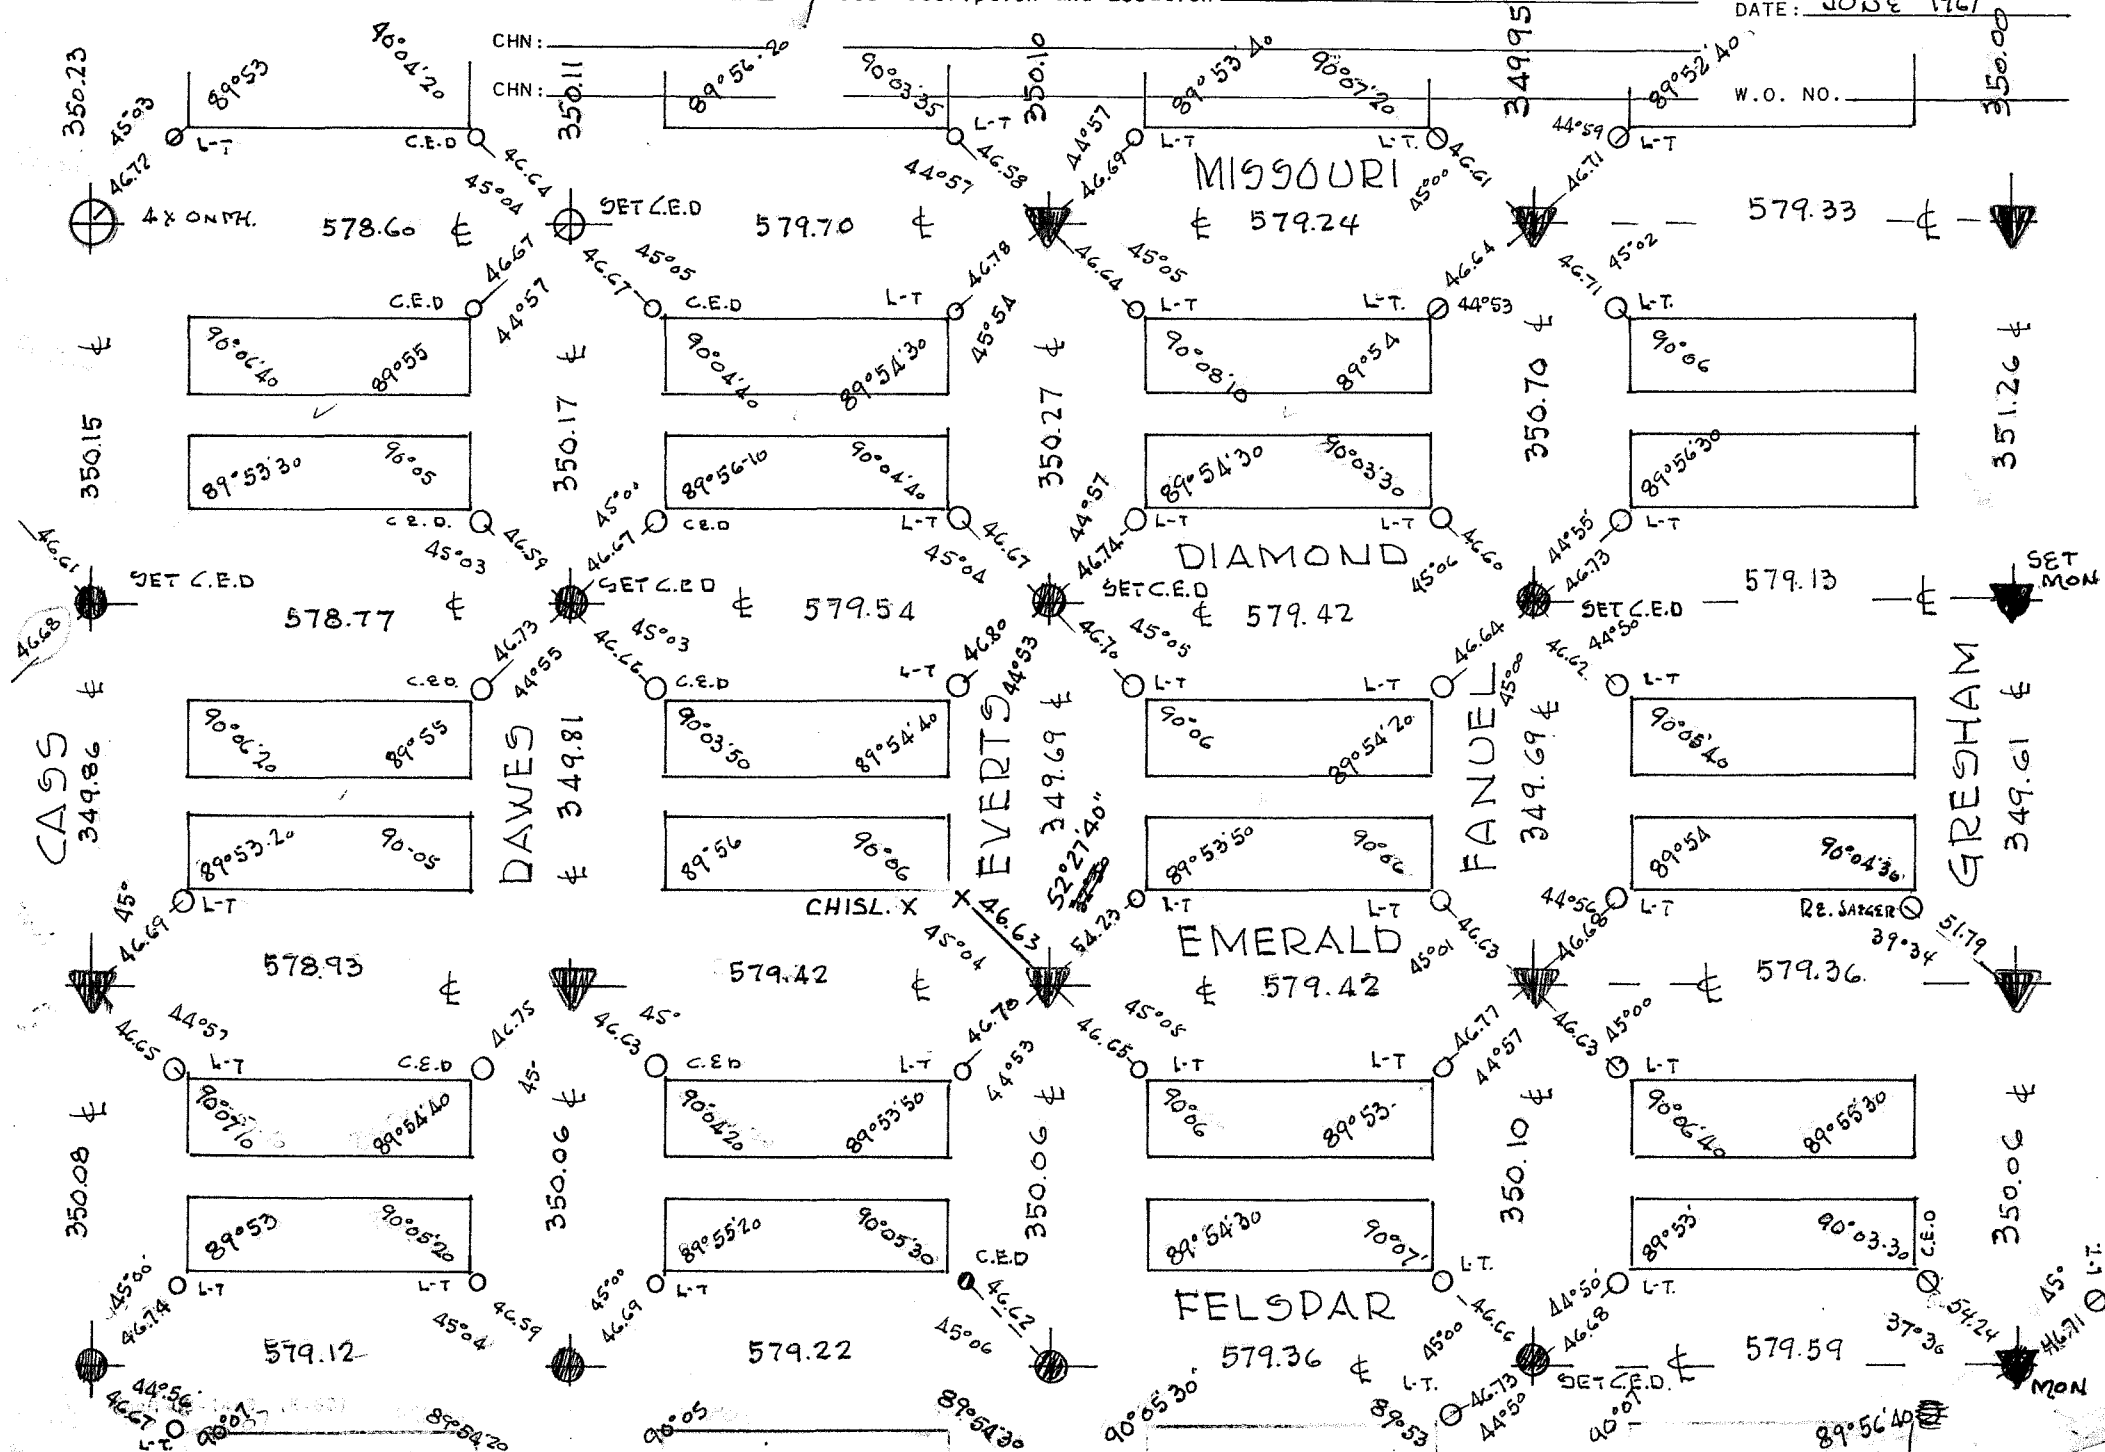

▲ = CITY ENG MON

● = CITY ENG DISC

CITY OF SAN L. GO

SHEET NO. 9 OF 9 SHEETS

228-1689

INDEX LOCATION: 234-1693

TIE POINTS

CHIEF: DAUMGARTNER

ENGINEERING DEPARTMENT FIELD NOTES

INSTR: _____

Job Description and Location _____

DATE: JUNE 1967

CHN: _____

CHN: _____

W.O. NO. 20071

