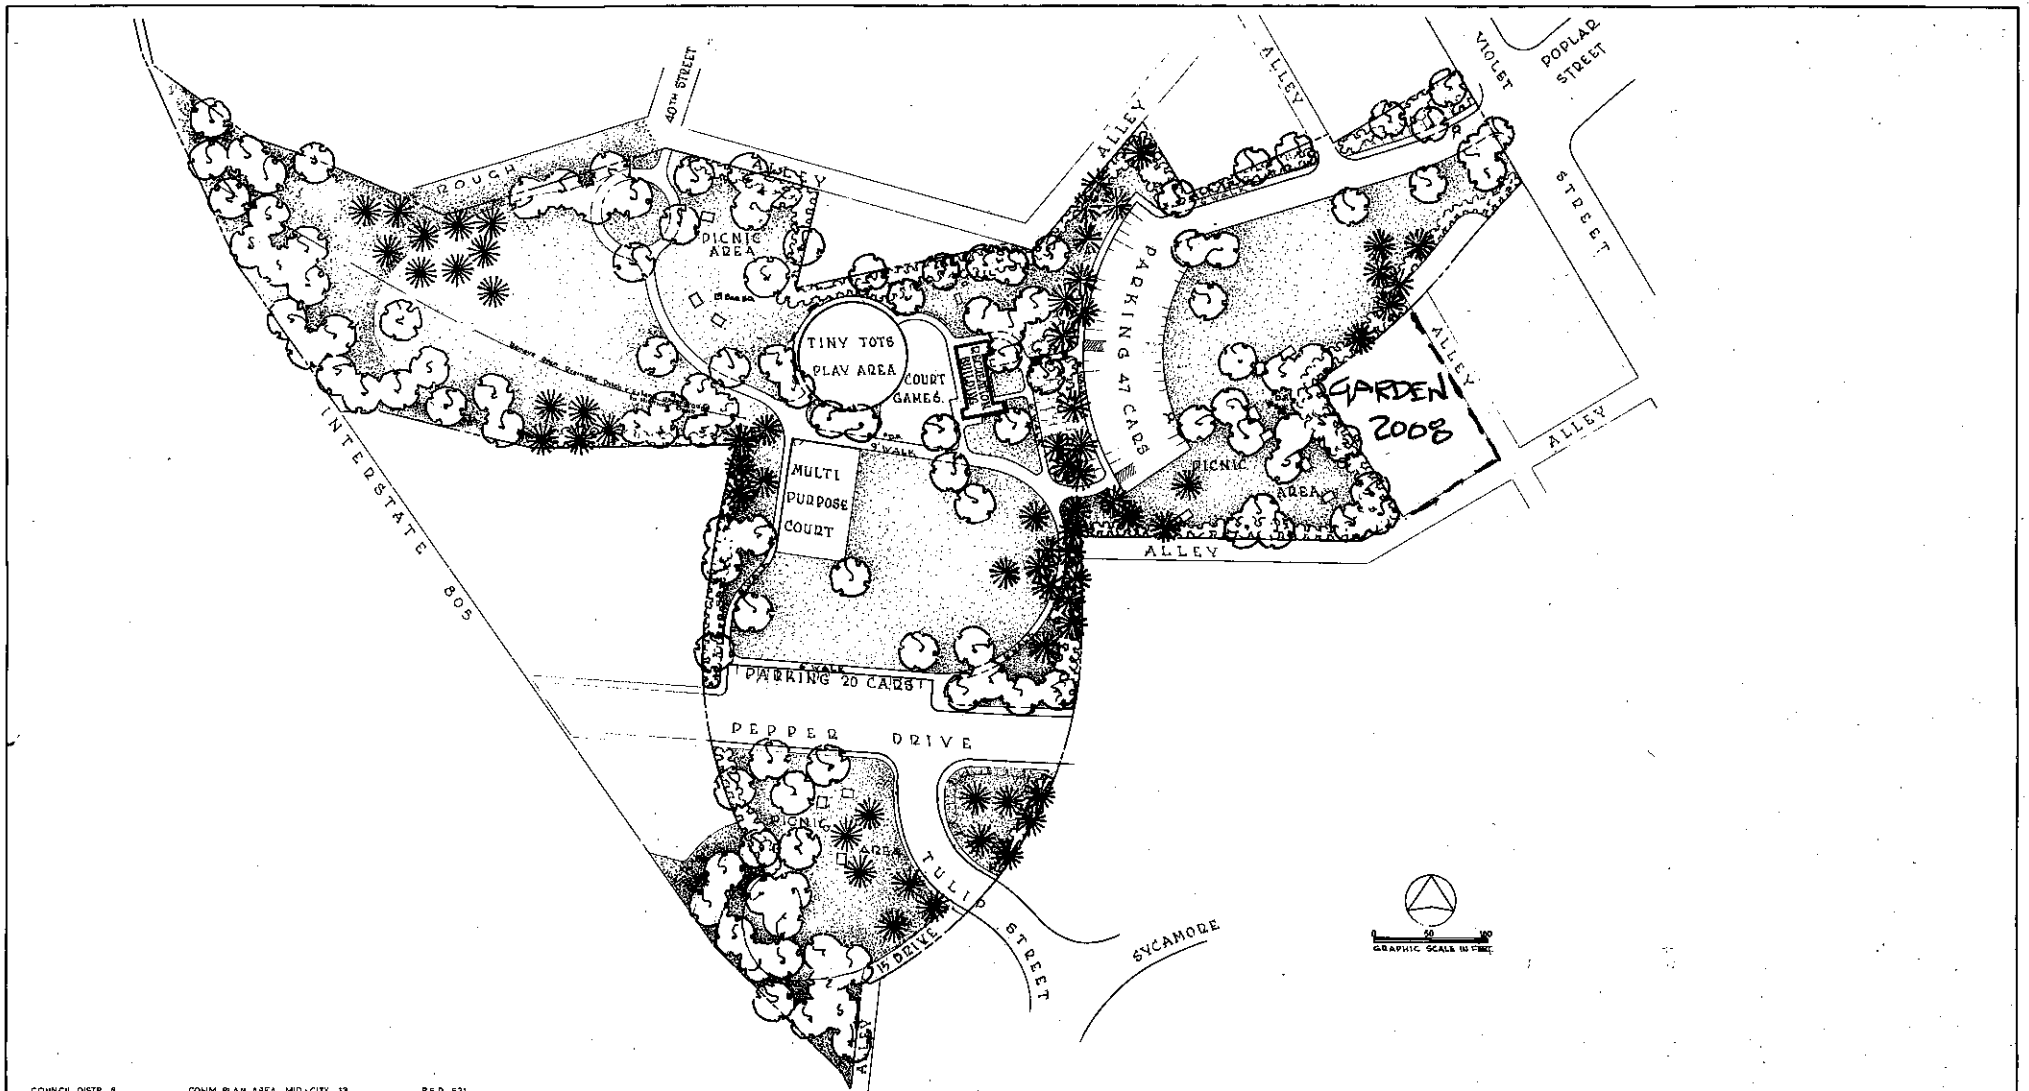

COUNCIL DISTR. 8 COMM. PLAN AREA. MID-CITY 19 P.S.D. 631

DATA LOG FOR:

DATE	ACTION	REFERENCE DOCUMENTS			
1917	SITE ACQUIRED	RESO. NO.	COST $		ACRES: 9.0
	SITE DEDICATED	ORD. NO.			ACRES:
1967	GDP CONSULTANT HIRED	RESO. NO.	NAME BRINK / ROBERTS / STAFF (C.H.A.)		
1-71	P.S.R. BOARD APPROVAL	PF.S.R. APPROVAL	DATE		
1-6-74	INITIAL DEVELOPMENT	CIP NO.	JO. NO. 117101	DRWG. NO. 15432-D	
11-74	ADD. IMPRVTS	CIP NO.	JO. NO. 117226	DRWG. NO. 16087-D	
7-29-75	LIGHTING	CIP NO.	JO. NO. 117268	DRWG. NO. 16406-D	
1-68	WATER (SEWER REQD)	CIP NO.	JO. NO.	DRWG. NO. 13076-D	
8-75	VAC. OF POPLAR ST	CIP NO.	JO NO.	DRWG. NO. 17381-D	
		CIP NO.	JO. NO.	DRWG. NO.	

IMPROVEMENTS SUMMARY (DATA FROM AS-BUILT DRAWINGS)

ITEM	QUANITY	ITEM	QUANITY	ITEM	QUANITY	ITEM	QUANITY
TOTAL SITE	9.0 AC.	PLAY AREA	6,896 SF.	PAVED WALKS	21,186 SF	SECURITY LTS	2 STDS
IMPROVED AREA	9.18 AC.	MULTI PURPOSE CT	7,280 SF.	PARK ROADS	27,064 SF	BALL FIELD LTS	STDS
TURF	6.1 AC.	TENNIS CTS	SF	PARKING LOT	20,410 SF	TENNIS CT. LTS	STDS
SHRUB BED	1.01 AC.	RESTROOM	SF	" " STALLS STD.	64	MULTI PURPOSE CT.	STDS
NATURAL	AC.	REC. BLDG.	1,790 SF.	" " STALLS HDCP	3		
OTHER LANDSCAPING	AC.	POOL BLDG.	SF	COURT GAME AREA	15,232 SF	BACKSTOPS	EA
DIRT INFIELDS	AC	" " DECK	SF			TENNIS CTS.	EA
		" " WATER	SF	LAWN EDGING	6,740 LF.		
						REVISION	

CITY OF SAN DIEGO PARK and RECREATION DEPARTMENT

THE GENERAL DEVELOPMENT PLAN

AZALEA

PARK AND RECREATION CENTER

2596 - VIOLET ST.

LAMBERT COORDINATES 207 - 1736 THOMAS BROS. PG. 61 - B5

H-225