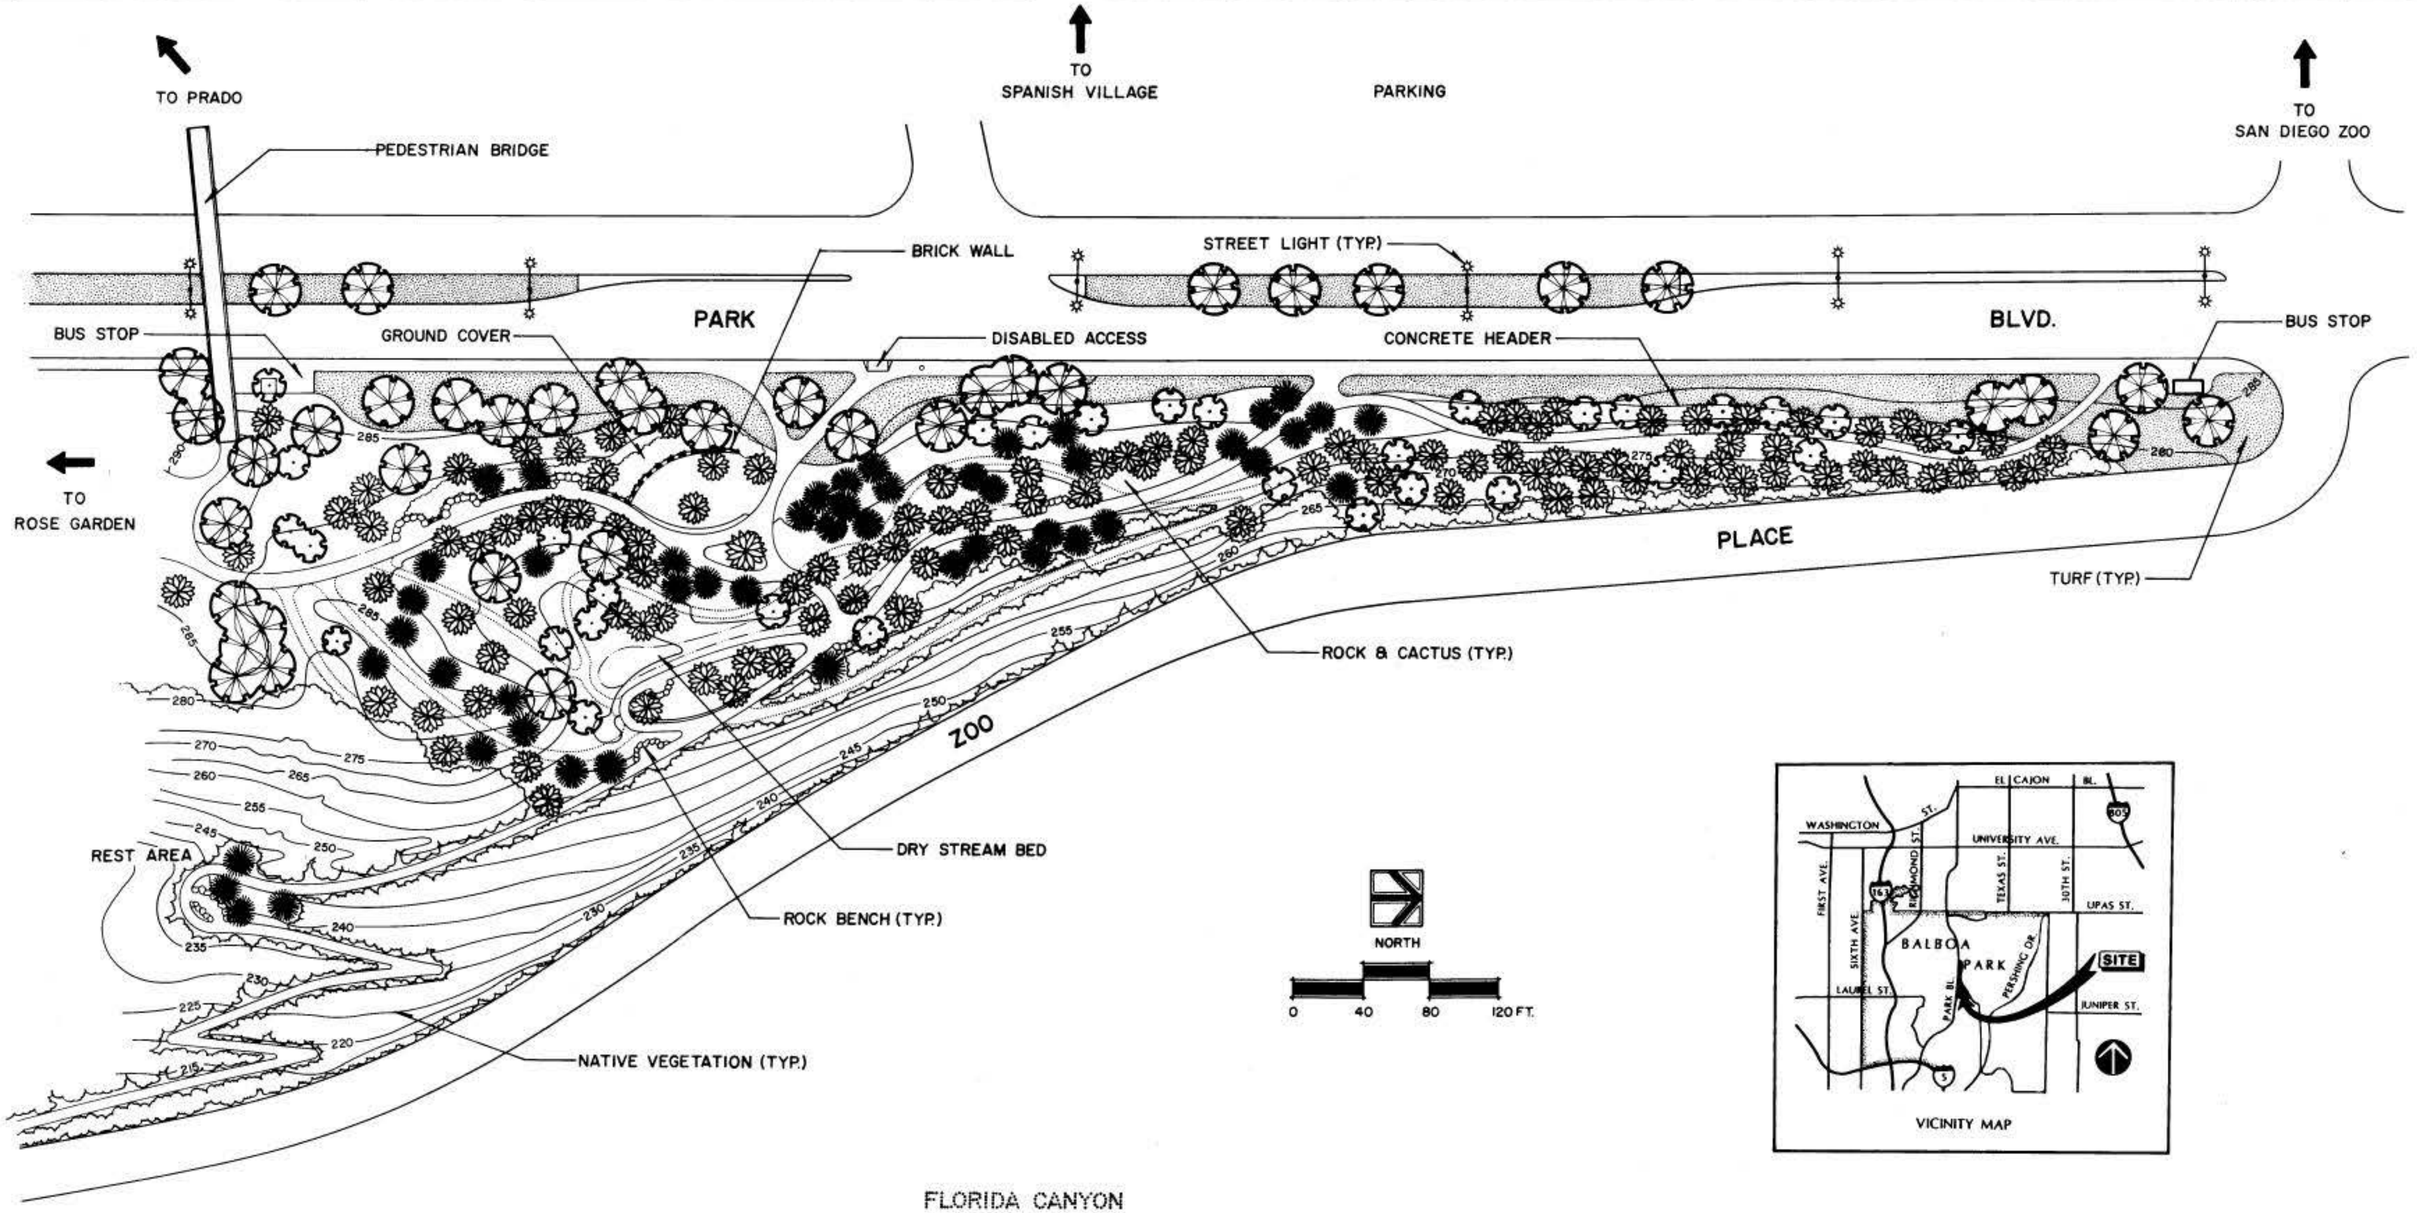

FLORIDA CANYON

DATA LOG FOR:

DATE	ACTION	REFERENCE DOCUMENTS		
	SITE ACQUIRED	RESO. NO.	COST $	ACRES:
	SITE DEDICATED	ORD. NO.		ACRES:
	GDP CONSULTANT HIRED	RESO. NO.	NAME	
	P&R BOARD APPROVAL	PF&R APPROVAL		
	INITIAL DEVELOPMENT	CIP NO.	JO. NO.	DRWG. NO.
		CIP. NO.	JO. NO.	DRWG. NO.
		CIP. NO.	JO. NO.	DRWG. NO.
		CIP. NO.	JO. NO.	DRWG. NO.
		CIP. NO.	JO. NO.	DRWG. NO.
		CIP. NO.	JO. NO.	DRWG. NO.

IMPROVEMENTS SUMMARY (DATA FROM AS-BUILT DRAWINGS)

ITEM	QUANTITY	ITEM	QUANTITY	ITEM	QUANTITY	ITEM	QUANTITY
TOTAL SITE	AC	PLAY AREA	SF	PAVED WALKS	SF	SECURITY LTS	STDS
IMPROVED AREA	AC	MULTI PURPOSE CT	SF	PARK ROADS	SF	BALL FIELD LTS	STDS
TURF	AC	TENNIS CTS	SF	PARKING LOT	SF	TENNIS CT. LTS.	STDS
SHRUB BED	AC	RESTROOM	SF	" " STALLS STD		MULTI PURPOSE CT.	STDS
NATURAL	AC	REC. BLDG.	SF	" " STALLS HDCP			
OTHER LANDSCAPING	AC	POOL BLDG	SF	COURT GAME AREA	SF	BACKSTOPS	EA
DIRT INFIELDS	AC	" " DECK	SF			TENNIS CTS	EA
		" " WATER	SF	LAWN EDGING	LF		
						REVISION T.R. 7-16-91	

CITY OF SAN DIEGO PARK and RECREATION DEPARTMENT

THE GENERAL DEVELOPMENT PLAN

DESERT GARDEN

(A PORTION OF BALBOA PARK)

COUNCIL DIST. NO. 3 COMM. PLAN AREA BALBOA PARK - 01 P.S.D. NO.

LAMBERT COORDINATES 206-1723 THOMAS BROS. PG. 60, D-5