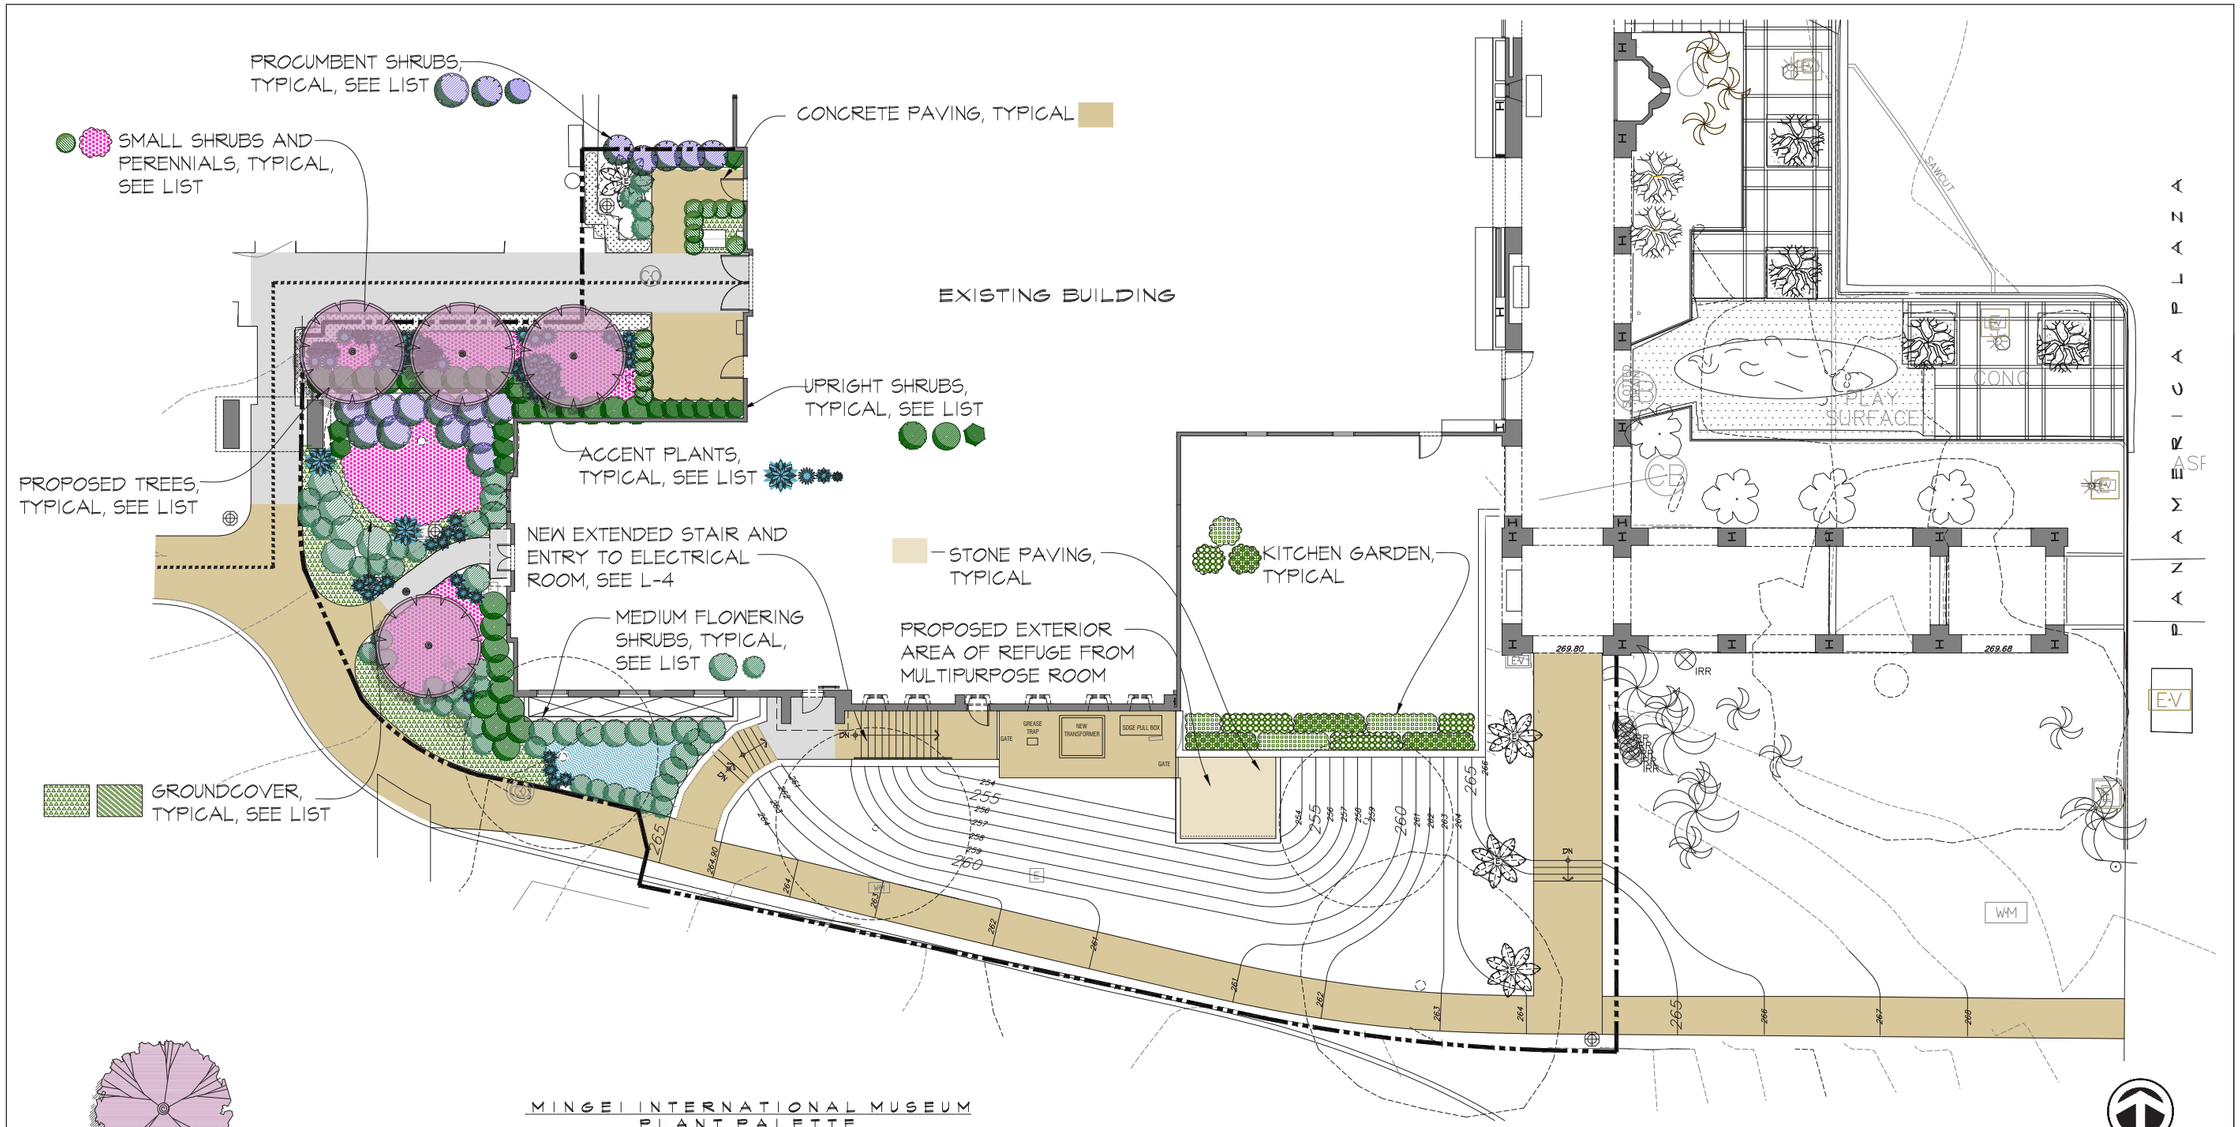

MINGEI INTERNATIONAL MUSEUM
PLANT PALETTE

SIZE	SCIENTIFIC NAME	COMMON NAME	WUCOLS
EVERGREEN & DECIDUOUS FLOWERING TREES			
36" BOX	BISCHOFIA JAVANICA	TOOG	M
36" BOX	CASSIA LEPTOPHYLLA	GOLD MEDALLION TREE	L
36" BOX	ERYTHRINA CORALLOIDES	NAKED CORAL TREE	L
VERTICAL EVERGREEN ACCENT TREES			
24" BOX	TRISTANIA CONFERTA	BRISBANE BOX	M
SMALL ACCENT TREES			
24" BOX	CERCIS 'FOREST PANSY'	FOREST PANSY REDBUD	M
UPRIGHT SHRUBS			
5 GAL.	CARISSA GRANDIFLORA	NATAL PLUM	L
15 GAL.	PITTOSPORUM T. 'MARJORIE CHANNON'	HYBRID PITTOSPORUM	M
15 GAL.	NANDINA D. 'PLUM PASSION'	PLUM PASSION HEAVENLY BAMBOO	L
MEDIUM SHRUBS			
5 GAL.	GREVILLEA 'NOELLII'	HYBRID GREVILLEA	L
5 GAL.	PITTOSPORUM 'GOLF BALL'	HYBRID PITTOSPORUM	M
5 GAL.	RHAPHIOLEPIS I. 'SPRINGTIME'	HYBRID INDIAN HAWTHORNE	L
5 GAL.	SALVIA C. 'WINIFRED GILMAN'	HYBRID CLEVELAND SAGE	VL
5 GAL.	WESTRINGIA F. 'WYNYABBIE GEM'	HYBRID COAST ROSEMARY	L
EXISTING LANDSCAPE			

SIZE	SCIENTIFIC NAME	COMMON NAME	WUCOLS
PROCUMBENT SHRUBS			
5 GAL.	BOUGAINVILLEA 'OO LA LA'	OO LA LA BOUGAINVILLEA	L
1 GAL.	LANTANA 'NEW GOLD'	NEW GOLD LANTANA	L
1 GAL.	MAHONIA REPENS	CREEPING MAHONIA	L
1 GAL.	RIBES VIBURNIFOLIUM	EVERGREEN CURRANT	VL
1 GAL.	ROSMARINUS O. 'PROSTRATUS'	PROSTRATE ROSEMARY	L
SMALL SHRUBS & PERENNIALS			
1 GAL.	BERGENIA CORDIFOLIA	HEARTLEAF BERGENIA	M
5 GAL.	CARISSA 'BOXWOOD BEAUTY'	HYBRID NATAL PLUM	L
5 GAL.	CALLISTEMON 'LITTLE JOHN'	LITTLE JOHN CALLISTEMON	L
5 GAL.	CLIVIA MINIATA	CLIVIA	L
5 GAL.	BUXUS M. JAPONICA	JAPANESE BOXWOOD	M
1 GAL.	GERANIUM INCANUM	CRANESBILL	L
ACCENT PLANTS			
5 GAL.	AGAVE 'BLUE FLAME	HYBRID AGAVE	L
5 GAL.	ALOE 'BLUE ELF'	HYBRID ALOE	L
5 GAL.	BULBINE F. 'TINY TANGERINE'	HYBRID BULBINE	L
5 GAL.	DIANELLA 'CASSA BLUE'	HYBRID FLAX LILY	M
5 GAL.	PHORMIUM SPP.	NEW ZEALAND FLAX	M
GROUNDCOVERS			
FLATS	ASTERISCUS M. 'GOLD COIN'	GOLD COIN DAISY	L
FLATS	CRASSULA MULTICAVA	N.C.N.	L
FLATS	CONVOLVULUS MAURITANICUS	GROUND MORNING GLORY	L
FLATS	SENECIO MANDRALISCAE	BLUE CHALK STICKS	L

LICENSED LANDSCAPE ARCHITECT — DAVID REED FASLA — STATE OF CALIFORNIA

DAVID REED LANDSCAPE ARCHITECTS
2171 INDIA STREET SUITE A
SAN DIEGO, CALIFORNIA 92101
(619) 239-3300
www.drasla.com

CITY OF SAN DIEGO PARK AND RECREATION DEPARTMENT

THE GENERAL DEVELOPMENT PLAN FOR

HOUSE OF CHARM

MINGEI INTERNATIONAL MUSEUM
1439 El Prado, San Diego, California 92101

LUCE et Studio 5070 santa fe street / suite a / san diego, ca / 92109 / t: 858.274.0223

PSD

LAMBERT COORDINATES: THOMAS BROTHERS PAGE: (PSD #)