LEGEND

A. MARSTON HOUSE
B. CARRIAGE HOUSE
C. SHEDS
D. LATH HOUSE
E. TEAHOUSE
F. CARPORT
G. OUTLOOK PERGOLA
H. PROPOSED RESTROOMS
I. TERRACE
J. LAWN
K. GARDEN
L. FOUNTAIN
M. CHAINLINK FENCE
N. ROSE ARBOR
O. SIGN

(RESIDENTIAL)

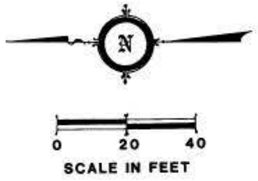

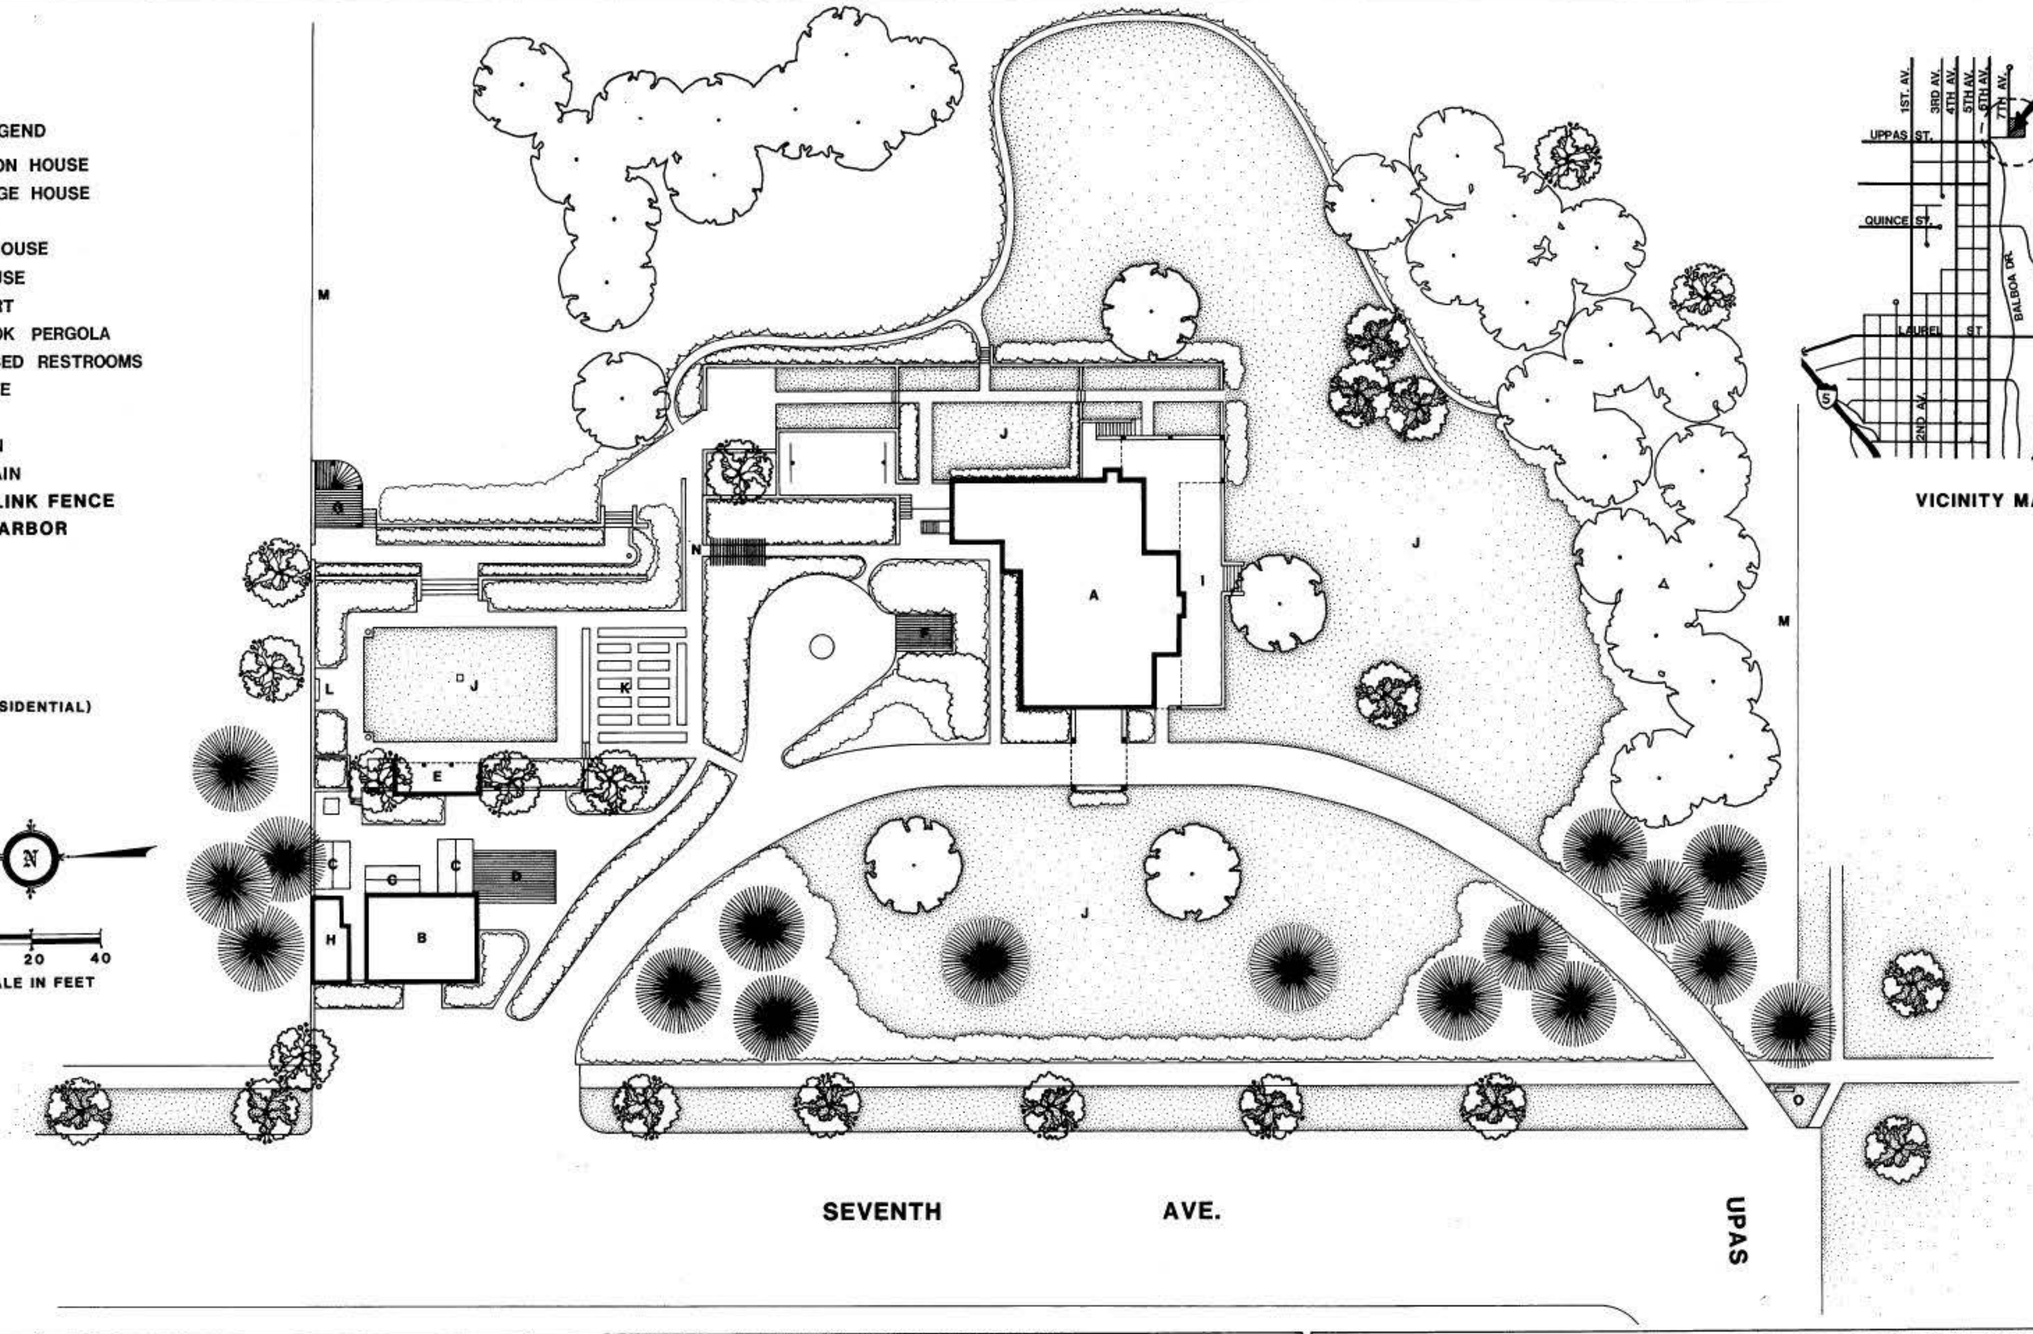

VICINITY MAP

DATA LOG FOR:

DATE	ACTION	REFERENCE DOCUMENTS		
11/8/74	SITE ACQUIRED	RESO. NO.	COST $	ACRES 4.805
9/28/87	SITE DEDICATED	ORD. NO. 16944		ACRES 4.805
	GDP CONSULTANT HIRED	RESO. NO.	NAME BERMUDES ARCHITECTS	
	P & R. BOARD APPROVAL	PF & R. APPROVAL		
	INITIAL DEVELOPMENT	CIP NO.	JO NO.	DRWG. NO. 26906-D
		CIP NO.	JO NO.	DRWG. NO.
		CIP NO.	JO NO.	DRWG. NO.
		CIP NO.	JO NO.	DRWG. NO.
		CIP NO.	JO NO.	DRWG. NO.
		CIP NO.	JO NO.	DRWG. NO.

IMPROVEMENTS SUMMARY (DATA FROM AS-BUILT DRAWINGS)

ITEM	QUANTITY	ITEM	QUANTITY	ITEM	QUANTITY	ITEM	QUANTITY
TOTAL SITE	AC.	PLAY AREA	SF.	PAVED WALKS	SF.	SECURITY LTS	STDS.
IMPROVED AREA	AC.	MULTI PURPOSE CT.	SF.	PARK ROADS	SF.	BALL FIELD LTS	STDS.
TURF	AC.	TENNIS CTS.	SF.	PARKING LOT	SF.	TENNIS CT. LTS.	STDS.
SHRUB BED	AC.	RESTROOM	SF.	" " STALLS STD.		MULTI PURPOSE CT.	STDS.
NATURAL	AC.	REC. BLDG.	SF.	" " STALLS HDCP			
OTHER LANDSCAPING	AC.	POOL BLDG.	SF.	COURT GAME AREA	SF.	BACKSTOPS	EA.
DIRT INFIELDS	AC.	" " DECK	SF.			TENNIS CTS.	EA.
		" " WATER	SF.	LAWN EDGING	L.F.		
						REVISION TR 3/19/93	

CITY OF SAN DIEGO PARK and RECREATION DEPARTMENT

MARSTON HOUSE

(a portion of Balboa Park)

COUNCIL DIST. NO. 3 COMM. PLAN AREA BALBOA PARK - 01 P.S.D. NO. 580

LAMBERT COORDINATES 210-1721 THOMAS BROS. P60, C-4