


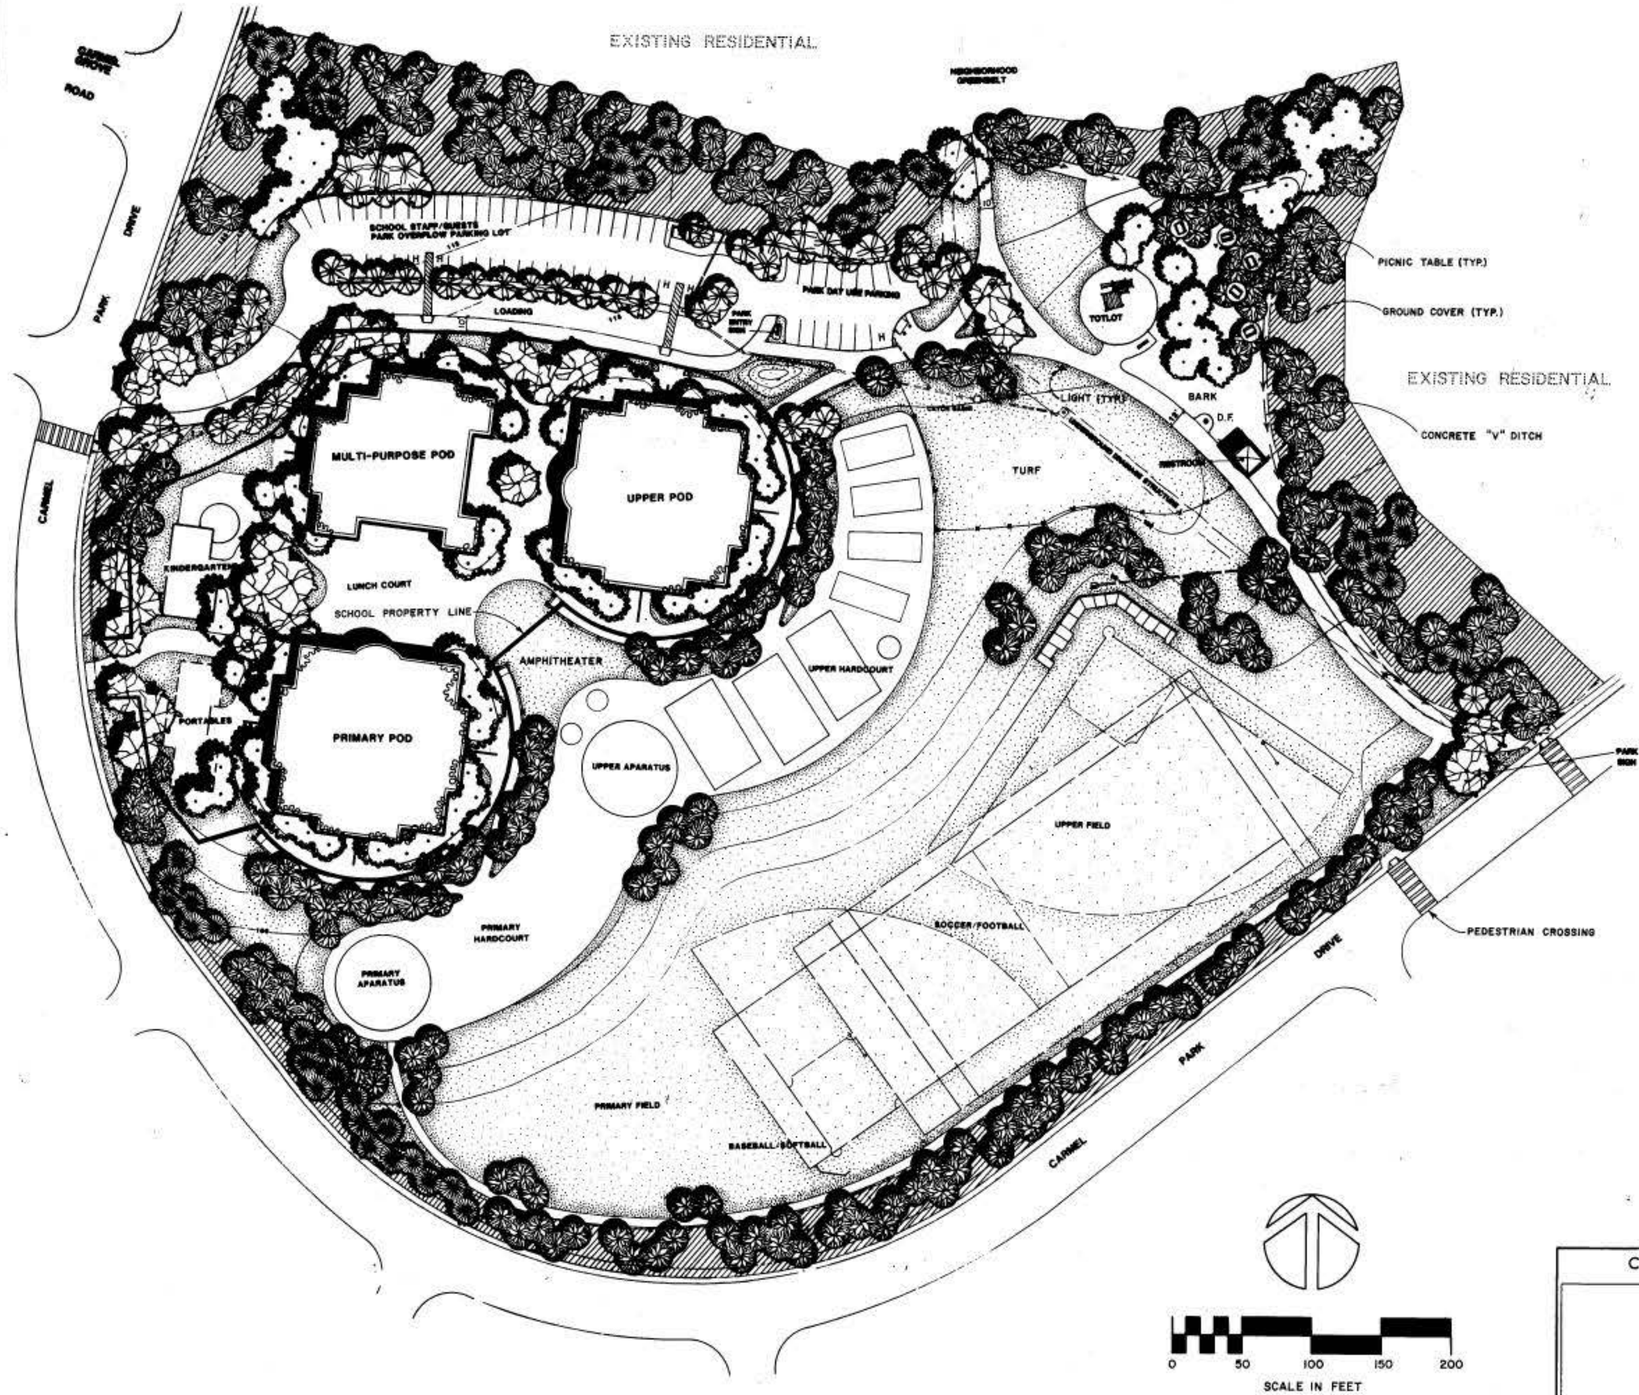


DATA LOG FOR:

| DATE | ACTION | REFERENCE DOCUMENTS | | |
|---|---|---|---|---|
| | SITE ACQUIRED | RESO NO | COST $ | ACRES 12.26 |
| | SITE DEDICATED | ORD NO | | ACRES: |
| PRIVATE | GDP CONSULTANT HIRED | BY THE BALDWIN CO. | NAME HOGAN-ROY PARTNERS | |
| 6-19-86 | P&R BOARD APPROVAL | PF&R APPROVAL | | |
| | INITIAL DEVELOPMENT | CIP NO 29-578 | JO NO 118927 | DRWG NO 23645-D |
| | | CIP NO | JO NO | DRWG NO |
| | | CIP NO | JO NO | DRWG NO |
| | | CIP NO | JO NO | DRWG NO |
| | | CIP NO | JO NO | DRWG NO |
| | | CIP NO | JO NO | DRWG NO |

IMPROVEMENTS SUMMARY

| ITEM | QUANTITY | ITEM | QUANTITY | ITEM | QUANTITY | ITEM | QUANTITY |
|---|---|---|---|---|---|---|---|
| TOTAL SITE | 12.26 AC | PLAY AREA 1 | 2552 SF | PAVED WALKS | 35,000 SF | SECURITY LTS | 7 STDS |
| IMPROVED AREA | 13.13 AC | MULTI PURPOSE CT | SF | PARK ROADS | SF | BALL FIELD LTS | STDS |
| TURF | 5.82 AC | TENNIS CTS | SF | PARKING LOT | 39,800 SF | TENNIS CT LTS | STDS |
| SHRUB BED | AC | RESTROOM | 400 SF | " " STALLS STD | 60 | MULTI PURPOSE CT. | STDS |
| NATURAL | 3.12 AC | REC. BLDG. | SF | " " STALLS HDCP | 5 | | |
| OTHER LANDSCAPING | .55 AC | POOL BLDG | SF | COURT GAME AREA | SF | BACKSTOPS | EA |
| DIRT INFIELDS | AC | " " DECK | SF | | | TENNIS CTS | EA |
| BARK | .54 AC | " " WATER | SF | LAWN EDGING | 4500 LF | TRASH CANS | 5 EA |
| ASPH. HARD CT. | 0.15 AC | SCHOOL SAND | 7260 SF | PICNIC TABLE | 5 EA | BAR-B-Q | 5 EA |
| | | | | | | REVISION T.R. 6-23-89 | |

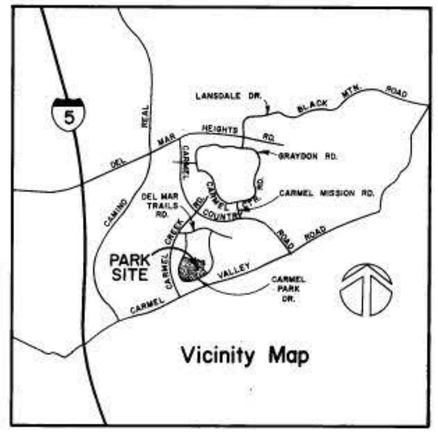CITY OF SAN DIEGO PARK and RECREATION DEPARTMENT

THE GENERAL DEVELOPMENT PLAN

# CARMEL DEL MAR PARK

COUNCIL DIST. NO. 1 COMM. PLAN AREA NORTH CITY WEST - 24 P.S.D. NO

LAMBERT COORDINATES 282-1699 THOMAS BROS. PG. 34 D-5 190

T. ROBERTSON