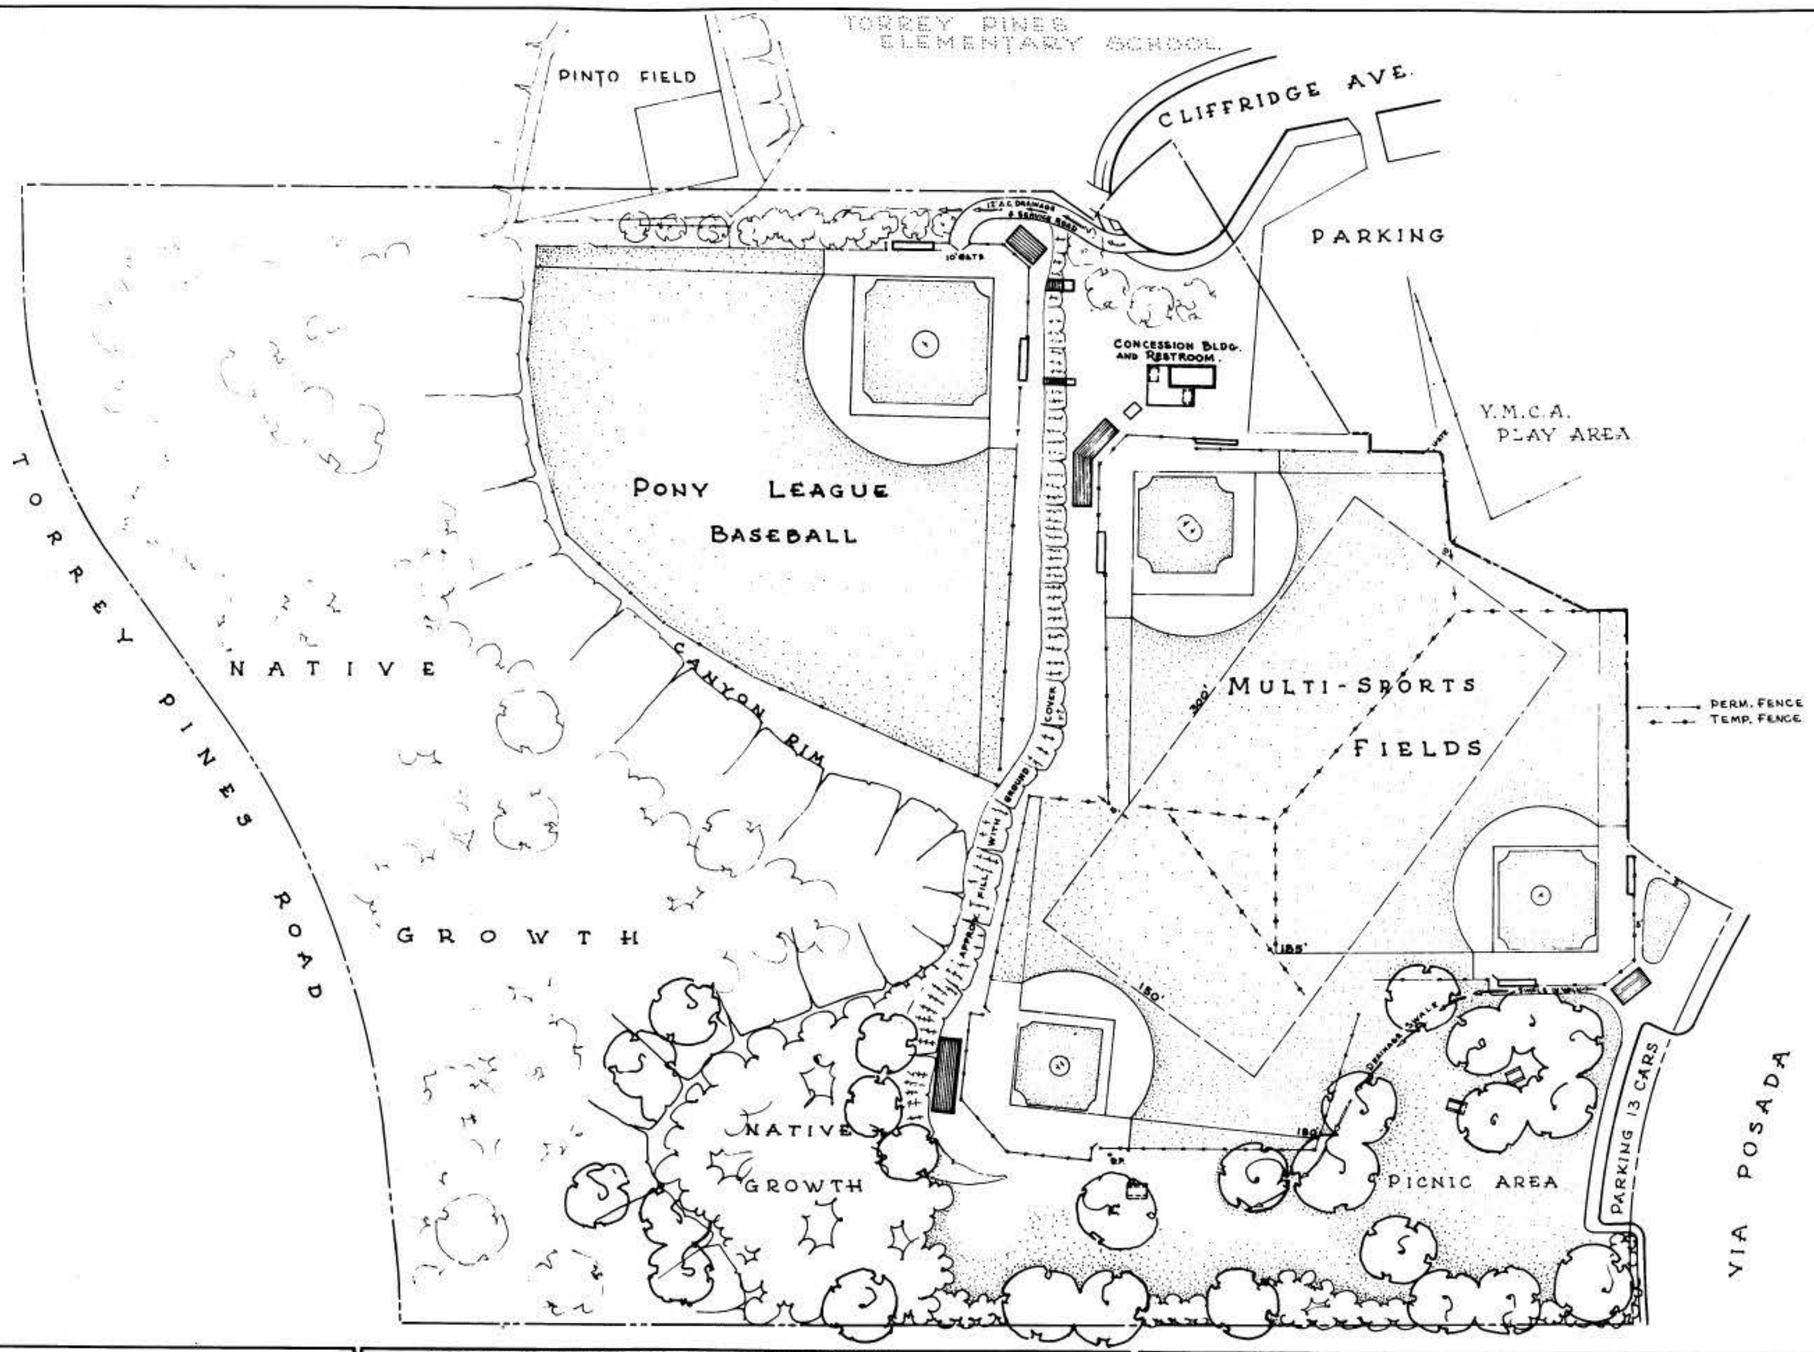

DATA LOG FOR:

DATE	ACTION	REFERENCE DOCUMENTS		
1962	SITE ACQUIRED	~~RESO.~~ NO. O-8701	COST $	ACRES: 11.25
1962	SITE DEDICATED	ORD. NO. O-8701		ACRES: 11.25
11-62	GDP CONSULTANT HIRED	RESO. NO.	NAME STAFF (C.H.A.)	
8-72	P&R. BOARD APPROVAL	PF&R. APPROVAL	DATE	
2-28-73	INITIAL DEVELOPMENT	CIP NO.	JO. NO. 70105	DRWG. NO. 15658-D
5-25-75	IRRIGATION	CIP NO. 20-008	JO. NO. 117320	DRWG. NO. 16560-D
1976	MINI-FIELD	CIP NO.	JO. NO.	DRWG. NO. 16514-D
		CIP NO.	JO. NO.	DRWG. NO.
		CIP NO.	JO. NO.	DRWG. NO.
		CIP NO.	JO. NO.	DRWG. NO.

IMPROVEMENTS SUMMARY (DATA FROM AS-BUILT DRAWINGS)

ITEM	QUANITY	ITEM	QUANITY	ITEM	QUANITY	ITEM	QUANITY
TOTAL SITE	11.25 AC	PLAY AREA	SF	PAVED WALKS	2,890 SF	SECURITY LTS	STDS
IMPROVED AREA	6.29 AC	MULTI PURPOSE CT	SF	PARK ROADS	1,120 SF	BALL FIELD LTS	STDS
TURF	4.39 AC	TENNIS CTS	SF	PARKING LOT	1,024 SF	TENNIS CT. LTS	STDS
SHRUB BED	.27 AC	RESTROOM	728 SF	" " STALLS STD.	13	MULTI PURPOSE CT.	STDS
NATURAL	4.96 AC	REC. BLDG	SF	" " STALLS HDCP			
OTHER LANDSCAPING	.19 AC	POOL BLDG	SF	COURT GAME AREA	SF	BACKSTOPS	4 EA
DIRT INFIELDS	1.30 AC	" " DECK	SF			TENNIS CTS.	EA
		" " WATER	SF	LAWN EDGING	140 LF		
						REVISION	

CITY OF SAN DIEGO PARK and RECREATION DEPARTMENT

THE GENERAL DEVELOPMENT PLAN

CLIFFRIDGE PARK

COUNCIL DIST. NO. 1 COMM. PLAN AREA LA JOLLA SHORES II 8311 CLIFFRIDGE AVE. P.S.D.

LAMBERT COORDINATES 252-1693 THOMAS BROS. PG. 44 B-3

502