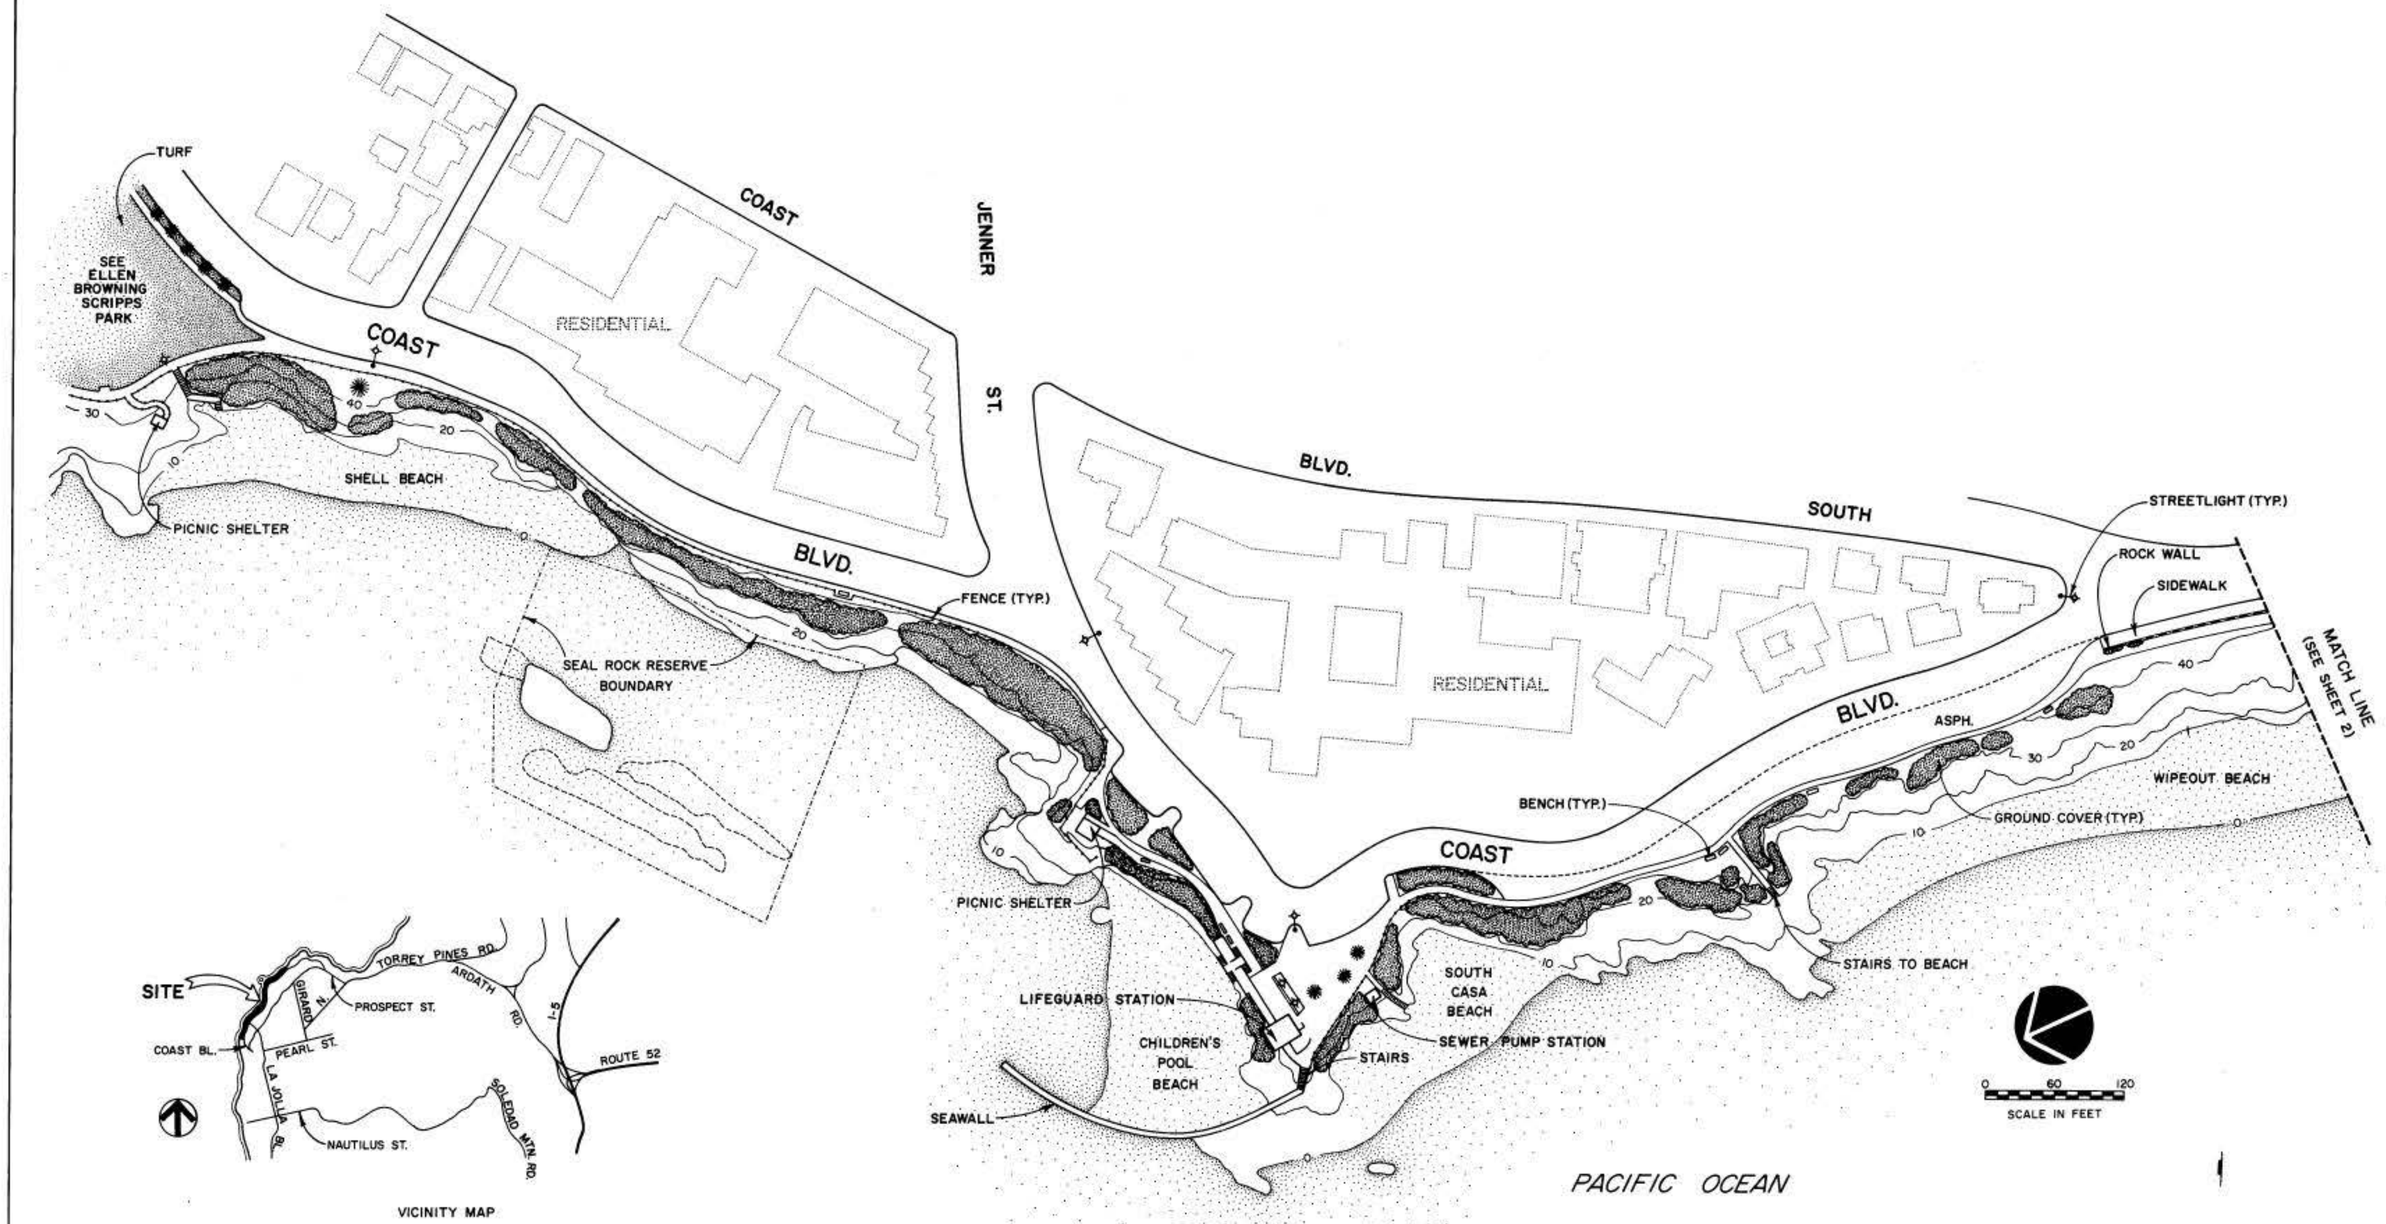

DATA LOG FOR:

DATE	ACTION	REFERENCE DOCUMENTS		
	SITE ACQUIRED	RESO. NO. COST ACRES: 4.55		
	SITE DEDICATED	ORD. NO. ACRES: 4.55		
	GDP CONSULTANT HIRED	RESO. NO. NAME		
	P & R BOARD APPROVAL	PF & R APPROVAL		
	INITIAL DEVELOPMENT	CIP NO.	JO. NO.	DRWG. NO.
		CIP NO.	JO. NO.	DRWG. NO.
		CIP NO.	JO. NO.	DRWG. NO.
		CIP NO.	JO. NO.	DRWG. NO.
		CIP NO.	JO. NO.	DRWG. NO.
		CIP NO.	JO. NO.	DRWG. NO.

IMPROVEMENTS SUMMARY (DATA FROM AS-BUILT DRAWINGS)

ITEM	QUANTITY	ITEM	QUANTITY	ITEM	QUANTITY	ITEM	QUANTITY
TOTAL SITE	AC.	PLAY AREA	SF	PAVED WALKS	SF	SECURITY LTS	STDS
IMPROVED AREA	AC.	MULTI PURPOSE CT	SF	PARK ROADS	SF	BALL FIELD LTS	STDS
TURF	AC.	TENNIS CTS	SF	PARKING LOT	SF	TENNIS CT LTS	STDS
SHRUB BED	AC.	RESTROOM	SF	" " STALLS STD		MULTI PURPOSE CT	STDS
NATURAL	AC.	REC BLDG.	SF	" " STALLS HDCP			
OTHER LANDSCAPING	AC.	POOL BLDG	SF	COURT GAME AREA	SF	BACKSTOPS	EA.
DIRT INFIELDS	AC.	" " DECK	SF			TENNIS CTS.	EA.
		" " WATER	SF	LAWN EDGING	L.F.		
						REVISION T.R. 7-28-93	

CITY OF SAN DIEGO PARK and RECREATION DEPARTMENT

THE GENERAL DEVELOPMENT PLAN

COAST BOULEVARD PARK

(SHEET 1 OF 2)

COUNCIL DIST. NO. 1 COMM. PLAN AREA LA JOLLA - 10 8051 JENNER ST. P.S.D. NO. 500

LAMBERT COORDINATES 246-1683 THOMAS BROS. P. 43A, E-2

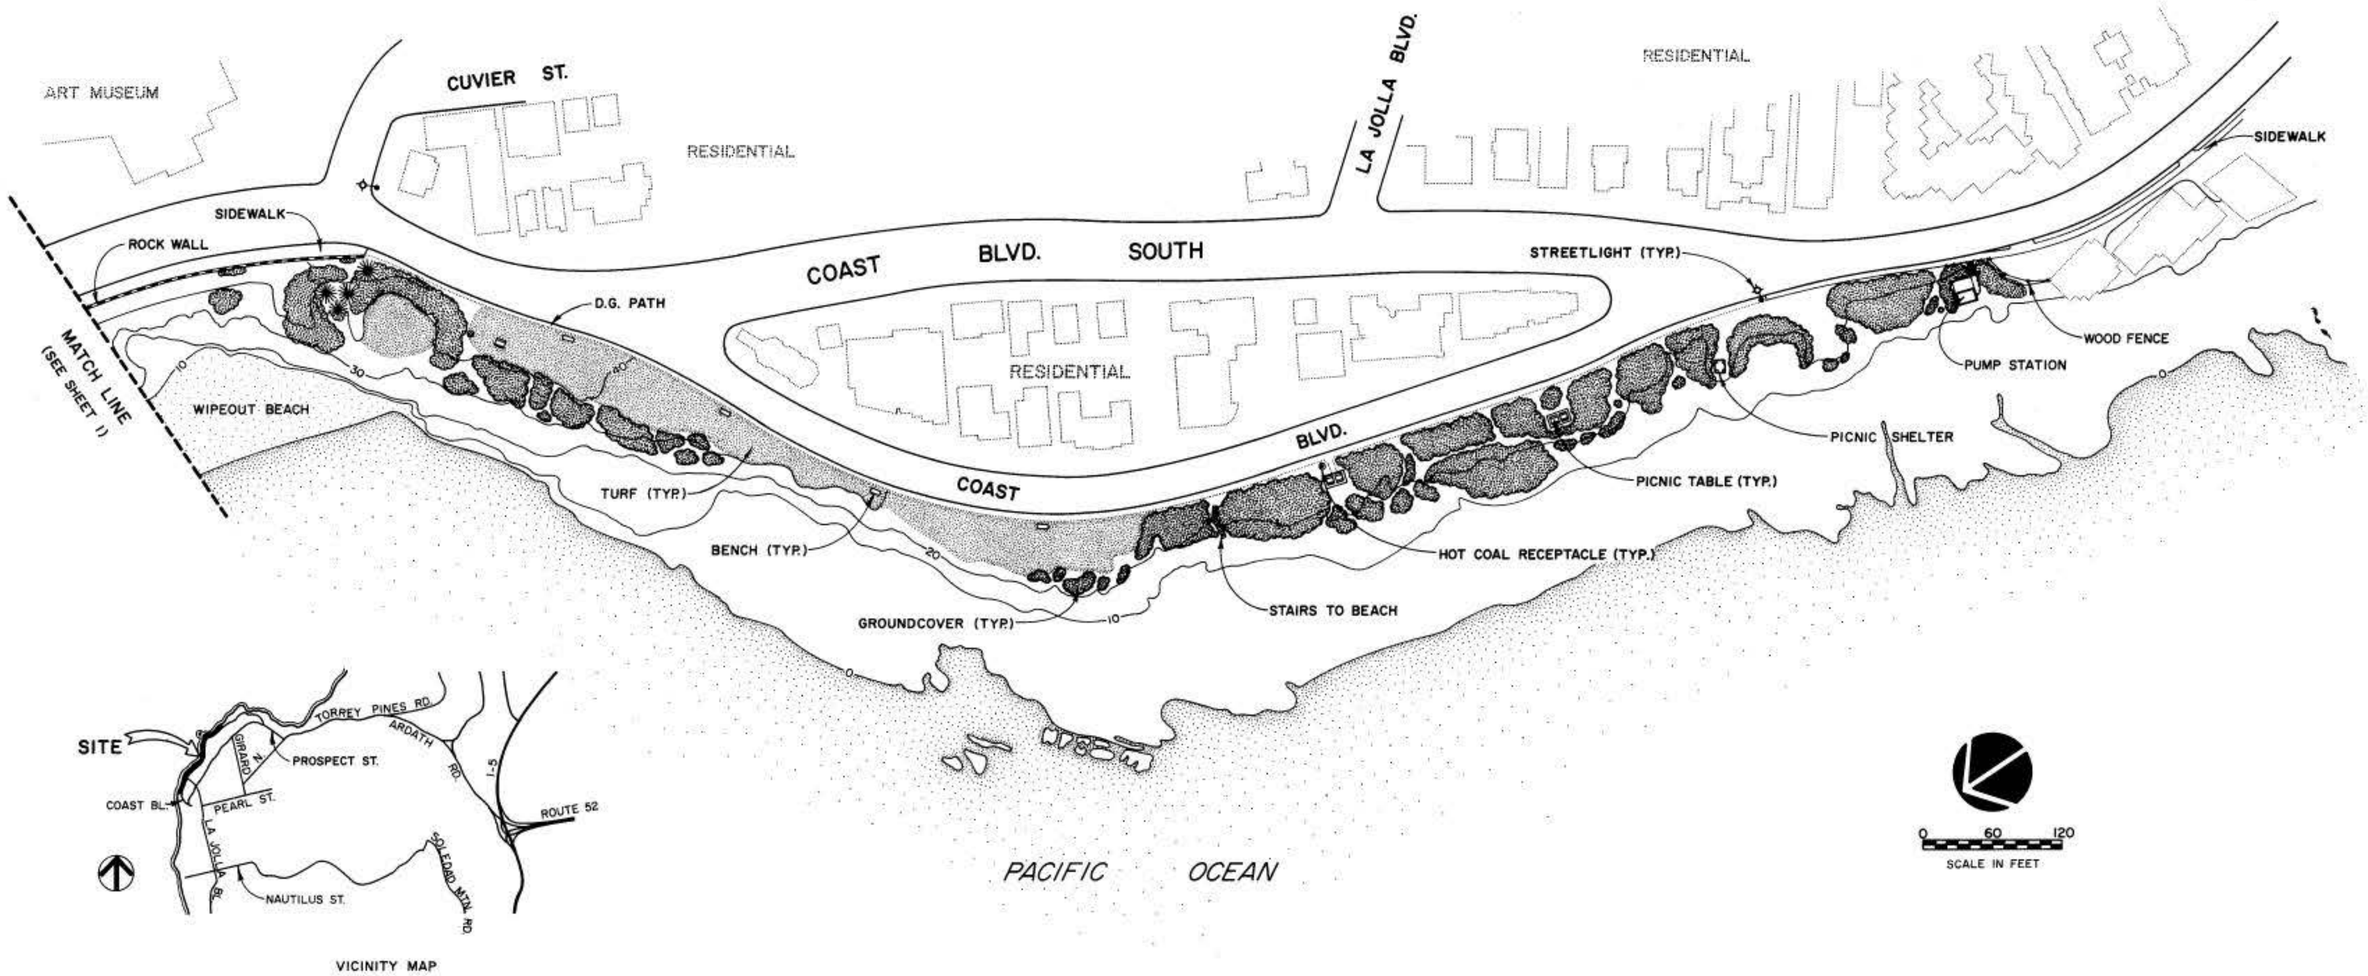

DATA LOG FOR:

DATE	ACTION	REFERENCE DOCUMENTS		
	SITE ACQUIRED	RESO. NO.	COST $	ACRES: 4.55
	SITE DEDICATED	ORD. NO.		ACRES: 4.55
	GDP CONSULTANT HIRED	RESO. NO.	NAME	
	P&R BOARD APPROVAL	PF&R APPROVAL		
	INITIAL DEVELOPMENT	CIP NO.	JO NO.	DRWG. NO.
		CIP NO.	JO NO.	DRWG. NO.
		CIP NO.	JO NO.	DRWG. NO.
		CIP NO.	JO NO.	DRWG. NO.
		CIP NO.	JO NO.	DRWG. NO.
		CIP NO.	JO NO.	DRWG. NO.

IMPROVEMENTS SUMMARY (DATA FROM AS-BUILT DRAWINGS)

ITEM	QUANTITY	ITEM	QUANTITY	ITEM	QUANTITY	ITEM	QUANTITY
TOTAL SITE	AC.	PLAY AREA	SF.	PAVED WALKS	SF.	SECURITY LTS	STDS.
IMPROVED AREA	AC.	MULTI PURPOSE CT.	SF.	PARK ROADS	SF.	BALL FIELD LTS	STDS.
TURF	AC.	TENNIS CTS.	SF.	PARKING LOT	SF.	TENNIS CT. LTS.	STDS.
SHRUB BED	AC.	RESTROOM	SF.	" " STALLS STD.		MULTI PURPOSE CT.	STDS.
NATURAL	AC.	REC. BLDG.	SF.	" " STALLS HDCP.			
OTHER LANDSCAPING	AC.	POOL BLDG.	SF.	COURT GAME AREA	SF.	BACKSTOPS	EA.
DIRT INFIELDS	AC.	" " DECK	SF.			TENNIS CTS.	EA.
		" " WATER	SF.	LAWN EDGING	LF.		
						REVISION T.R. 7-28-93	

CITY OF SAN DIEGO PARK and RECREATION DEPARTMENT

THE GENERAL DEVELOPMENT PLAN

COAST BOULEVARD PARK

(SHEET 2 OF 2)

COUNCIL DIST. NO. 1 COMM. PLAN AREA LA JOLLA - 10 8051 JENNER ST. P.S.D. NO. 500

LAMBERT COORDINATES 246-1683 THOMAS BROS. P. 43A, E-2