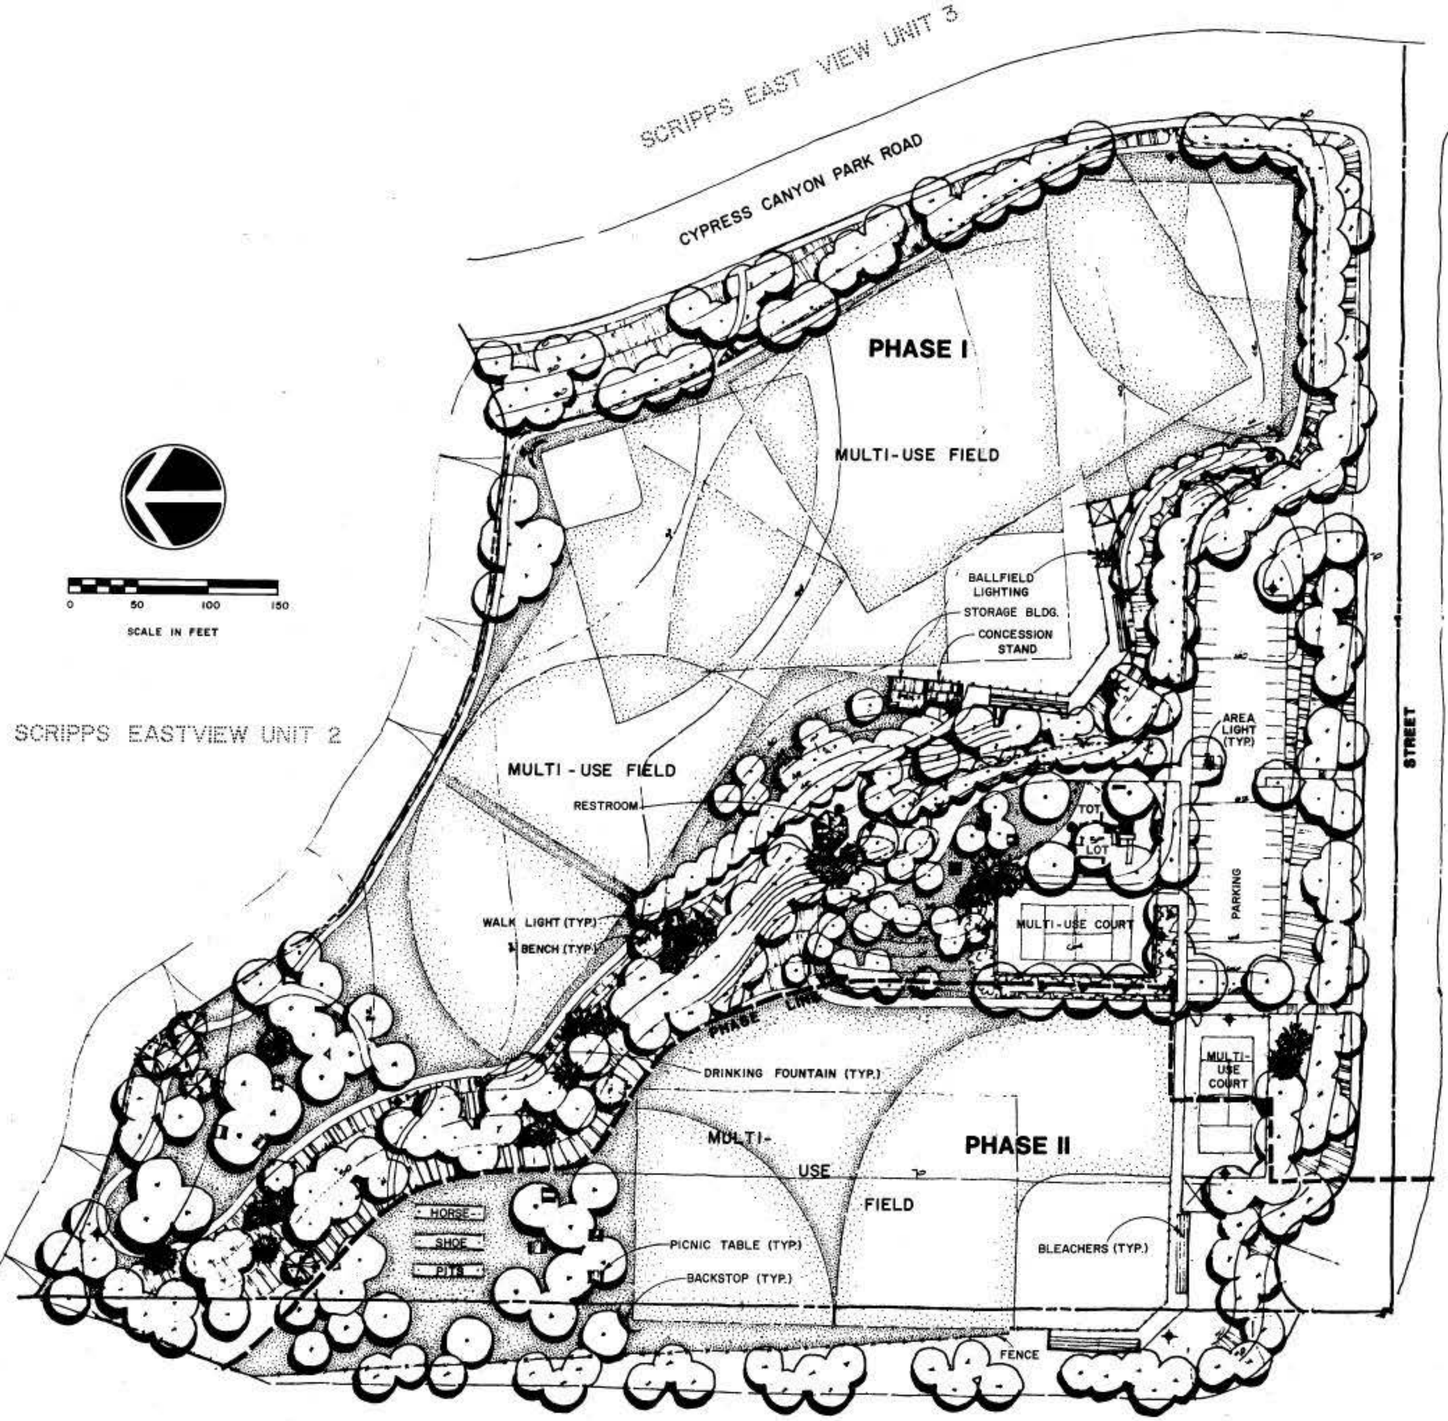

0 50 100 150

SCALE IN FEET

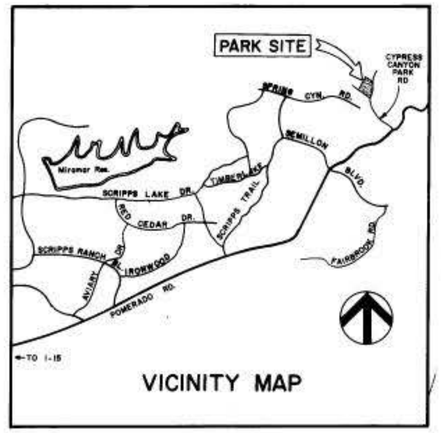

VICINITY MAP

DATA LOG FOR:

DATE	ACTION	REFERENCE DOCUMENTS		
	SITE ACQUIRED	RESO NO	COST $	ACRES:
	SITE DEDICATED	ORD NO		ACRES:
	GDP CONSULTANT HIRED	RESO NO	NAME	
	P&R BOARD APPROVAL	PF&R APPROVAL		
	INITIAL DEVELOPMENT	CIP NO.	JO NO.	DRWG NO.
		CIP NO.	JO NO.	DRWG NO.
		CIP NO.	JO NO.	DRWG NO.
		CIP NO.	JO NO.	DRWG NO.
		CIP NO.	JO NO.	DRWG NO.
		CIP NO.	JO NO.	DRWG NO.

IMPROVEMENTS SUMMARY (DATA FROM AS-BUILT DRAWINGS)

ITEM	QUANTITY	ITEM	QUANTITY	ITEM	QUANTITY	ITEM	QUANTITY
TOTAL SITE	12.62 AC	PLAY AREA	5,250 SF	PAVED WALKS	20,700 SF	SECURITY LTS	12 STDS
IMPROVED AREA	AC	MULTI PURPOSE CT	6,900 SF	PARK ROADS	SF	BALL FIELD LTS	2 STDS
TURF	5.50 AC	TENNIS CTS	SF	PARKING LOT	24,000 SF	TENNIS CT LTS	STDS
SHRUB BED	0.09 AC	RESTROOM	500 SF	" " STALLS STD	49	MULTI PURPOSE CT	STDS
NATURAL	5.28 AC	REC. BLDG	SF	" " STALLS HCP	2		
OTHER LANDSCAPING	AC	POOL BLDG	SF	COURT GAME AREA	SF	BACKSTOPS	2 EA
DIRT INFIELDS	0.41 AC	" " DECK	SF			TENNIS CTS	EA
		" " WATER	SF	LAWN EDGING	5,530 LF		

REVISION T.R. 5-15-89

CITY OF SAN DIEGO PARK and RECREATION DEPARTMENT

THE GENERAL DEVELOPMENT PLAN

CYPRESS CANYON PARK

COUNCIL DIST. NO. 6 COMM. PLAN AREA SCRIPPS MIRAMAR RANCH 37 P.S.D. NO. 230

LAMBERT COORDINATES 276-1749 THOMAS BROS. PG. 40 F1