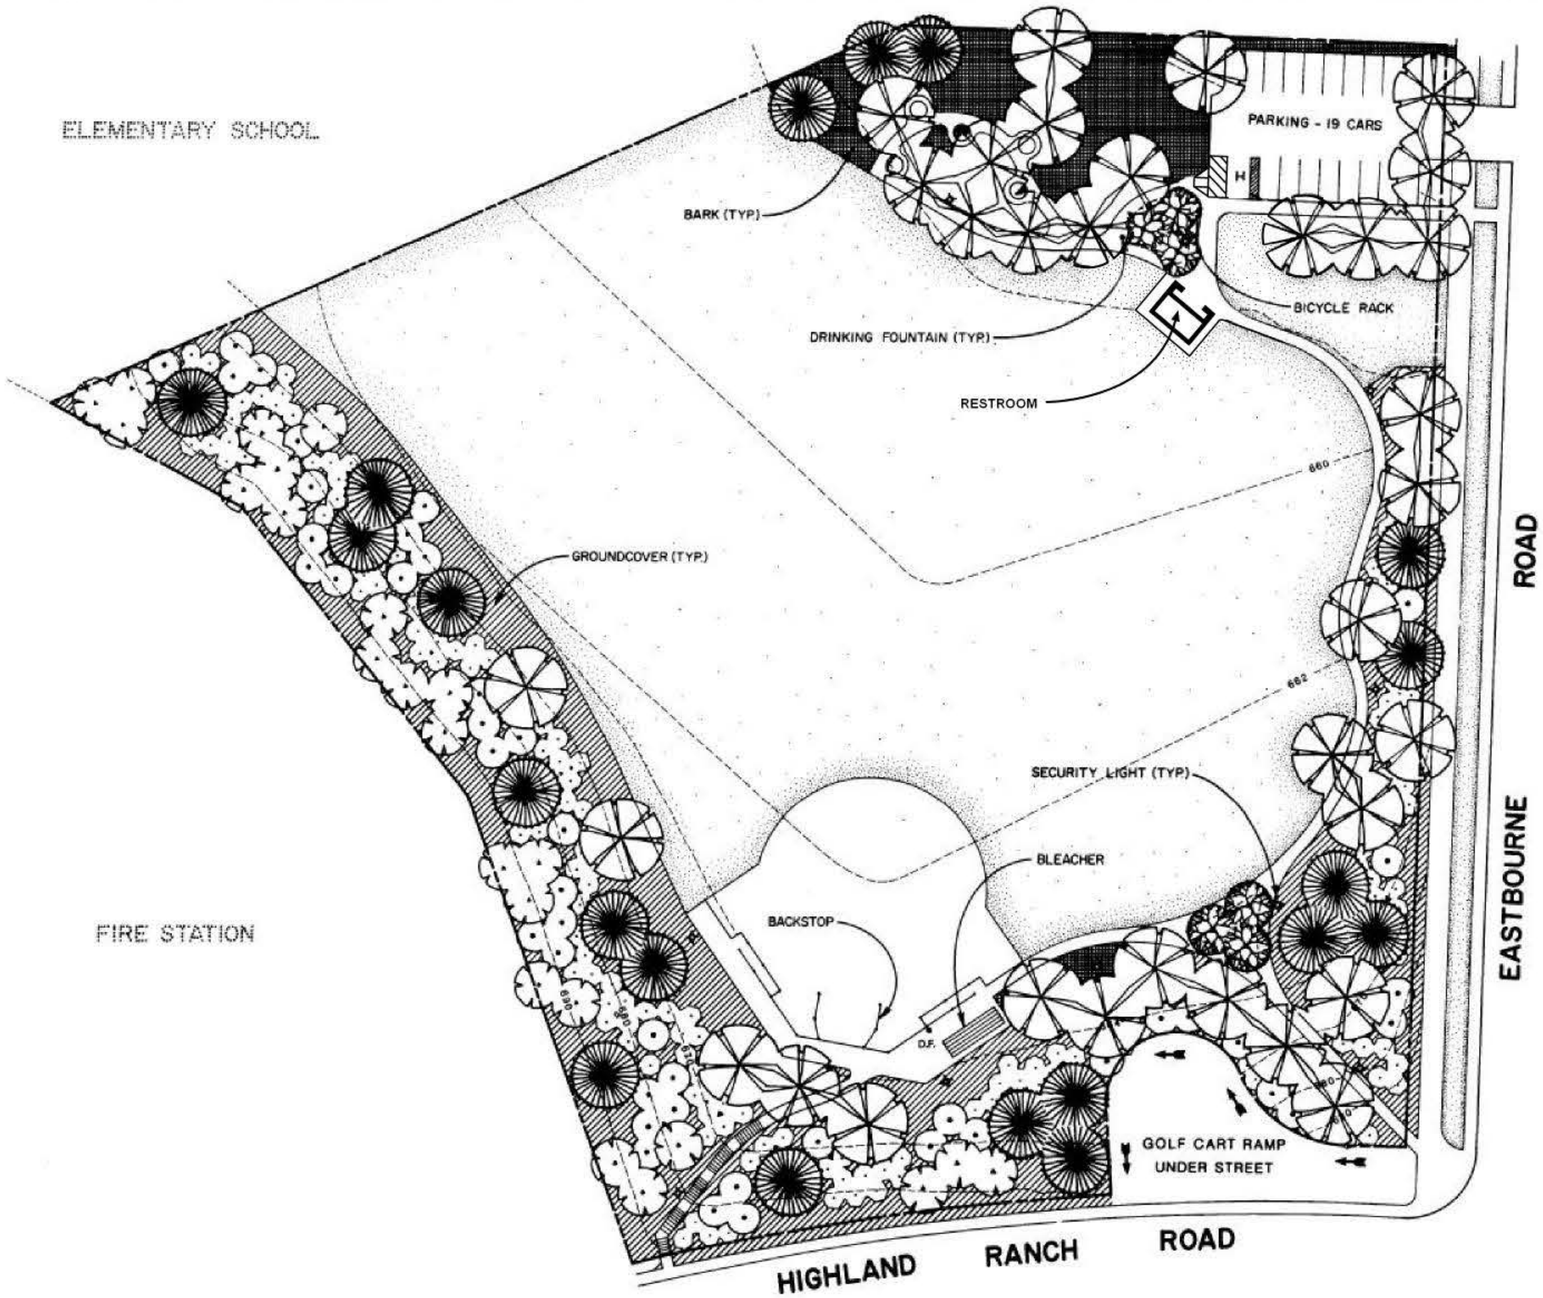

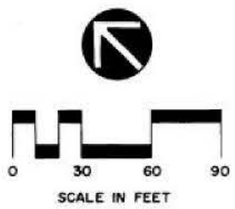

DATA LOG FOR:

DATE	ACTION	REFERENCE DOCUMENTS		
	SITE ACQUIRED	RESO. NO.	COST $	ACRES:
	SITE DEDICATED	ORD. NO.		ACRES:
	GDP CONSULTANT HIRED	BY CARMEL MTN. RANCH	NAME HALSEY DESIGN GROUP	
3/25/87	P&R BOARD APPROVAL	PF&R APPROVAL 5/87		
	INITIAL DEVELOPMENT	CIP NO. 29-416	JO NO.	DRWG. NO. 23919-D
	COMFORT STATION	CIP NO. 29-858	JO NO.	DRWG. NO. 32906-D
		CIP NO.	JO NO.	DRWG. NO.
		CIP NO.	JO NO.	DRWG. NO.
		CIP NO.	JO NO.	DRWG. NO.
		CIP NO.	JO NO.	DRWG. NO.

IMPROVEMENTS SUMMARY (DATA FROM AS-BUILT DRAWINGS)

ITEM	QUANTITY	ITEM	QUANTITY	ITEM	QUANTITY	ITEM	QUANTITY
TOTAL SITE	5.22 AC	PLAY AREA	8740 SF	PAVED WALKS	15,077 SF	SECURITY LTS	10 STDS
IMPROVED AREA	5.66 AC	MULTI PURPOSE CT	SF	PARK ROADS	SF	BALL FIELD LTS	STDS
TURF	2.98 AC	TENNIS CTS	SF	PARKING LOT	8730 SF	TENNIS CT. LTS	STDS
SHRUB BED	AC	RESTROOM	200 SF	" "STALLS STD.	18	MULTI PURPOSE CT.	STDS
NATURAL	0.84 AC	REC. BLDG	SF	" "STALL HDCP	1		
OTHER LANDSCAPING	AC	POOL BLDG	SF	COURT GAME AREA	SF	BACKSTOPS	EA.
DIRT INFIELDS	0.26 AC	" " DECK	SF			TENNIS CTS.	EA.
BARK	0.71 AC	" " WATER	SF	LAWN EDGING	2,000 LF	BIKE RACK	1 EA.
		PICNIC TABLES	5 EA.	BLEACHER	1 EA.	DRINKING FOUNTAIN	2 EA.
						REVISION T.R. 9/22/05	

CITY OF SAN DIEGO PARK and RECREATION DEPARTMENT

THE GENERAL DEVELOPMENT PLAN

HIGHLAND RANCH PARK

COUNCIL DIST. NO. 5 COMM. PLAN AREA CARMEL MOUNTAIN RANCH - 3 PSD. NO 111

LAMBERT COORDINATES 296-1747 THOMAS BROS. PG. 32 E-6