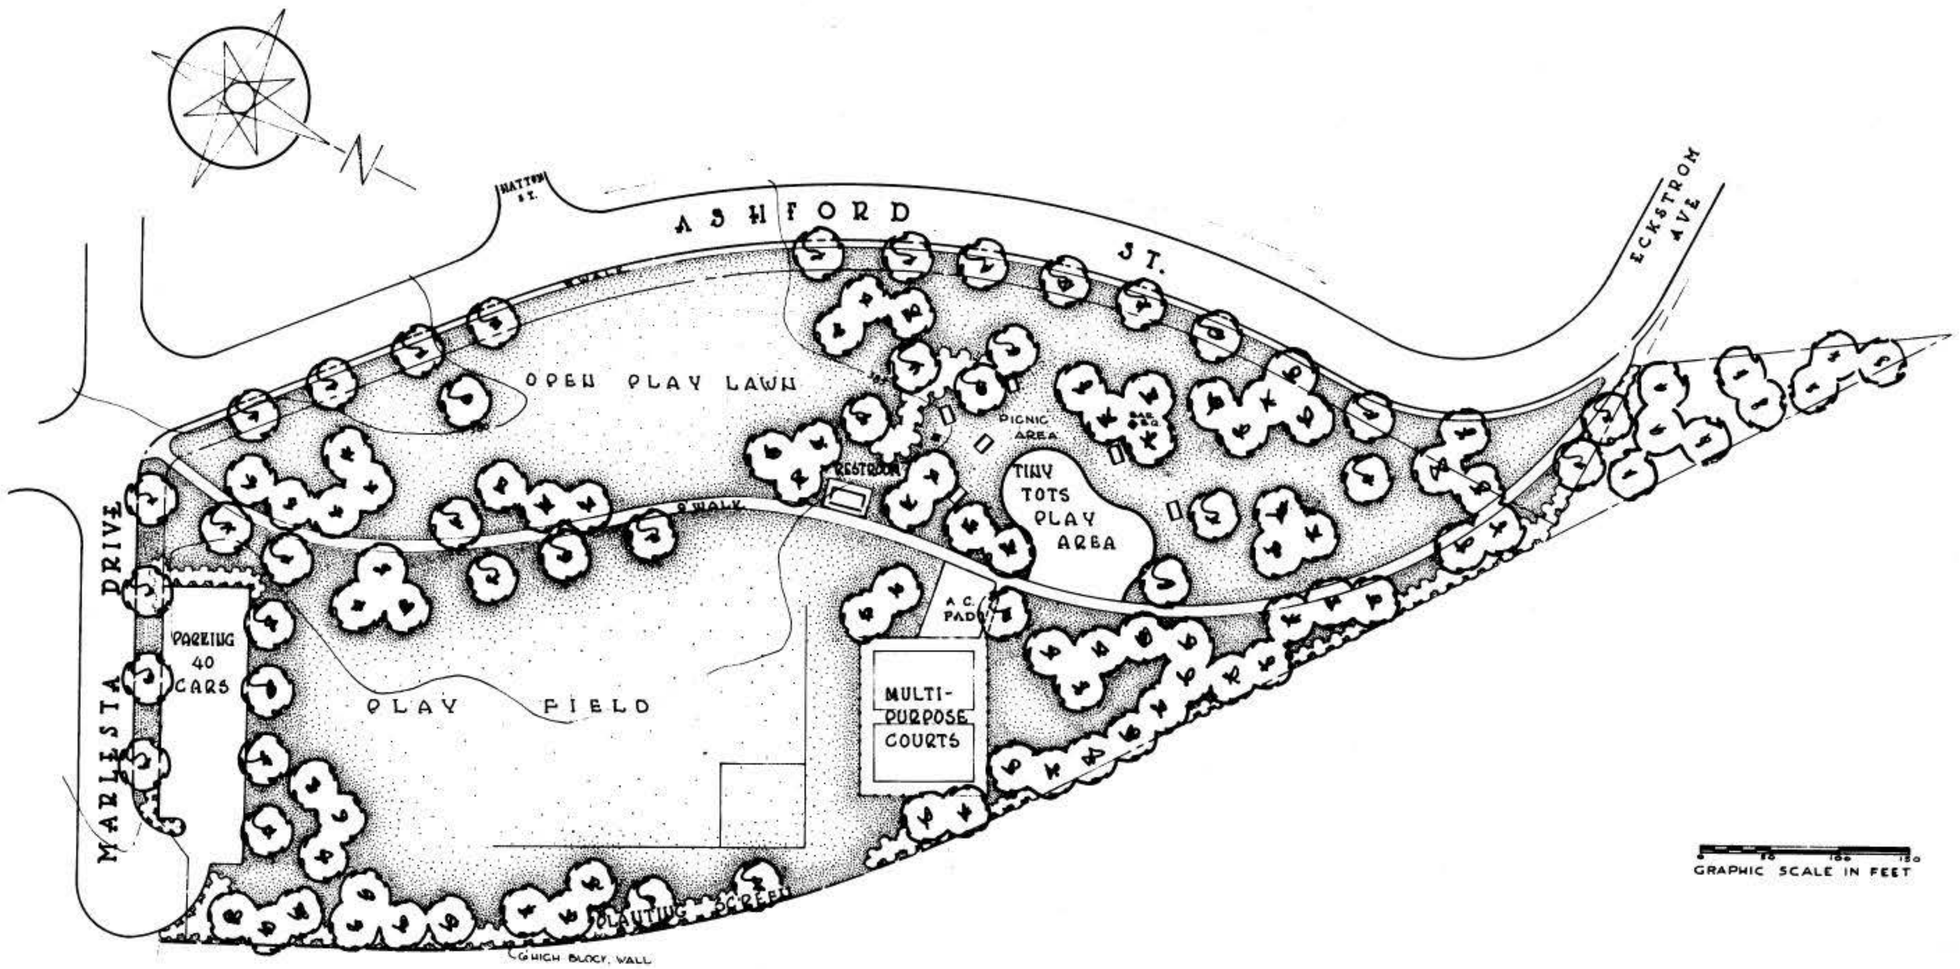

COUNCIL DISTR. 5 COMM. PLAN AREA. CLAIREMONT 6 P.S.D. 433

DATA LOG FOR:

DATE	ACTION	REFERENCE DOCUMENTS		
1968	SITE ACQUIRED	RESO. NO. R-193000	COST	ACRES: 7.93
1969				7.63
1978	SITE DEDICATED	ORD. NO. O-10180 O-12423		ACRES: .30
1968	GDP CONSULTANT HIRED	RESO. NO.	NAME STAFF (C.M.A.)	
	P&R BOARD APPROVAL	PF&R APPROVAL	DATE	
1-21-69	INITIAL DEVELOPMENT	CIP NO.	JO. NO. 33654	DRWG. NO. 13400-D
		CIP NO.	JO. NO.	DRWG. NO.
		CIP NO.	JO. NO.	DRWG. NO.
		CIP NO.	JO. NO.	DRWG. NO.
		CIP NO.	JO. NO.	DRWG. NO.
		CIP NO.	JO. NO.	DRWG. NO.

IMPROVEMENTS SUMMARY (DATA FROM AS-BUILT DRAWINGS)

ITEM	QUANITY	ITEM	QUANITY	ITEM	QUANITY	ITEM	QUANITY
TOTAL SITE	7.93 AC.	PLAY AREA	8,250 SF.	PAVED WALKS	11,878 SF	SECURITY LTS	9 STDS
IMPROVED AREA	7.93 AC.	MULTI PURPOSE CT.	10,716 SF	PARK ROADS	SF	BALL FIELD LTS	STDS
TURF	4.90 AC.	TENNIS CTS	SF	PARKING LOT	14,399 SF	TENNIS CT. LTS	STDS
SHRUB BED	.77 AC.	RESTROOM	532 SF	" "STALLS STD.	41	MULTI PURPOSE CT.	STDS
NATURAL	.30 AC.	REC. BLDG.	SF	" "STALLS HDCP			
OTHER LANDSCAPING	AC.	POOL BLDG	SF	COURT GAME AREA	SF	BACKSTOPS	EA
DIRT INFIELDS	AC	" " DECK	SF			TENNIS CTS.	EA
		" " WATER	SF	LAWN EDGING	7,850 L.F.		
						REVISION	

CITY OF SAN DIEGO PARK and RECREATION DEPARTMENT

THE GENERAL DEVELOPMENT PLAN

LINDBERGH PARK

4141 - ASHFORD ST.

LAMBERT COORDINATES 239-1720 THOMAS BROS. PG. 53 - C1

433