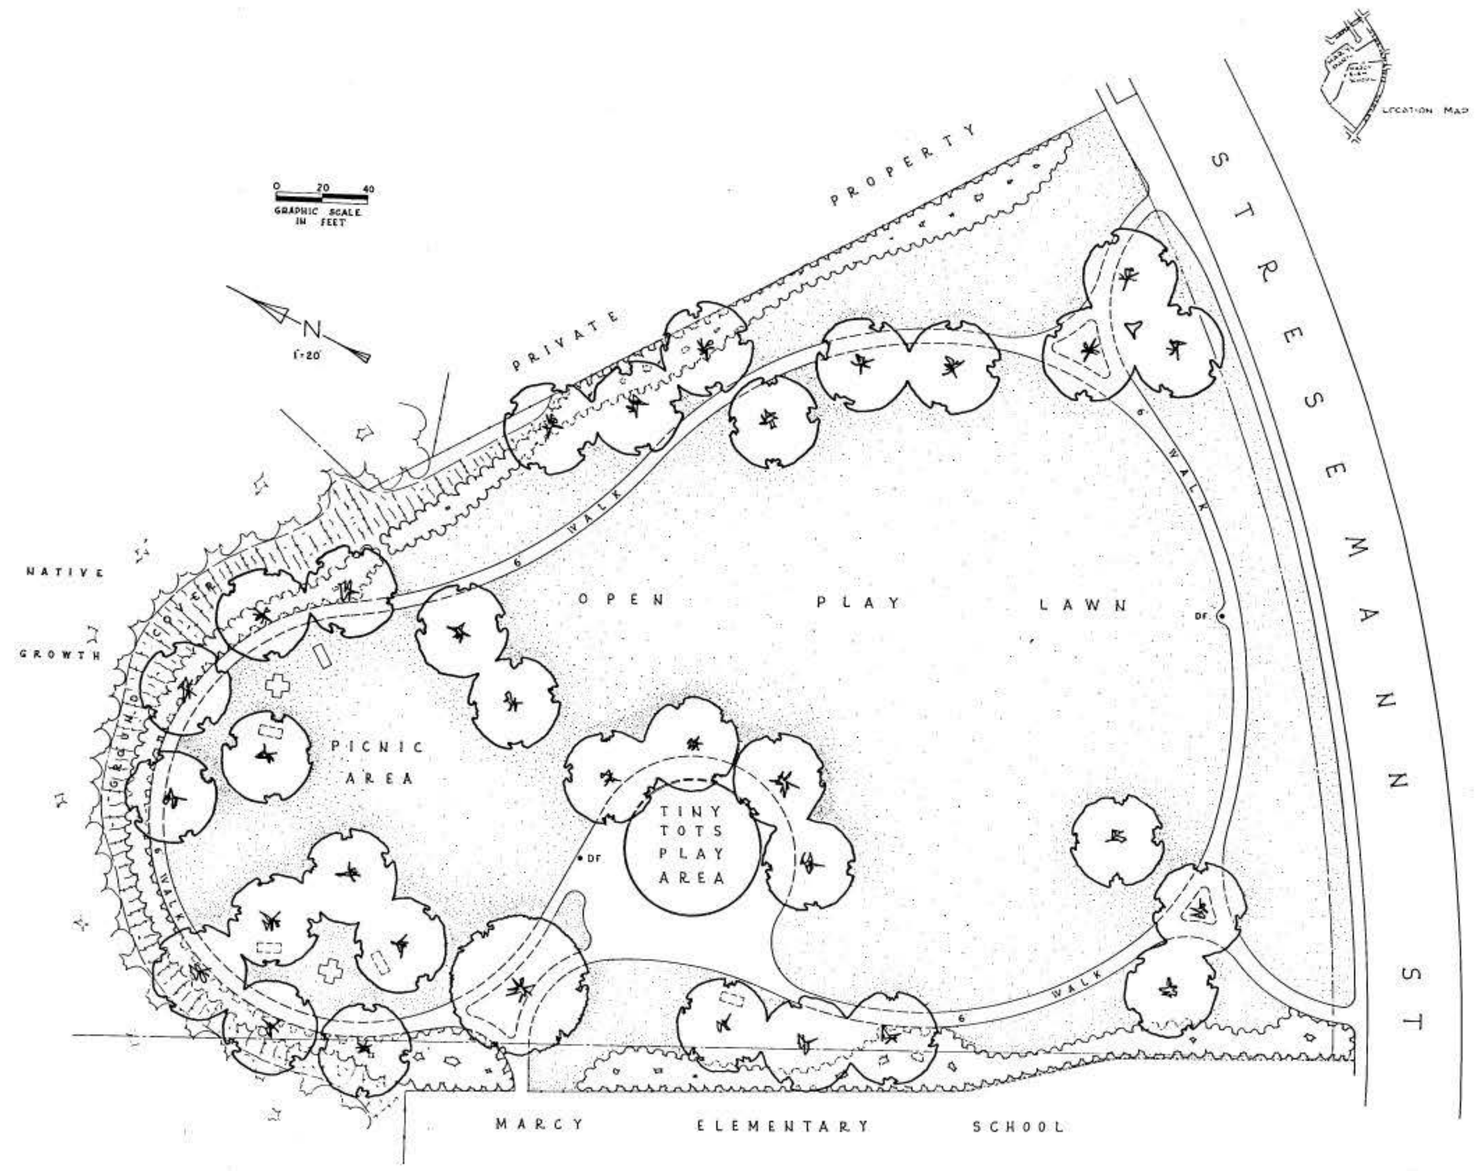

COUNCIL DISTR 1 COMM PLAN AREA UNIVERSITY 1 PSD 471

DATA LOG FOR

DATE	ACTION	REFERENCE DOCUMENTS		
1-17-61	SITE ACQUIRED	RESO NO 163991	COST EXCHANGE	ACRES 10.96
9-21-71	SITE DEDICATED	ORD NO 10688		ACRES 10.96
1963	GDP CONSULTANT HIRED	RESO NO	NAME STAFF (C.N.A.)	
	P&R BOARD APPROVAL	PF&R APPROVAL	DATE	
1964	INITIAL DEVELOPMENT	CIP NO	JO NO 17418	DRWG NO 11597-D
2-5-71	IMPRMTS	CIP NO	JO NO 17418	DRWG NO 14300-D
		CIP NO	JO NO	DRWG NO
		CIP NO	JO NO	DRWG NO
		CIP NO	JO NO	DRWG NO
		CIP NO	JO NO	DRWG NO

IMPROVEMENTS SUMMARY (DATA FROM AS-BUILT DRAWINGS)

ITEM	QUANITY	ITEM	QUANITY	ITEM	QUANITY	ITEM	QUANITY
TOTAL SITE	10.96 AC	PLAY AREA	2,128 SF	PAVED WALKS	16,024 SF	SECURITY LTS	STDS
IMPROVED AREA	3.66 AC	MULTI PURPOSE CT	SF	PARK ROADS	SF	BALL FIELD LTS	STDS
TURF	2.56 AC	TENNIS CTS	SF	PARKING LOT	SF	TENNIS CT LTS	STDS
SHRUB BED	.38 AC	RESTROOM	SF	" " STALLS STD		MULTI PURPOSE CT	STDS
NATURAL	7.50 AC	REC. BLDG	SF	" " STALLS HDCP			
OTHER LANDSCAPING	.15 AC	POOL BLDG	SF	COURT GAME AREA	SF	BACKSTOPS	EA
DIRT INFIELDS	AC	" " DECK	SF			TENNIS CTS	EA
		" " WATER	SF	LAWN EDGING	4,930 LF		
						REVISION	

CITY OF SAN DIEGO PARK and RECREATION DEPARTMENT

THE GENERAL DEVELOPMENT PLAN

MARCY PARK

5504 - STRESEMANN ST

LAMBERT COORDINATES 248-1700 THOMAS BROS PG 44-C5

F-316