VICINITY MAP

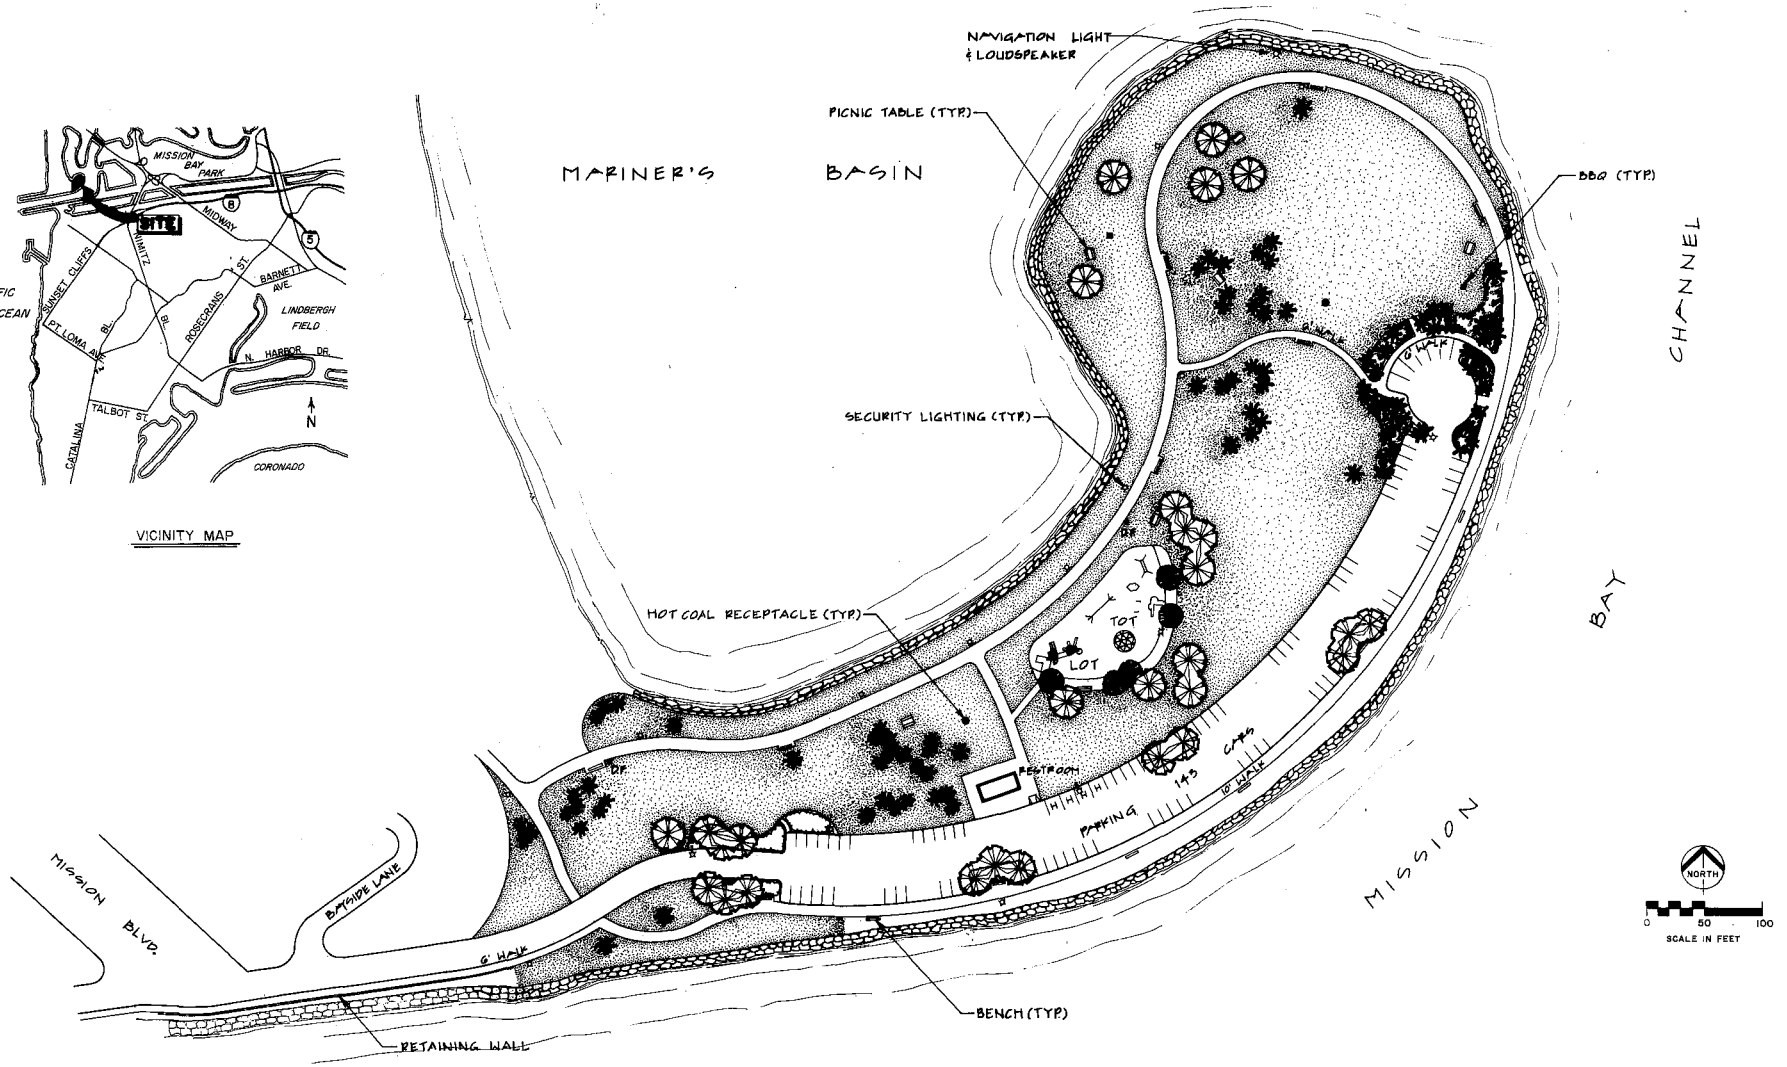

COUNCIL DISTR. 6 COMM. PLAN. AREA ... MISSION BAY P.S.D.

DATA LOG FOR: MISSION POINT

DATE	ACTION	REFERENCE DOCUMENTS		
1945	SITE ACQUIRED	TRANSFERRED FROM STATE COST $		ACRES: 7.67
4-24-62	SITE DEDICATED	ORD NO. 8628 NS		ACRES: 7.67
8-10-73	GDP CONSULTANT HIRED	RESO. NO.	NAME SHOULDER, STEEN & ASSOCIATES	
	P & R. BOARD APPROVAL	PF & R. APPROVAL		
12-10-78	INITIAL DEVELOPMENT	CIP NO.	JO. NO. 164009	DRWG. NO. 15554-D
8-6-78	LIGHTING	CIP NO.	JO. NO. 164028	DRWG. NO. 17352-D
		CIP NO.	JO. NO.	DRWG. NO.
		CIP NO.	JO. NO.	DRWG. NO.
		CIP NO.	JO. NO.	DRWG. NO.
		CIP NO.	JO. NO.	DRWG. NO.

IMPROVEMENTS SUMMARY (DATA FROM AS-BUILT DRAWINGS)

ITEM	QUANTITY	ITEM	QUANTITY	ITEM	QUANTITY	ITEM	QUANTITY
TOTAL SITE	7.67 AC.	PLAY AREA	8,250 SF.	PAVED WALKS	35,000 SF.	SECURITY LTS.	3 STDS.
IMPROVED AREA	7.38 AC.	MULTI PURPOSE CT.	SF.	PARK ROADS	10,000 SF.	BALL FIELD LTS.	STDS.
TURF	4.79 AC.	TENNIS CTS.	SF.	PARKING LOT	46,750 SF.	TENNIS CT. LTS.	STDS.
SHRUB BED	0.13 AC.	RESTROOM	576 SF.	" " STALLS STD.	139	MULTI PURPOSE CT.	STDS.
NATURAL	AC.	REC. BLDG.	SF.	" " STALLS HDCP	4		
OTHER LANDSCAPING	AC.	POOL BLDG.	SF.	COURT GAME AREA	SF.	BACKSTOPS	EA.
DIRT INFIELDS	AC.	" " DECK	SF.			TENNIS CTS.	EA.
DIRT AREA	0.29 AC.	" " WATER	SF.	LAWN EDGING	6,000 L.F.		
MULCH	0.15 AC.						
						REVISION T.R. 12/6/95	

CITY OF SAN DIEGO PARK and RECREATION DEPARTMENT

THE GENERAL DEVELOPMENT PLAN

MISSION POINT

MISSION BAY PARK

LAMBERT COORDINATES 217-1694 THOMAS BROS. PG. 59-B2

MB-115