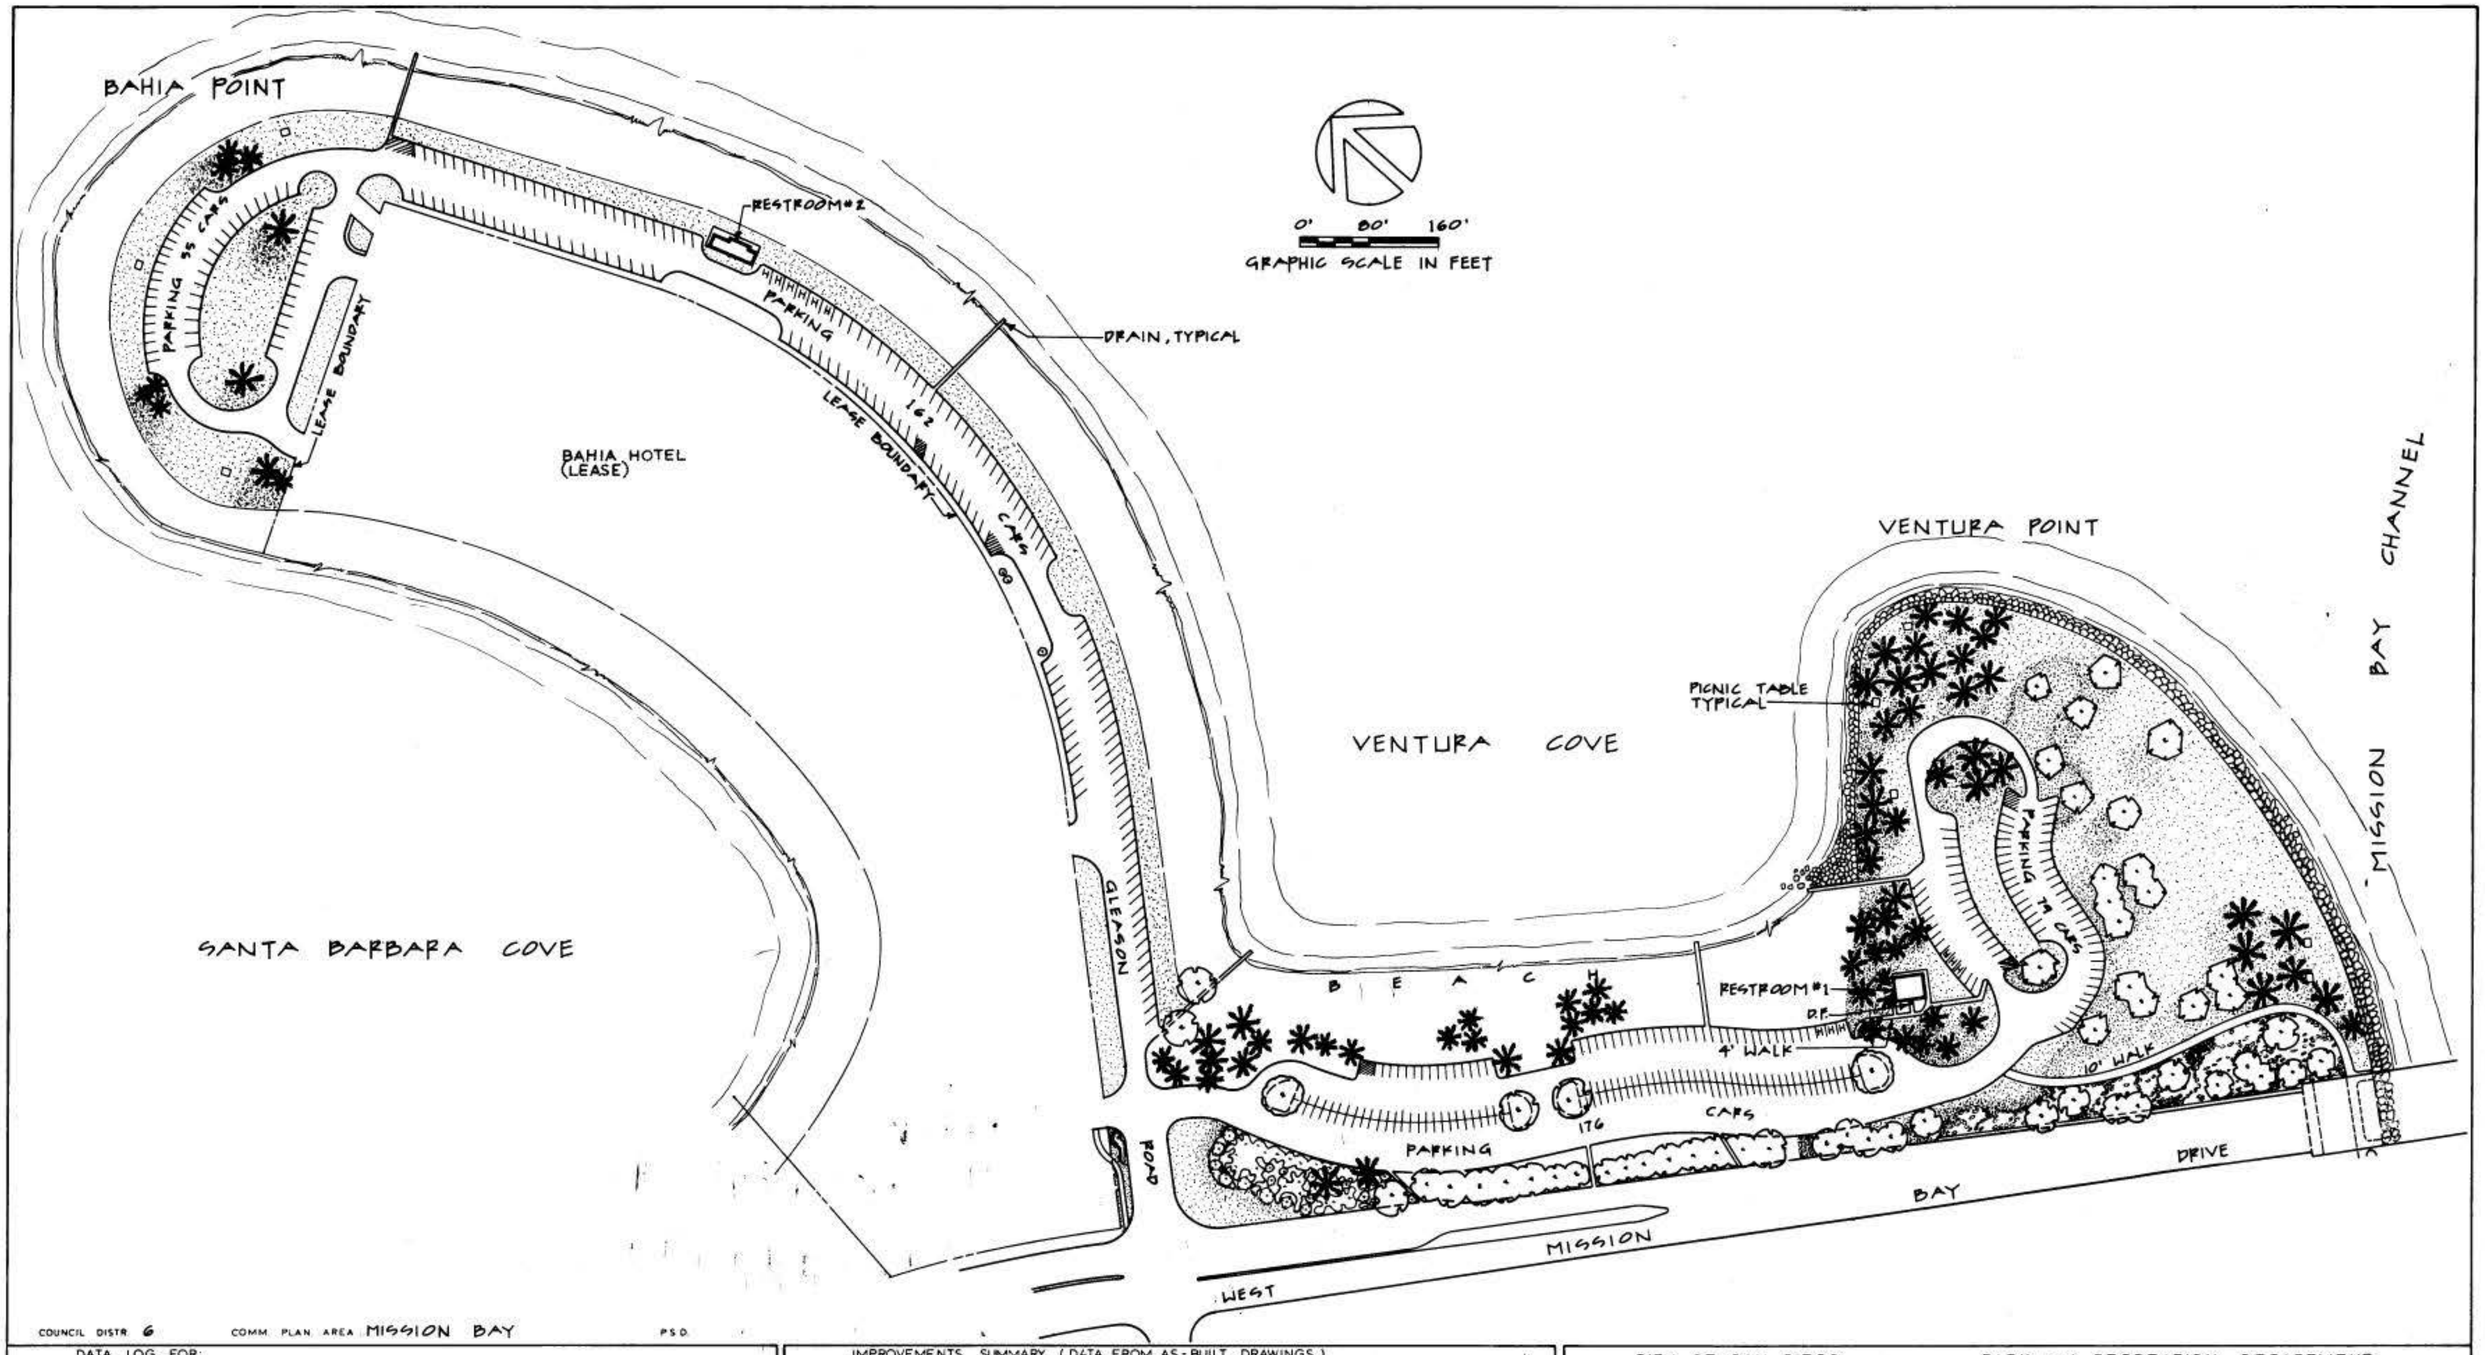

COUNCIL DISTR. 6 COMM. PLAN. AREA MISSION BAY P.S.D.

DATA LOG FOR:

DATE	ACTION	REFERENCE DOCUMENTS		
1943	SITE ACQUIRED	RESO. NO. TRANSFERED FROM STATE COST:		ACRES: 20.96
4-24-62	SITE DEDICATED	ORD. NO. 8628 NS		ACRES: 20.96
10-6-59	GDP CONSULTANT HIRED	RESO. NO.	NAME CITY ENGINEERING DPT.	
	P&R BOARD APPROVAL	PF&R APPROVAL		
4-16-53	INITIAL DEVELOPMENT	CIP NO.	JO. NO. 64026	DRWG. NO. 2163-D & 2164-D
5-17-54	SPRINKLERS	CIP NO.	JO. NO. 64026	DRWG. NO. 2519G-D
5-55	ELECTRIC SYSTEM	CIP NO.	JO. NO.	DRWG. NO. 12279-L
6-19-57	RESTROOM	CIP NO.	JO. NO.	DRWG. NO. 4880-D–4882-D
4-24-59	PARKING	CIP NO.	JO. NO. 64131	DRWG. NO. 6032-D & 6033D
10-10-60	SPRINKLERS	CIP NO.	JO. NO. 17022	DRWG. NO. 9621-D
2-63	REVETMENT		64939	11109-D
9-6-73	SPRINKLERS		64981	15591-D

IMPROVEMENTS SUMMARY (DATA FROM AS-BUILT DRAWINGS)

ITEM	QUANTITY	ITEM	QUANTITY	ITEM	QUANTITY	ITEM	QUANTITY
TOTAL SITE	20.96 AC.	PLAY AREA	SF	PAVED WALKS	6,370 SF	SECURITY LTS	STDS.
IMPROVED AREA	19.72 AC.	MULTI PURPOSE CT.	SF	PARK ROADS	44,300 SF	BALL FIELD LTS	STDS.
TURF	7.00 AC.	TENNIS CTS.	SF	PARKING LOT	205,100 SF	TENNIS CT. LTS	STDS.
SHRUB BED	.31 AC.	RESTROOM #1 / #2	1044 / 1027 SF	" " STALLS STD.	460	MULTI PURPOSE CT.	STDS.
NATURAL	AC.	REC. BLDG.	SF	" " STALLS HDCP	12		
OTHER LANDSCAPING	AC.	POOL BLDG.	SF	COURT GAME AREA	SF	BACKSTOPS	EA.
DIRT INFIELDS	AC.	" " DECK	SF			TENNIS CTS.	EA.
DIRT AREA	1.04 AC.	" " WATER	SF	LAWN EDGING	7,700 L.F.		
MULCH AREA	.55 AC.						
BEACH	6.14 AC.						
						REVISION	

CITY OF SAN DIEGO PARK and RECREATION DEPARTMENT

THE GENERAL DEVELOPMENT PLAN

VENTURA POINT

MISSION BAY PARK

LAMBERT COORDINATES 222-1694 THOMAS BROS. PG. 59-B1

MB-102