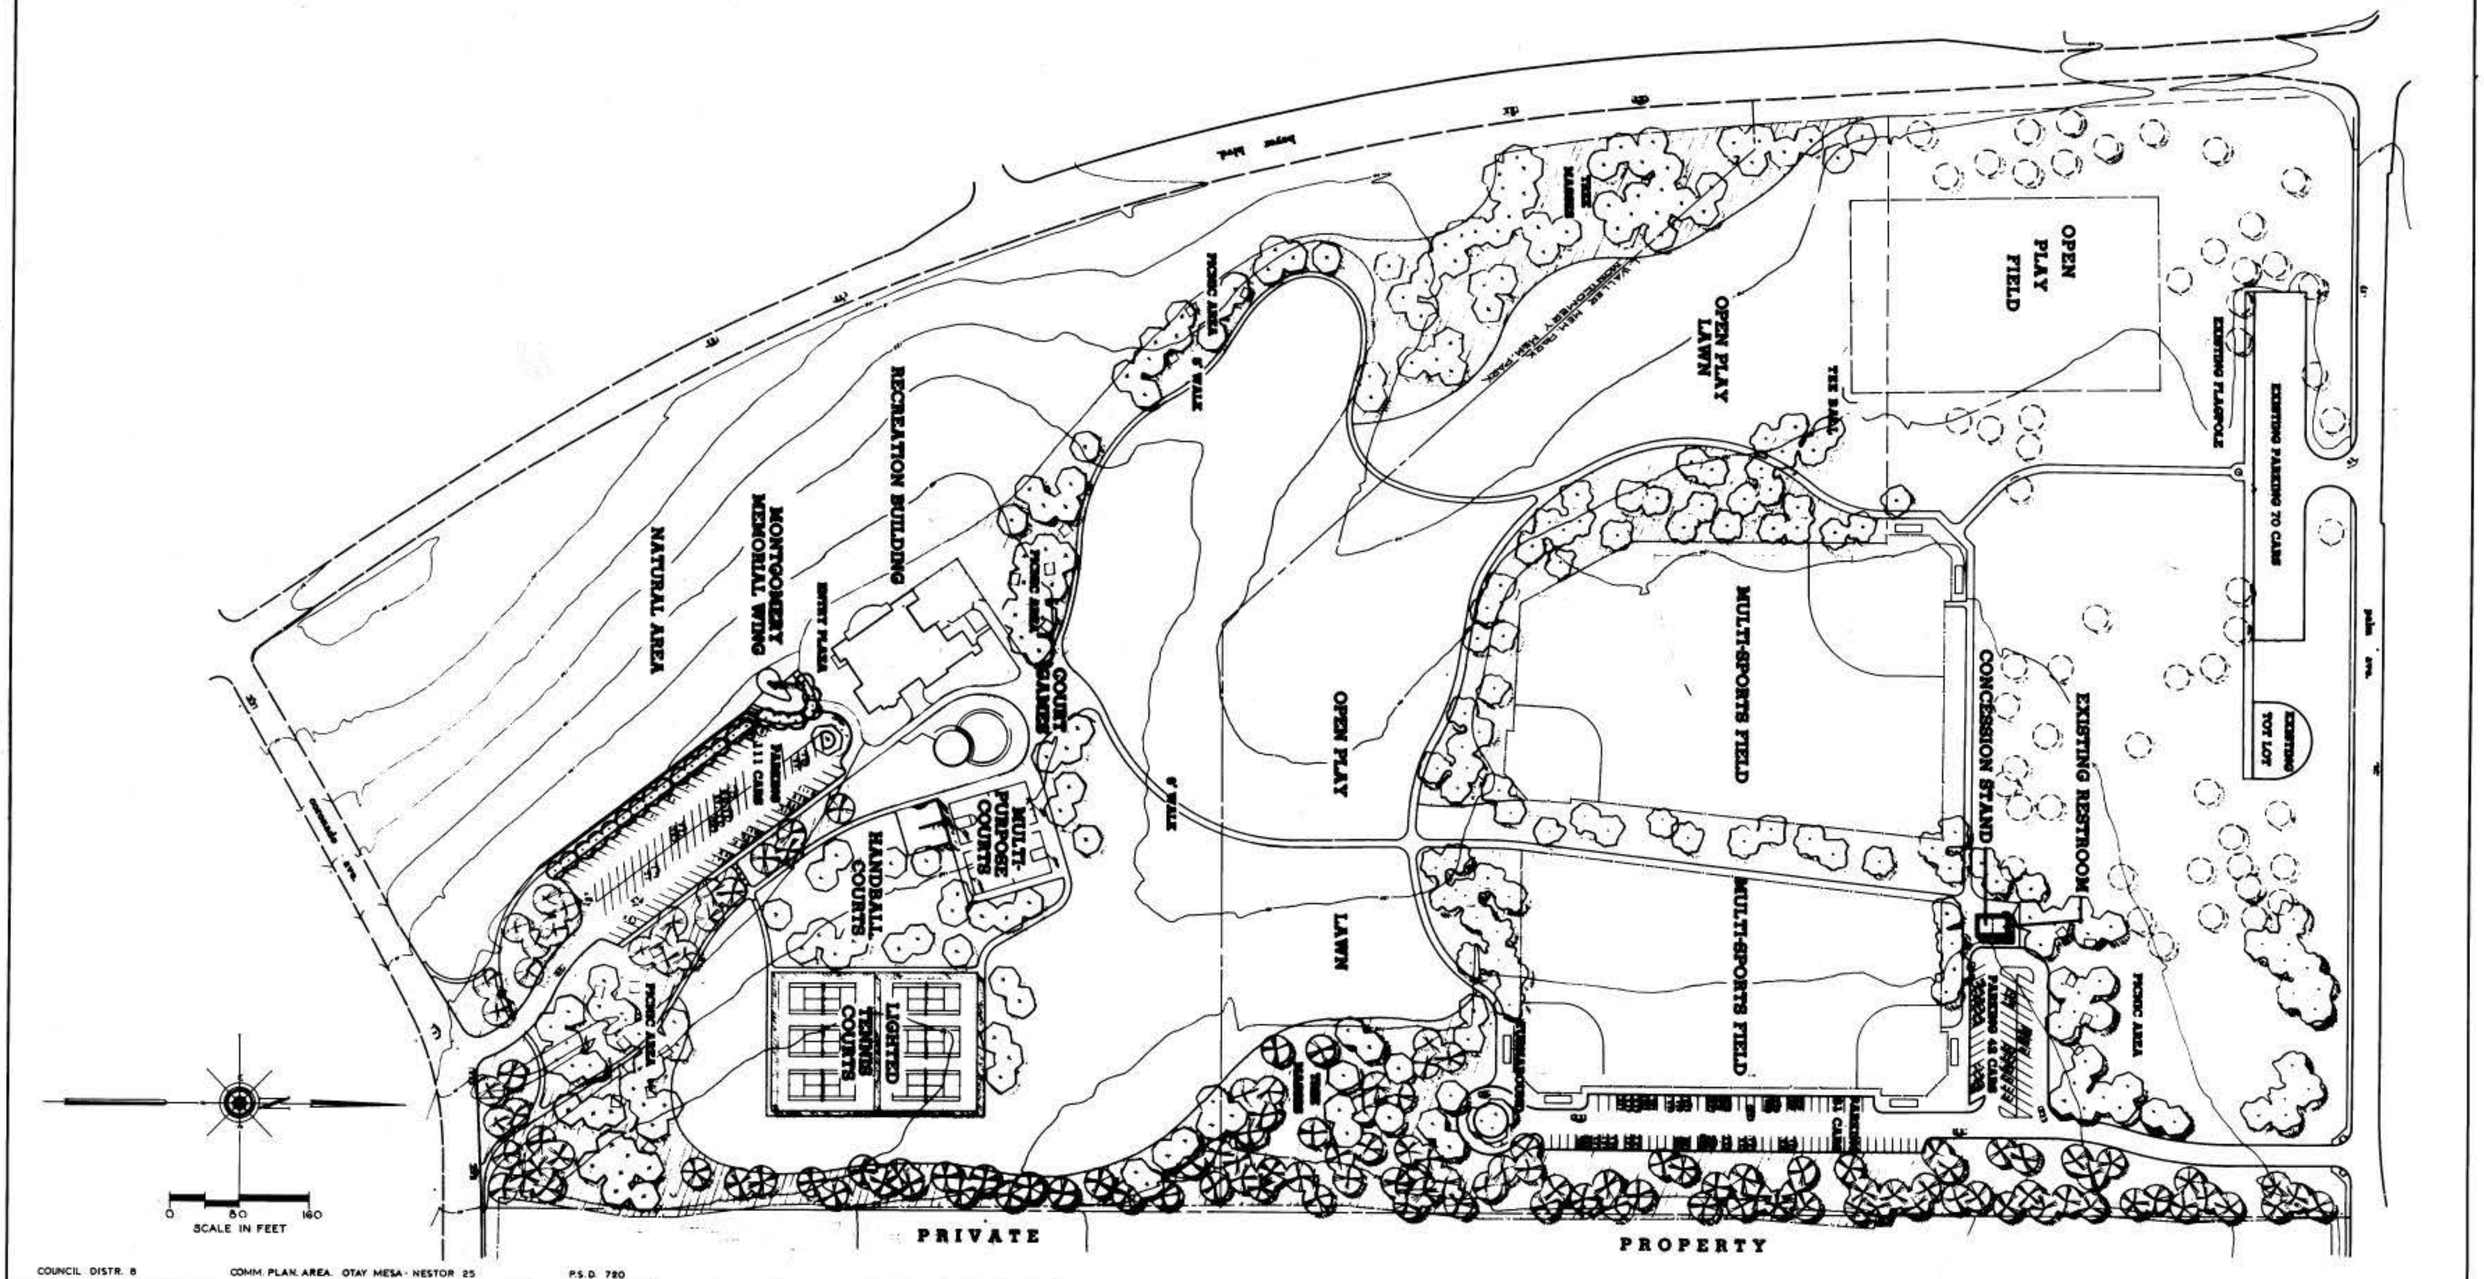

COUNCIL DISTR. 8 COMM. PLAN. AREA. OTAY MESA - NESTOR 25 P.S.D. 720

DATA LOG FOR:

DATE	ACTION	REFERENCE DOCUMENTS			
11-14-61	SITE ACQUIRED	RESO. NO.	COST $		ACRES: 60.02
11-20-78	SITE DEDICATED	ORD. NO. O-12495			ACRES: 60.02
8-4-80	GDP CONSULTANT HIRED	RESO. NO. 252406	NAME KATER		
11-18-80	P&R. BOARD APPROVAL	PF&R. APPROVAL 1-15-81	DATE		
1-19-66	INITIAL DEVELOPMENT	CIP NO.	JO. NO. 17533	DRWG. NO. 12057-D	
8-73	IMPRM'TS	CIP NO.	JO. NO. 117057	DRWG. NO. 14738-D	
4-5-82	IMPRM'TS	CIP NO. 23-661	JO. NO. 117453	DRWG. NO. 17139-D	
11-30-81	PHASE III	CIP NO.	JO. NO. 117883	DRWG. NO. 18872-D	
		CIP NO.	JO. NO.	DRWG. NO.	
		CIP NO.	JO. NO.	DRWG. NO.	

IMPROVEMENTS SUMMARY (DATA FROM AS-BUILT DRAWINGS)

ITEM	QUANITY	ITEM	QUANITY	ITEM	QUANITY	ITEM	QUANITY
TOTAL SITE	60.02 AC.	PLAY AREA	5,088 SF.	PAVED WALKS	117,767 SF	SECURITY LTS	STDS
IMPROVED AREA	44.41 AC.	MULTI PURPOSE CT	SF	PARK ROADS	19,200 SF	BALL FIELD LTS	6 STDS
TURF	20.96 AC.	TENNIS CTS	SF	PARKING LOT	69,467 SF	TENNIS CT. LTS	STDS
SHRUB BED.	.65 AC.	RESTROOM	574 SF	" " STALLS STD.	275	MULTI PURPOSE CT.	STDS
NATURAL	15.61 AC.	REC. BLDG.	SF	" " STALLS HDCP.	7		
OTHER LANDSCAPING	16.58 AC.	POOL BLDG	SF	COURT GAME AREA	SF	BACKSTOPS	EA
DIRT INFIELDS	1.36 AC.	" " DECK	SF			TENNIS CTS.	EA
		" " WATER	SF	LAWN EDGING	10,660 LF.		
						REVISION	

CITY OF SAN DIEGO PARK and RECREATION DEPARTMENT

THE GENERAL DEVELOPMENT PLAN

MONTGOMERY - WALLER

PARK AND RECREATION CENTER

3060 - CORONADO AVE

LAMBERT COORDINATES 152-1748 THOMAS BROS. PG. 71-E4

E-401