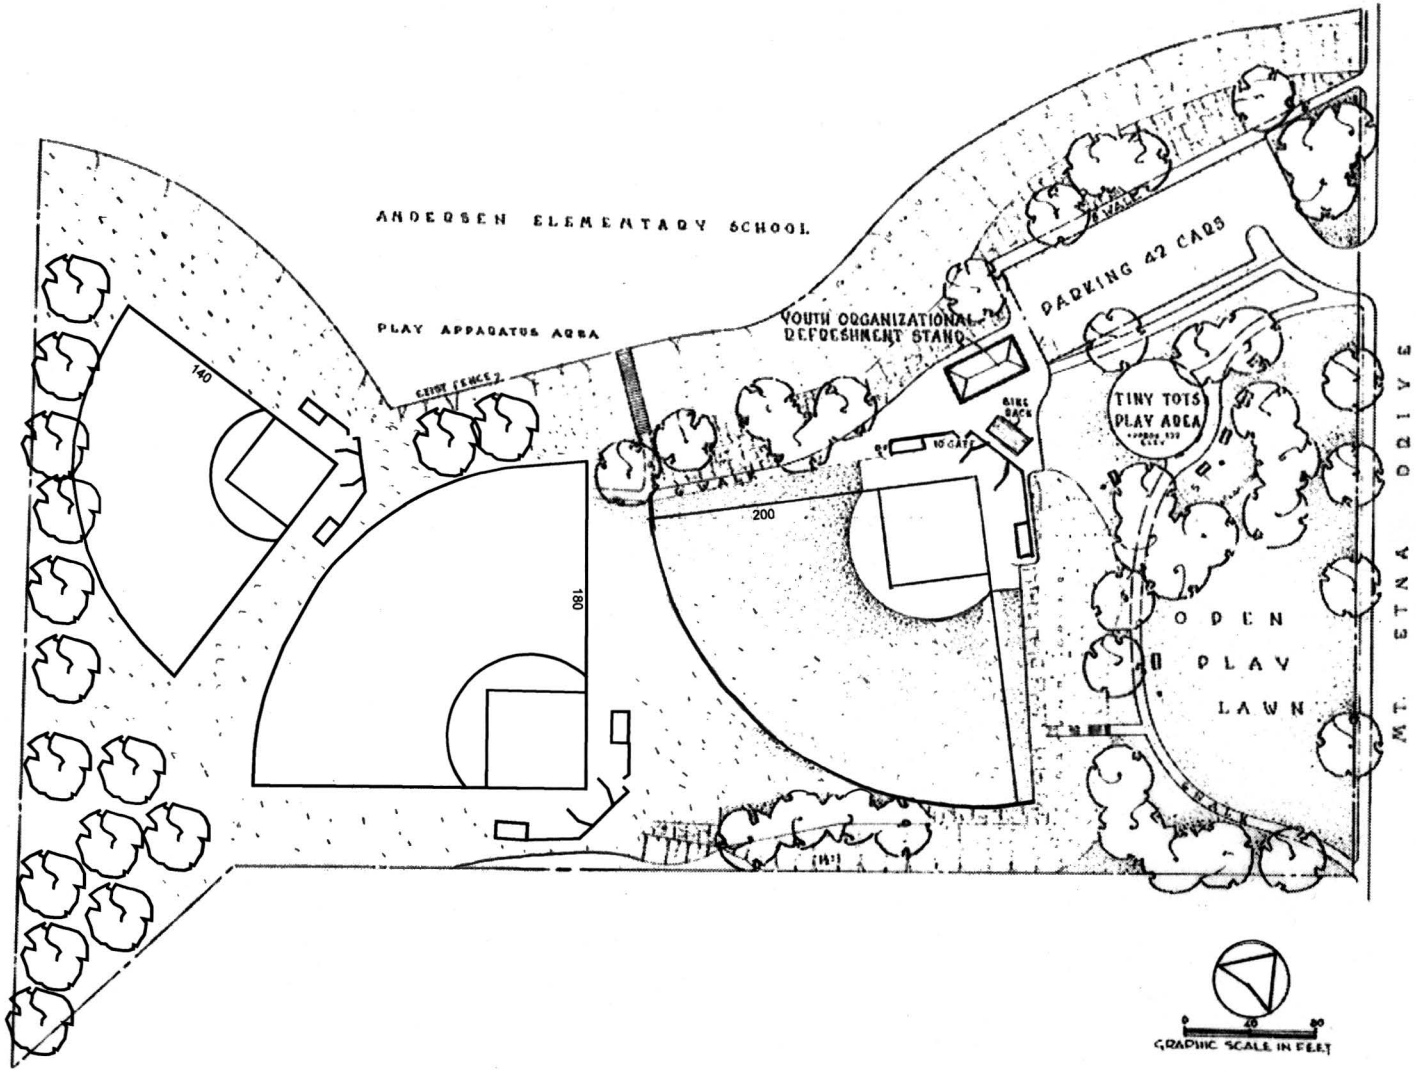

COUNCIL DISTRICT: 5

COMMUNITY PLAN AREA: CLAIREMONT MESA

DATE	ACTION	REFERENCE DOCUMENTS		
1959	SITE ACQUIRED	RESO. NO.	COST $	ACRES: 7.18
1965/1985	SITE DEDICATED	ORD. NO. 0-9253/0-15706		ACRES: 5.8/1.38
1966	GDP CONSULTANT HIRED	RESO. NO.	NAME: STAFF (C.N.A.)	
	P&R BOARD APPROVAL	PF&R APPROVAL	DATE:	
11-8-65	INITIAL DEVELOPMENT	CIP NO.	J.O. NO. 20049	DRWG. NO. 11914-D
12-1-66	IRRIGATION	CIP NO.	J.O. NO. 17562	DRWG. NO. 12433-D
1-31-67	L.L. IRRIGATION	CIP NO.	J.O. NO. 17677	DRWG. NO. 12621-D
2-4-74		CIP NO.	J.O. NO. 117124	DRWG. NO. 15596-D
11-1-79	DRAINAGE	CIP NO.	J.O. NO. 117711	DRWG. NO. 18337-D
		CIP NO.	J.O. NO.	DRWG. NO.

IMPROVEMENTS SUMMARY (DATA FROM AS-BUILT DRAWINGS)

ITEM	QUANTITY	ITEM	QUANTITY	ITEM	QUANTITY	ITEM	QUANTITY
TOTAL SITE	7.18 AC.	PLAY AREA	5,304 SF	PAVED WALKS	14,784 SF	SECURITY LTS.	STDS.
IMPROVED AREA	7.24 AC.	MULTI PURPOSE CT.	SF	PARK ROADS	1,888 SF	BALLFIELD LTS.	STDS.
TURF	3.22 AC.	TENNIS CTS.	SF	PARKING LOT	12,144 SF	TENNIS COURT LTS.	STDS.
SHRUB BED	AC.	RESTROOM	1,104 SF	PARKING STALLS STANDARD	42	MULTI-PURPOSE CT.	STDS.
NATURAL	AC.	REC. BLDG.	SF	PARKING STALLS DISABLED		BACKSTOPS	3 EA.
OTHER LANDSCAPING	3.26 AC.	POOL BLDG.	SF	COURT GAME AREA	SF	BENCHES	EA.
DIRT INFIELDS	AC.	POOL DECK	SF	LAWN EDGING	1,540 LF	PICNIC TABLES	EA.
		POOL WATER	SF			DRINKING FOUNTAINS	EA.
						REVISION	S.M. 9-21-2004

CITY OF SAN DIEGO PARK AND RECREATION DEPARTMENT

THE GENERAL DEVELOPMENT PLAN

MT. ETNA PARK

4741 MT. ETNA DRIVE

P.S.D. NO. 452

LAMBERT COORDINATES: 240-1711

THOMAS BROTHERS PAGE: PG. 52, F-1