VICINITY MAP

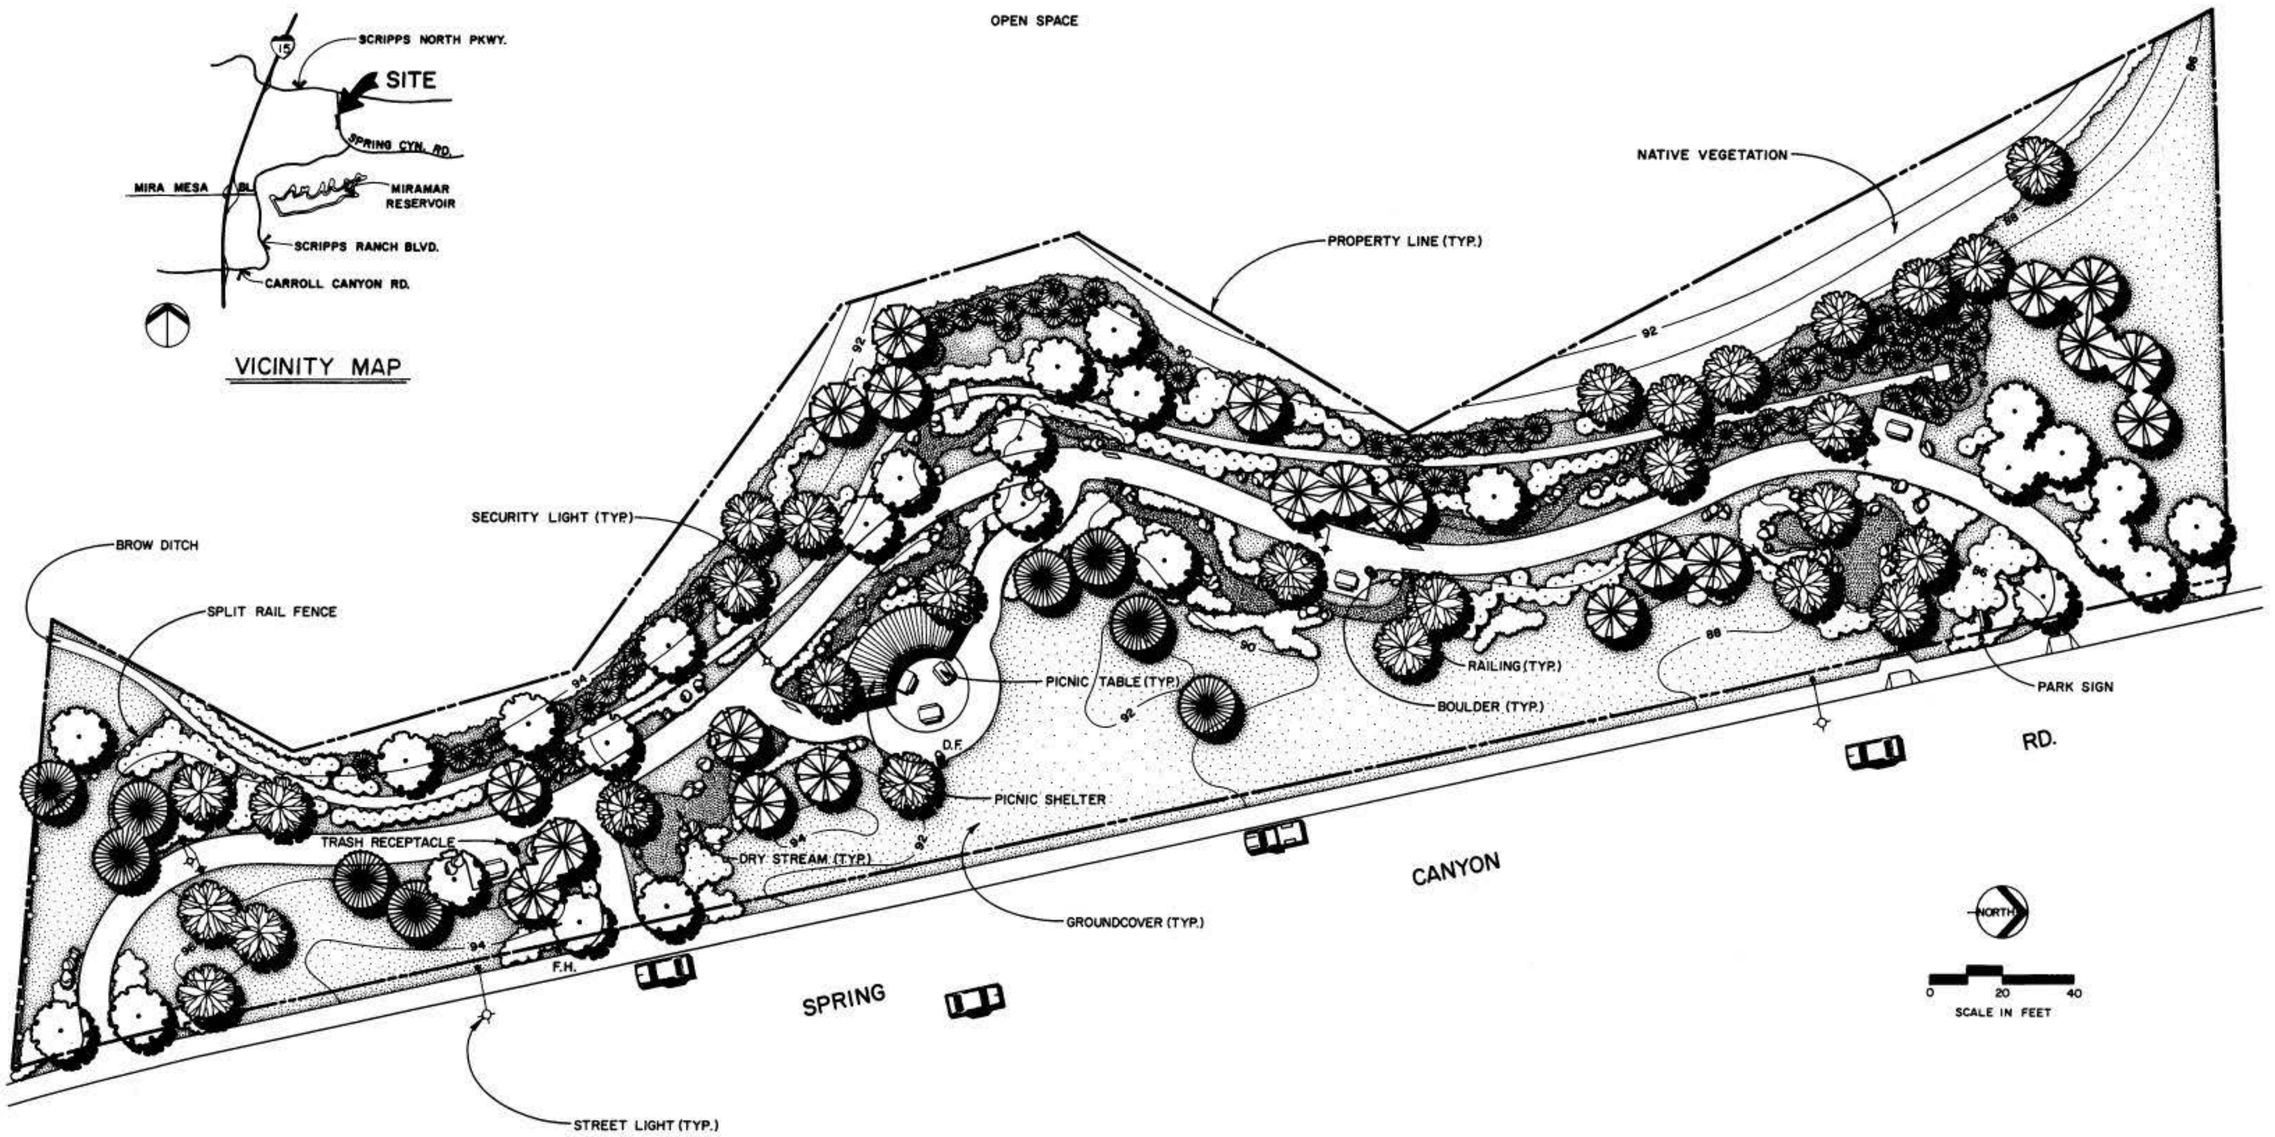

DATA LOG FOR:

DATE	ACTION	REFERENCE DOCUMENTS		
	SITE ACQUIRED	RESO. NO. COST $		ACRES: 1.80
	SITE DEDICATED	ORD. NO.		ACRES:
	GDP CONSULTANT HIRED	RESO. NO. BY MACMILLAN	NAME GILLESPIE DESIGN GROUP	
10/92	P & R. BOARD APPROVAL	PF & R. APPROVAL		
	INITIAL DEVELOPMENT	CIP NO.	JO NO. 119615	DRWG. NO. 27034-D
		CIP NO.	JO. NO.	DRWG. NO.
		CIP NO.	JO. NO.	DRWG. NO.
		CIP NO.	JO. NO.	DRWG. NO.
		CIP NO.	JO. NO.	DRWG. NO.
		CIP NO.	JO. NO.	DRWG. NO.

IMPROVEMENTS SUMMARY (DATA FROM AS-BUILT DRAWINGS)

ITEM	QUANTITY	ITEM	QUANTITY	ITEM	QUANTITY	ITEM	QUANTITY
TOTAL SITE	1.80 AC.	PLAY AREA	SF	PAVED WALKS	12,594 SF	SECURITY LTS	4 STDS.
IMPROVED AREA	1.94 AC.	MULTI PURPOSE CT.	SF	PARK ROADS	SF	BALL FIELD LTS	STDS.
TURF	AC.	TENNIS CTS	SF	PARKING LOT	SF	TENNIS CT. LTS	STDS.
GROUNDCOVER	1.32 AC.	RESTROOM	SF	" " STALLS STD.		MULTI PURPOSE CT.	STDS.
NATURAL	.29 AC.	REC. BLDG.	SF	" " STALLS HDCP			
OTHER LANDSCAPING	AC.	PICNIC AREA	490 SF	COURT GAME AREA	SF	BACKSTOPS	EA.
DIRT INFIELDS	AC.	PICNIC SHELTER	540 SF	DRINKING FOUNTAIN	1 EA.	TENNIS CTS.	EA.
			SF	TRASH RECEPTACLES	4 EA.	PICNIC TABLES	4 EA.
						REVISION T.R. 10/12/94	

CITY OF SAN DIEGO PARK and RECREATION DEPARTMENT

THE GENERAL DEVELOPMENT PLAN

OAK GLEN

NATURE PARK

COUNCIL DIST. NO. 5 COMM. PLAN AREA MIRAMAR RANCH NORTH P.S.D. NO. 230

LAMBERT COORDINATES 278-1739 THOMAS BROS. PG. 1209, H-1