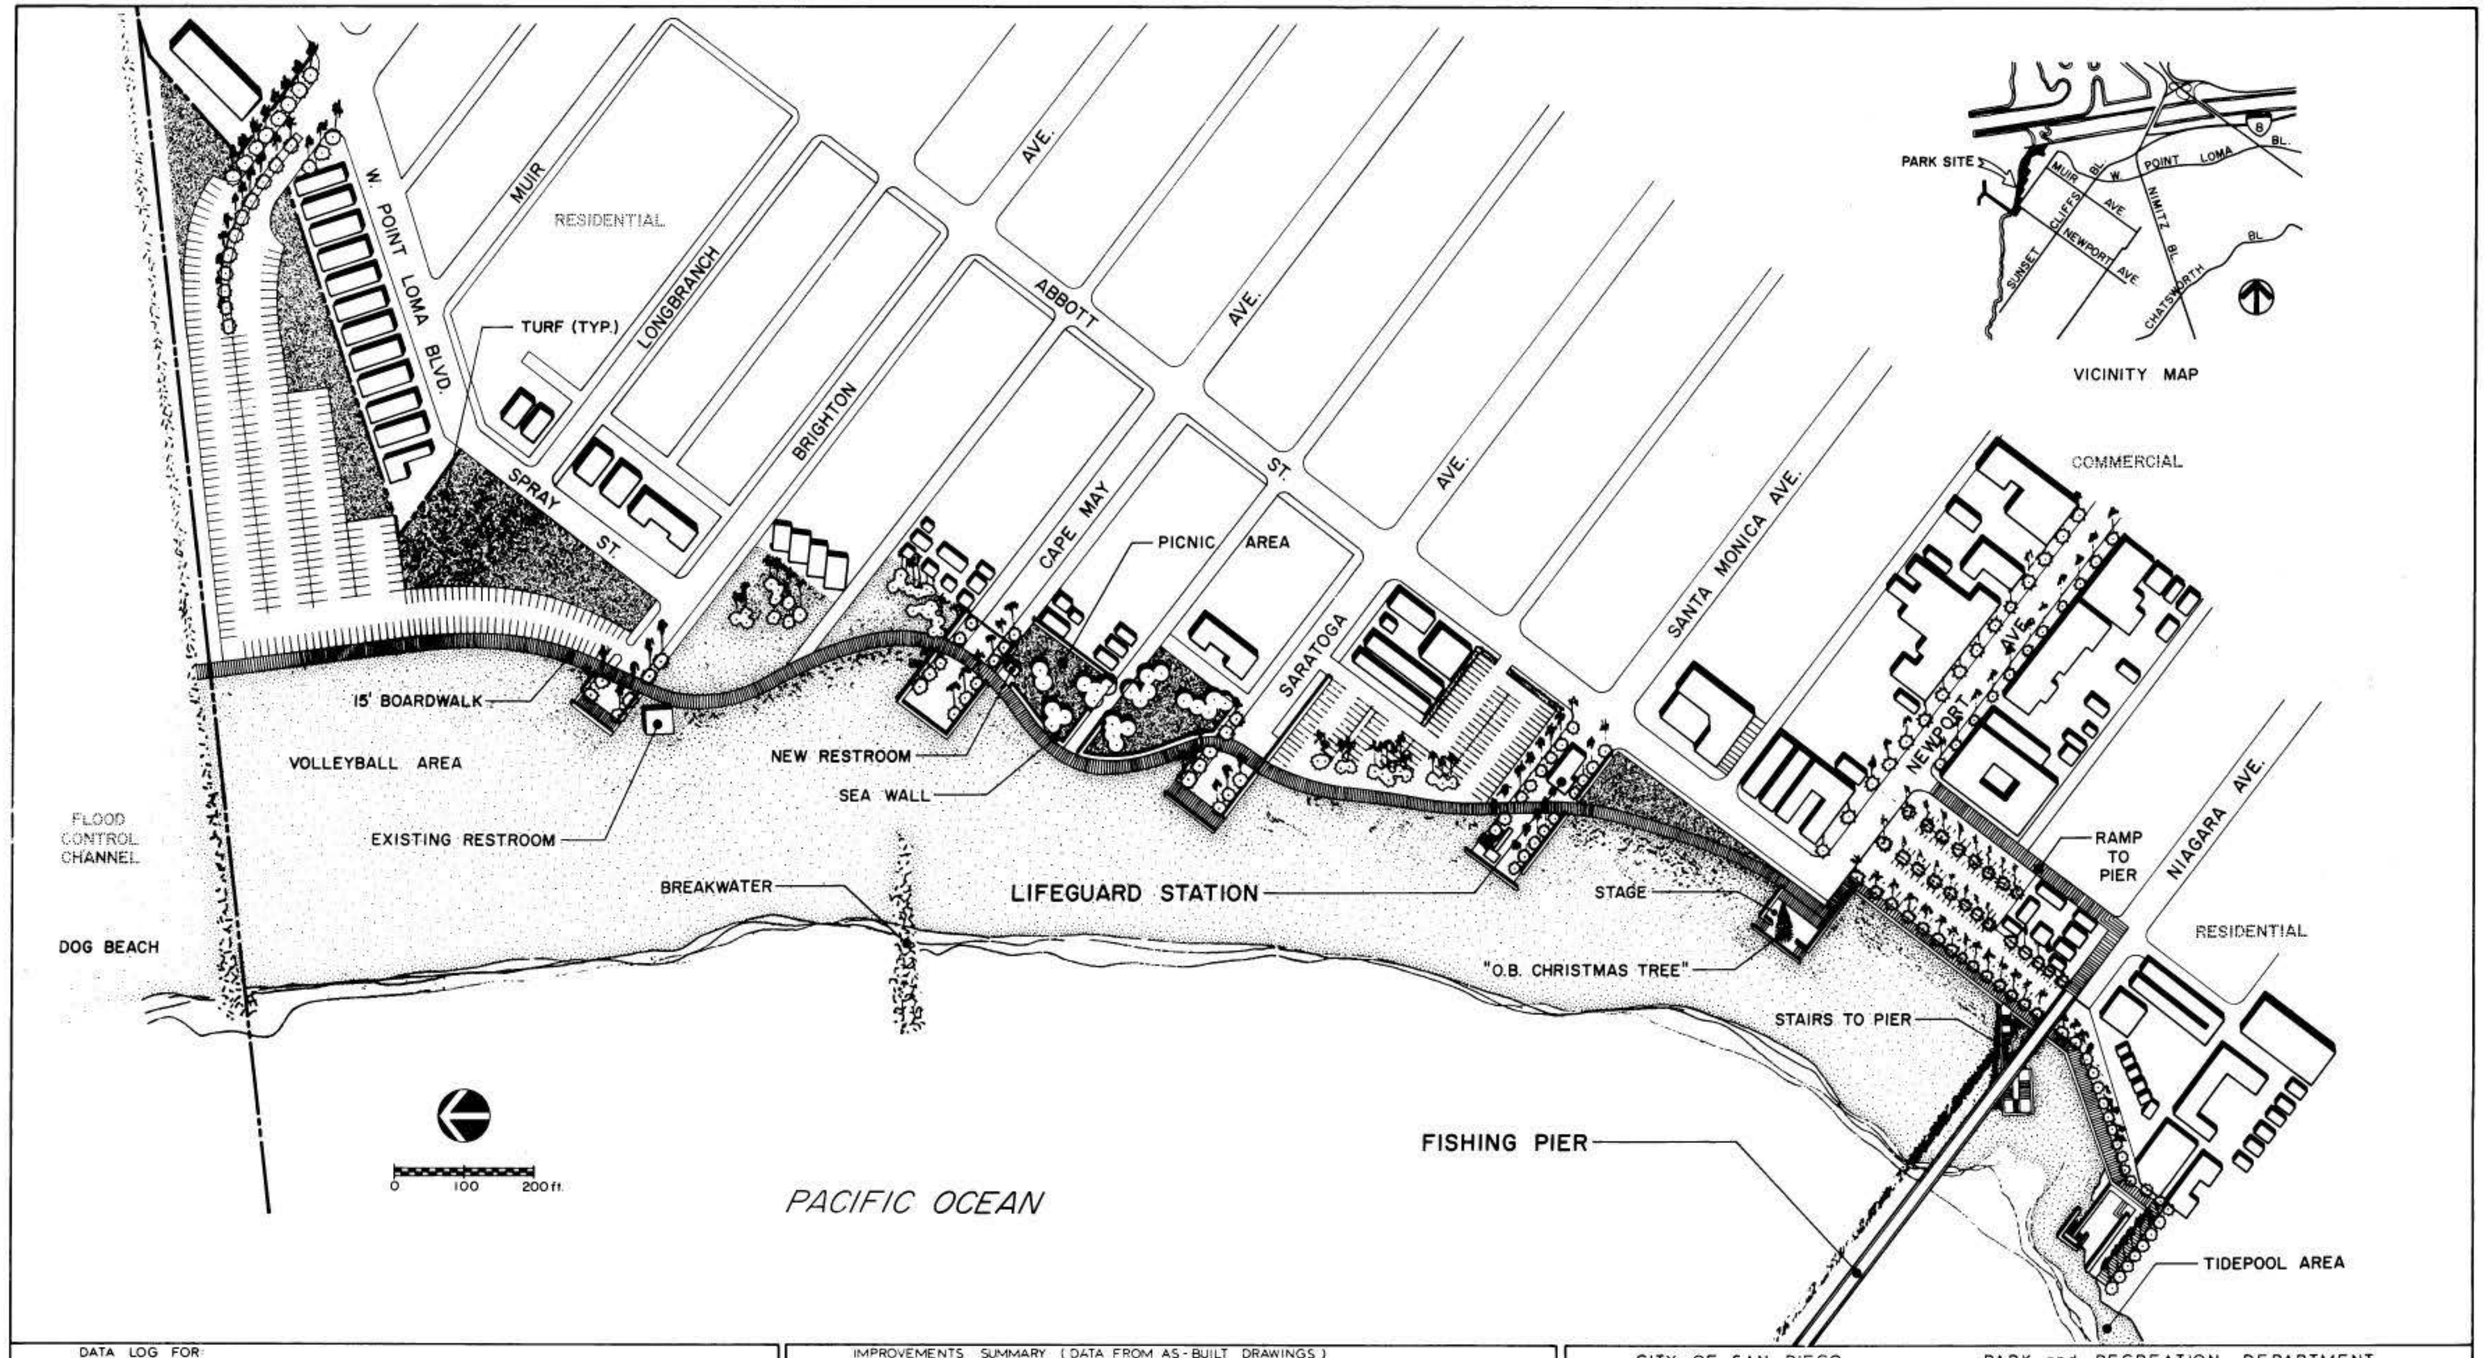

DATA LOG FOR:

DATE	ACTION	REFERENCE DOCUMENTS		
8/28/07	SITE ACQUIRED	RESO NO	COST $	ACRES 73.12
9/10/63	SITE DEDICATED	ORD NO 0-8881		ACRES 73.12
1990	GDP CONSULTANT HIRED	RESO NO.	NAME SPURLOCK / QUIGLEY	
	P&R BOARD APPROVAL	PF&R APPROVAL		
1/31/56	INITIAL DEVELOPMENT	CIP NO	JO NO 21341	DRWG. NO. 3417-D
10/22/63	RESTROOM	CIP NO	JO NO 17412	DRWG NO 11319-D
3/25/68	IMPROVEMENTS	CIP NO	JO NO 17731	DRWG NO 12978-D
7/21/69	"	CIP NO	JO NO 17895	DRWG NO 13672-D
	SEAWALL	CIP NO	JO NO	DRWG NO 21208-D
		CIP NO	JO NO	DRWG NO

IMPROVEMENTS SUMMARY (DATA FROM AS-BUILT DRAWINGS)

ITEM	QUANTITY	ITEM	QUANTITY	ITEM	QUANTITY	ITEM	QUANTITY
TOTAL SITE	73.12 AC	PLAY AREA	SF	PAVED WALKS	SF	SECURITY LTS	STDS
IMPROVED AREA	13.89 AC	MULTI PURPOSE CT	SF	PARK ROADS	SF	BALL FIELD LTS	STDS
TURF	2.95 AC	TENNIS CTS	SF	PARKING LOT 239,400	SF	TENNIS CT LTS	STDS
SHRUB BED	AC	RESTROOM	SF	" " STALLS STD 549		MULTI PURPOSE CT	STDS
SAND	17.09 AC	REC BLDG	SF	" " STALLS HDCP			
OCEAN	42.14 AC	POOL BLDG	SF	COURT GAME AREA	SF	BACKSTOPS	EA
DIRT INFIELDS	AC	" " DECK	SF	BOARDWALK 49,650 S.F.		TENNIS CTS	EA
PIER LENGTH	2035 FT.	" " WATER	SF	LAWN EDGING 4,685	LF		
						REVISION T. ROBERTSON 5-29-91	

CITY OF SAN DIEGO PARK and RECREATION DEPARTMENT

THE GENERAL DEVELOPMENT PLAN

OCEAN BEACH PARK

COUNCIL DIST. NO. 2 COMM. PLAN AREA OCEAN BEACH - 25 5121 SARATOGA AVE. PSD NO 541

LAMBERT COORDINATES 212-1691 THOMAS BROS. PG. 59 A-3&4