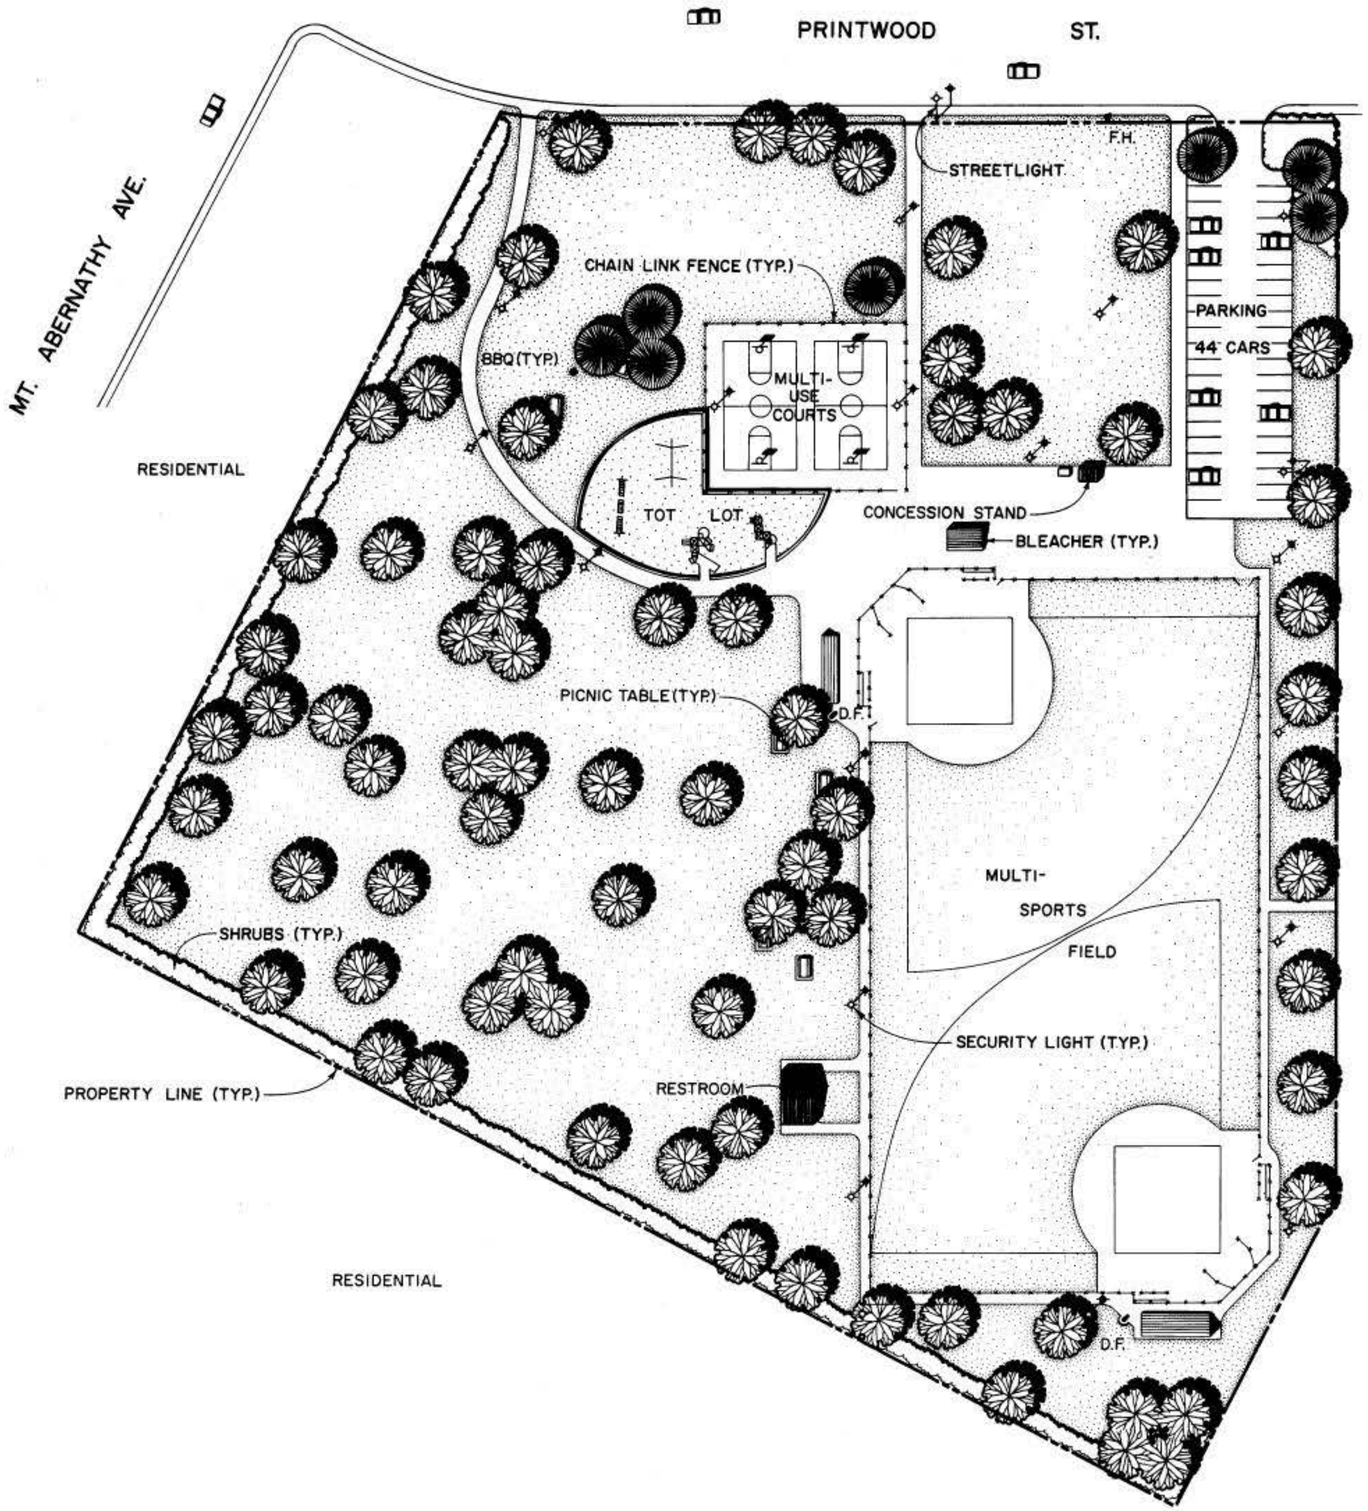

LAFAYETTE ELEMENTARY SCHOOL

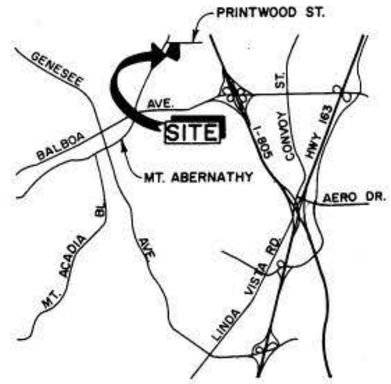

VICINITY MAP

0 40 80
SCALE IN FEET

DATA LOG FOR:

DATE	ACTION	REFERENCE DOCUMENTS		
1949	SITE ACQUIRED	RESO NO	COST $ -	ACRES: 9.20
1974	SITE DEDICATED	ORD NO 0-11424		ACRES: 9.20
1962	GDP CONSULTANT HIRED	RESO NO	NAME STAFF (C.N.A.)	
	P&R BOARD APPROVAL	PF&R APPROVAL		
6-10-70	INITIAL DEVELOPMENT	CIP NO	JO NO 17875	DRWG NO. 13841-D
6-20-95	ADDL. LIGHTING	CIP NO 29-807.0	JO NO 112434	DRWG NO CITY FORCES
	TOT LOT UPGRADE	CIP NO 29-807.0	JO NO 112434A	DRWG NO. 27428-D
		CIP NO	JO NO	DRWG NO
		CIP NO	JO NO	DRWG NO
		CIP NO	JO NO	DRWG NO

IMPROVEMENTS SUMMARY (DATA FROM AS-BUILT DRAWINGS)

ITEM	QUANTITY	ITEM	QUANTITY	ITEM	QUANTITY	ITEM	QUANTITY
TOTAL SITE	9.20 AC	ACCESSIBLE TOT LOT	8,400 SF	PAVED WALKS	21,583 SF	SECURITY LTS	21 STDS
IMPROVED AREA	9.20 AC	MULTI PURPOSE CT	10,810 SF	PARK ROADS	SF	BALL FIELD LTS	STDS
TURF	5.85 AC	TENNIS CTS	SF	PARKING LOT	10,863 SF	TENNIS CT LTS	STDS
SHRUB BED	.70 AC	RESTROOM	429 SF	" STALLS STD	44	MULTI PURPOSE CT	STDS
NATURAL	AC	REC. BLDG.	SF	" STALLS HCP			
OTHER LANDSCAPING	AC	POOL BLDG	SF	COURT GAME AREA	SF	BACKSTOPS	2 EA
DIRT INFIELDS	.47 AC	" DECK	SF			TENNIS CTS	EA
		" WATER	SF	LAWN EDGING	9,190 LF		
						REVISION T.R. 4/24/96	

CITY OF SAN DIEGO PARK and RECREATION DEPARTMENT

THE GENERAL DEVELOPMENT PLAN

OLIVE GROVE

COMMUNITY PARK

COUNCIL DIST. NO. 5 COMM. PLAN AREA CLAIREMONT MESA - 5 6075 PRINTWOOD ST. PSD NO. 440

LAMBERT COORDINATES 241-1717 THOMAS BROS PG. 1248, J-2